



PLANNING AND ZONING CASE CHECKLIST

PLANNING AND ZONING DEPARTMENT
385 S. GOLIAD STREET
ROCKWALL, TX 75087

P&Z CASE # SP2022-048 P&Z DATE September 13, 2022 CC DATE September 19, 2022 Approved/Denied

ARCHITECTURAL REVIEW BOARD DATE _____ HPAB DATE _____ PARK BOARD DATE _____

Zoning Application

- ☐ Specific Use Permit
- ☐ Zoning Change
- ☐ PD Concept Plan
- ☐ PD Development Plan

Site Plan Application

- ☒ Site Plan
- ☐ Landscape Plan
- ☐ Treescape Plan
- ☐ Photometric Plan
- ☐ Building Elevations
- ☐ Material Samples
- ☐ Color Rendering

Platting Application

- ☐ Master Plat
- ☐ Preliminary Plat
- ☐ Final Plat
- ☐ Replat
- ☐ Administrative/Minor Plat
- ☐ Vacation Plat
- ☐ Landscape Plan
- ☐ Treescape Plan

HPAB Application

- ☐ Exhibit

Miscellaneous Application

- ☐ Variance/Exception Request

- ☐ Copy of Ordinance (ORD# _____)
- ☐ Applications
- ☐ Receipt
- ☐ Location Map
- ☐ HOA Map
- ☐ PON Map
- ☐ FLU Map
- ☐ Newspaper Public Notice
- ☐ 500-foot Buffer Public Notice
- ☐ Project Review
- ☐ Staff Report
- ☐ Correspondence
- ☐ Copy-all Plans Required
- ☐ Copy-Mark-Ups
- ☐ City Council Minutes – Laserfiche
- ☐ Minutes-Laserfiche
- ☐ Plat Filled Date _____
 - ☐ Cabinet # _____
 - ☐ Slide # _____

Notes: _____

Zoning Map Updated _____



DEVELOPMENT APPLICATION

City of Rockwall
Planning and Zoning Department
385 S. Goliad Street
Rockwall, Texas 75087

STAFF USE ONLY

PLANNING & ZONING CASE NO. _____

NOTE: THE APPLICATION IS NOT CONSIDERED ACCEPTED BY THE CITY UNTIL THE PLANNING DIRECTOR AND CITY ENGINEER HAVE SIGNED BELOW.

DIRECTOR OF PLANNING: _____

CITY ENGINEER: _____

PLEASE CHECK THE APPROPRIATE BOX BELOW TO INDICATE THE TYPE OF DEVELOPMENT REQUEST [SELECT ONLY ONE BOX]:

PLATTING APPLICATION FEES:

- ☐ MASTER PLAT (\$100.00 + \$15.00 ACRE)¹
- ☐ PRELIMINARY PLAT (\$200.00 + \$15.00 ACRE)¹
- ☐ FINAL PLAT (\$300.00 + \$20.00 ACRE)¹
- ☐ REPLAT (\$300.00 + \$20.00 ACRE)¹
- ☐ AMENDING OR MINOR PLAT (\$150.00)
- ☐ PLAT REINSTATEMENT REQUEST (\$100.00)

SITE PLAN APPLICATION FEES:

- ☒ SITE PLAN (\$250.00 + \$20.00 ACRE)¹ **61341.40**
- ☐ AMENDED SITE PLAN/ELEVATIONS/LANDSCAPING PLAN (\$100.00)

ZONING APPLICATION FEES:

- ☐ ZONING CHANGE (\$200.00 + \$15.00 ACRE)¹
- ☐ SPECIFIC USE PERMIT (\$200.00 + \$15.00 ACRE)^{1 & 2}
- ☐ PD DEVELOPMENT PLANS (\$200.00 + \$15.00 ACRE)¹

OTHER APPLICATION FEES:

- ☐ TREE REMOVAL (\$75.00)
- ☐ VARIANCE REQUEST/SPECIAL EXCEPTIONS (\$100.00)²

NOTES:

¹: IN DETERMINING THE FEE, PLEASE USE THE EXACT ACREAGE WHEN MULTIPLYING BY THE PER ACRE AMOUNT. FOR REQUESTS ON LESS THAN ONE ACRE, ROUND UP TO ONE (1) ACRE.

²: A \$1,000.00 FEE WILL BE ADDED TO THE APPLICATION FEE FOR ANY REQUEST THAT INVOLVES CONSTRUCTION WITHOUT OR NOT IN COMPLIANCE TO AN APPROVED BUILDING PERMIT.

PROPERTY INFORMATION [PLEASE PRINT]

ADDRESS: A portion of JA Ramsey Survey, Abstract No. 186; Property ID 12255; FM 549
SUBDIVISION: Homestead Phase 1 LOT: BLOCK:
GENERAL LOCATION: FM 1139 and FM 549

ZONING, SITE PLAN AND PLATTING INFORMATION [PLEASE PRINT]

CURRENT ZONING: PD-92, Ord No. 21-24 CURRENT USE: Single Family Residential
PROPOSED ZONING: PD-92, Ord No. 21-24 PROPOSED USE: Single Family Residential
ACREAGE: 54.570 LOTS [CURRENT]: LOTS [PROPOSED]: 175

- ☐ **SITE PLANS AND PLATS:** BY CHECKING THIS BOX YOU ACKNOWLEDGE THAT DUE TO THE PASSAGE OF HB3167 THE CITY NO LONGER HAS FLEXIBILITY WITH REGARD TO ITS APPROVAL PROCESS, AND FAILURE TO ADDRESS ANY OF STAFF'S COMMENTS BY THE DATE PROVIDED ON THE DEVELOPMENT CALENDAR WILL RESULT IN THE DENIAL OF YOUR CASE.

OWNER/APPLICANT/AGENT INFORMATION [PLEASE PRINT/CHECK THE PRIMARY CONTACT/ORIGINAL SIGNATURES ARE REQUIRED]

☐ OWNER	SH Dev Klutts Rockwall, LLC	☐ APPLICANT	Michael Joyce Properties
CONTACT PERSON	Peter H. Shaddock, Jr.	CONTACT PERSON	Meredith Joyce
ADDRESS	2400 Dallas Parkway, Ste. 460	ADDRESS	767 Justin Rd
CITY, STATE & ZIP	Plano, TX 75093	CITY, STATE & ZIP	Rockwall, TX 75087
PHONE	214-240-6004	PHONE	512-694-6394
E-MAIL	land@shaddockhomes.com	E-MAIL	meredith@michaeljoyceproperties.com

NOTARY VERIFICATION [REQUIRED]


BEFORE ME, THE UNDERSIGNED AUTHORITY, ON THIS DAY PERSONALLY APPEARED Peter Shaddock [OWNER] THE UNDERSIGNED, WHO STATED THE INFORMATION ON THIS APPLICATION TO BE TRUE AND CERTIFIED THE FOLLOWING:

"I HEREBY CERTIFY THAT I AM THE OWNER FOR THE PURPOSE OF THIS APPLICATION; ALL INFORMATION SUBMITTED HEREIN IS TRUE AND CORRECT; AND THE APPLICATION FEE OF \$ 1341.40 TO COVER THE COST OF THIS APPLICATION, HAS BEEN PAID TO THE CITY OF ROCKWALL ON THIS THE 19 DAY OF August, 2022. BY SIGNING THIS APPLICATION, I AGREE THAT THE CITY OF ROCKWALL (I.E. "CITY") IS AUTHORIZED AND PERMITTED TO PROVIDE INFORMATION CONTAINED WITHIN THIS APPLICATION TO THE PUBLIC. THE CITY IS ALSO AUTHORIZED AND PERMITTED TO REPRODUCE ANY COPYRIGHTED INFORMATION SUBMITTED IN CONJUNCTION WITH THIS APPLICATION, IF SUCH REPRODUCTION IS ASSOCIATED OR IN RESPONSE TO A REQUEST FOR PUBLIC INFORMATION."

GIVEN UNDER MY HAND AND SEAL OF OFFICE ON THIS THE 19 DAY OF August, 2022


OWNER'S SIGNATURE

NOTARY PUBLIC IN AND FOR THE STATE OF TEXAS

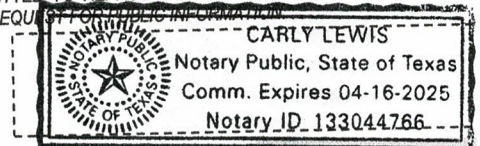


MY COMMISSION EXPIRES

4-16-25

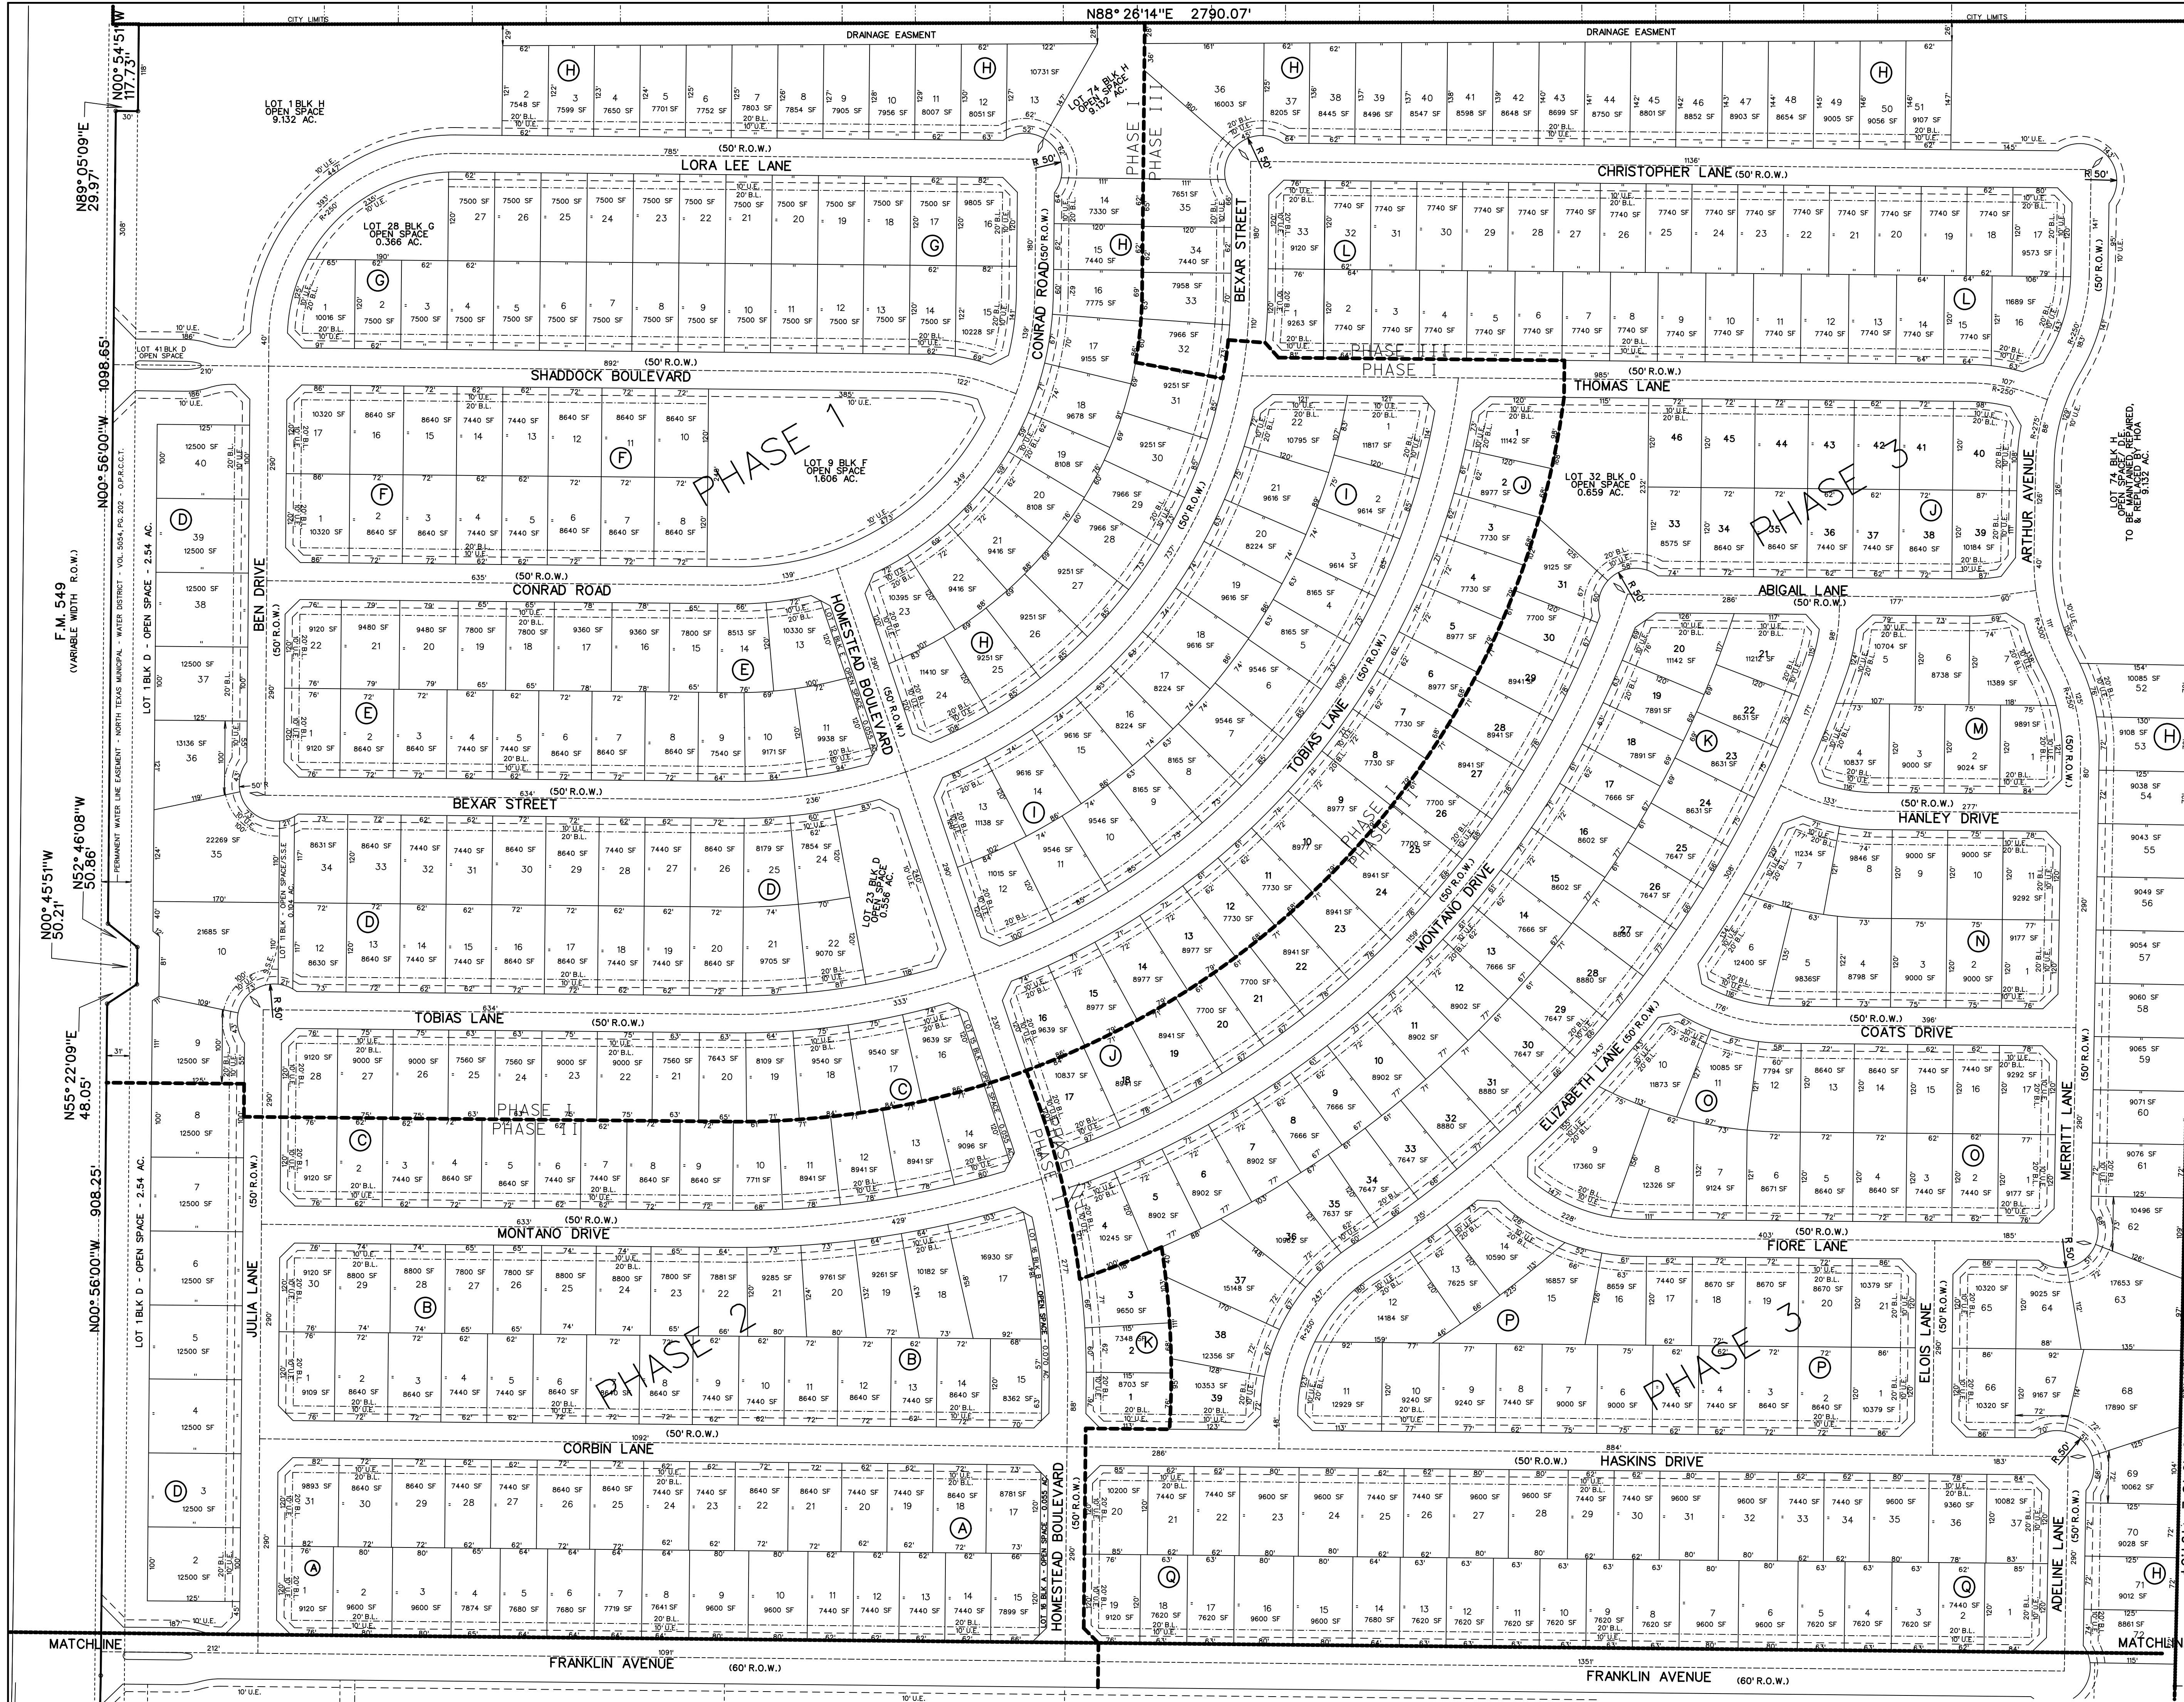

NOTES:
ALL OPEN SPACE AREAS WILL BE MAINTAINED BY THE HOA.
HOA/PROPERTY OWNER TO MAINTAIN, REPLACE, AND REPAIR ALL DRAINAGE, DETENTION, AND OPEN SPACE EASEMENTS AND LOTS.

 


- LEGEND
- B.L. - BUILDING LINE
 - D.E. - DRAINAGE EASEMENT
 - S.S.E. - SANITARY SEWER EASEMENT
 - U.E. - UTILITY EASEMENT
 - R.O.W. - RIGHT OF WAY
 - H.O.A. - HOMEOWNERS ASSOCIATION
 - - - CITY LIMITS
 - - - PHASE LINE

Phase 1 = 251 Lots
Phase 2 = 239 Lots

PD SITE PLAN
OF
HOMESTEAD
LOTS 1-31, BLOCK A
LOTS 1-30, BLOCK B
LOTS 1-28, BLOCK C
LOTS 1-40, BLOCK D
LOTS 1-22, BLOCK E
LOTS 1-17, BLOCK F
LOTS 1-28, BLOCK G
LOTS 1-72, BLOCK H
LOTS 1-37, BLOCK I
LOTS 1-21, BLOCK J
LOTS 1-17, BLOCK K
LOTS 1-11, BLOCK L
LOTS 1-7, BLOCK M
LOTS 1-39, BLOCK N
LOTS 1-46, BLOCK O
LOTS 1-22, BLOCK P
LOTS 1-33, BLOCK Q

TOTAL ACRES 196.008
TOTAL RESIDENTIAL LOTS 490
TOTAL DENSITY 2.4998
TOTAL OPEN SPACE LOTS 11
OUT OF THE
J.A. RAMSEY SURVEY,
ABSTRACT NO. 186
IN THE
CITY OF ROCKWALL
ROCKWALL COUNTY, TEXAS
OWNER
SHADDOCK HOMES, LTD.
2400 DALLAS PARKWAY, STE. 460
PLANO, TEXAS 75093
PREPARED BY
CORVIN ENGINEERING, INC.
200 W. BELMONT, SUITE E
ALLEN, TEXAS 75013
972-396-1200

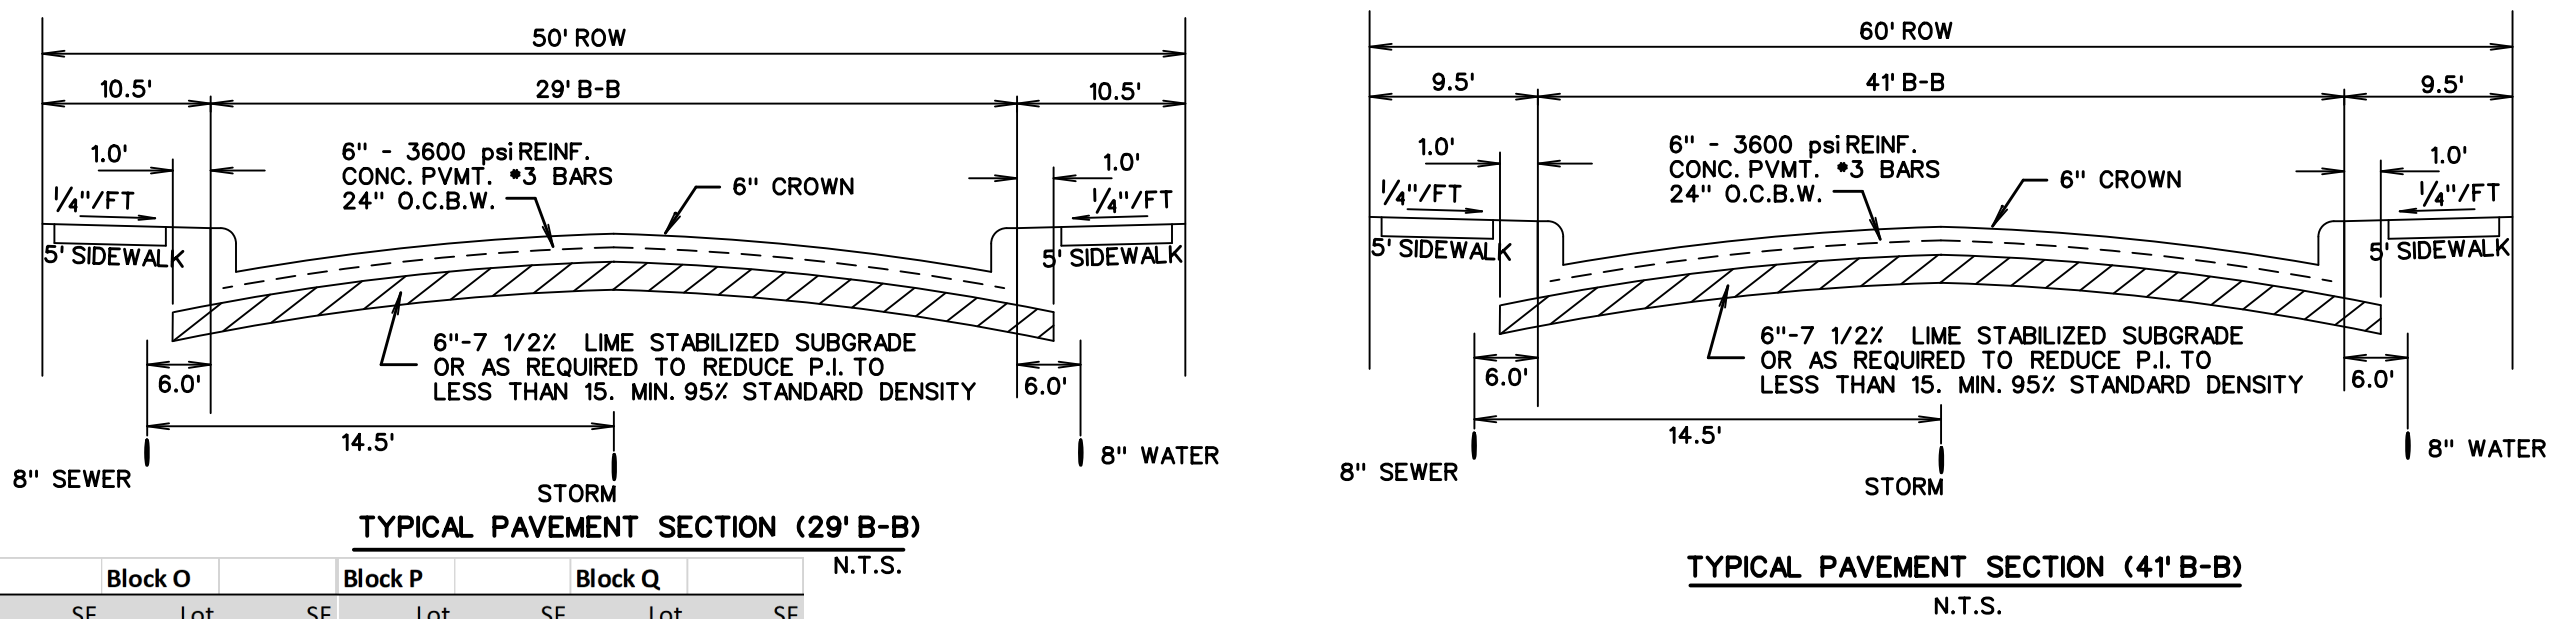


Reviewed for preliminary Approval:

Planning & Zoning Commission Chairman

Date

I hereby certify that the above and foregoing plat of an addition to the City of Rockwall,
Texas, was approved by the City Council of the City of Rockwall, on the _____ of _____, 2022.

This approval shall be invalid unless the approved plat for such addition is recorded in the office of the
County Clerk of Rockwall, County, Texas, within one hundred eighty (180) days from said date of final
approval.

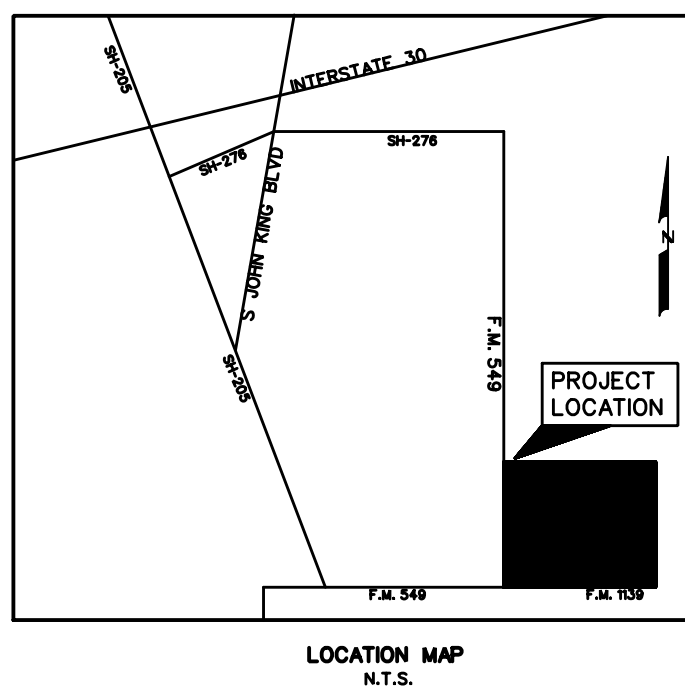

TOTAL ACRES	196.008
TOTAL RESIDENTIAL LOTS	490
DENSITY	2.4998
ZONING	PD-92
TOTAL OPEN SPACE ACRES	14.737
PERCENTAGE OF OPEN SPACE	7.52%
TOTAL PARK ACRES	50.816
PERCENTAGE OF PARK	25.93%
LAND USE SINGLE FAMILY DEVELOPMENT	

PD SITE PLAN
OF

Phase 1 = 251 Lots
Phase 2 = 239 Lots

HOMESTEAD

LOTS 1-31, BLOCK A
LOTS 1-30, BLOCK B
LOTS 1-28, BLOCK C
LOTS 1-40, BLOCK D
LOTS 1-22, BLOCK E
LOTS 1-17, BLOCK F
LOTS 1-28, BLOCK G
LOTS 1-72, BLOCK H
LOTS 1-37, BLOCK I
LOTS 1-21, BLOCK J
LOTS 1-17, BLOCK K
LOTS 1-11, BLOCK L
LOTS 1-7, BLOCK M
LOTS 1-39, BLOCK N
LOTS 1-46, BLOCK O
LOTS 1-22, BLOCK P
LOTS 1-33, BLOCK Q

TOTAL ACRES 196.008

TOTAL RESIDENTIAL LOTS 490

TOTAL OPEN SPACE LOTS 11

OUT OF THE
J.A. RAMSEY SURVEY,
ABSTRACT NO. 186
IN THE
CITY OF ROCKWALL
ROCKWALL COUNTY, TEXAS


OWNER
SHADDOCK HOMES, L.T.D.
2400 DALLAS PARKWAY, STE. 460
PLANO, TEXAS 75093

PREPARED BY
CORWIN ENGINEERING, INC.
200 W. BELMONT, SUITE E
ALLEN, TEXAS 75013
972-396-1200

MARCH 2022 SCALE 1" = 100'

SHEET 2 OF 2 CASE •SP2022-xxx

I:\GIS\drive\projects\sha012\dwg\sha012-prelim-plans.dwg

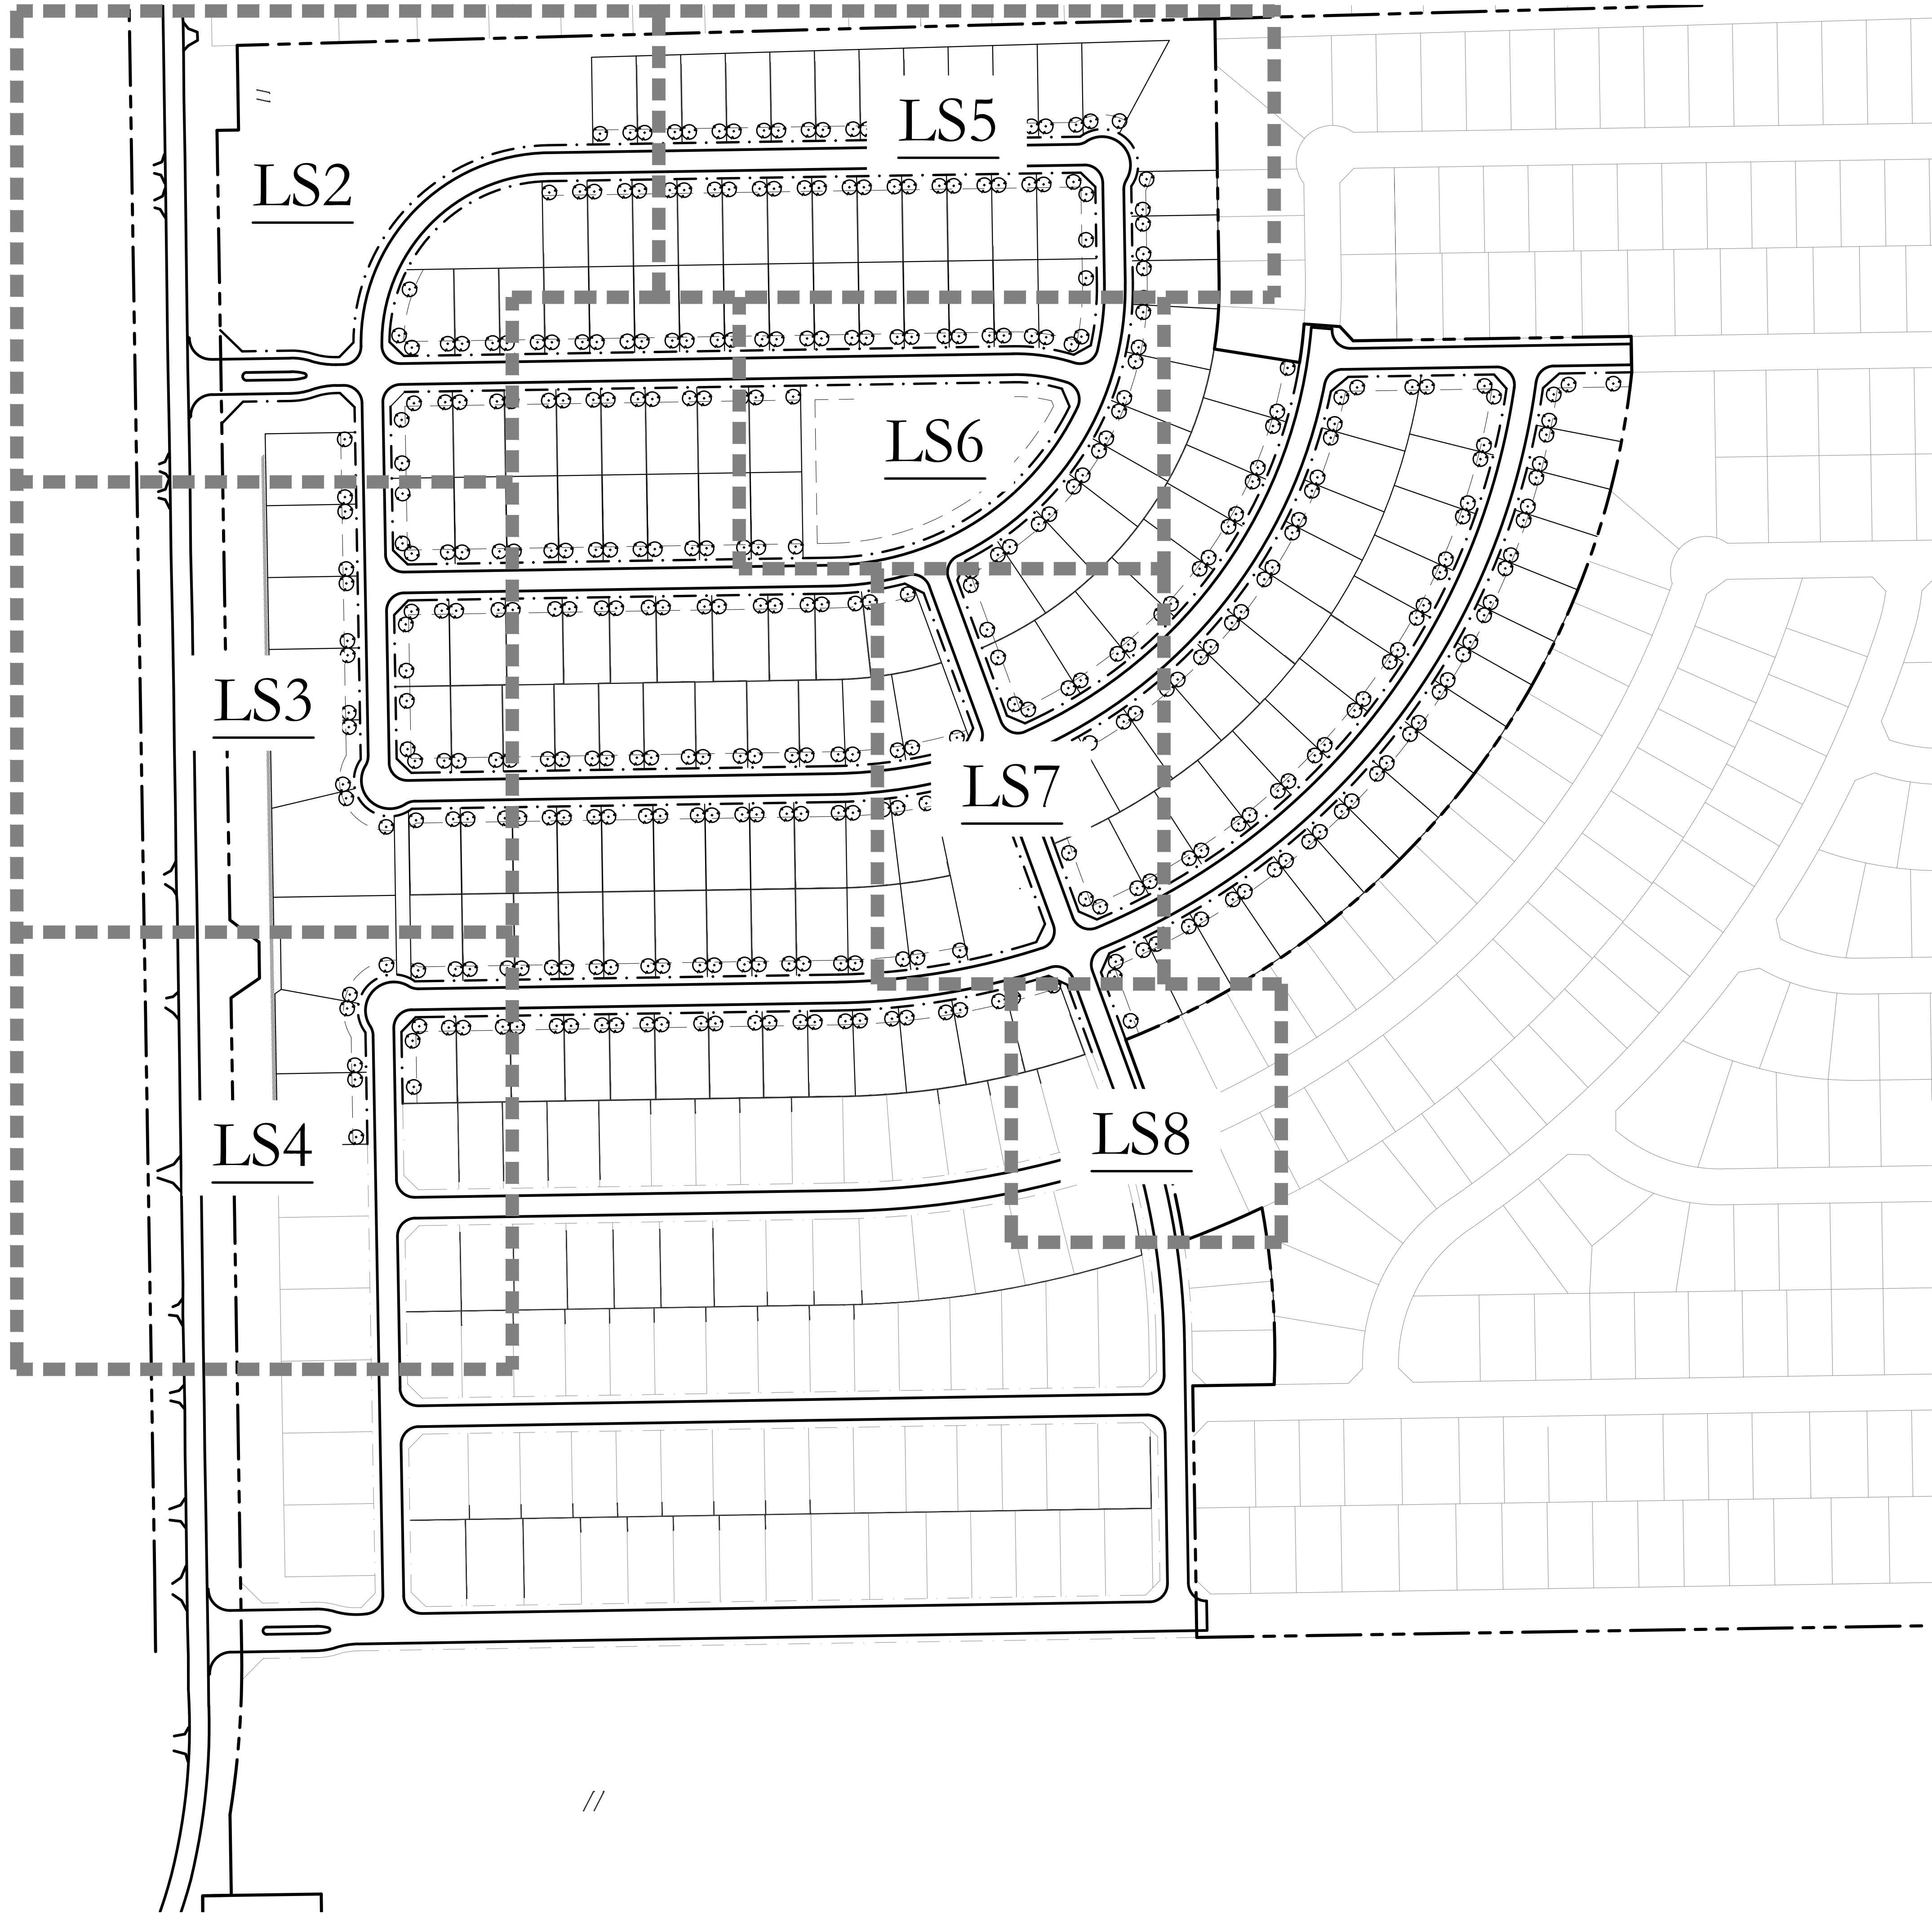

APPROVED:
I hereby certify that the above and foregoing site plan for a development in the City of Rockwall, Texas, was approved by the Planning & Zoning Commission of the City of Rockwall on the _____ day of _____, 2022.

WITNESS OUR HANDS, this _____ day of _____, 2022.


Planning & Zoning Commission, Chairman

Director of Planning and Zoning

120 60 0 120
SCALE 1" = 120'



I:\gis-drive\projects\sha012\dwg\sha012-prelim-plans.dwg

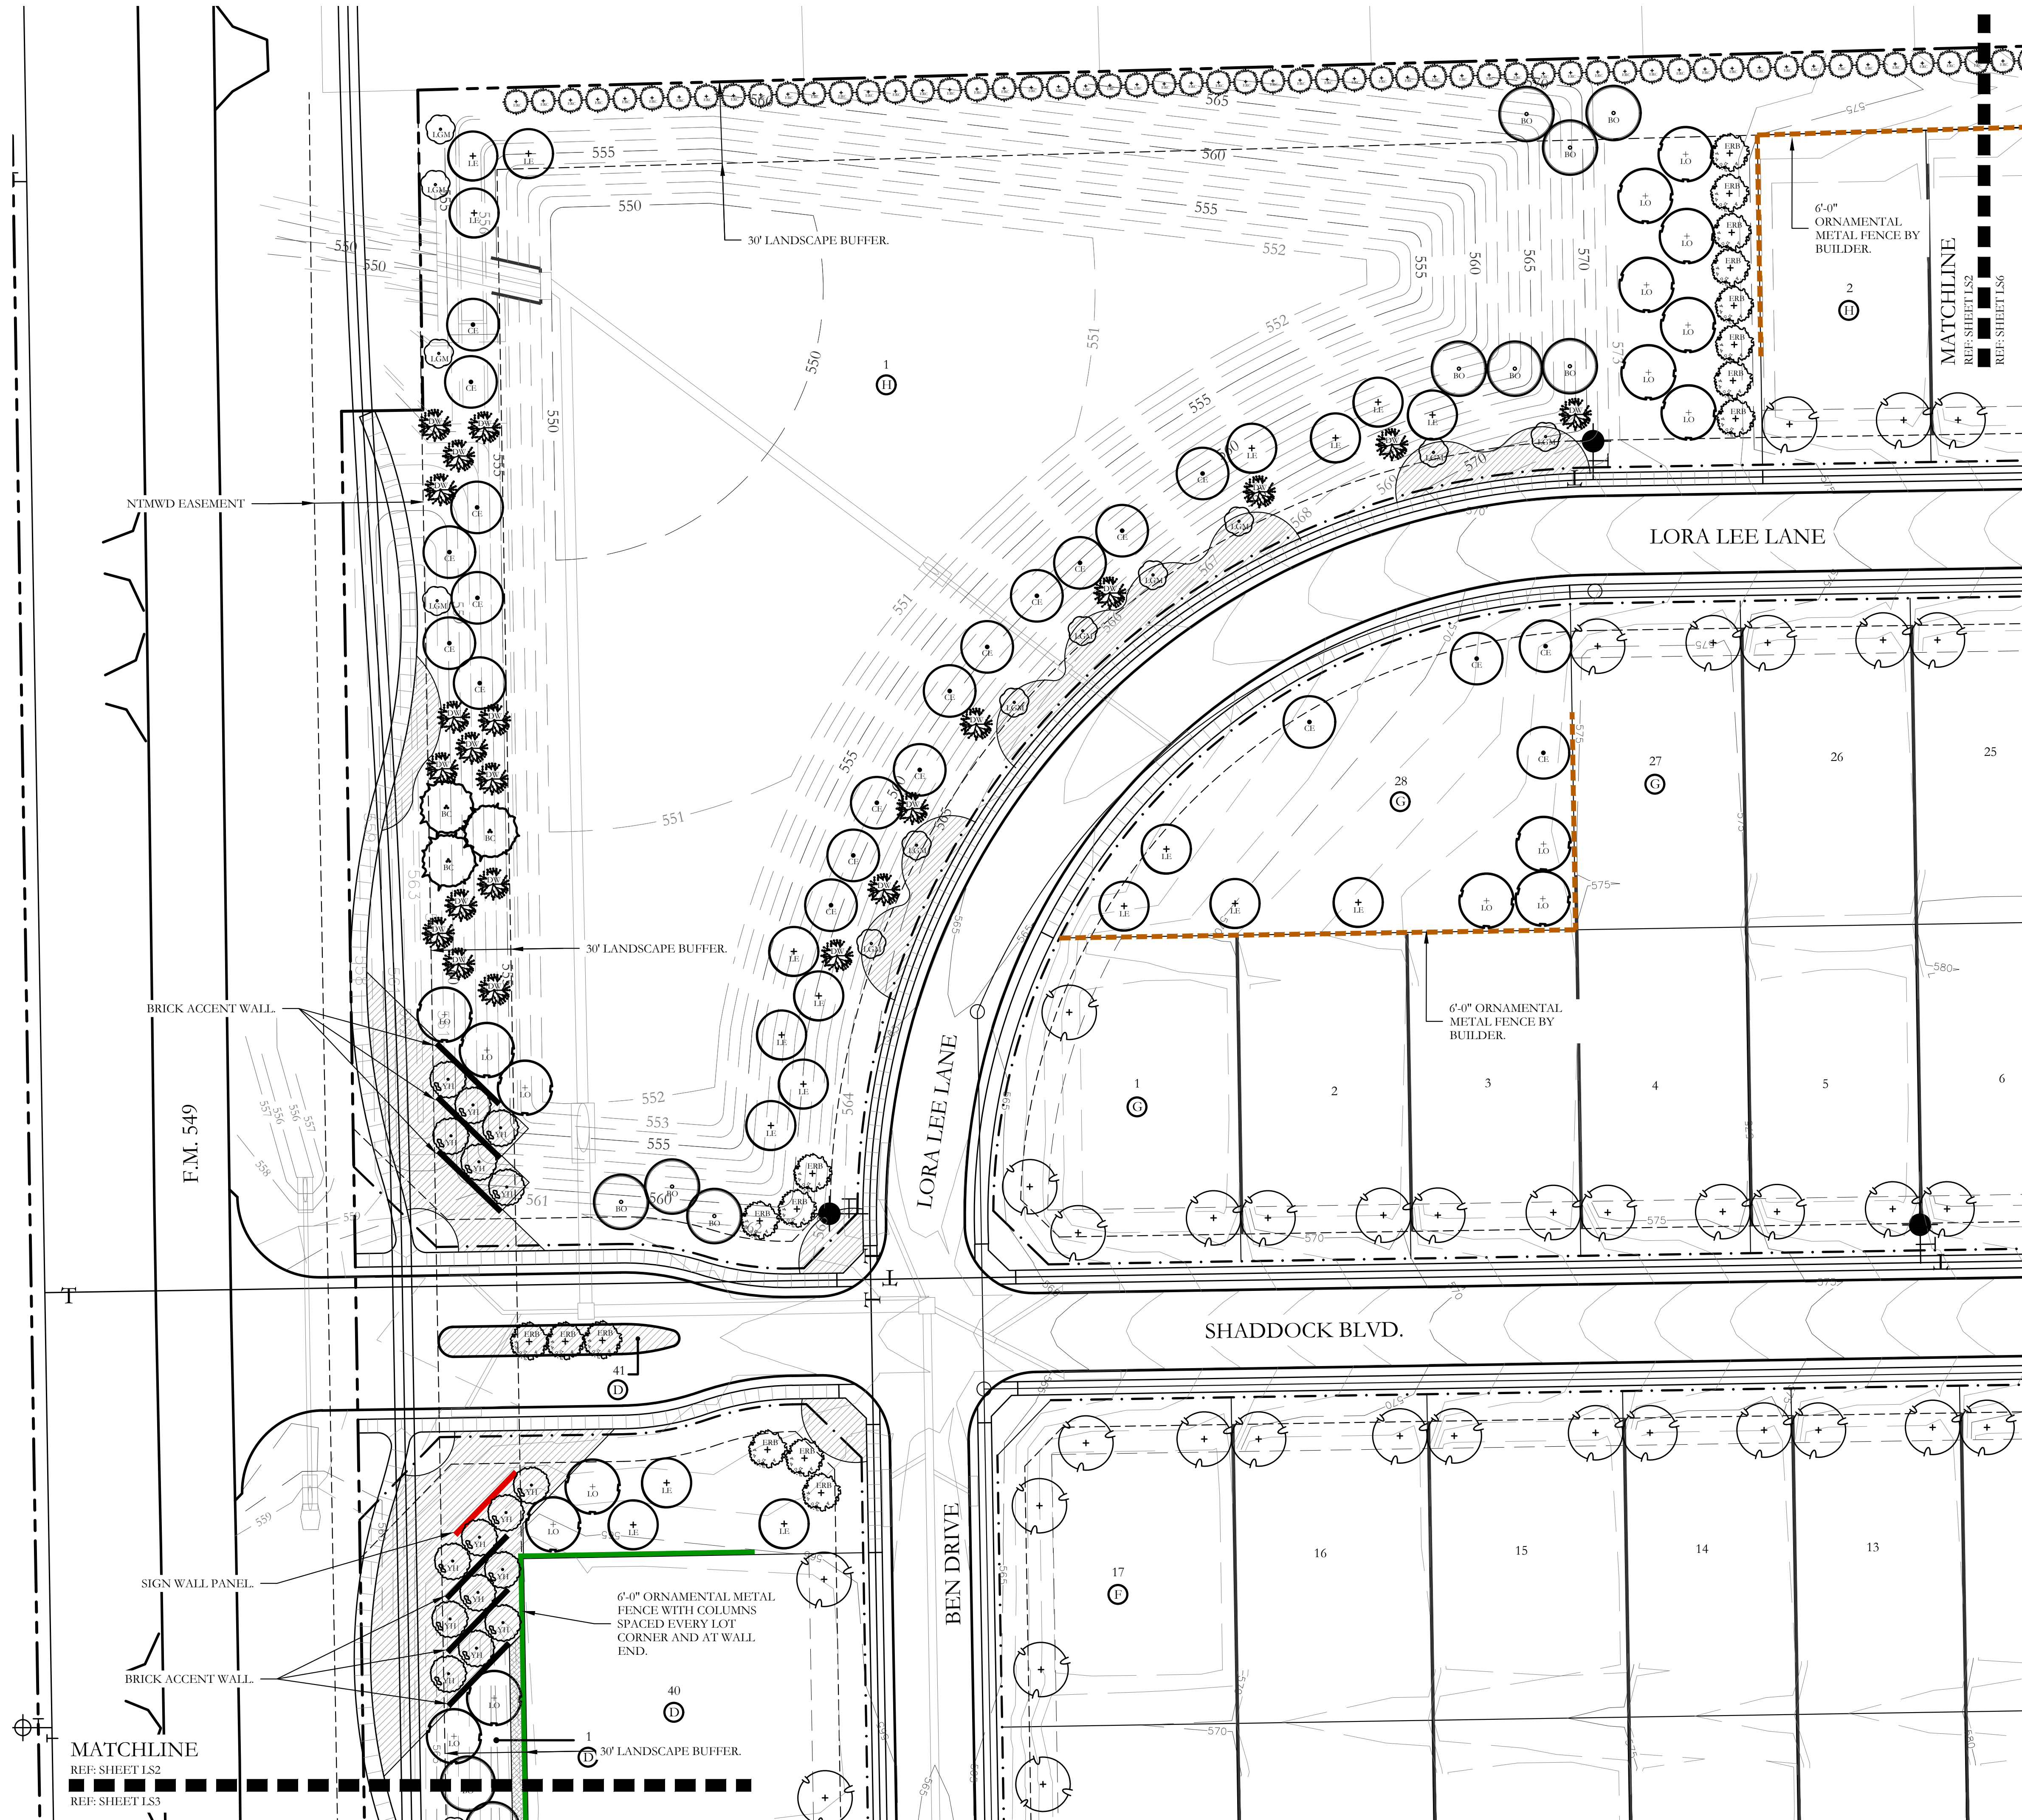

SCREENING LEGEND

- SIGN WALL PANEL.
- BRICK ACCENT WALL.
- 6'-0" HT. ORNAMENTAL METAL FENCE WITH COLUMNS SPACED EVERY LOT CORNER AND AT WALL ENDS.
- 6'-0" HT. ORNAMENTAL METAL FENCE BY BUILDER.
- 6'-0" HT. BOARD ON BOARD WOOD FENCE WITH COLUMNS. BY BUILDER.

GENERAL LANDSCAPE NOTES

- ANY EASEMENTS TO BE ESTABLISHED WILL BE IDENTIFIED AND PROVIDED AT TIME OF PLATTING.
- GRAPHIC ILLUSTRATIONS IN THE OPEN SPACES ARE NOT INTENDED TO COMMUNICATE, SHOW, OR REPRESENT ACTUAL LAYOUT, OR DETAILED LANDSCAPE DESIGN.
- ALL ROADS, SIDEWALKS, FIRE LANES, DRIVE AISLES AND INTERSECTIONS WILL COMPLY WITH THE CITY OF ROCKWALL ENGINEERING DESIGN STANDARDS REGARDLESS OF WHAT IS SHOWN ON THIS EXHIBIT.
- SIDEWALKS WILL BE CONSTRUCTED ALONG ALL CITY STREETS. INTER-CONNECTIVITY WILL BE PROVIDED THAT MEETS CITY OF ROCKWALL CITY AND ADA STANDARDS REGARDLESS OF WHAT IS SHOWN ON THIS EXHIBIT.
- ALL DISTURBED AREAS WITHIN COMMON AREA LOTS AND STREET BUFFERS SHALL BE COMMON BERMUDA GRASS.
- ALL LANDSCAPE AREAS SHOWN ON THESE PRELIMINARY LANDSCAPE PLANS SHALL RECEIVE A COMPLETE IRRIGATION SYSTEM.
- BERMS AND/OR SHRUBBERY SHALL BE PROVIDED ALONG F.M. 549.
- NO TREES TO BE WITHIN 10' OF ANY PUBLIC WATER SEWER OR STORM LINE THAT IS 10" IN DIAMETER OR LARGER.
- NO TREES TO BE WITHIN 5' OF ANY PUBLIC WATER, SEWER, OR STORM LINE THAT IS LESS THAN 10".

PLANT LEGEND

SYMBOL	KEY	COMMON NAME	SCIENTIFIC NAME	SIZE	SPACING
		TWO SHADE TREE SHALL BE LOCATED ON EACH RESIDENTIAL LOT. EACH KIND OF TREE SHALL BE DETERMINED AT THE TIME OF ISSUANCE OF A BUILDING PERMIT.		4" CALIPER	
	LO	LIVE OAK	QUERCUS VIRGINIANA	4" CALIPER	AS SHOWN
	BO	BUR OAK	QUERCUS MACROCARPA	4" CALIPER	AS SHOWN
	LE	LACERBARK ELM	ULMUS PARVIFOLIA	4" CALIPER	AS SHOWN
	CE	CEDAR ELM	ULMUS CRASSIFOLIA	4" CALIPER	AS SHOWN
	BC	BALD CYPRESS	TAXODIUM DISTICHUM	4" CALIPER	AS SHOWN
	ERC	EASTERN RED CEDAR	JUNIPERUS VIRGINIANA	4" CALIPER	AS SHOWN
	LGM	LITTLE GEM MAGNOLIA	MAGNOLIA GRANDIFLORA 'LITTLE GEM'	2" CALIPER	AS SHOWN
	DW	DESERT WILLOW	CHILOPSIS LINEARIS	2" CALIPER	AS SHOWN
	YH	YAUPON HOLLY	ILEX VOMITORIA	2" CALIPER	AS SHOWN
	RB	EASTERN REDBUD	CERCIS CANADENSIS VAR. CANDENSIS	2" CALIPER	AS SHOWN
		SHRUB AND GROUND COVER RED. SPECIES SHALL BE CONSISTENT WITH THE CITY OF ROCKWALL APPROVED PLANT LIST.	SPECIES TO BE DETERMINED	AS SHOWN	AS SHOWN
		SCREENING SHRUBS. SPECIES SHALL BE CONSISTENT WITH THE CITY OF ROCKWALL APPROVED PLANT LIST.	SPECIES TO BE DETERMINED	5 GALLON	AS SHOWN


APPROVED:

I hereby certify that the above and foregoing site plan for a development in the City of Rockwall, Texas, was approved by the Planning & Zoning Commission of the City of Rockwall on the _____ day of _____, 2022.

WITNESS OUR HANDS, this _____ day of _____, 2022.

Planning & Zoning Commission, Chairman

Director of Planning and Zoning

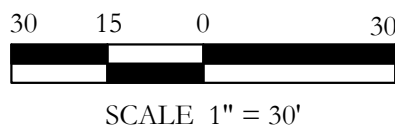

SCALE:
VARIES
One Inch
JVC No SHA012

LS2 of 10

I:\gis\drive\projects\sh012\dwg\sh012-prelim plans.dwg



SCREENING LEGEND

- SIGN WALL PANEL.
- BRICK ACCENT WALL.
- 6'-0" HT. ORNAMENTAL METAL FENCE WITH COLUMNS SPACED EVERY LOT CORNER AND AT WALL ENDS.
- 6'-0" HT. ORNAMENTAL METAL FENCE BY BUILDER.
- 6'-0" HT. BOARD ON BOARD WOOD FENCE WITH COLUMNS. BY BUILDER.

GENERAL LANDSCAPE NOTES

- ANY EASEMENTS TO BE ESTABLISHED WILL BE IDENTIFIED AND PROVIDED AT TIME OF PLATTING.
- GRAPHIC ILLUSTRATIONS IN THE OPEN SPACES ARE NOT INTENDED TO COMMUNICATE, SHOW, OR REPRESENT ACTUAL LAYOUT, OR DETAILED LANDSCAPE DESIGN.
- ALL ROADS, SIDEWALKS, FIRE LANES, DRIVE AISLES AND INTERSECTIONS WILL COMPLY WITH THE CITY OF ROCKWALL ENGINEERING DESIGN STANDARDS REGARDLESS OF WHAT IS SHOWN ON THIS EXHIBIT.
- SIDEWALKS WILL BE CONSTRUCTED ALONG ALL CITY STREETS. INTER-CONNECTIVITY WILL BE PROVIDED THAT MEETS CITY OF ROCKWALL CITY AND ADA STANDARDS REGARDLESS OF WHAT IS SHOWN ON THIS EXHIBIT.
- ALL DISTURBED AREAS WITHIN COMMON AREA LOTS AND STREET BUFFERS SHALL BE COMMON BERMUDA GRASS.
- ALL LANDSCAPE AREAS SHOWN ON THESE PRELIMINARY LANDSCAPE PLANS SHALL RECEIVE A COMPLETE IRRIGATION SYSTEM.
- BERMS AND/OR SHRUBBERY SHALL BE PROVIDED ALONG F.M. 549.
- NO TREES TO BE WITHIN 10' OF ANY PUBLIC WATER SEWER OR STORM LINE THAT IS 10" IN DIAMETER OR LARGER.
- NO TREES TO BE WITHIN 5' OF ANY PUBLIC WATER, SEWER, OR STORM LINE THAT IS LESS THAN 10".

PLANT LEGEND

SYMBOL	KEY	COMMON NAME	SCIENTIFIC NAME	SIZE	SPACING
		TWO SHADE TREE SHALL BE LOCATED ON EACH RESIDENTIAL LOT. EACH KIND OF TREE SHALL BE DETERMINED AT THE TIME OF ISSUANCE OF A BUILDING PERMIT.		4" CALIPER	
	LO	LIVE OAK	QUERCUS VIRGINIANA	4" CALIPER	AS SHOWN
	BO	BUR OAK	QUERCUS MACROCARPA	4" CALIPER	AS SHOWN
	LE	LACEBARK ELM	ULMUS PARVIFOLIA	4" CALIPER	AS SHOWN
	CE	CEDAR ELM	ULMUS CRASSIFOLIA	4" CALIPER	AS SHOWN
	BC	BALD CYPRESS	TAXODIUM DISTICHUM	4" CALIPER	AS SHOWN
	ERC	EASTERN RED CEDAR	JUNIPERUS VIRGINIANA	4" CALIPER	AS SHOWN
	LGM	LITTLE GEM MAGNOLIA	MAGNOLIA GRANDIFLORA 'LITTLE GEM'	2" CALIPER	AS SHOWN
	DW	DESERT WILLOW	CHLOPSIS LINEARIS	2" CALIPER	AS SHOWN
	YH	YAUPON HOLLY	ILEX VOMITORIA	2" CALIPER	AS SHOWN
	RB	EASTERN REDBUD	CERCIS CANADENSIS VAR. CANDENSIS	2" CALIPER	AS SHOWN
		SHRUB AND GROUND COVER. SPECIES SHALL BE CONSISTENT WITH THE CITY OF ROCKWALL APPROVED PLANT LIST.	SPECIES TO BE DETERMINED	AS SHOWN	AS SHOWN
		SCREENING SHRUBS. SPECIES SHALL BE CONSISTENT WITH THE CITY OF ROCKWALL APPROVED PLANT LIST.	SPECIES TO BE DETERMINED	5 GALLON	AS SHOWN



APPROVED:

I hereby certify that the above and foregoing site plan for a development in the City of Rockwall, Texas, was approved by the Planning & Zoning Commission of the City of Rockwall on the day of , .

WITNESS OUR HANDS, this day of , .

Planning & Zoning Commission, Chairman

Director of Planning and Zoning

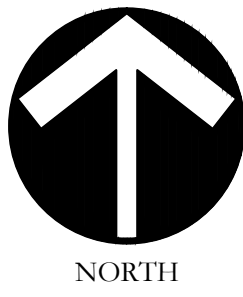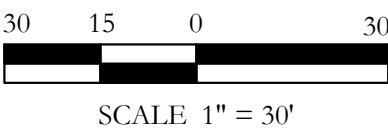

SCALE: VARIES

One Inch

JVC No SHA012

LS3 of 10


JOHNSON VOLK
CONSULTING



TBPELS Engineering Firm No. 11962 / Land Surveying Firm No. 10194033
704 Central Parkway East | Suite 1200 | Plano, TX 75074 | 972.201.3100

HOMESTEAD
PHASE I
CITY OF ROCKWALL
ROCKWALL COUNTY, TEXAS

PRELIMINARY LANDSCAPE PLANS
PRELIMINARY LANDSCAPE PLANS

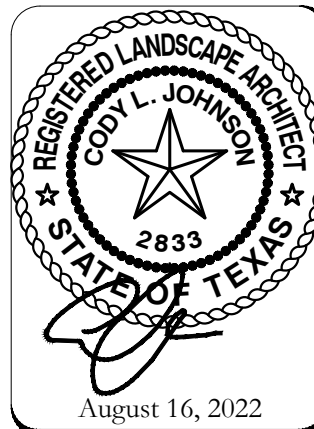


SCALE: VARIES

One Inch

JVC No SHA012

LS3 of 10

CITY PROJECT NO. SP2022-027

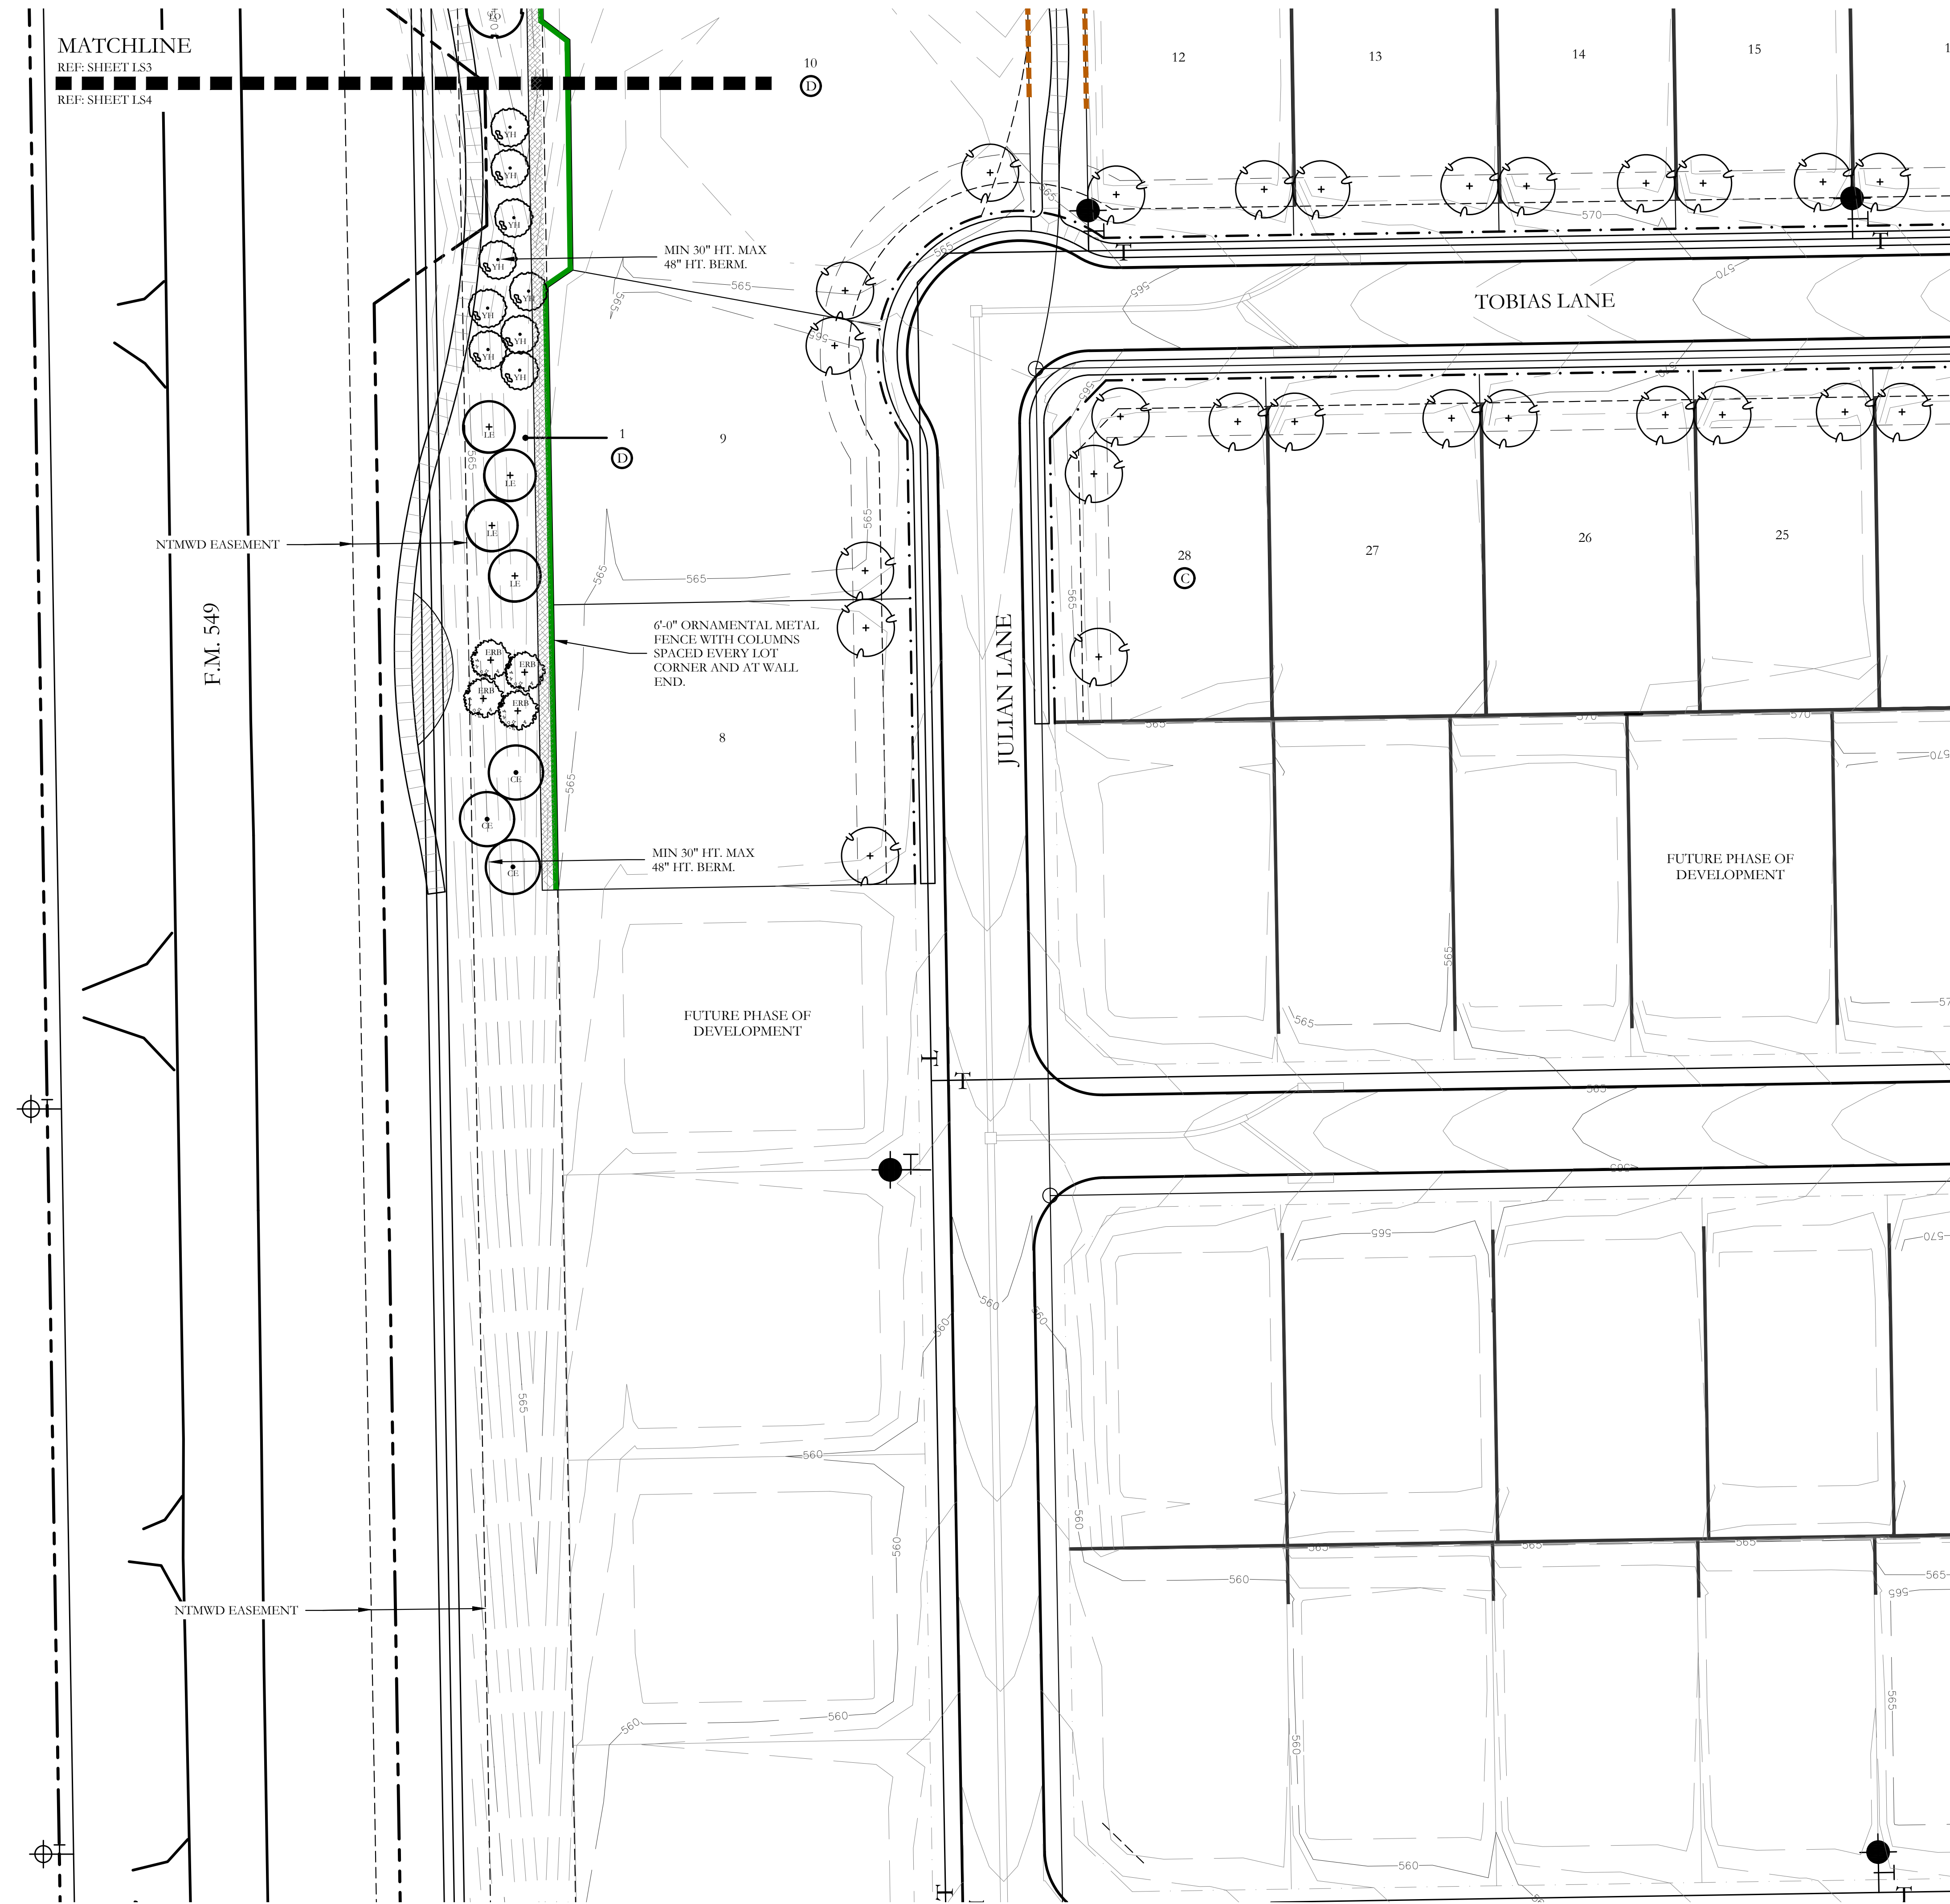














SCREENING LEGEND

- | | |
|---|---|
|  | SIGN WALL, PANEL. |
|  | BRICK ACCENT WALL. |
|  | 6'-0" HT. ORNAMENTAL METAL FENCE
WITH COLUMNS SPACED EVERY LOT
CORNER AND AT WALL ENDS. |
|  | 6'-0" HT. ORNAMENTAL METAL FENCE
BY BUILDER. |
|  | 6'-0" HT. BOARD ON BOARD WOOD FENCE
WITH COLUMNS. BY BUILDER. |

GENERAL LANDSCAPE NOTES

- ANY EASEMENTS TO BE ESTABLISHED WILL BE IDENTIFIED AND PROVIDED AT TIME OF PLATTING.
- GRAPHIC ILLUSTRATIONS IN THE OPEN SPACES ARE NOT INTENDED TO COMMUNICATE, SHOW, OR REPRESENT AN FINAL LAYOUT OF THE LANDSCAPE DESIGN.
- ALL ROADS, SIDEWALKS, FIRE LINES, DRIVE ALLEYS AND INTERSECTIONS WILL COMPLY WITH THE CITY OF ROCKWALL ENGINEERING DESIGN STANDARDS REGARDLESS OF WHAT IS SHOWN ON THIS EXHIBIT.
- SIDEWALKS WILL BE CONSTRUCTED ALONG ALL CITY STREETS. INTER-CONNECTIVITY WILL BE PROVIDED THAT MEETS CITY OF ROCKWALL CITY AND ADA STANDARDS REGARDLESS OF WHAT IS SHOWN ON THIS EXHIBIT.
- ALL DISTURBED AREAS WITHIN COMMON AREA LOTS AND STREET BUFFERS SHALL BE CONSIDERED AS GRASS.
- ANY LANDSCAPE PLAN SHOWN ON THESE PRELIMINARY LANDSCAPE PLANS SHALL RECEIVE A COMPLETE IRRIGATION SYSTEM.
- BERMS AND/OR SHRUBBERY SHALL BE PROVIDED ALONG E.M. 549.
- NO TREES TO BE WITHIN 10' OF ANY PUBLIC WATER SEWER OR STORM LINE THAT IS 10" IN DIAMETER OR LARGER.
- NO TREES TO BE WITHIN 5' OF ANY PUBLIC WATER, SEWER, OR STORM LINE THAT IS LESS THAN 10".

PLANT LEGEND

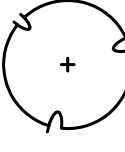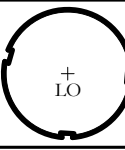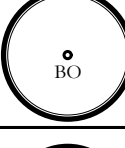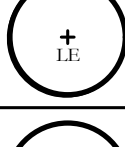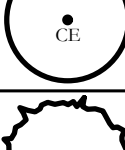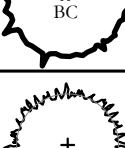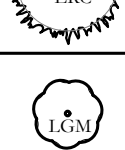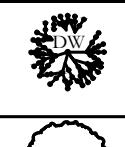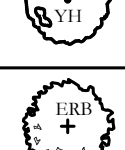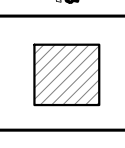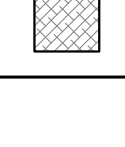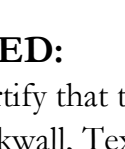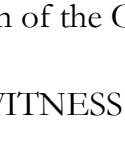SYMBOL	KEY	COMMON NAME	SCIENTIFIC NAME	SIZE	SPACING
		TWO SHADE TREE SHALL BE LOCATED ON EACH RESIDENTIAL LOT. EACH KIND OF TREE SHALL BE DETERMINED AT THE TIME OF ISSUANCE OF A BUILDING PERMIT.		4" CALIPER	
	LO	LIVE OAK	QUERCUS VIRGINIANA	4" CALIPER	AS SHOWN
	BO	BUR OAK	QUERCUS MACROCARPA	4" CALIPER	AS SHOWN
	LE	LACEBARK ELM	ULMUS PARVIFOLIA	4" CALIPER	AS SHOWN
	CE	CEDAR ELM	ULMUS CRASSIFOLIA	4" CALIPER	AS SHOWN
	BC	BALD CYPRESS	TAXODIUM DISTICHUM	4" CALIPER	AS SHOWN
	ERC	EASTERN RED CEDAR	JUNIPERUS VIRGINIANA	4" CALIPER	AS SHOWN
	LGM	LITTLE GEM MAGNOLIA	MAGNOLIA GRANDIFLORA "LITTLE GEM"	2" CALIPER	AS SHOWN
	DW	DESERT WILLOW	CHILIPIS LINEARIS	2" CALIPER	AS SHOWN
	YH	YAUPOH HOLLY	ILEX VOMITORIA	2" CALIPER	AS SHOWN
	ERB	EASTERN REDBUD	CERCIS CANADENSIS VAR. CANDENSIS	2" CALIPER	AS SHOWN
		SHRUB AND GROUNDCOVER SPECIES SHALL BE CONSISTENT WITH THE CITY OF ROCKWALL APPROVED PLANT LIST.	SPECIES TO BE DETERMINED	AS SHOWN	AS SHOWN
		SCREENING SHRUBS SPECIES SHALL BE CONSISTENT WITH THE CITY OF ROCKWALL APPROVED PLANT LIST.	SPECIES TO BE DETERMINED	5 GALLON	AS SHOWN

APPROVED:

I hereby certify that the above and foregoing site plan for a development in the City of Rockwall, Texas, was approved by the Planning & Zoning Commission of the City of Rockwall on the _____ day of _____, _____.


WITNESS OUR HANDS, this day of

Planning & Zoning Commission, Chairman

Director of Planning and Zoning



SCALE 1" = 30'

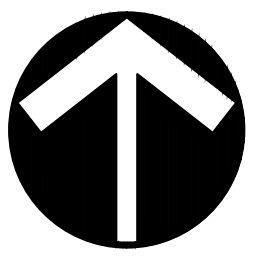

NORTH









SCALE:
VARIES

One Inch

JVC No SHA012

LS4 of 10

        

PLANT LEGEND					
SYMBOL	KEY	COMMON NAME	SCIENTIFIC NAME	SIZE	SPACING
		TWO SHADE TREE SHALL BE LOCATED ON EACH RESIDENTIAL LOT. EACH KIND OF TREE SHALL BE DETERMINED AT THE TIME OF ISSUANCE OF A BUILDING PERMIT		4" CALIPER	
	LO	LIVE OAK	QUERCUS VIRGINIANA	4" CALIPER	AS SHOWN
	BO	BUR OAK	QUERCUS MACROCARPA	4" CALIPER	AS SHOWN
	LE	LACEBARK ELM	ULMUS PARVIFOLIA	4" CALIPER	AS SHOWN
	CE	CEDAR ELM	ULMUS CRASSIFOLIA	4" CALIPER	AS SHOWN
	BC	BALD CYPRESS	TAXODIUM DISTICHUM	4" CALIPER	AS SHOWN
	ERC	EASTERN RED CEDAR	JUNIPERUS VIRGINIANA	4" CALIPER	AS SHOWN
	LGM	LITTLE GEM MAGNOLIA	MAGNOLIA GRANDIFLORA LITTLE GEM	2" CALIPER	AS SHOWN
	DW	DESERT WILLOW	CHILOPSIS LINEARIS	2" CALIPER	AS SHOWN
	YH	YAUPON HOLLY	ILEX VOMITORIA	2" CALIPER	AS SHOWN
	ERB	EASTERN REDBUD	CERCIS CANADENSIS VAR. CANDENSIS	2" CALIPER	AS SHOWN
		SHRUB AND GROUNDCOVER BED. SPECIES SHALL BE CONSISTENT WITH THE CITY OF ROCKWALL APPROVED PLANT LIST.	SPECIES TO BE DETERMINED	AS SHOWN	AS SHOWN
		SCREENING SHRUBS. SPECIES SHALL BE CONSISTENT WITH THE CITY OF ROCKWALL APPROVED PLANT LIST.	SPECIES TO BE DETERMINED	5 GALLON	AS SHOWN

SCREENING LEGEND

- | | |
|---|---|
|  | SIGN WALL PANEL. |
|  | BRICK ACCENT WALL. |
|  | 6'-0" HT. ORNAMENTAL METAL FENCE
WITH COLUMNS SPACED EVERY LOT
CORNER AND AT WALL ENDS. |
|  | 6'-0" HT. ORNAMENTAL METAL FENCE
BY BUILDER. |
|  | 6'-0" HT. BOARD ON BOARD WOOD FENCE
WITH COLUMNS. BY BUILDER. |

GENERAL LANDSCAPE NOTES

- ANY EASEMENTS TO BE ESTABLISHED WILL BE IDENTIFIED AND PROVIDED AT TIME OF PLATTING.
- GRAPHIC ILLUSTRATIONS IN THE OPEN SPACES ARE NOT INTENDED TO COMMUNICATE, SHOW, OR REPRESENT ACTUAL LAYOUT OF THE PROJECT OR ANY SITE DESIGN.
- ALL ROADS, SIDEWALKS, FIRE LANES, DRIVE AISLES AND INTERSECTIONS WILL COMPLY WITH THE CITY OF ROCKWALL ENGINEERING DESIGN STANDARDS REGARDLESS OF WHAT IS SHOWN ON THIS EXHIBIT.
- SIDEWALKS WILL BE CONSTRUCTED ALONG ALL CITY STREET LINES. INTER-CONNECTIVITY WILL BE PROVIDED THAT MEETS CITY OF ROCKWALL CITY AND ADA STANDARDS REGARDLESS OF WHAT IS SHOWN ON THIS EXHIBIT.
- ALL DISTURBED AREAS WITHIN COMMON AREA LOTS AND STREET BUFFERS SHALL BE COMMON BERMUDA GRASS.
- ALL LANDSCAPES SHOWN ON THESE PRELIMINARY LANDSCAPE PLANS SHALL RECEIVE A COMPLETE IRRIGATION SYSTEM.
- BERMS AND/OR SHRUBBERY SHALL BE PROVIDED ALONG I.M. 549.
- NO TREES TO BE WITHIN 10' OF ANY PUBLIC WATER SEWER OR STORM LINE THAT IS 10" IN DIAMETER OR LARGER.
- NO TREES TO BE WITHIN 5' OF ANY PUBLIC WATER, SEWER, OR STORM LINE THAT IS LESS THAN 10".


APPROVED:

I hereby certify that the above and foregoing site plan for a development in the City of Rockwall, Texas, was approved by the Planning & Zoning Commission of the City of Rockwall on the _____ day of _____, _____.

WITNESS OUR HANDS, this day of , .

Planning & Zoning Commission, Chairman

Director of Planning and Zoning

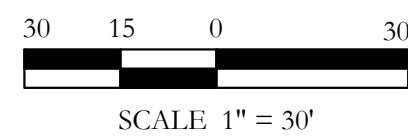


NORTH

SCALE:
VARIES

One Inch

JVC No SFA012

L5 of 10

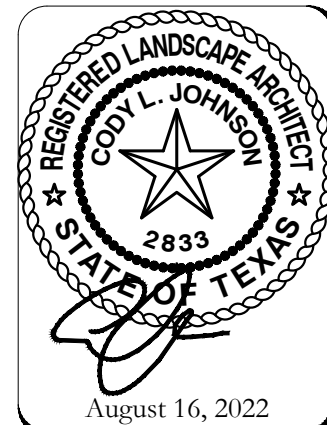






SCREENING LEGEND

- SIGN WALL PANEL.
- BRICK ACCENT WALL.
- 6'-0" HT. ORNAMENTAL METAL FENCE WITH COLUMNS SPACED EVERY LOT CORNER AND AT WALL ENDS.
- 6'-0" HT. ORNAMENTAL METAL FENCE BY BUILDER.
- 6'-0" HT. BOARD ON BOARD WOOD FENCE WITH COLUMNS BY BUILDER.

GENERAL LANDSCAPE NOTES

- ANY EASEMENTS TO BE ESTABLISHED WILL BE IDENTIFIED AND PROVIDED AT TIME OF PLATTING.
- GRAPHIC ILLUSTRATIONS IN THE OPEN SPACES ARE NOT INTENDED TO COMMUNICATE, SHOW, OR REPRESENT ACTUAL LAYOUT, OR DETAILED LANDSCAPE DESIGN.
- ALL ROADS, SIDEWALKS, FIRE LANES, DRIVE AISLES AND INTERSECTIONS WILL COMPLY WITH THE CITY OF ROCKWALL ENGINEERING DESIGN STANDARDS REGARDLESS OF WHAT IS SHOWN ON THIS EXHIBIT.
- SIDEWALKS WILL BE CONSTRUCTED ALONG ALL CITY STREETS. INTER-CONNECTIVITY WILL BE PROVIDED THAT MEETS CITY OF ROCKWALL CITY AND ADA STANDARDS REGARDLESS OF WHAT IS SHOWN ON THIS EXHIBIT.
- ALL DISTURBED AREAS WITHIN COMMON AREA LOTS AND STREET BUFFERS SHALL BE COMMON BERMUDA GRASS.
- ALL LANDSCAPE AREAS SHOWN ON THESE PRELIMINARY LANDSCAPE PLANS SHALL RECEIVE A COMPLETE IRRIGATION SYSTEM.
- BERMS AND/OR SHRUBBERY SHALL BE PROVIDED ALONG F.M. 549.
- NO TREES TO BE WITHIN 10' OF ANY PUBLIC WATER SEWER OR STORM LINE THAT IS 10" IN DIAMETER OR LARGER.
- NO TREES TO BE WITHIN 5' OF ANY PUBLIC WATER, SEWER, OR STORM LINE THAT IS LESS THAN 10".

PLANT LEGEND					
SYMBOL	KEY	COMMON NAME	SCIENTIFIC NAME	SIZE	SPACING
		TWO SHADE TREE SHALL BE LOCATED ON EACH RESIDENTIAL LOT. EACH KIND OF TREE SHALL BE DETERMINED AT THE TIME OF ISSUANCE OF A BUILDING PERMIT.		4" CALIPER	
	LO	LIVE OAK	QUERCUS VIRGINIANA	4" CALIPER	AS SHOWN
	BO	BUR OAK	QUERCUS MACROCARPA	4" CALIPER	AS SHOWN
	LE	LACERBARK ELM	ULMUS PARVIFOLIA	4" CALIPER	AS SHOWN
	CE	CEDAR ELM	ULMUS CRASSIFOLIA	4" CALIPER	AS SHOWN
	BC	BALD CYPRESS	TAXODIUM DISTICHUM	4" CALIPER	AS SHOWN
	ERC	EASTERN RED CEDAR	JUNIPERUS VIRGINIANA	4" CALIPER	AS SHOWN
	LGM	LITTLE GEM MAGNOLIA	MAGNOLIA GRANDIFLORA 'LITTLE GEM'	2" CALIPER	AS SHOWN
	DW	DESERT WILLOW	CHLOPSIS LINEARIS	2" CALIPER	AS SHOWN
	YH	YAUPON HOLLY	ILEX VOMITORIA	2" CALIPER	AS SHOWN
	RB	EASTERN REDBUD	GERGUS CANADENSIS VAR. GANDENSIS	2" CALIPER	AS SHOWN
		SHRUB AND GROUND COVER BED. SPECIES SHALL BE CONSISTENT WITH THE CITY OF ROCKWALL APPROVED PLANT LIST.	SPECIES TO BE DETERMINED	AS SHOWN	AS SHOWN
		SCREENING SHRUBS. SPECIES SHALL BE CONSISTENT WITH THE CITY OF ROCKWALL APPROVED PLANT LIST.	SPECIES TO BE DETERMINED	5 GALLON	AS SHOWN

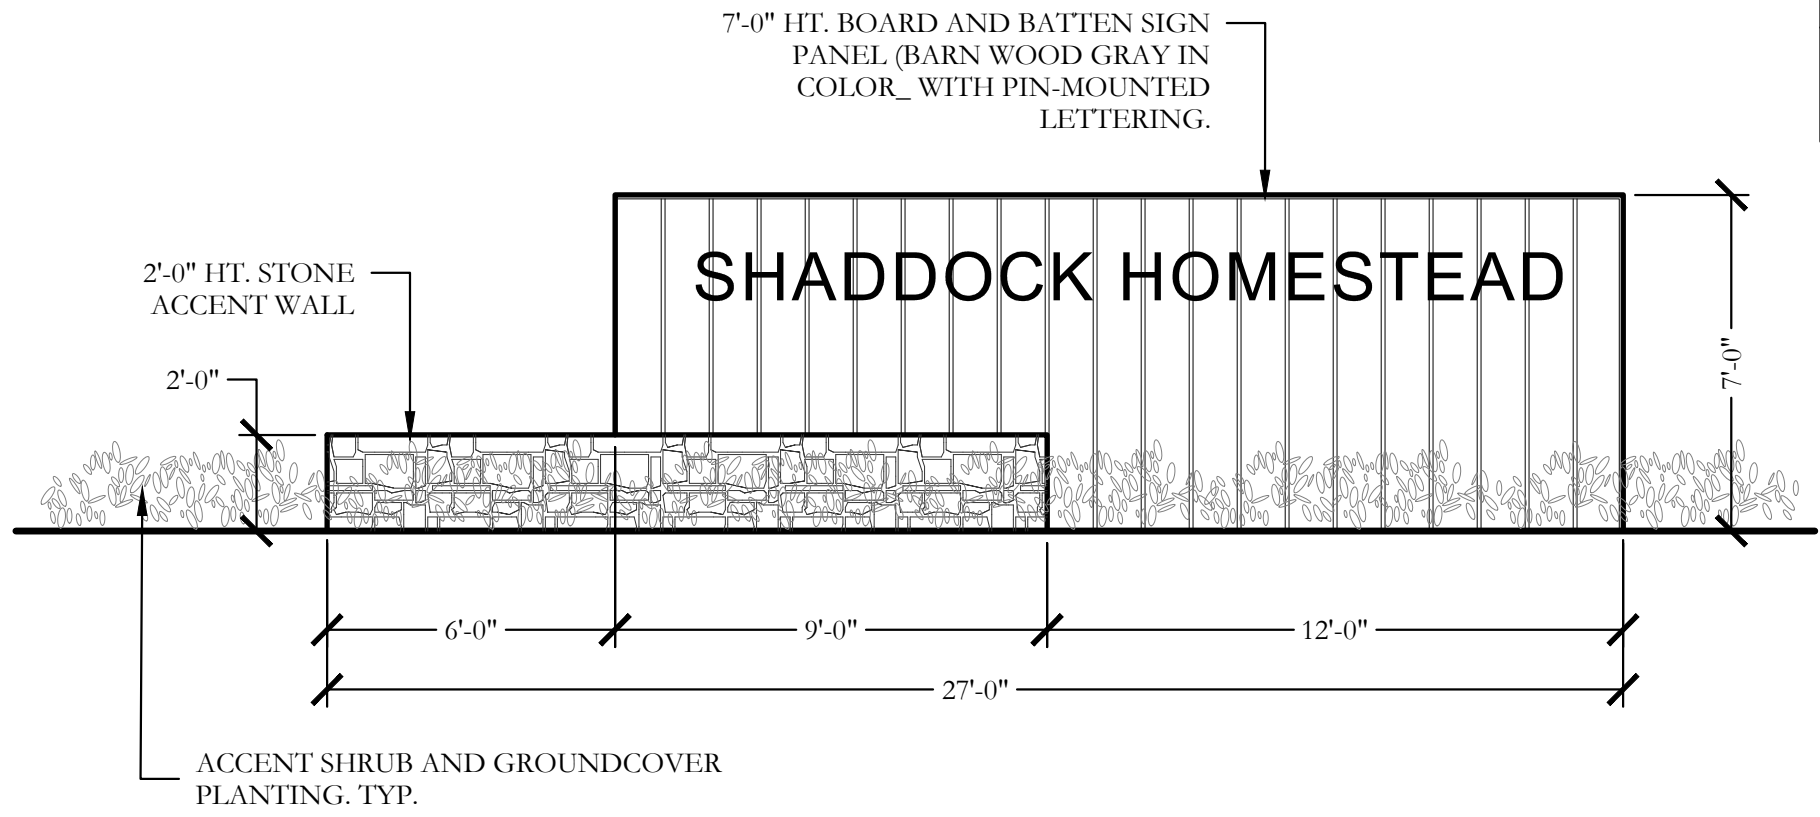


APPROVED:
I hereby certify that the above and foregoing site plan for a development in the City of Rockwall, Texas, was approved by the Planning & Zoning Commission of the City of Rockwall on the day of , .

WITNESS OUR HANDS, this day of , .


Planning & Zoning Commission, Chairman

Director of Planning and Zoning

TRAIL HEAD SIGN
ELEVATION

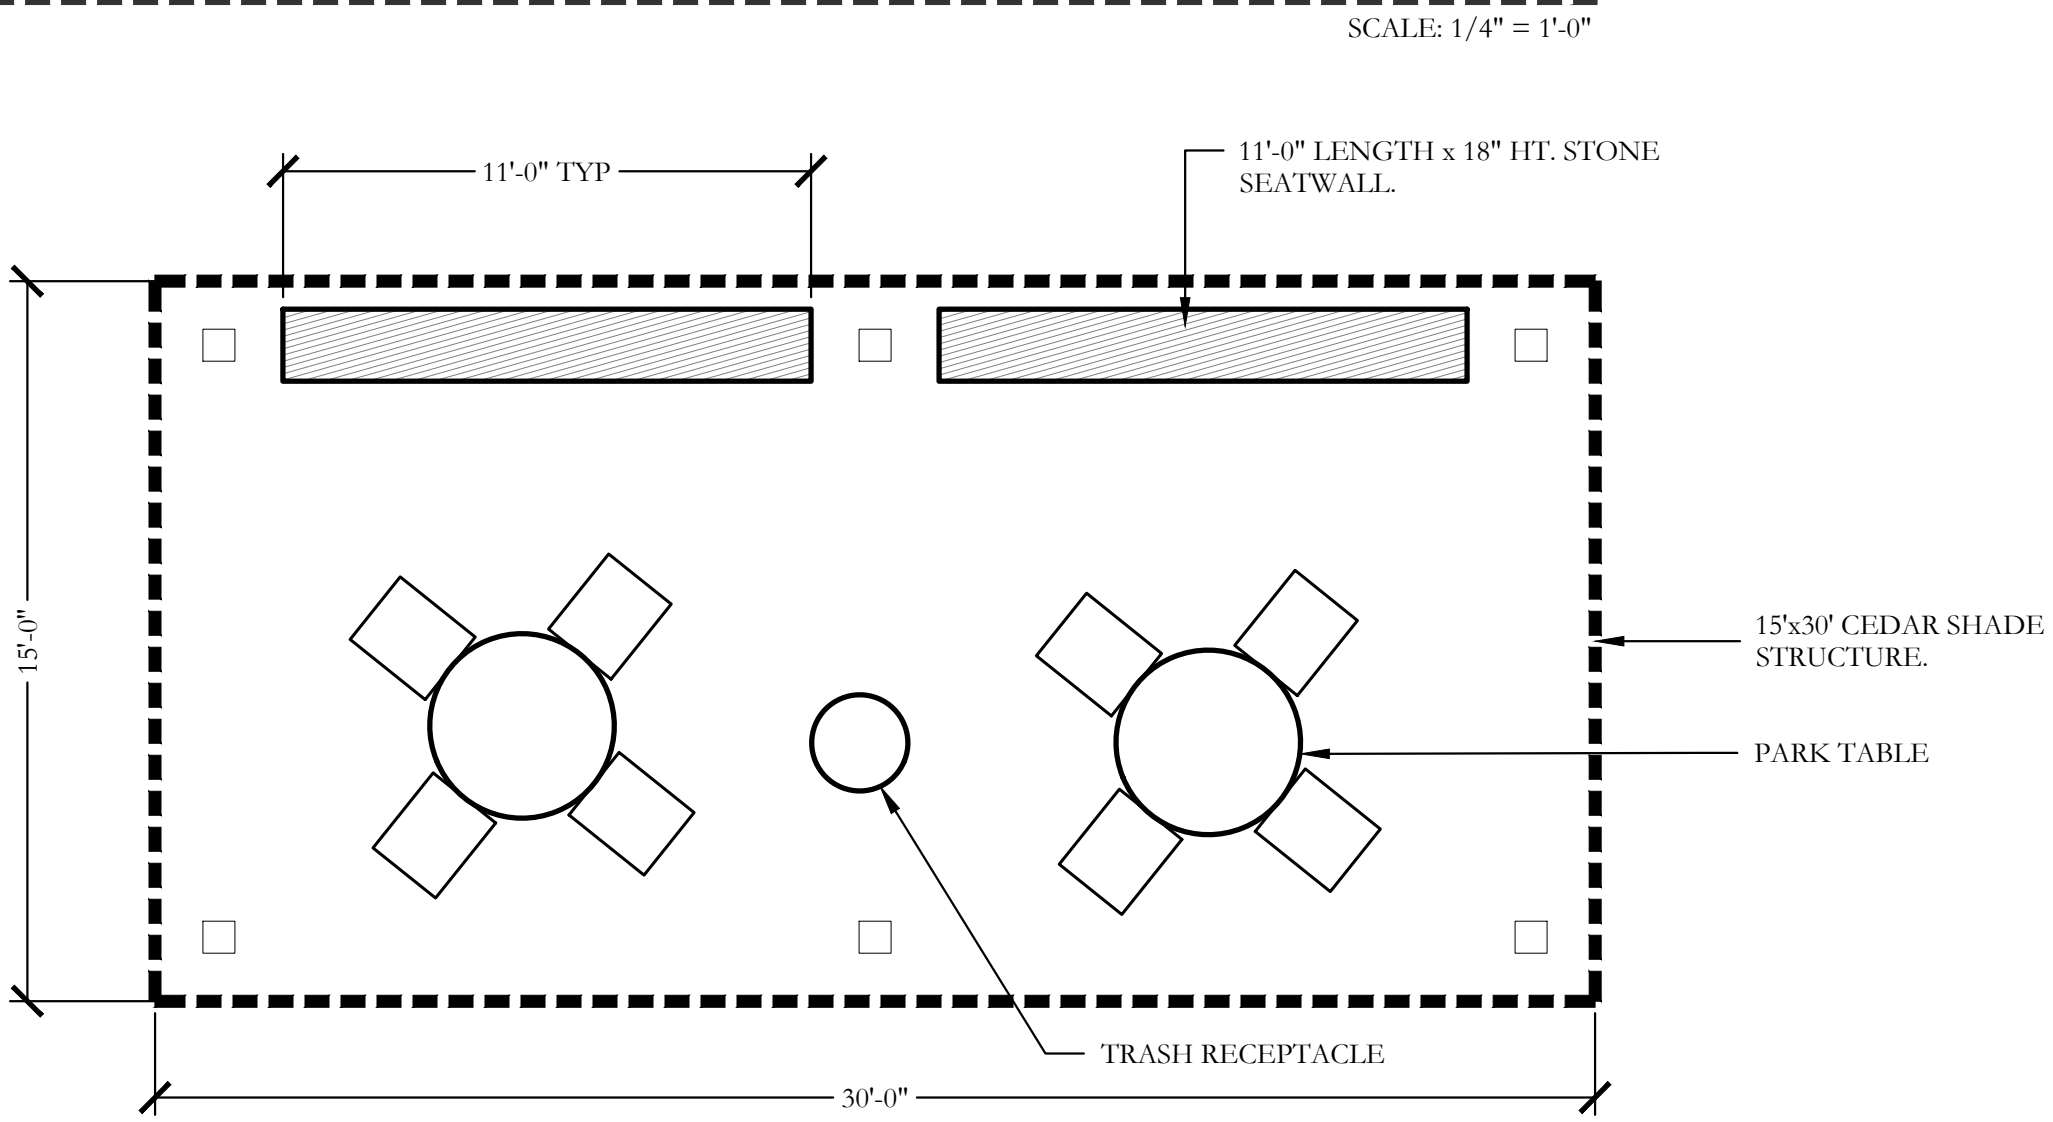

TRAIL HEAD REST STATION
PLAN

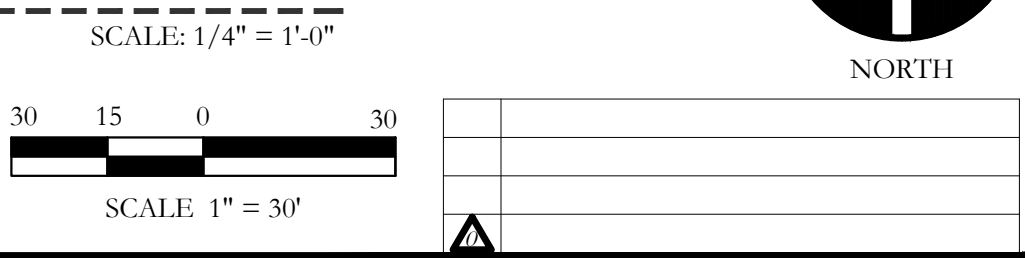

I:\GIS\drive\projects\sha012\dwg\sha012 prelim plans.dwg



SCREENING LEGEND

- SIGN WALL PANEL.
- BRICK ACCENT WALL.
- 6'-0" HT. ORNAMENTAL METAL FENCE WITH COLUMNS SPACED EVERY LOT CORNER AND AT WALL ENDS.
- 6'-0" HT. ORNAMENTAL METAL FENCE BY BUILDER.
- 6'-0" HT. BOARD ON BOARD WOOD FENCE WITH COLUMNS. BY BUILDER.

GENERAL LANDSCAPE NOTES

- ANY EASEMENTS TO BE ESTABLISHED WILL BE IDENTIFIED AND PROVIDED AT TIME OF PLATTING.
- GRAPHIC ILLUSTRATIONS IN THE OPEN SPACES ARE NOT INTENDED TO COMMUNICATE, SHOW, OR REPRESENT ACTUAL LAYOUT, OR DETAILED LANDSCAPE DESIGN.
- ALL ROADS, SIDEWALKS, FIRE LANES, DRIVE AISLES AND INTERSECTIONS WILL COMPLY WITH THE CITY OF ROCKWALL ENGINEERING DESIGN STANDARDS REGARDLESS OF WHAT IS SHOWN ON THIS EXHIBIT.
- SIDEWALKS WILL BE CONSTRUCTED ALONG ALL CITY STREETS. INTER-CONNECTIVITY WILL BE PROVIDED THAT MEETS CITY OF ROCKWALL CITY AND ADA STANDARDS REGARDLESS OF WHAT IS SHOWN ON THIS EXHIBIT.
- ALL DISTURBED AREAS WITHIN COMMON AREA LOTS AND STREET BUFFERS SHALL BE COMMON BERMUDA GRASS.
- ALL LANDSCAPE AREAS SHOWN ON THESE PRELIMINARY LANDSCAPE PLANS SHALL RECEIVE A COMPLETE IRRIGATION SYSTEM.
- BERMS AND/OR SHRUBBERY SHALL BE PROVIDED ALONG F.M. 549.
- NO TREES TO BE WITHIN 10' OF ANY PUBLIC WATER SEWER OR STORM LINE THAT IS 10" IN DIAMETER OR LARGER.
- NO TREES TO BE WITHIN 5' OF ANY PUBLIC WATER, SEWER, OR STORM LINE THAT IS LESS THAN 10".

PLANT LEGEND

SYMBOL	KEY	COMMON NAME	SCIENTIFIC NAME	SIZE	SPACING
		TWO SHADE TREE SHALL BE LOCATED ON EACH RESIDENTIAL LOT. EACH KIND OF TREE SHALL BE DETERMINED AT THE TIME OF ISSUANCE OF A BUILDING PERMIT		4" CALIPER	
	LO	LIVE OAK	QUERCUS VIRGINIANA	4" CALIPER	AS SHOWN
	BO	BUR OAK	QUERCUS MACROCARPA	4" CALIPER	AS SHOWN
	LE	LACERBARK ELM	ULMUS PARVIFOLIA	4" CALIPER	AS SHOWN
	CE	CEDAR ELM	ULMUS CRASSIFOLIA	4" CALIPER	AS SHOWN
	BC	BALD CYPRESS	TAXODIUM DISTICHUM	4" CALIPER	AS SHOWN
	ERC	EASTERN RED CEDAR	JUNIPERUS VIRGINIANA	4" CALIPER	AS SHOWN
	LGM	LITTLE GEM MAGNOLIA	MAGNOLIA GRANDIFLORA 'LITTLE GEM'	2" CALIPER	AS SHOWN
	DW	DESERT WILLOW	CHLOPSIS LINEARIS	2" CALIPER	AS SHOWN
	YH	YAUPON HOLLY	ILEX VOMITORIA	2" CALIPER	AS SHOWN
	RB	EASTERN REDBUD	CERCIS CANADENSIS VAR. CANDENSIS	2" CALIPER	AS SHOWN
		SHRUB AND GROUND COVER SPECIES SHALL BE CONSISTENT WITH THE CITY OF ROCKWALL APPROVED PLANT LIST.	SPECIES TO BE DETERMINED	AS SHOWN	AS SHOWN
		SCREENING SHRUBS SPECIES SHALL BE CONSISTENT WITH THE CITY OF ROCKWALL APPROVED PLANT LIST.	SPECIES TO BE DETERMINED	5 GALLON	AS SHOWN


APPROVED:

I hereby certify that the above and foregoing site plan for a development in the City of Rockwall, Texas, was approved by the Planning & Zoning Commission of the City of Rockwall on the day of , .

WITNESS OUR HANDS, this day of , .

Planning & Zoning Commission, Chairman

Director of Planning and Zoning

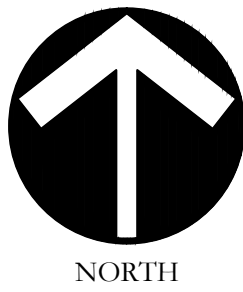

SCALE: VARIES

[One Inch]

JVC No SHA012


LS8 of 10

JOHNSON VOLK
CONSULTING

TBPELS Engineering Firm No. 11962 / Land Surveying Firm No. 10194033
704 Central Parkway East | Suite 1200 | Plano, TX 75074 | 972.201.3100


HOMESTEAD
PHASE I
CITY OF ROCKWALL
ROCKWALL COUNTY, TEXAS

PRELIMINARY LANDSCAPE PLANS
PRELIMINARY LANDSCAPE PLANS

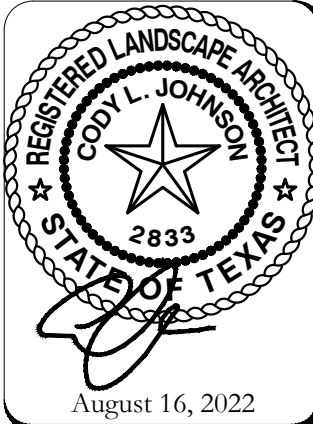


CITY PROJECT NO. SP2022-027

I:\GIS-Library\projects\sha012.dwg\sha012.prelim plans.dwg

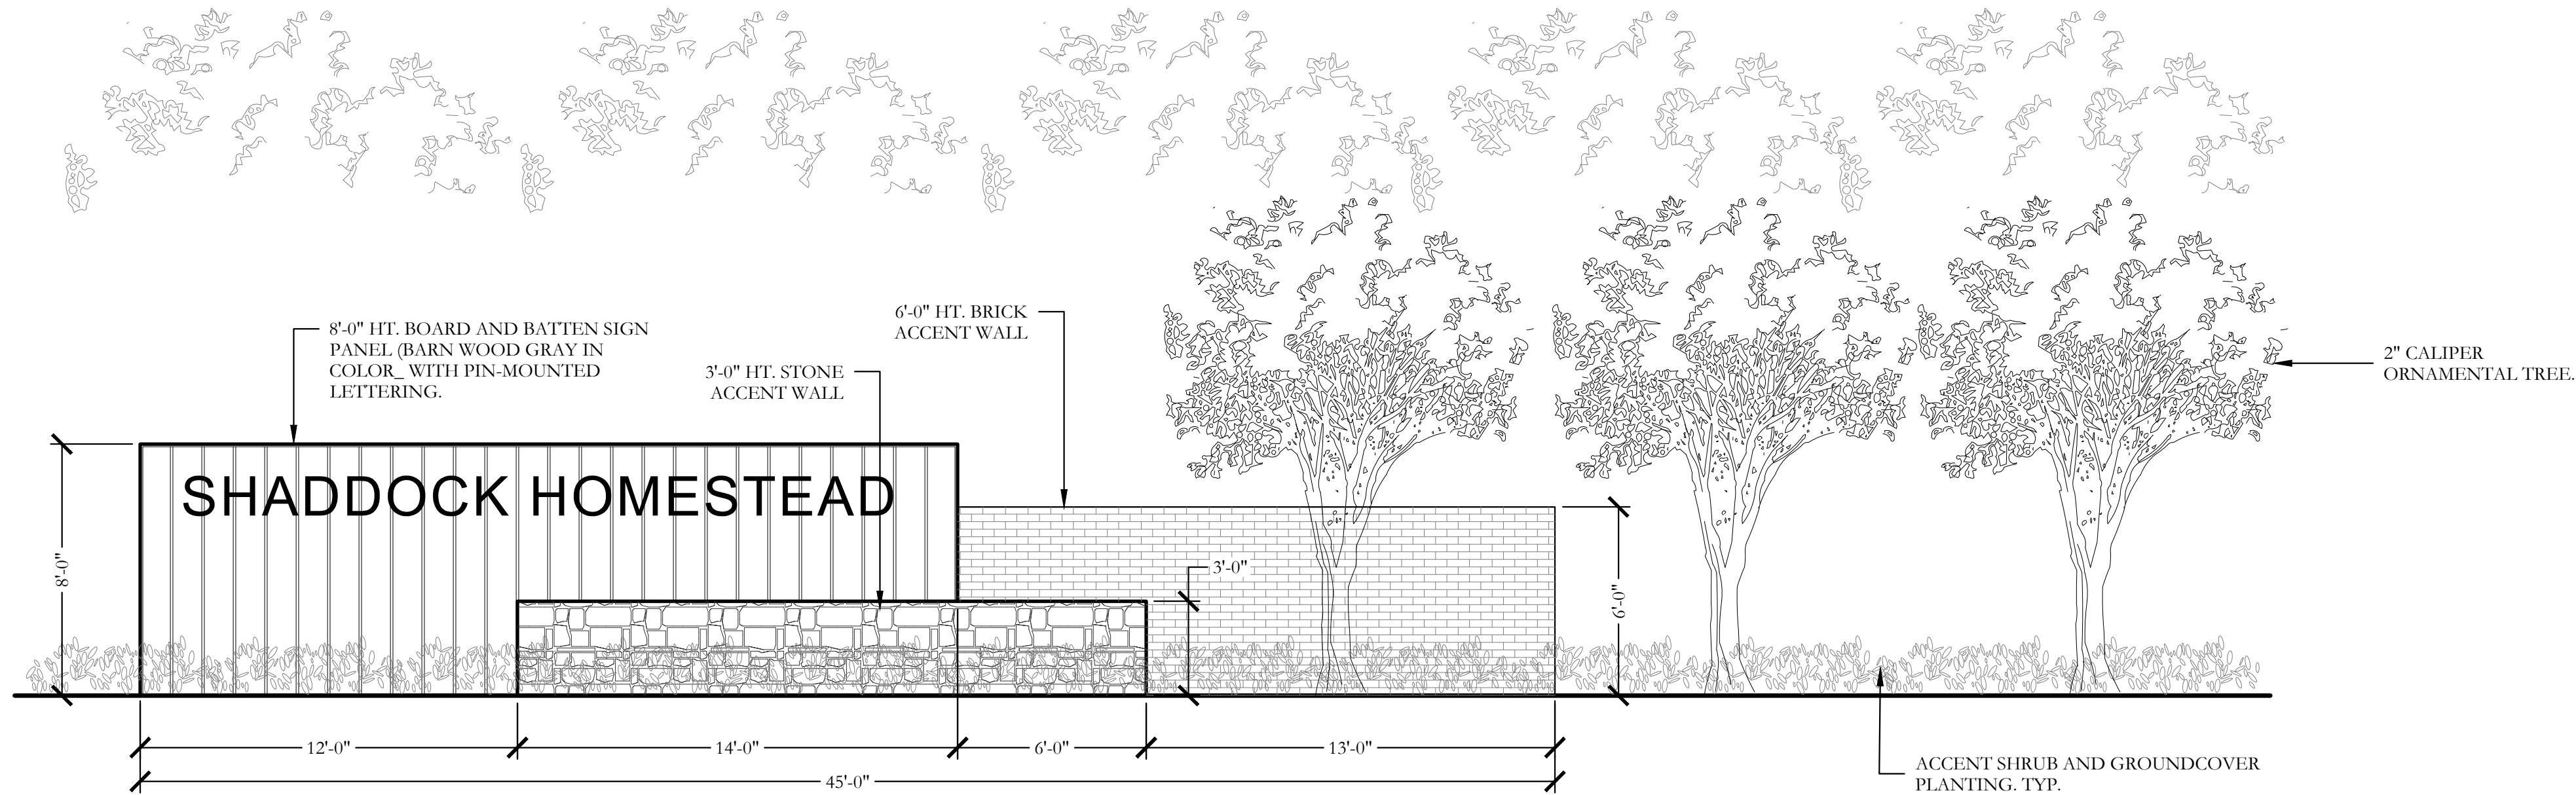

MAIN ENTRY SIGN
ELEVATION

SCALE: 1/4" = 1'-0"

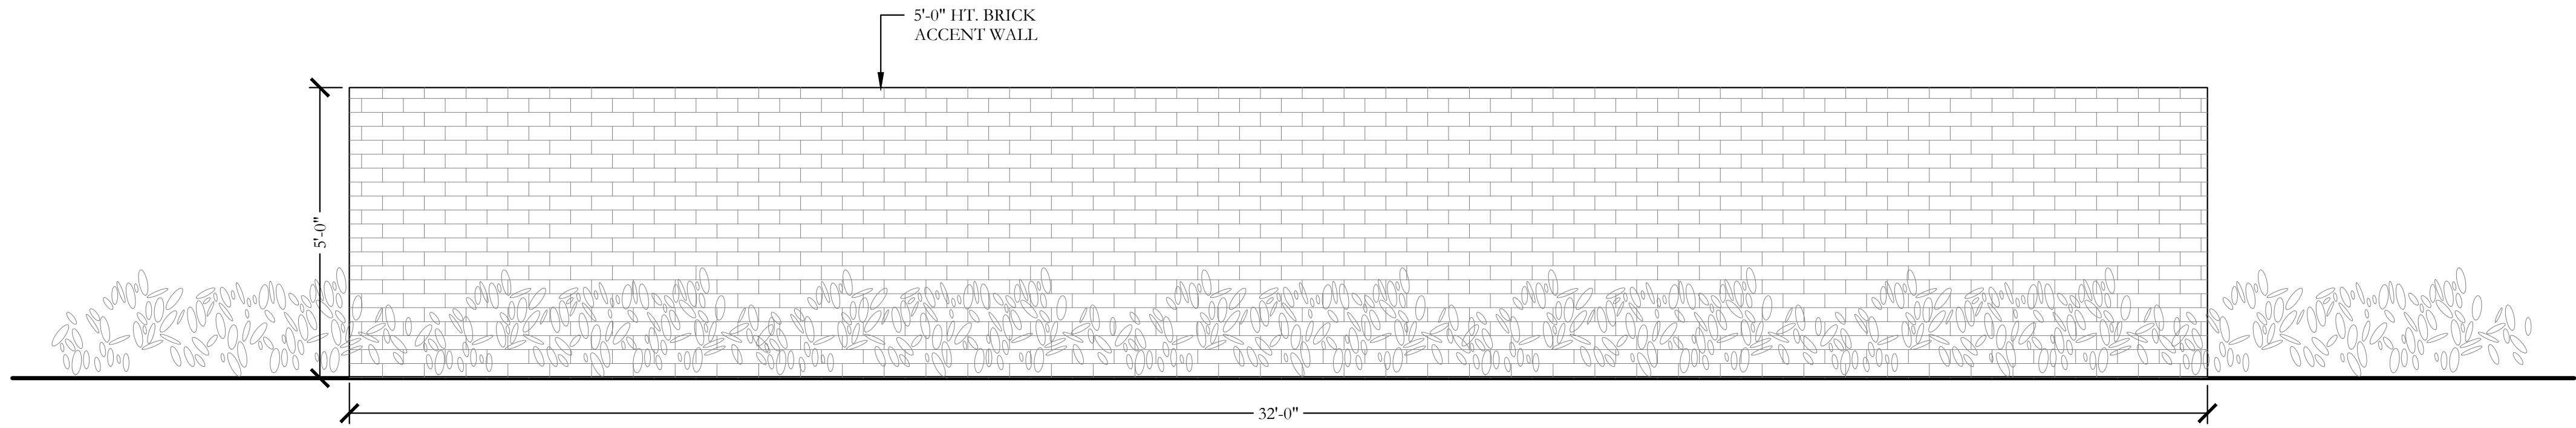

BRICK ACCENT WALL
ELEVATION

SCALE: 1/2" = 1'-0"


APPROVED:
I hereby certify that the above and foregoing site plan for a development in the City of Rockwall, Texas, was approved by the Planning & Zoning Commission of the City of Rockwall on the day of , .

WITNESS OUR HANDS, this day of , .

Planning & Zoning Commission, Chairman


Director of Planning and Zoning

I:\GIS-Admin\projects\sha012\dwg\sha012-prelim-plans.dwg

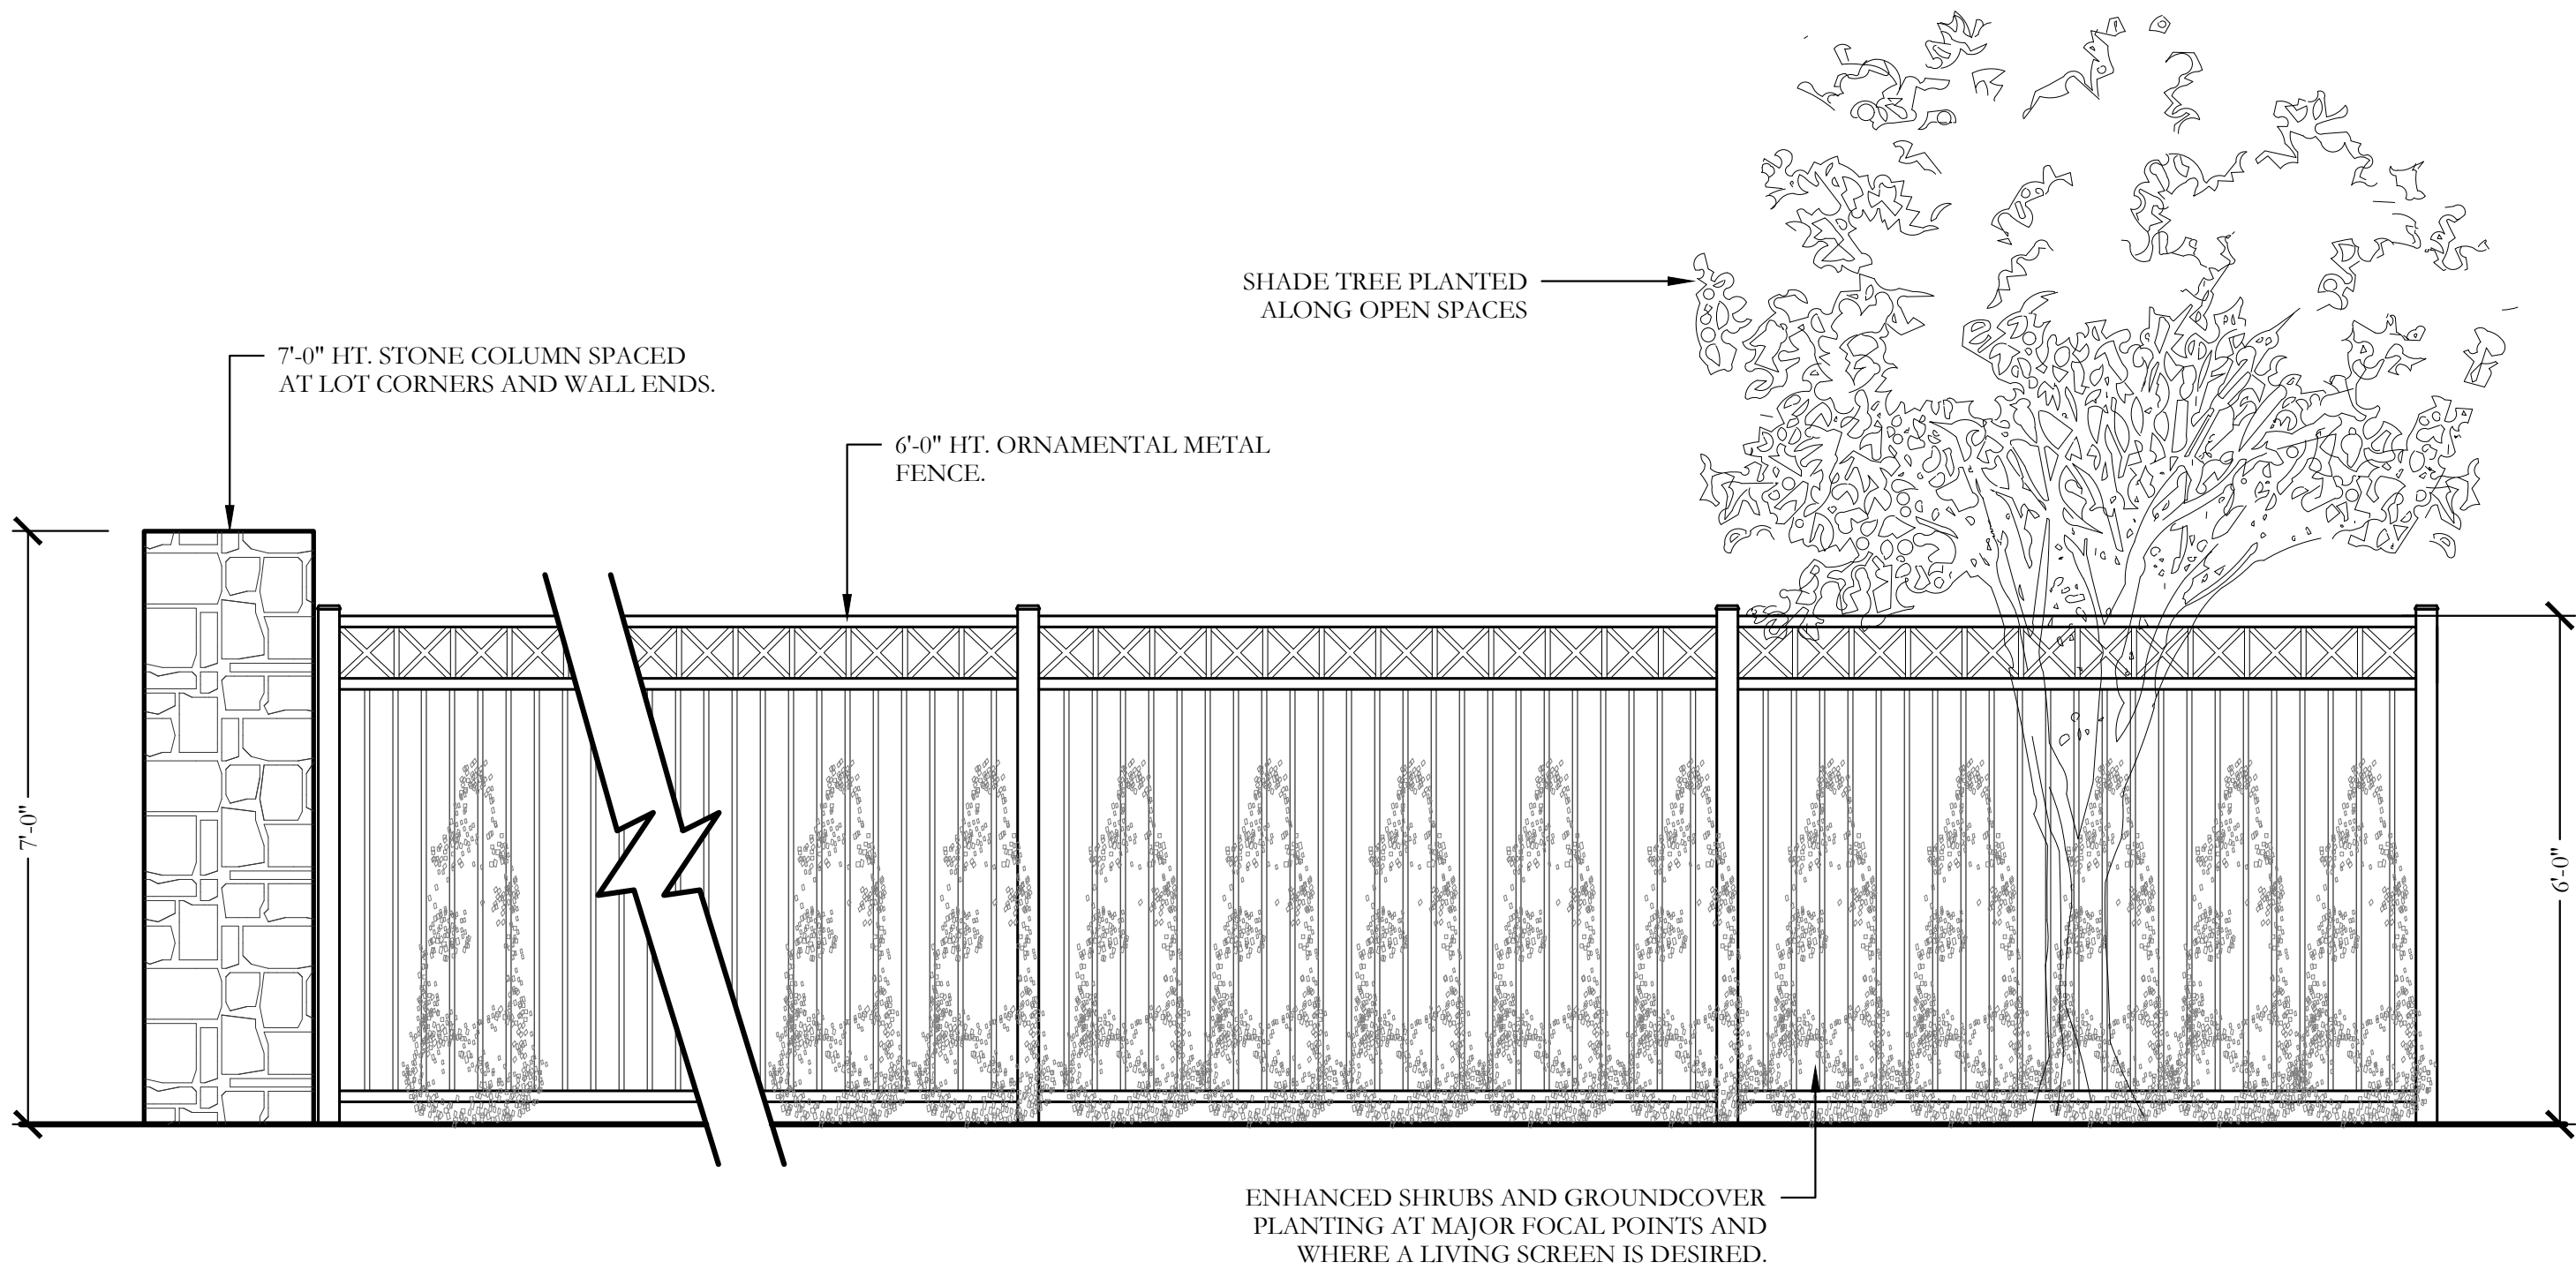


TYPICAL ORNAMENTAL METAL FENCE AND COLUMNS
ELEVATION

SCALE: 1/2" = 1'-0"

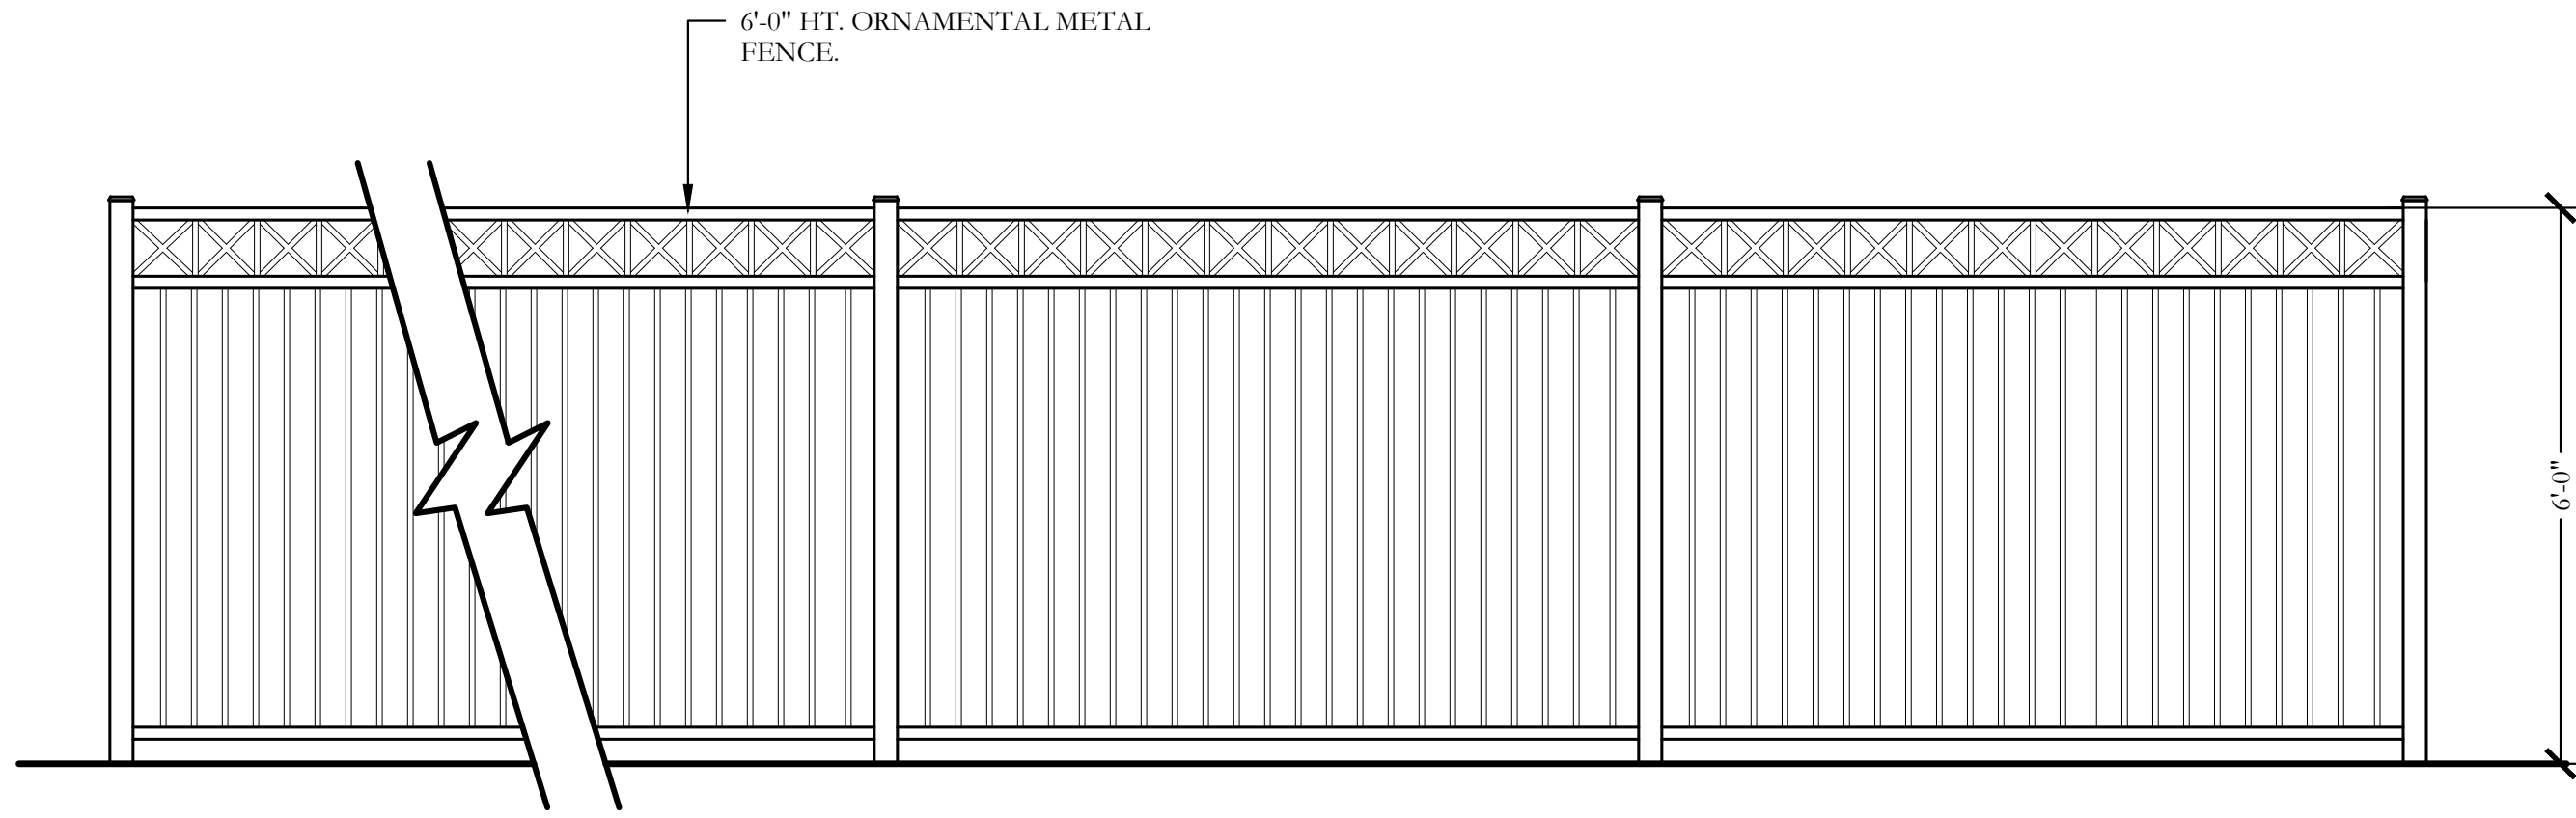

TYPICAL ORNAMENTAL METAL FENCE BY BUILDER
ELEVATION

SCALE: 1/2" = 1'-0"

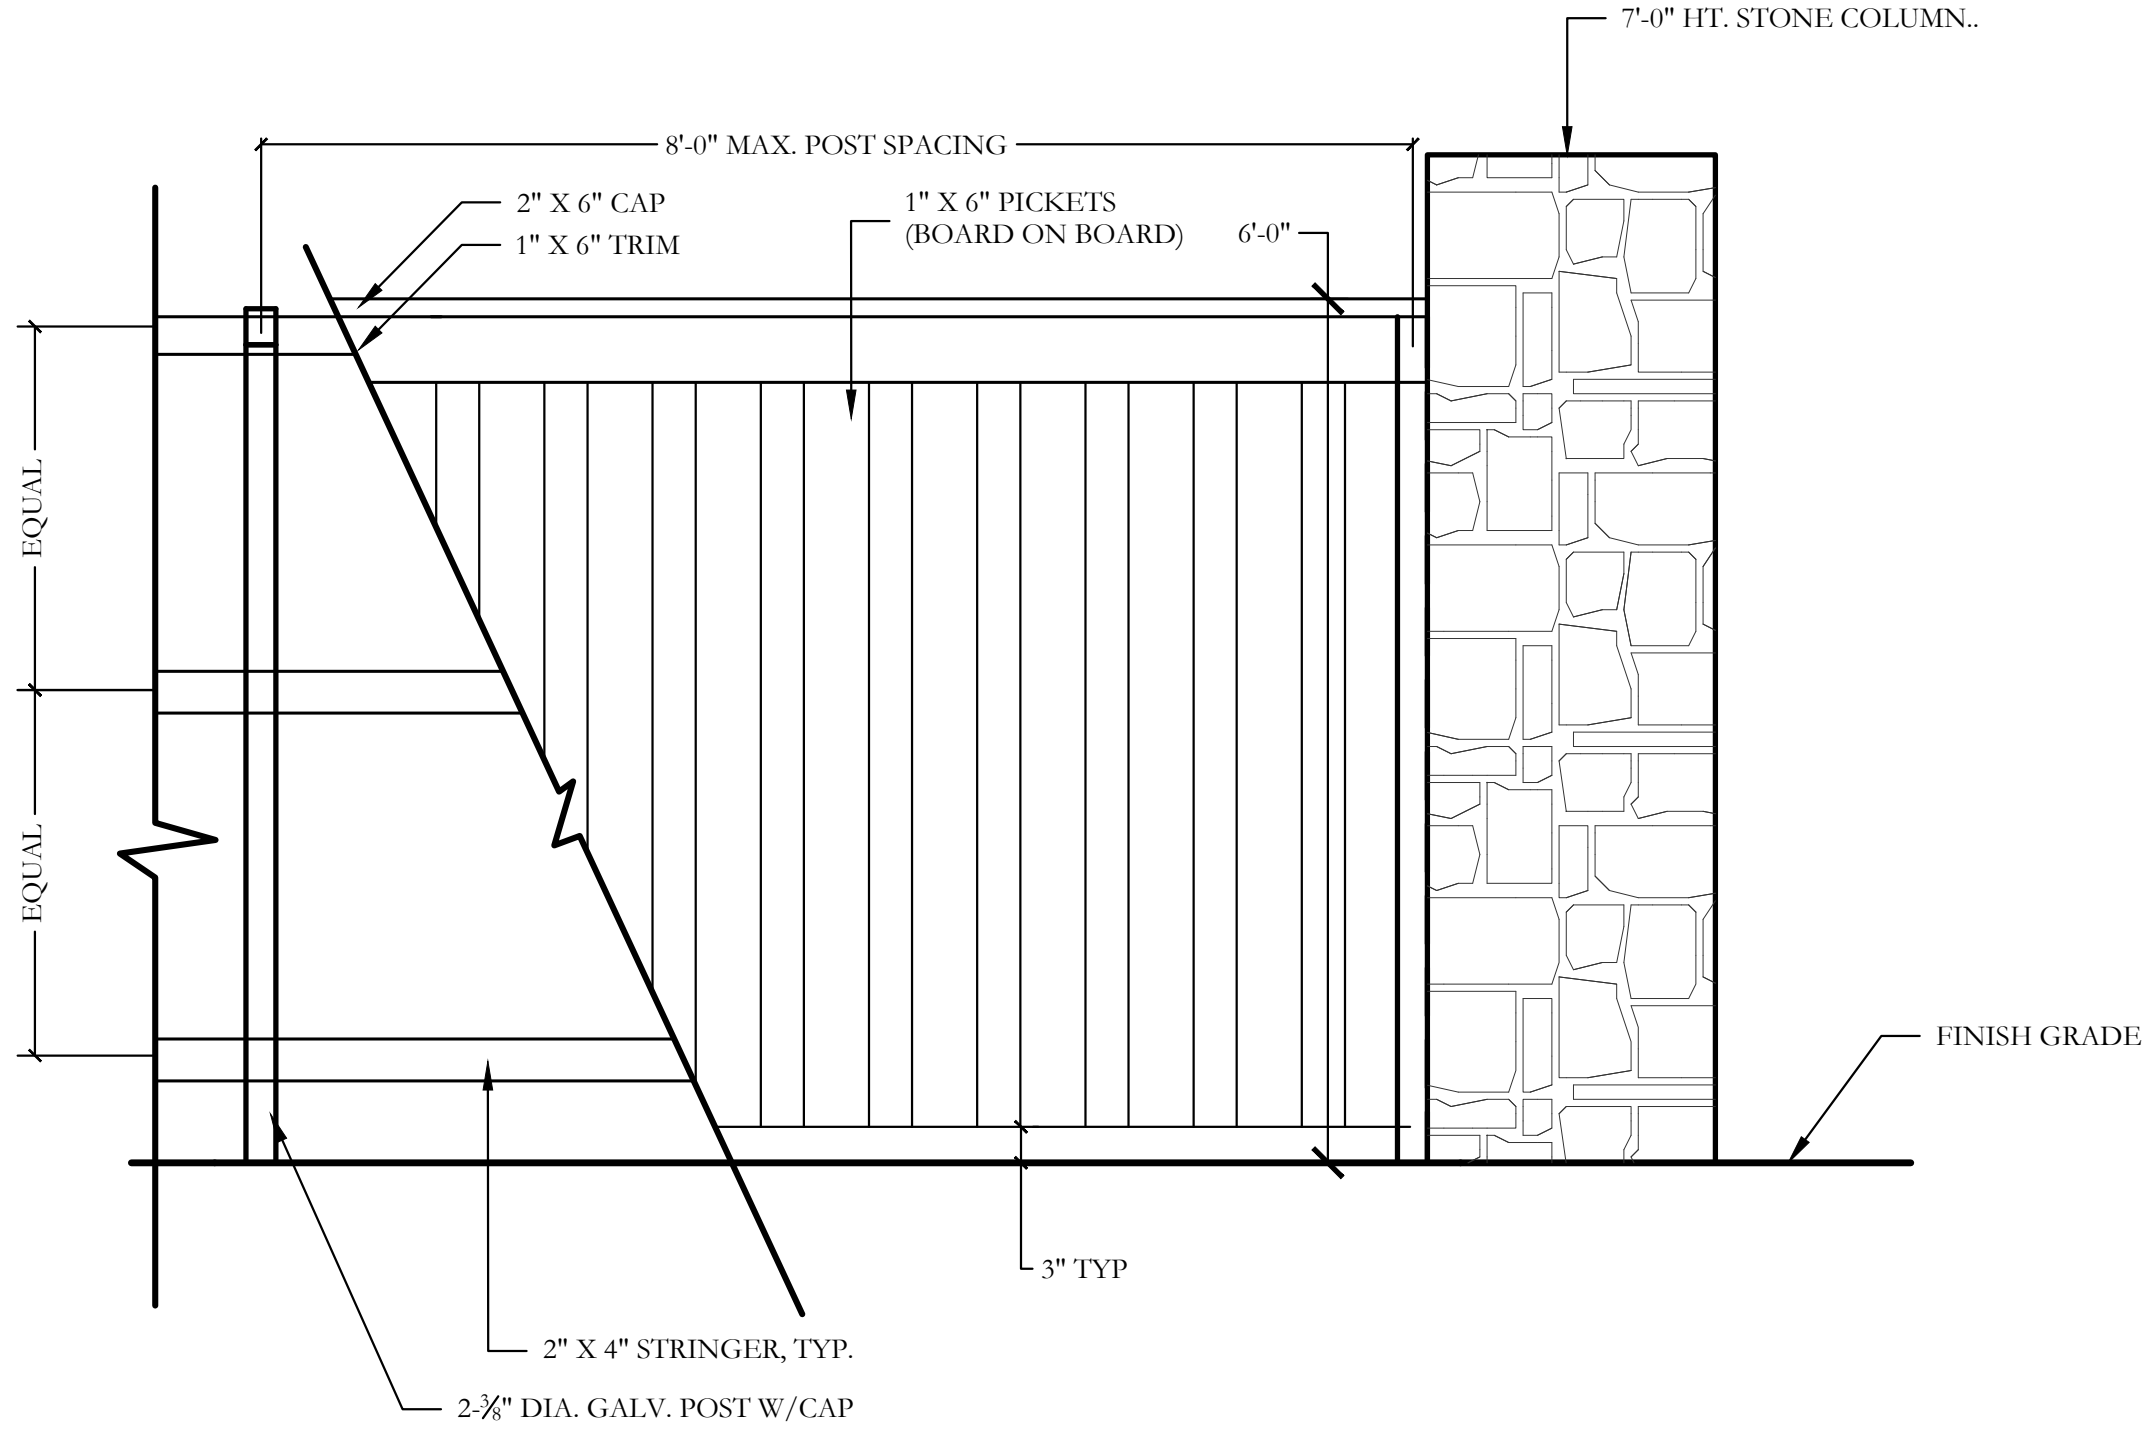

PARTIAL 6'-0" HT. WOOD FENCE AND STONE COLUMN
ELEVATION

SCALE: 3/4" = 1'-0"

APPROVED:

I hereby certify that the above and foregoing site plan for a development in the City of Rockwall, Texas, was approved by the Planning & Zoning Commission of the City of Rockwall on the day of , .

WITNESS OUR HANDS, this day of , .

Planning & Zoning Commission, Chairman


Director of Planning and Zoning

METAL

BOARD ON BOARD

METAL W/ MASONRY COLS.

B ON B W/ MAS. COLS

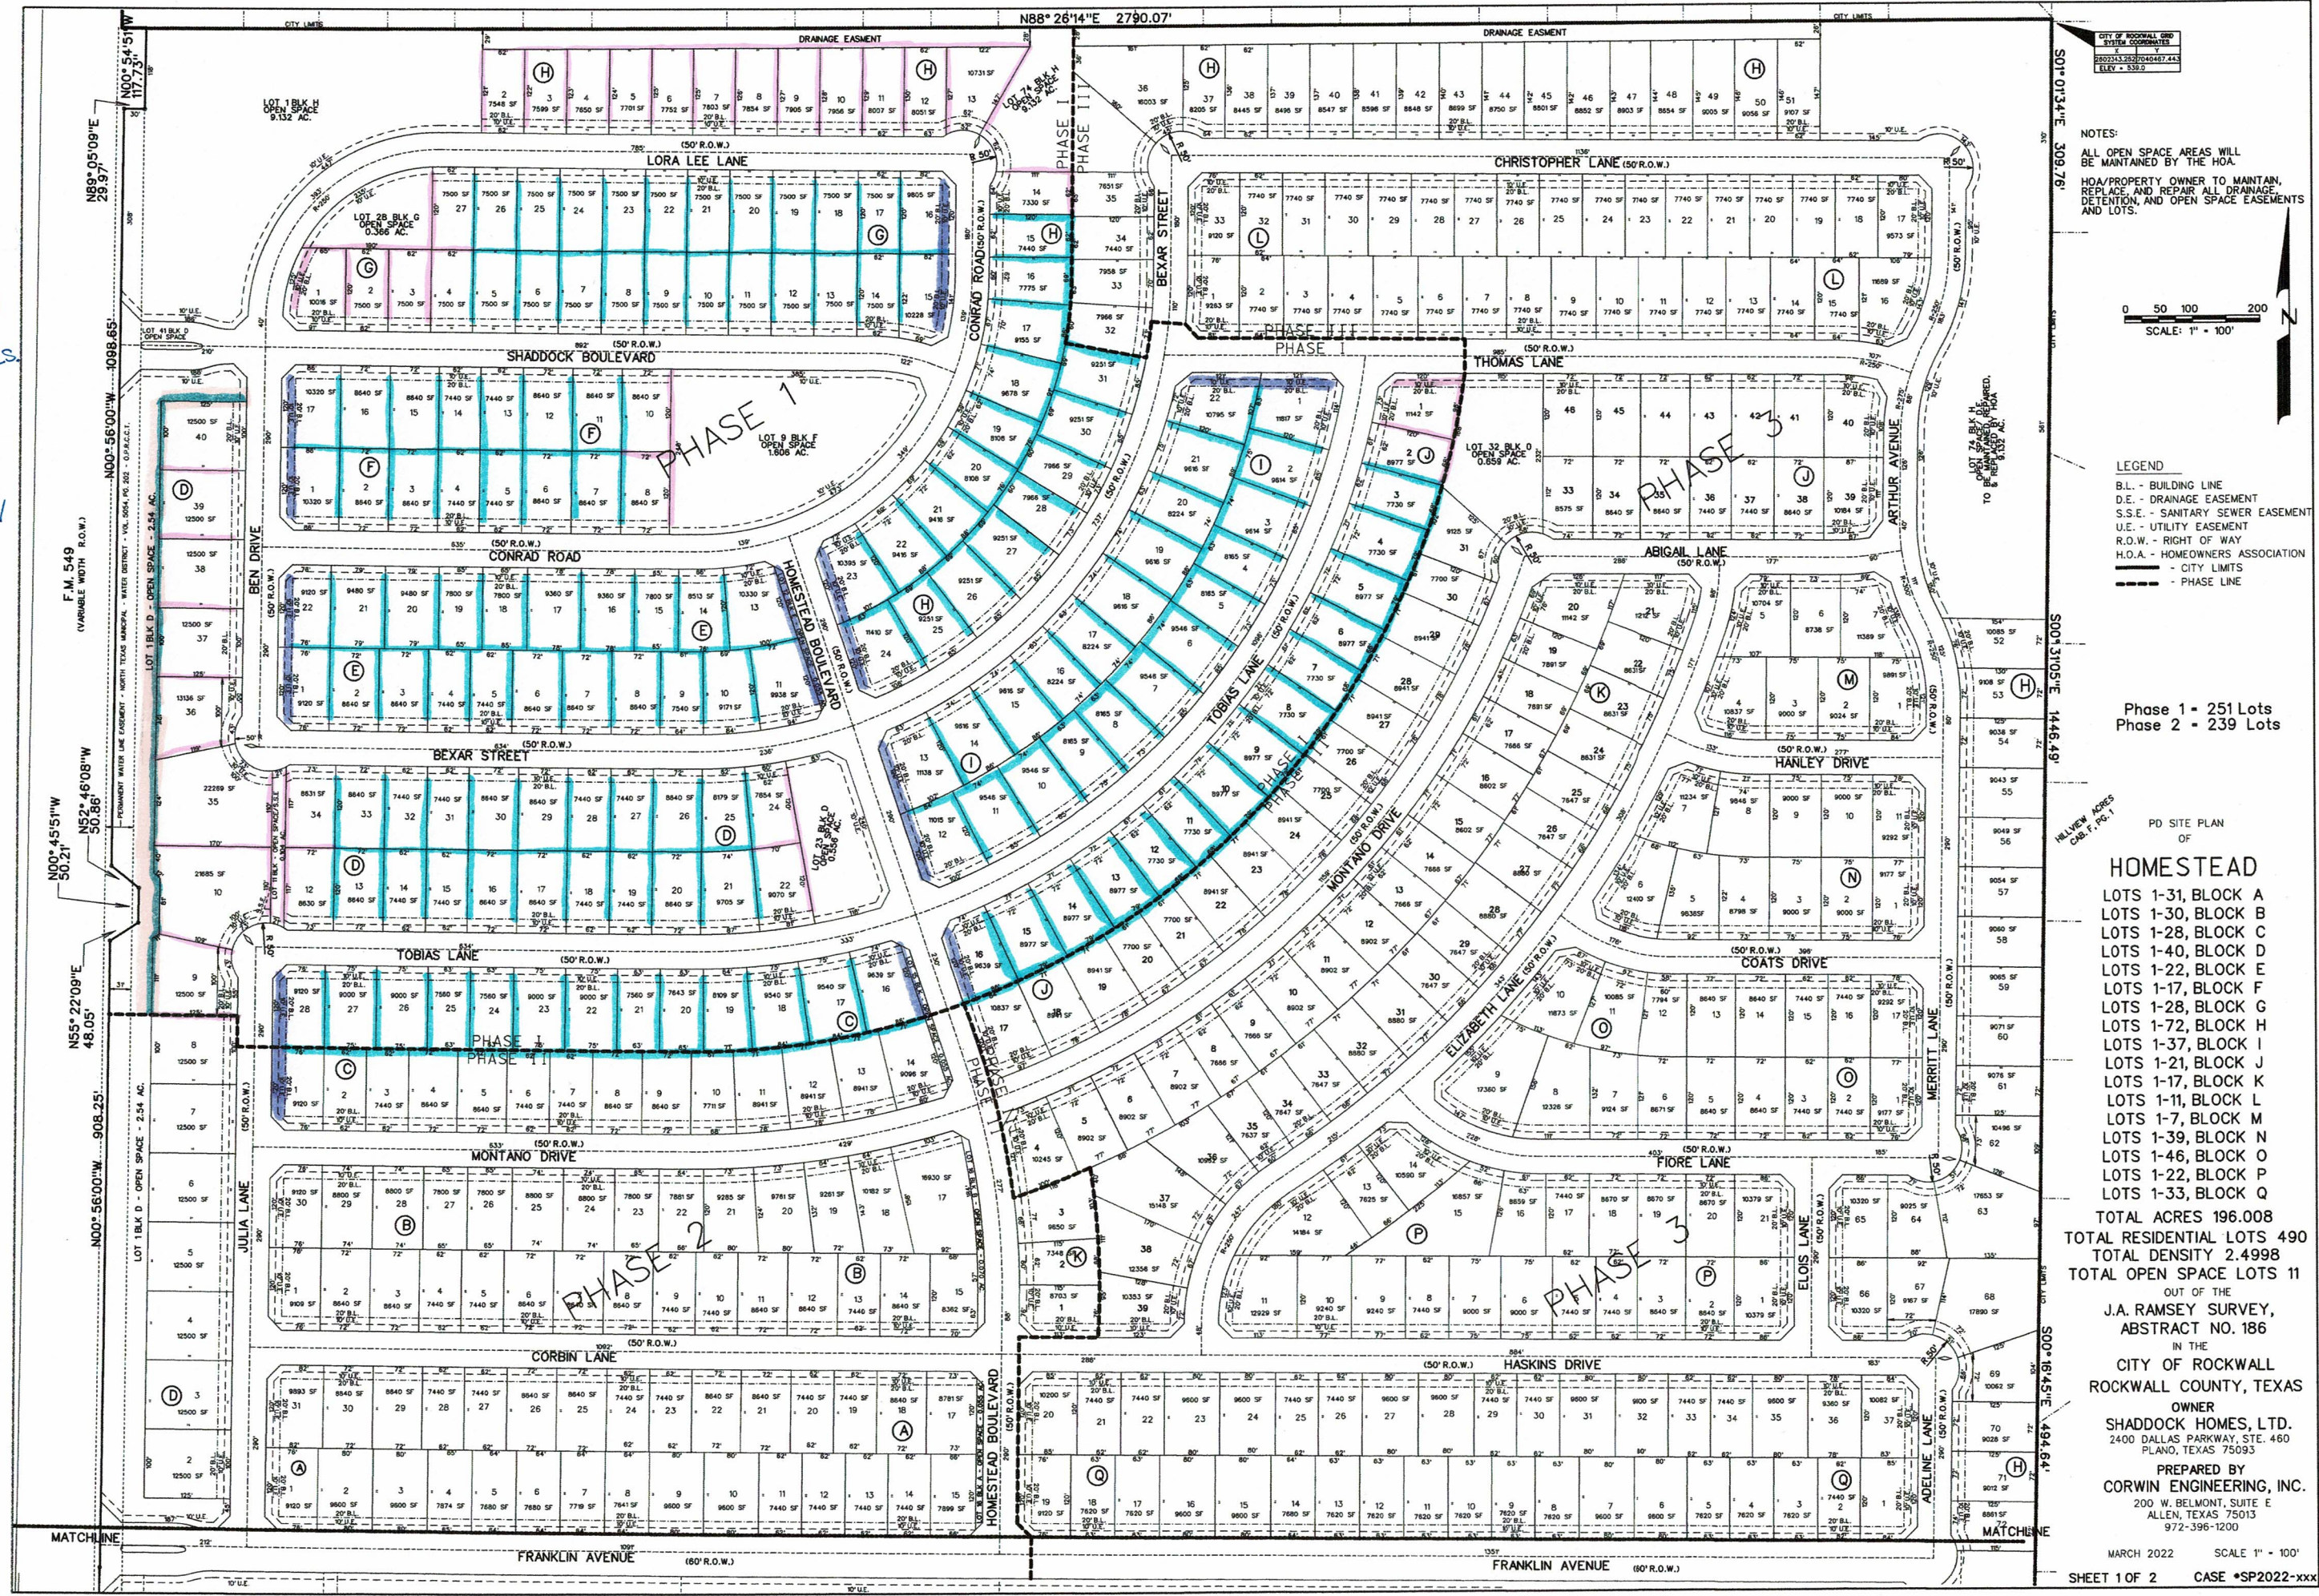

NOTES:
ALL OPEN SPACE AREAS WILL BE MAINTAINED BY THE HOA.
HOA/PROPERTY OWNER TO MAINTAIN, REPLACE, AND REPAIR ALL DRAINAGE DETENTION, AND OPEN SPACE EASEMENTS AND LOTS.

0 50 100 200
SCALE: 1" = 100'

LEGEND
B.L. - BUILDING LINE
D.E. - DRAINAGE EASEMENT
S.S.E. - SANITARY SEWER EASEMENT
U.E. - UTILITY EASEMENT
R.O.W. - RIGHT OF WAY
H.O.A. - HOMEOWNERS ASSOCIATION
--- - CITY LIMITS
--- - PHASE LINE

Phase 1 - 251 Lots
Phase 2 - 239 Lots

PD SITE PLAN
OF

HOMESTEAD

LOTS 1-31, BLOCK A
LOTS 1-30, BLOCK B
LOTS 1-28, BLOCK C
LOTS 1-40, BLOCK D
LOTS 1-22, BLOCK E
LOTS 1-17, BLOCK F
LOTS 1-28, BLOCK G
LOTS 1-72, BLOCK H
LOTS 1-37, BLOCK I
LOTS 1-21, BLOCK J
LOTS 1-17, BLOCK K
LOTS 1-11, BLOCK L
LOTS 1-7, BLOCK M
LOTS 1-39, BLOCK N
LOTS 1-46, BLOCK O
LOTS 1-22, BLOCK P
LOTS 1-33, BLOCK Q

TOTAL ACRES 196.008
TOTAL RESIDENTIAL LOTS 490
TOTAL DENSITY 2.4998
TOTAL OPEN SPACE LOTS 11

OUT OF THE

J.A. RAMSEY SURVEY,
ABSTRACT NO. 186

IN THE
CITY OF ROCKWALL
ROCKWALL COUNTY, TEXAS

OWNER
SHADDOCK HOMES, LTD.
2400 DALLAS PARKWAY, STE. 460
PLANO, TEXAS 75093

PREPARED BY
CORWIN ENGINEERING, INC.
200 W. BELMONT, SUITE E
ALLEN, TEXAS 75013
972-396-1200

MARCH 2022 SCALE 1" = 100'

SHEET 1 OF 2 CASE #SP2022-xxxx

HOMESTEAD -- FENCE MAP (NOT TO SCALE)



DEVELOPMENT APPLICATION

City of Rockwall
Planning and Zoning Department
385 S. Goliad Street
Rockwall, Texas 75087

STAFF USE ONLY

PLANNING & ZONING CASE NO. _____

NOTE: THE APPLICATION IS NOT CONSIDERED ACCEPTED BY THE CITY UNTIL THE PLANNING DIRECTOR AND CITY ENGINEER HAVE SIGNED BELOW.

DIRECTOR OF PLANNING: _____

CITY ENGINEER: _____

PLEASE CHECK THE APPROPRIATE BOX BELOW TO INDICATE THE TYPE OF DEVELOPMENT REQUEST [SELECT ONLY ONE BOX]:

PLATTING APPLICATION FEES:

- ☐ MASTER PLAT (\$100.00 + \$15.00 ACRE)¹
- ☐ PRELIMINARY PLAT (\$200.00 + \$15.00 ACRE)¹
- ☐ FINAL PLAT (\$300.00 + \$20.00 ACRE)¹
- ☐ REPLAT (\$300.00 + \$20.00 ACRE)¹
- ☐ AMENDING OR MINOR PLAT (\$150.00)
- ☐ PLAT REINSTATEMENT REQUEST (\$100.00)

SITE PLAN APPLICATION FEES:

- ☒ SITE PLAN (\$250.00 + \$20.00 ACRE)¹ **\$1341.40**
- ☐ AMENDED SITE PLAN/ELEVATIONS/LANDSCAPING PLAN (\$100.00)

ZONING APPLICATION FEES:

- ☐ ZONING CHANGE (\$200.00 + \$15.00 ACRE)¹
- ☐ SPECIFIC USE PERMIT (\$200.00 + \$15.00 ACRE)^{1 & 2}
- ☐ PD DEVELOPMENT PLANS (\$200.00 + \$15.00 ACRE)¹

OTHER APPLICATION FEES:

- ☐ TREE REMOVAL (\$75.00)
- ☐ VARIANCE REQUEST/SPECIAL EXCEPTIONS (\$100.00)²

NOTES:

¹: IN DETERMINING THE FEE, PLEASE USE THE EXACT ACREAGE WHEN MULTIPLYING BY THE PER ACRE AMOUNT. FOR REQUESTS ON LESS THAN ONE ACRE, ROUND UP TO ONE (1) ACRE.

²: A **\$1,000.00** FEE WILL BE ADDED TO THE APPLICATION FEE FOR ANY REQUEST THAT INVOLVES CONSTRUCTION WITHOUT OR NOT IN COMPLIANCE TO AN APPROVED BUILDING PERMIT.

PROPERTY INFORMATION [PLEASE PRINT]

ADDRESS A portion of JA Ramsey Survey, Abstract No. 186; Property ID 12255; FM 549

SUBDIVISION Homestead Phase 1

LOT

BLOCK

GENERAL LOCATION FM 1139 and FM 549

ZONING, SITE PLAN AND PLATTING INFORMATION [PLEASE PRINT]

CURRENT ZONING PD-92, Ord No. 21-24

CURRENT USE Single Family Residential

PROPOSED ZONING PD-92, Ord No. 21-24

PROPOSED USE Single Family Residential

ACREAGE 54.570

LOTS [CURRENT]

LOTS [PROPOSED]

175

- ☐ **SITE PLANS AND PLATS:** BY CHECKING THIS BOX YOU ACKNOWLEDGE THAT DUE TO THE PASSAGE OF HB3167 THE CITY NO LONGER HAS FLEXIBILITY WITH REGARD TO ITS APPROVAL PROCESS, AND FAILURE TO ADDRESS ANY OF STAFF'S COMMENTS BY THE DATE PROVIDED ON THE DEVELOPMENT CALENDAR WILL RESULT IN THE DENIAL OF YOUR CASE.

OWNER/APPLICANT/AGENT INFORMATION [PLEASE PRINT/CHECK THE PRIMARY CONTACT/ORIGINAL SIGNATURES ARE REQUIRED]

☐ OWNER SH Dev Klutts Rockwall, LLC

☐ APPLICANT Michael Joyce Properties

CONTACT PERSON Peter H. Shaddock, Jr.

CONTACT PERSON Meredith Joyce

ADDRESS 2400 Dallas Parkway, Ste. 460

ADDRESS 767 Justin Rd

CITY, STATE & ZIP Plano, TX 75093

CITY, STATE & ZIP Rockwall, TX 75087

PHONE 214-240-6004

PHONE 512-694-6394

E-MAIL land@shaddockhomes.com

E-MAIL meredith@michaeljoyceproperties.com

NOTARY VERIFICATION [REQUIRED]


BEFORE ME, THE UNDERSIGNED AUTHORITY, ON THIS DAY PERSONALLY APPEARED Peter Shaddock [OWNER] THE UNDERSIGNED, WHO STATED THE INFORMATION ON THIS APPLICATION TO BE TRUE AND CERTIFIED THE FOLLOWING:

"I HEREBY CERTIFY THAT I AM THE OWNER FOR THE PURPOSE OF THIS APPLICATION; ALL INFORMATION SUBMITTED HEREIN IS TRUE AND CORRECT; AND THE APPLICATION FEE OF \$ 1341.40 TO COVER THE COST OF THIS APPLICATION, HAS BEEN PAID TO THE CITY OF ROCKWALL ON THIS THE 19 DAY OF August, 2022. BY SIGNING THIS APPLICATION, I AGREE THAT THE CITY OF ROCKWALL (I.E. "CITY") IS AUTHORIZED AND PERMITTED TO PROVIDE INFORMATION CONTAINED WITHIN THIS APPLICATION TO THE PUBLIC. THE CITY IS ALSO AUTHORIZED AND PERMITTED TO REPRODUCE ANY COPYRIGHTED INFORMATION SUBMITTED IN CONJUNCTION WITH THIS APPLICATION, IF SUCH REPRODUCTION IS ASSOCIATED OR IN RESPONSE TO A REQUEST FOR PUBLIC INFORMATION."

GIVEN UNDER MY HAND AND SEAL OF OFFICE ON THIS THE 19 DAY OF August, 2022


OWNER'S SIGNATURE

NOTARY PUBLIC IN AND FOR THE STATE OF TEXAS

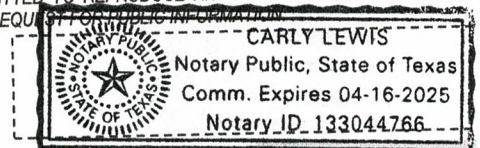

MY COMMISSION EXPIRES

4-16-25

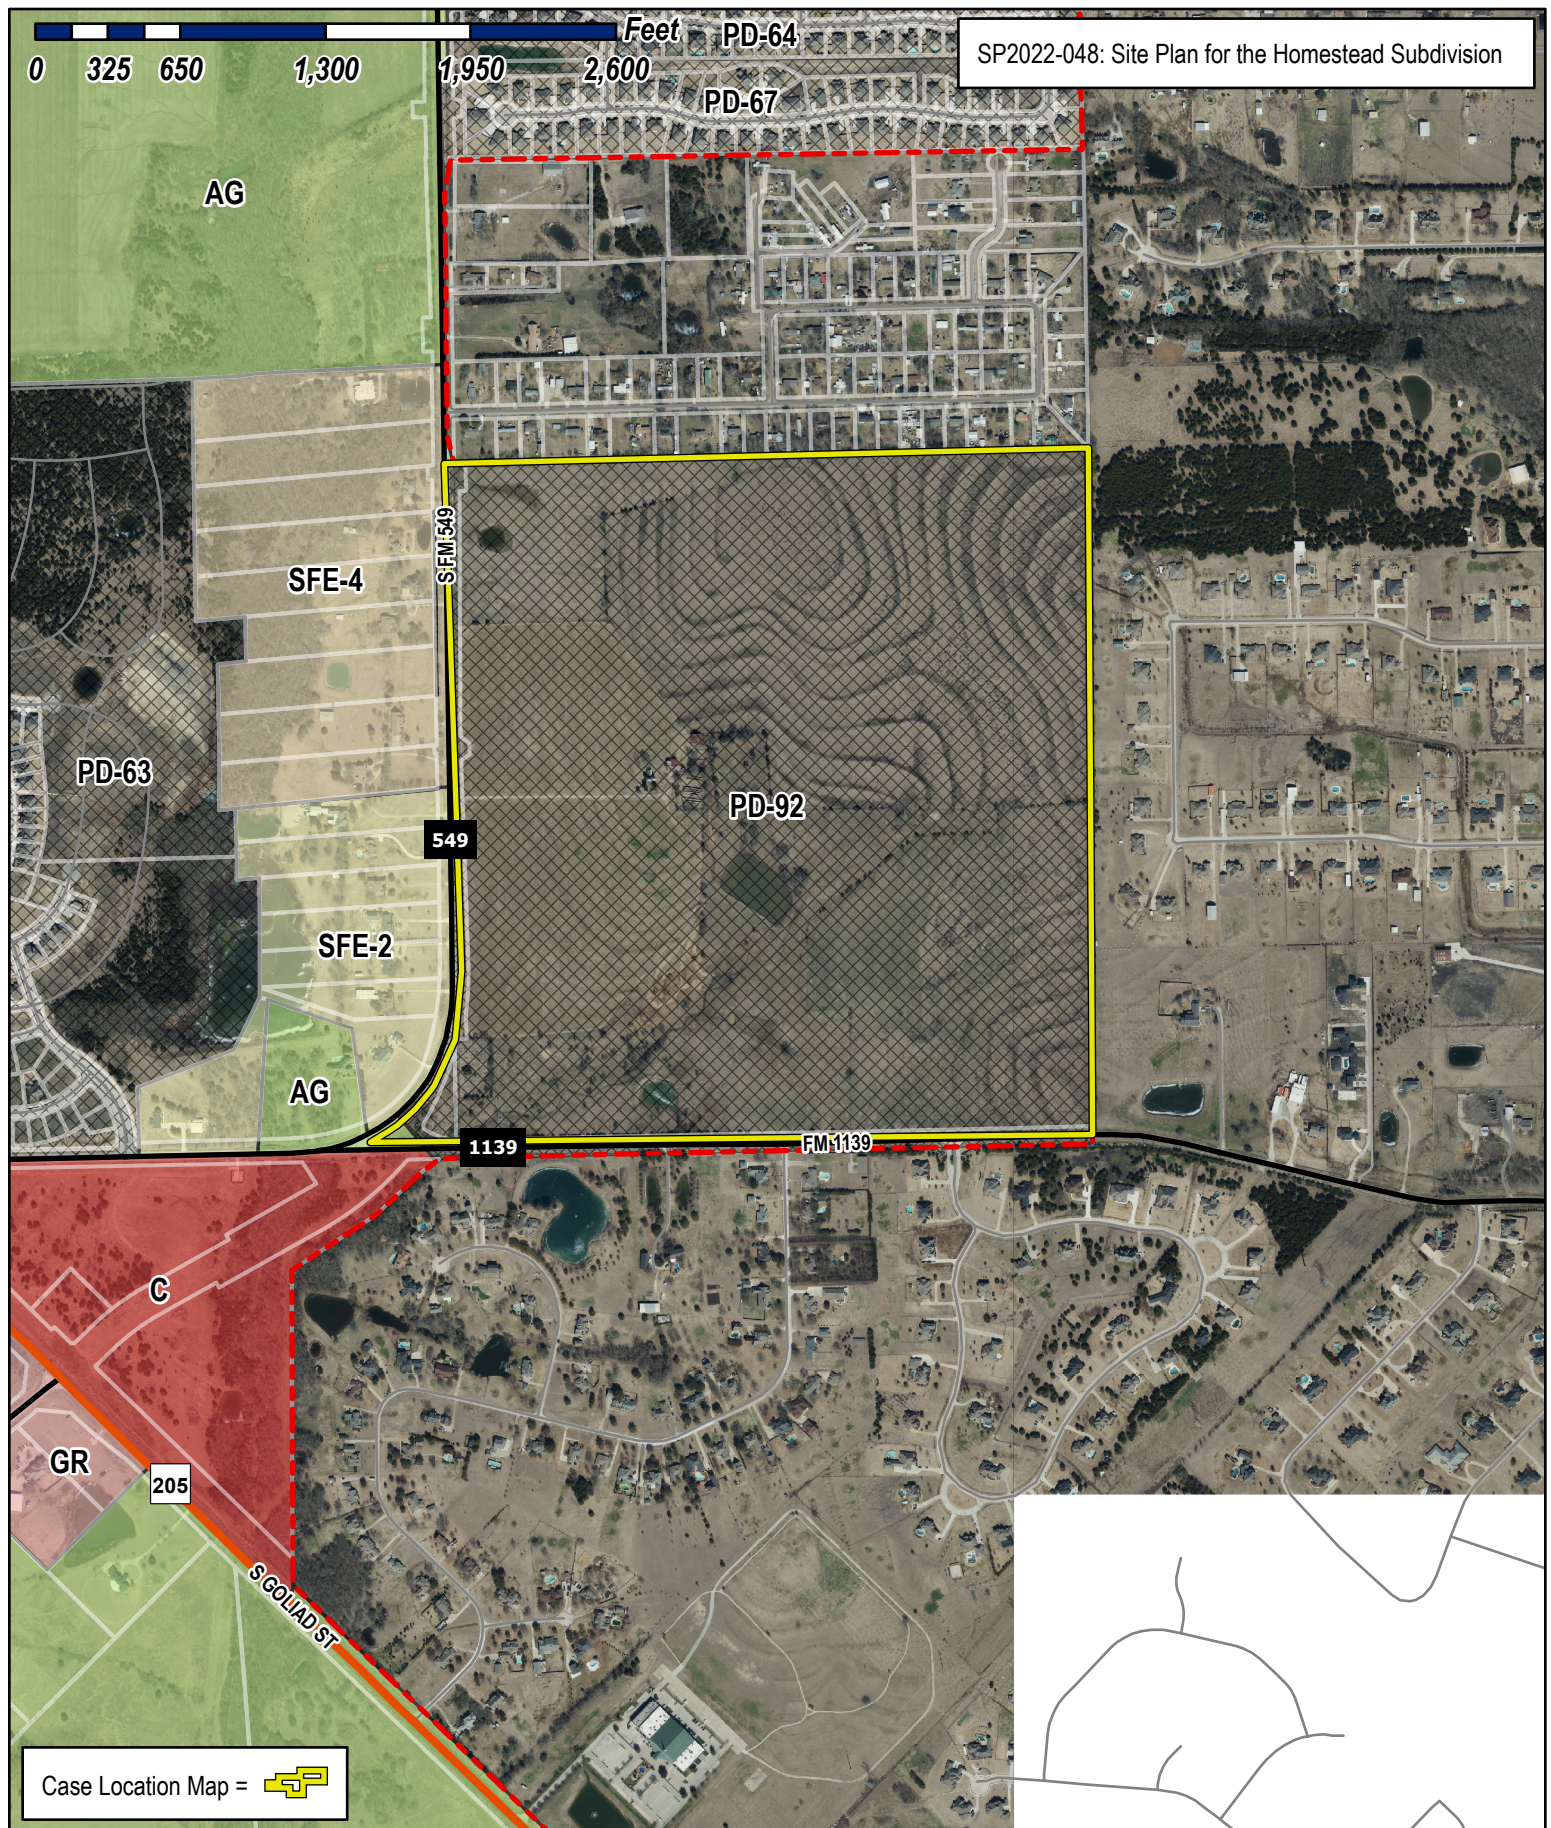


City of Rockwall


Planning & Zoning Department
385 S. Goliad Street
Rockwall, Texas 75032
(P): (972) 771-7745
(W): www.rockwall.com

The City of Rockwall GIS maps are continually under development and therefore subject to change without notice. While we endeavor to provide timely and accurate information, we make no guarantees. The City of Rockwall makes no warranty, express or implied, including warranties of merchantability and fitness for a particular purpose. Use of the information is the sole responsibility of the user.



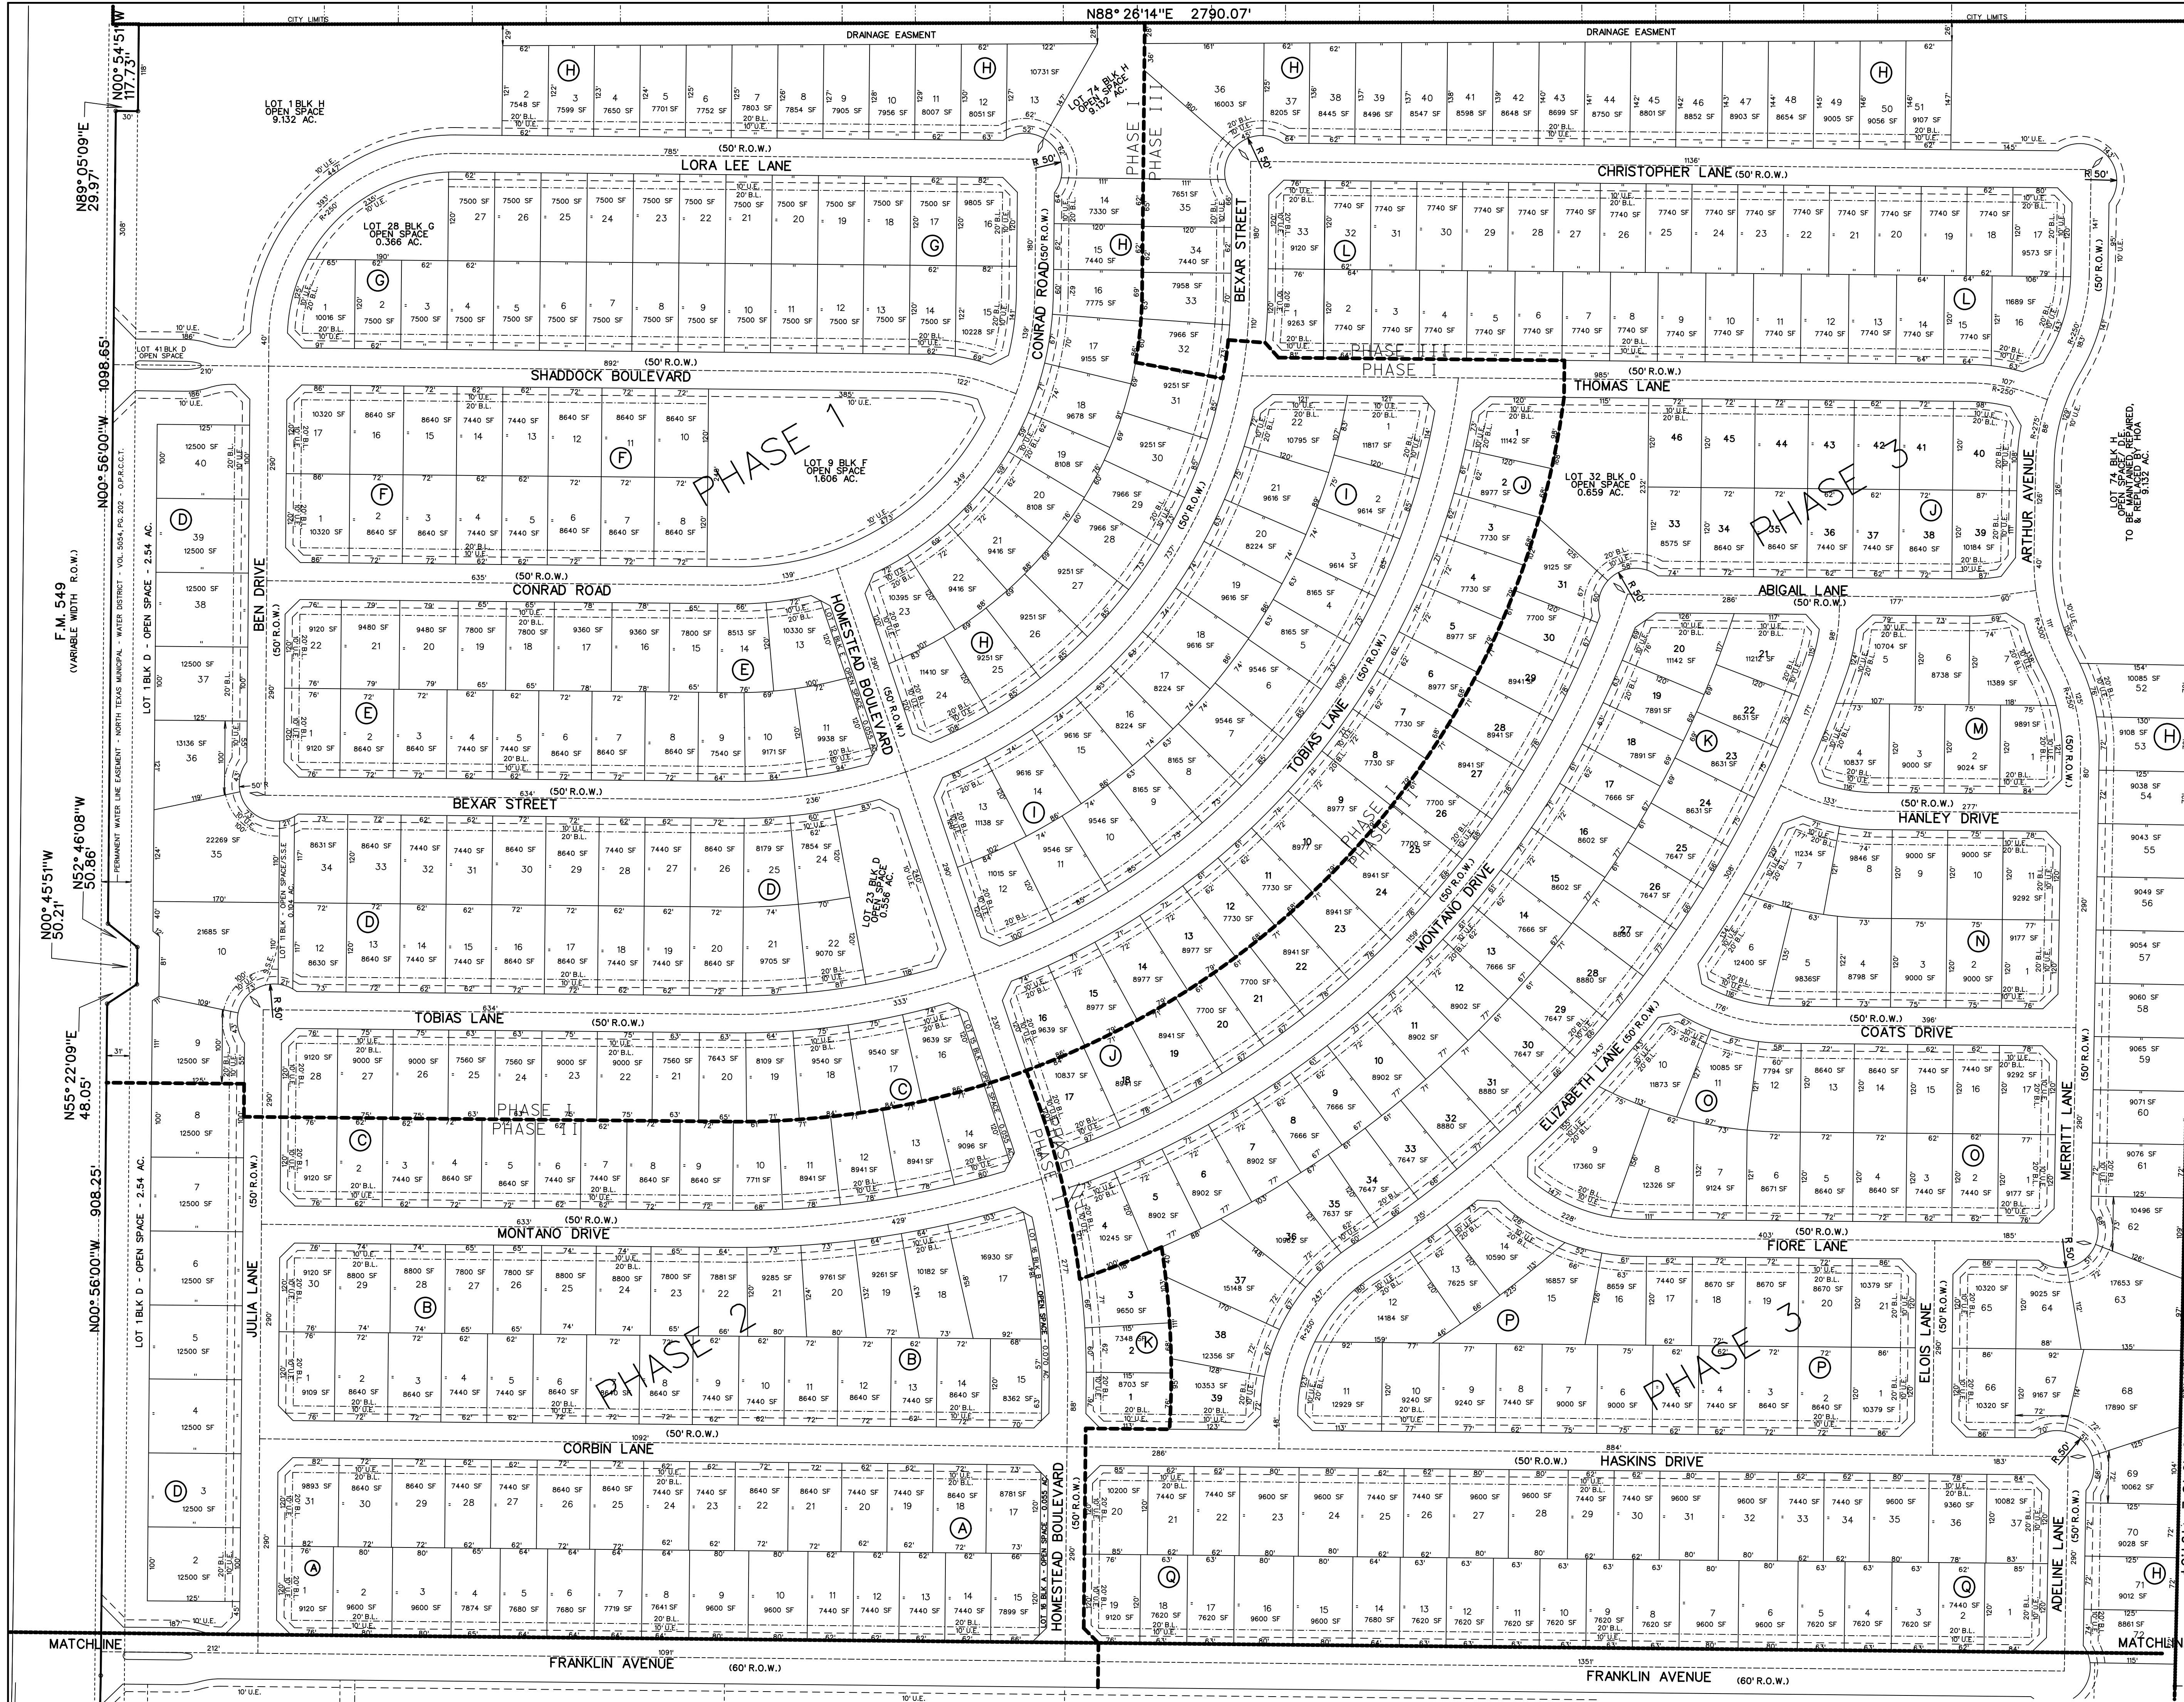

NOTES:
ALL OPEN SPACE AREAS WILL BE MAINTAINED BY THE HOA.
HOA/PROPERTY OWNER TO MAINTAIN, REPLACE, AND REPAIR ALL DRAINAGE, DETENTION, AND OPEN SPACE EASEMENTS AND LOTS.

 


- LEGEND
- B.L. - BUILDING LINE
 - D.E. - DRAINAGE EASEMENT
 - S.S.E. - SANITARY SEWER EASEMENT
 - U.E. - UTILITY EASEMENT
 - R.O.W. - RIGHT OF WAY
 - H.O.A. - HOMEOWNERS ASSOCIATION
 - - - CITY LIMITS
 - - - PHASE LINE

Phase 1 = 251 Lots
Phase 2 = 239 Lots

PD SITE PLAN
OF
HOMESTEAD
LOTS 1-31, BLOCK A
LOTS 1-30, BLOCK B
LOTS 1-28, BLOCK C
LOTS 1-40, BLOCK D
LOTS 1-22, BLOCK E
LOTS 1-17, BLOCK F
LOTS 1-28, BLOCK G
LOTS 1-72, BLOCK H
LOTS 1-37, BLOCK I
LOTS 1-21, BLOCK J
LOTS 1-17, BLOCK K
LOTS 1-11, BLOCK L
LOTS 1-7, BLOCK M
LOTS 1-39, BLOCK N
LOTS 1-46, BLOCK O
LOTS 1-22, BLOCK P
LOTS 1-33, BLOCK Q

TOTAL ACRES 196.008
TOTAL RESIDENTIAL LOTS 490
TOTAL DENSITY 2.4998
TOTAL OPEN SPACE LOTS 11
OUT OF THE
J.A. RAMSEY SURVEY,
ABSTRACT NO. 186
IN THE
CITY OF ROCKWALL
ROCKWALL COUNTY, TEXAS
OWNER
SHADDOCK HOMES, LTD.
2400 DALLAS PARKWAY, STE. 460
PLANO, TEXAS 75093
PREPARED BY
CORVIN ENGINEERING, INC.
200 W. BELMONT, SUITE E
ALLEN, TEXAS 75013
972-396-1200

I:\GIS\drive\projects\sha012\dwg\sha012-prelim-plans.dwg

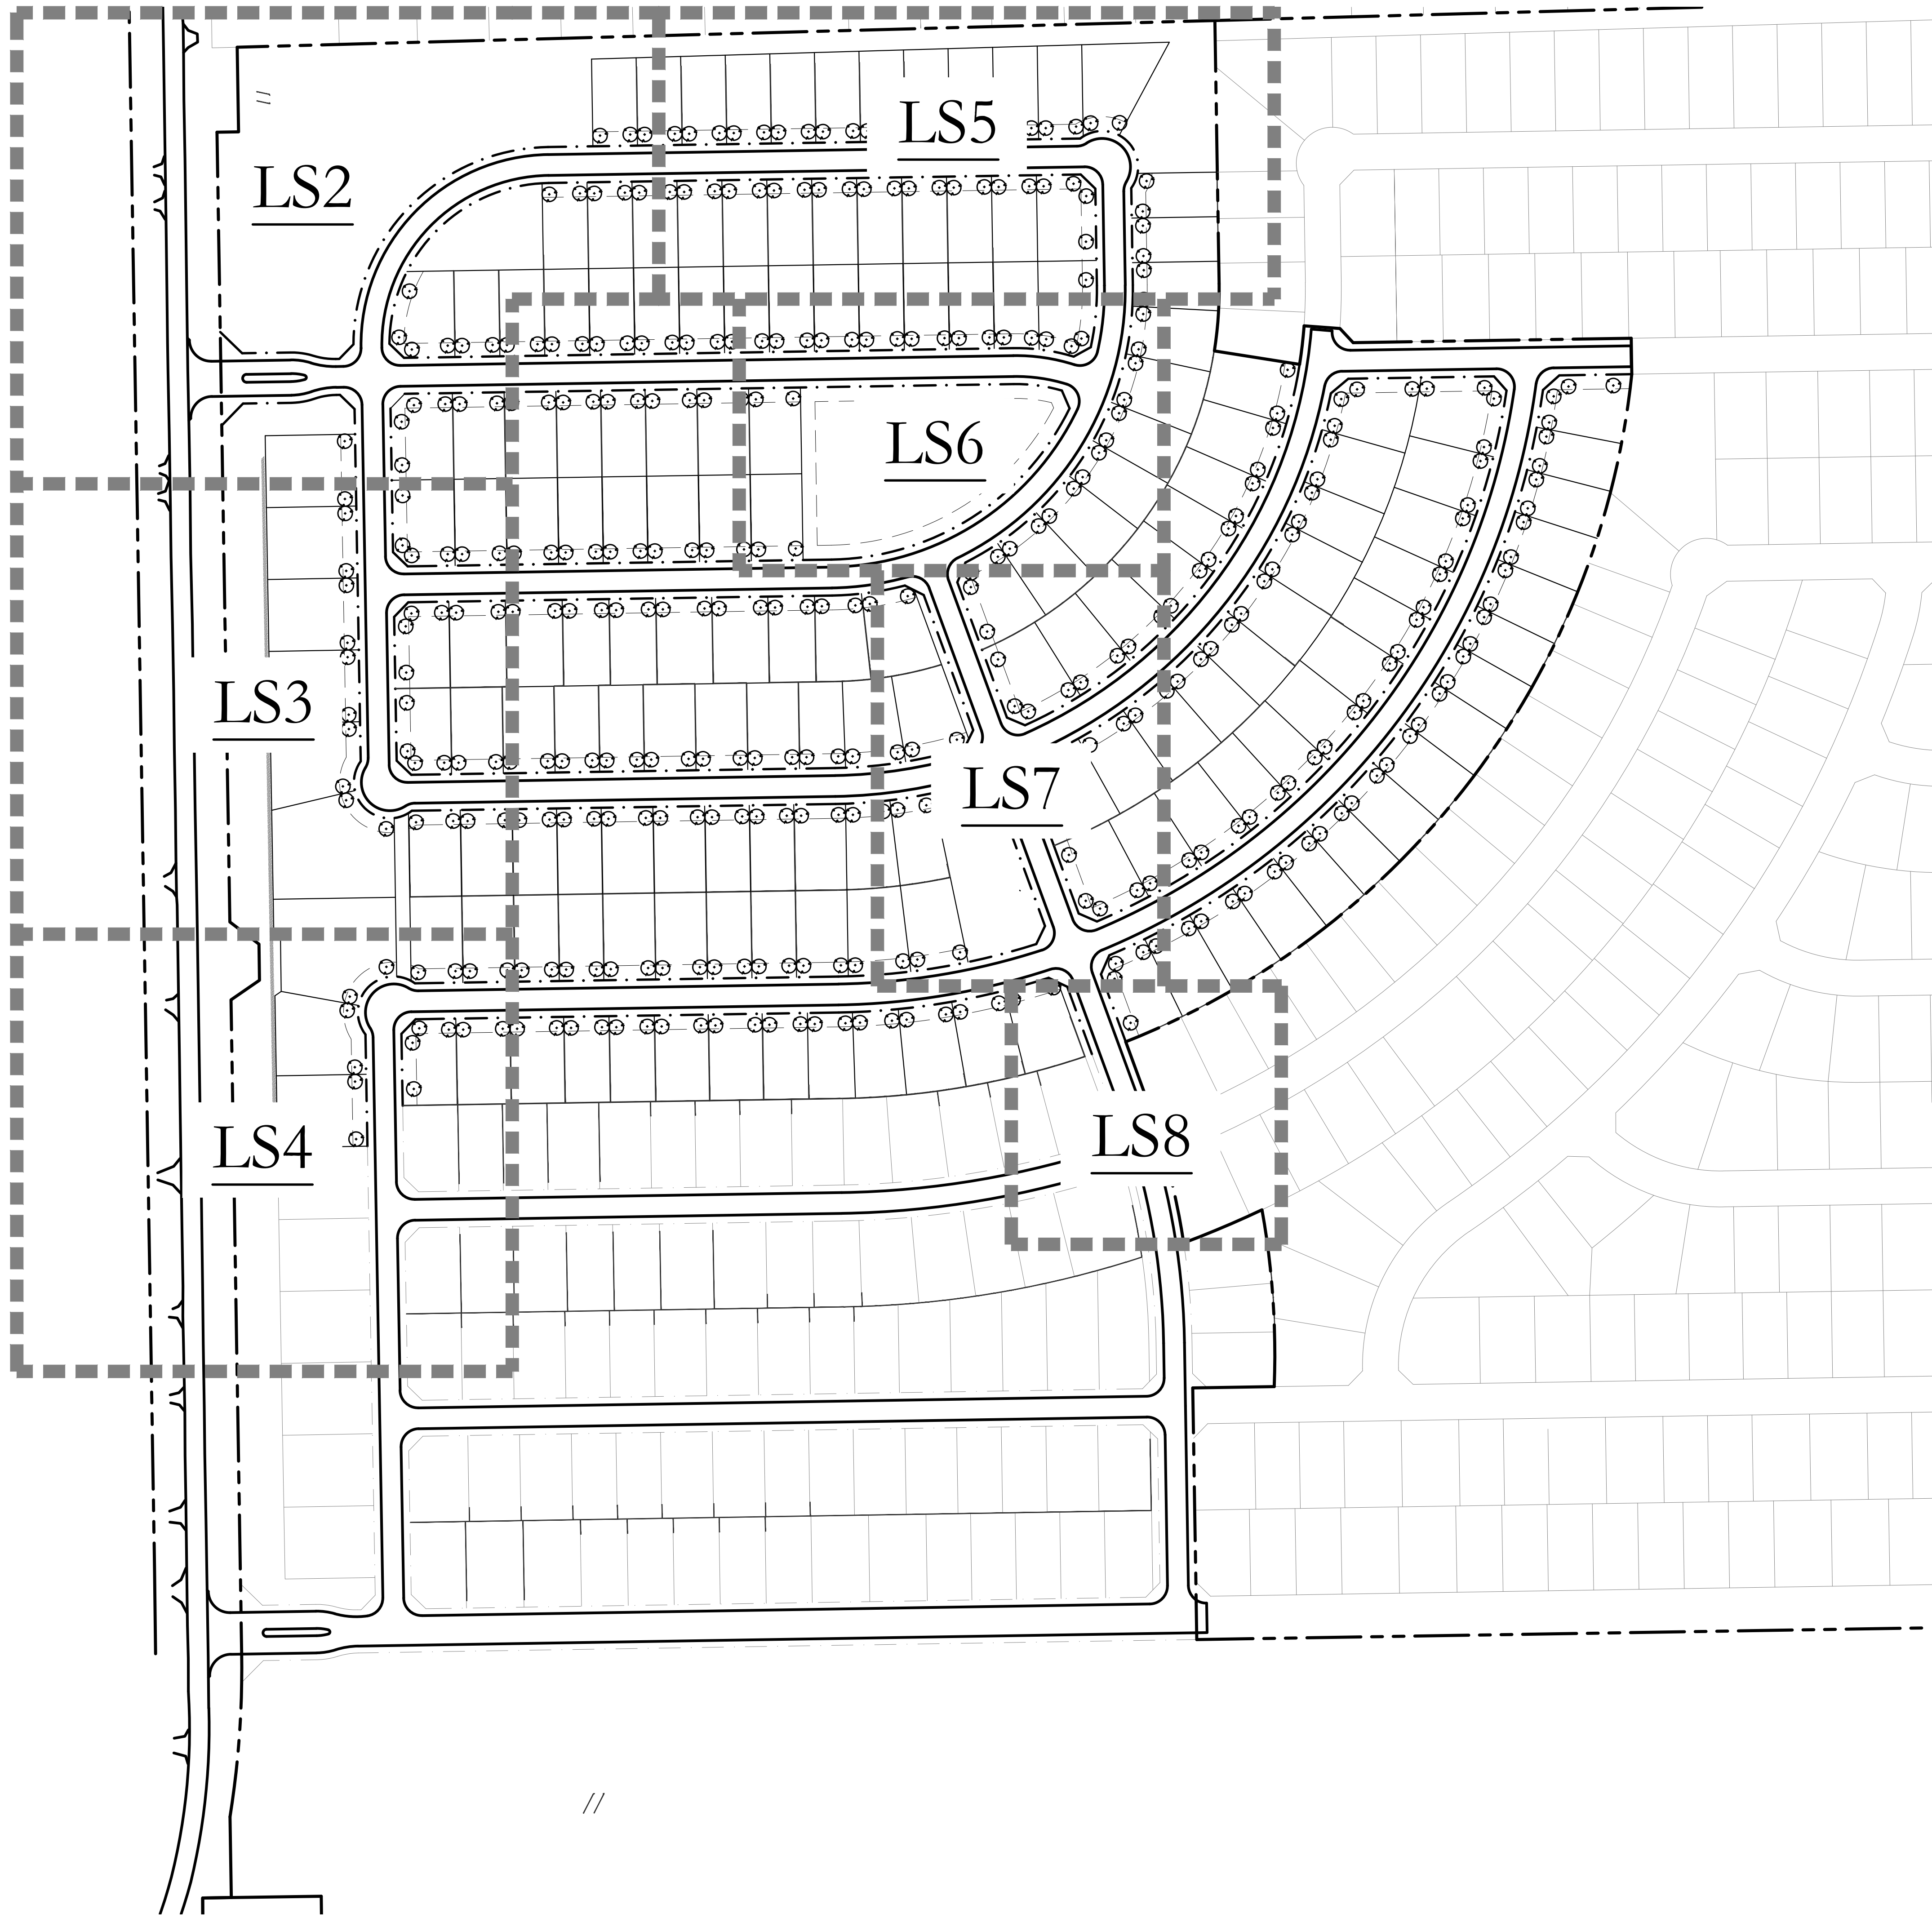

APPROVED:
I hereby certify that the above and foregoing site plan for a development in the City of Rockwall, Texas, was approved by the Planning & Zoning Commission of the City of Rockwall on the _____ day of _____, 2022.

WITNESS OUR HANDS, this _____ day of _____, 2022.


Planning & Zoning Commission, Chairman

Director of Planning and Zoning

120 60 0 120
SCALE 1" = 120'



I:\gis-drive\projects\sha012\dwg\sha012-prelim-plans.dwg

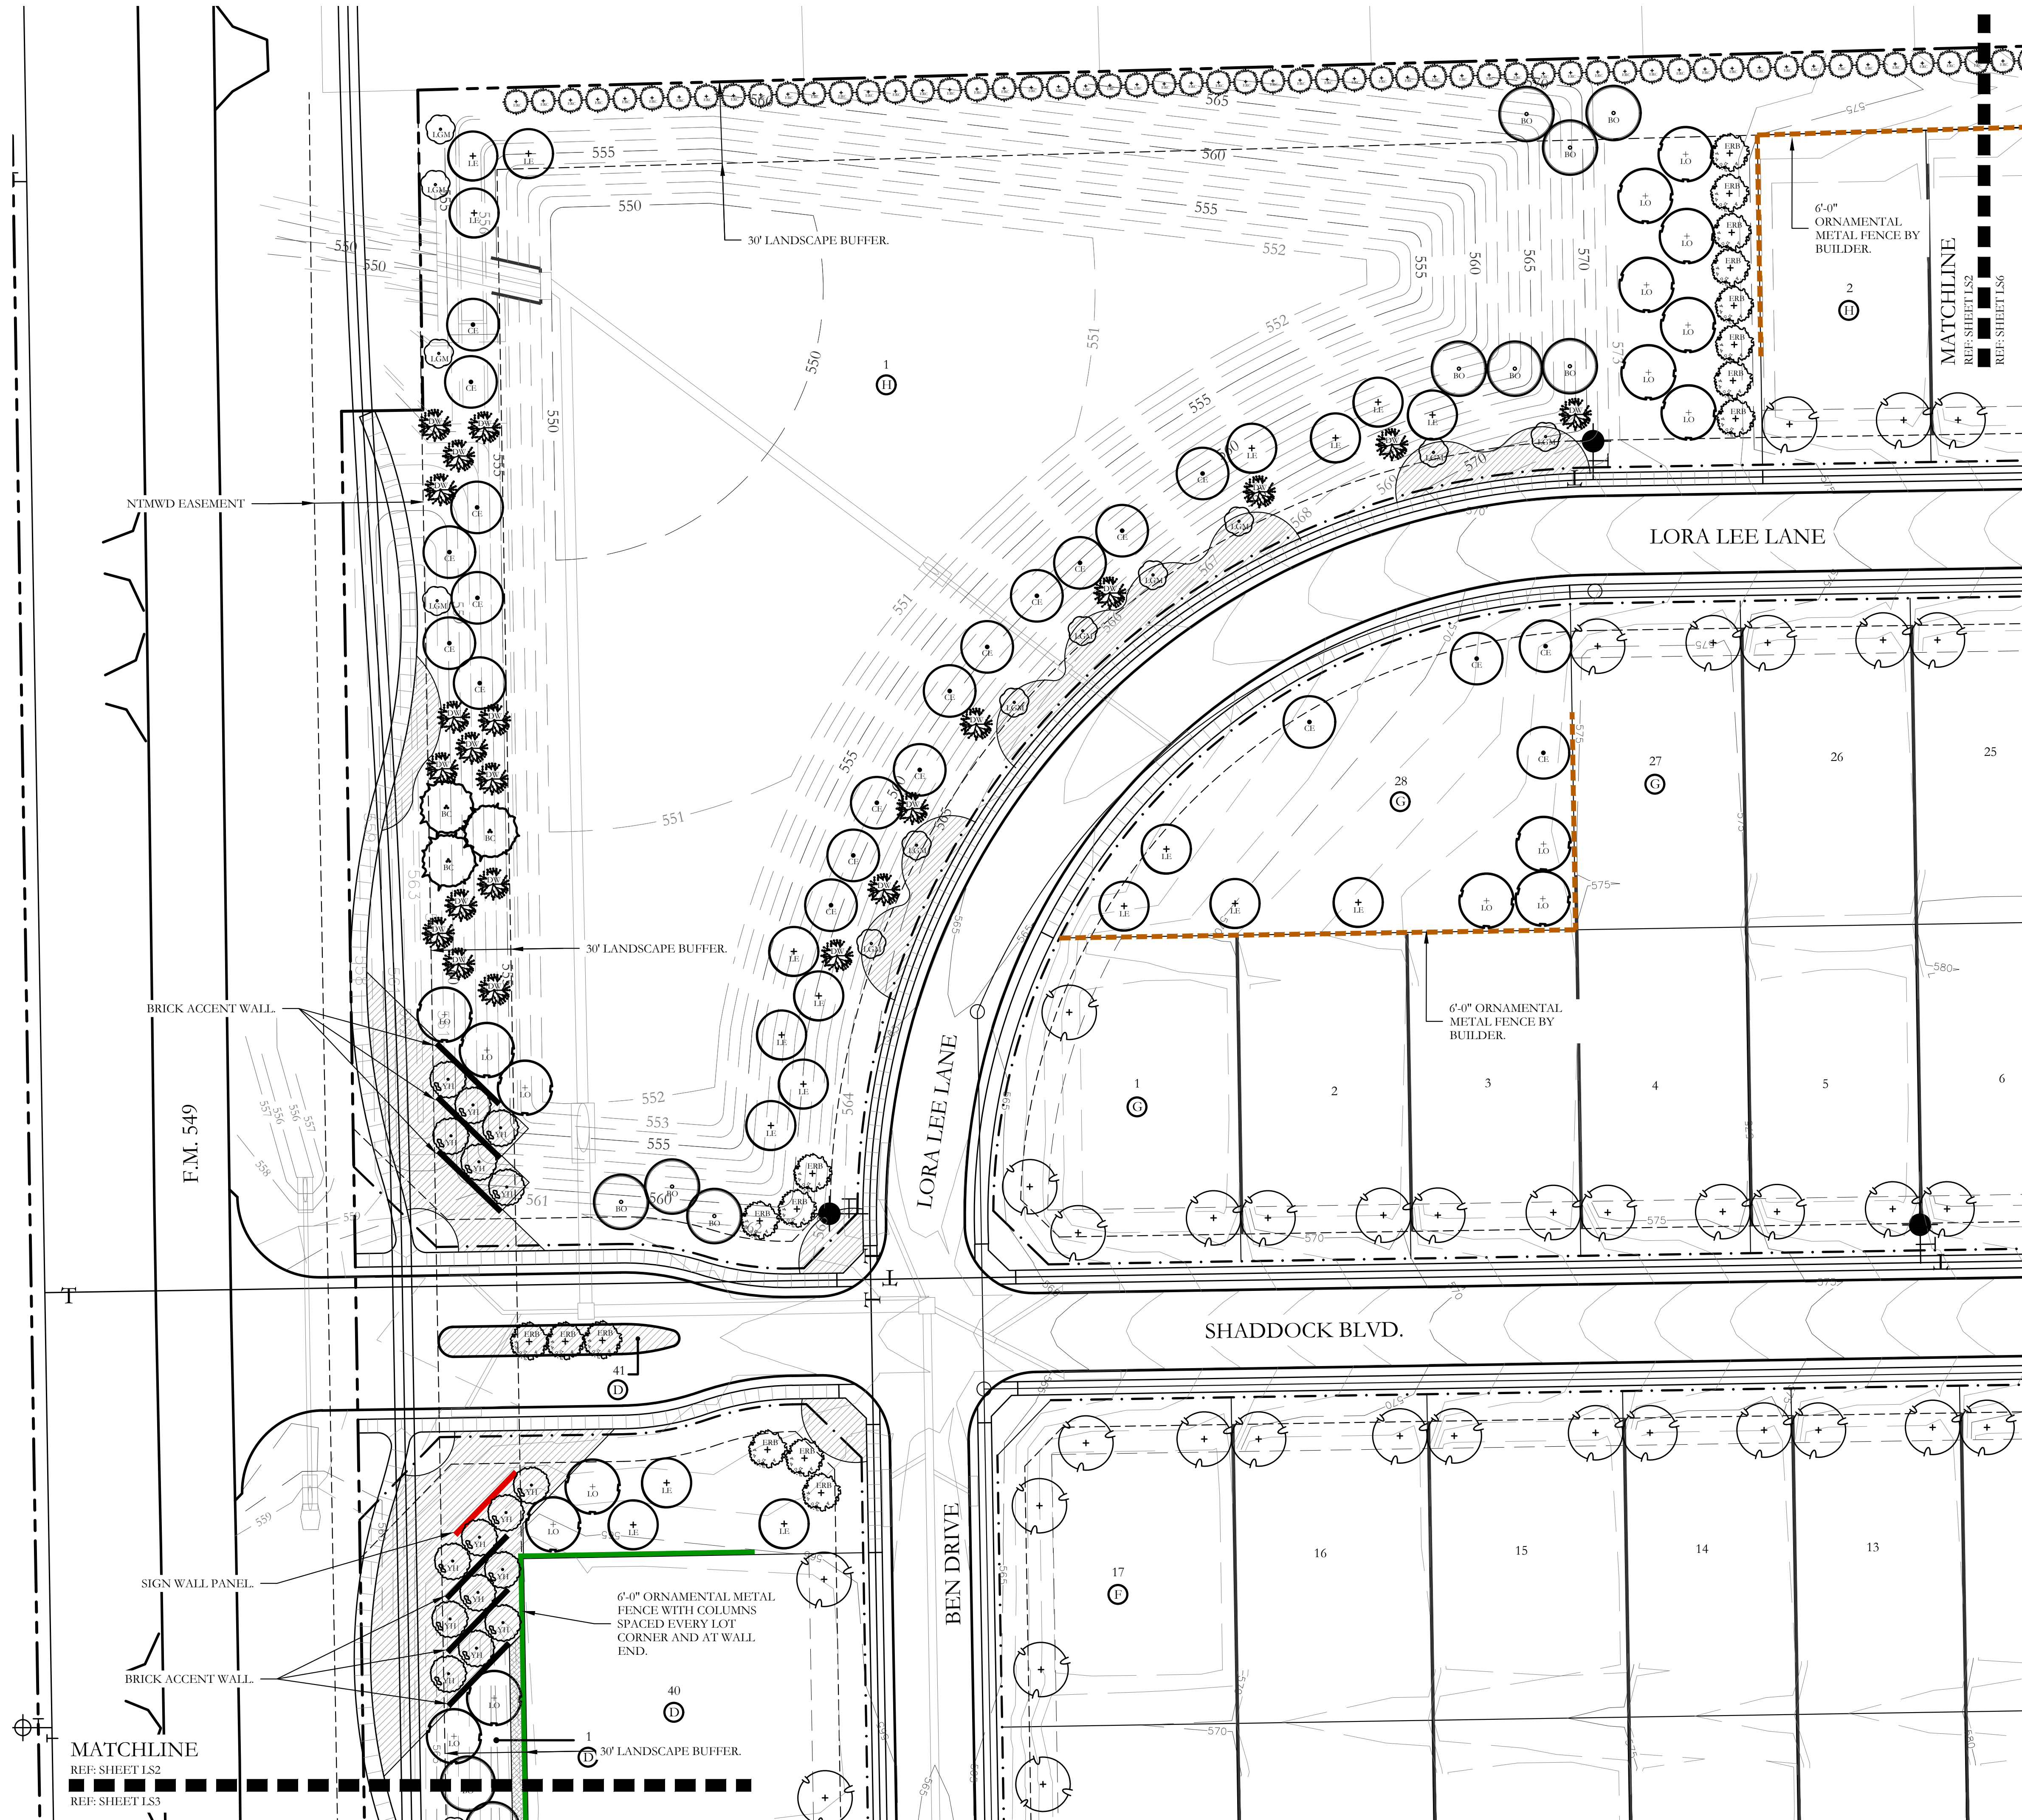

SCREENING LEGEND

- SIGN WALL PANEL.
- BRICK ACCENT WALL.
- 6'-0" HT. ORNAMENTAL METAL FENCE WITH COLUMNS SPACED EVERY LOT CORNER AND AT WALL ENDS.
- 6'-0" HT. ORNAMENTAL METAL FENCE BY BUILDER.
- 6'-0" HT. BOARD ON BOARD WOOD FENCE WITH COLUMNS. BY BUILDER.

GENERAL LANDSCAPE NOTES

- ANY EASEMENTS TO BE ESTABLISHED WILL BE IDENTIFIED AND PROVIDED AT TIME OF PLATTING.
- GRAPHIC ILLUSTRATIONS IN THE OPEN SPACES ARE NOT INTENDED TO COMMUNICATE, SHOW, OR REPRESENT ACTUAL LAYOUT, OR DETAILED LANDSCAPE DESIGN.
- ALL ROADS, SIDEWALKS, FIRE LANES, DRIVE AISLES AND INTERSECTIONS WILL COMPLY WITH THE CITY OF ROCKWALL ENGINEERING DESIGN STANDARDS REGARDLESS OF WHAT IS SHOWN ON THIS EXHIBIT.
- SIDEWALKS WILL BE CONSTRUCTED ALONG ALL CITY STREETS. INTER-CONNECTIVITY WILL BE PROVIDED THAT MEETS CITY OF ROCKWALL CITY AND ADA STANDARDS REGARDLESS OF WHAT IS SHOWN ON THIS EXHIBIT.
- ALL DISTURBED AREAS WITHIN COMMON AREA LOTS AND STREET BUFFERS SHALL BE COMMON BERMUDA GRASS.
- ALL LANDSCAPE AREAS SHOWN ON THESE PRELIMINARY LANDSCAPE PLANS SHALL RECEIVE A COMPLETE IRRIGATION SYSTEM.
- BERMS AND/OR SHRUBBERY SHALL BE PROVIDED ALONG F.M. 549.
- NO TREES TO BE WITHIN 10' OF ANY PUBLIC WATER SEWER OR STORM LINE THAT IS 10" IN DIAMETER OR LARGER.
- NO TREES TO BE WITHIN 5' OF ANY PUBLIC WATER, SEWER, OR STORM LINE THAT IS LESS THAN 10".

PLANT LEGEND

SYMBOL	KEY	COMMON NAME	SCIENTIFIC NAME	SIZE	SPACING
		TWO SHADE TREE SHALL BE LOCATED ON EACH RESIDENTIAL LOT. EACH KIND OF TREE SHALL BE DETERMINED AT THE TIME OF ISSUANCE OF A BUILDING PERMIT.		4" CALIPER	
	LO	LIVE OAK	QUERCUS VIRGINIANA	4" CALIPER	AS SHOWN
	BO	BUR OAK	QUERCUS MACROCARPA	4" CALIPER	AS SHOWN
	LE	LACINERBARK ELM	ULMUS PARVIFOLIA	4" CALIPER	AS SHOWN
	CE	CEDAR ELM	ULMUS CRASSIFOLIA	4" CALIPER	AS SHOWN
	BC	BALD CYPRESS	TAXODIUM DISTICHUM	4" CALIPER	AS SHOWN
	ERC	EASTERN RED CEDAR	JUNIPERUS VIRGINIANA	4" CALIPER	AS SHOWN
	LGM	LITTLE GEM MAGNOLIA	MAGNOLIA GRANDIFLORA 'LITTLE GEM'	2" CALIPER	AS SHOWN
	DW	DESERT WILLOW	CHILOPSIS LINEARIS	2" CALIPER	AS SHOWN
	YH	YAUPON HOLLY	ILEX VOMITORIA	2" CALIPER	AS SHOWN
	RB	EASTERN REDBUD	CERCIS CANADENSIS VAR. CANDENSIS	2" CALIPER	AS SHOWN
		SHRUB AND GROUND COVER RED. SPECIES SHALL BE CONSISTENT WITH THE CITY OF ROCKWALL APPROVED PLANT LIST.	SPECIES TO BE DETERMINED	AS SHOWN	AS SHOWN
		SCREENING SHRUBS. SPECIES SHALL BE CONSISTENT WITH THE CITY OF ROCKWALL APPROVED PLANT LIST.	SPECIES TO BE DETERMINED	5 GALLON	AS SHOWN


APPROVED:

I hereby certify that the above and foregoing site plan for a development in the City of Rockwall, Texas, was approved by the Planning & Zoning Commission of the City of Rockwall on the _____ day of _____, 2022.

WITNESS OUR HANDS, this _____ day of _____, 2022.

Planning & Zoning Commission, Chairman

Director of Planning and Zoning

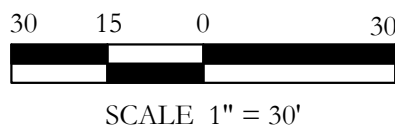

SCALE:
VARIES
One Inch
JVC No SHA012

LS2 of 10

I:\gis\drive\projects\sh012\dwg\sh012-prelim plans.dwg



SCREENING LEGEND

- SIGN WALL PANEL
- BRICK ACCENT WALL
- 6'-0" HT. ORNAMENTAL METAL FENCE WITH COLUMNS SPACED EVERY LOT CORNER AND AT WALL ENDS.
- 6'-0" HT. ORNAMENTAL METAL FENCE BY BUILDER.
- 6'-0" HT. BOARD ON BOARD WOOD FENCE WITH COLUMNS. BY BUILDER.

GENERAL LANDSCAPE NOTES

- ANY EASEMENTS TO BE ESTABLISHED WILL BE IDENTIFIED AND PROVIDED AT TIME OF PLATTING.
- GRAPHIC ILLUSTRATIONS IN THE OPEN SPACES ARE NOT INTENDED TO COMMUNICATE, SHOW, OR REPRESENT ACTUAL LAYOUT, OR DETAILED LANDSCAPE DESIGN.
- ALL ROADS, SIDEWALKS, FIRE LANES, DRIVE AISLES AND INTERSECTIONS WILL COMPLY WITH THE CITY OF ROCKWALL ENGINEERING DESIGN STANDARDS REGARDLESS OF WHAT IS SHOWN ON THIS EXHIBIT.
- SIDEWALKS WILL BE CONSTRUCTED ALONG ALL CITY STREETS. INTER-CONNECTIVITY WILL BE PROVIDED THAT MEETS CITY OF ROCKWALL CITY AND ADA STANDARDS REGARDLESS OF WHAT IS SHOWN ON THIS EXHIBIT.
- ALL DISTURBED AREAS WITHIN COMMON AREA LOTS AND STREET BUFFERS SHALL BE COMMON BERMUDA GRASS.
- ALL LANDSCAPE AREAS SHOWN ON THESE PRELIMINARY LANDSCAPE PLANS SHALL RECEIVE A COMPLETE IRRIGATION SYSTEM.
- BERMS AND/OR SHRUBBERY SHALL BE PROVIDED ALONG F.M. 549.
- NO TREES TO BE WITHIN 10' OF ANY PUBLIC WATER SEWER OR STORM LINE THAT IS 10" IN DIAMETER OR LARGER.
- NO TREES TO BE WITHIN 5' OF ANY PUBLIC WATER, SEWER, OR STORM LINE THAT IS LESS THAN 10".

PLANT LEGEND



SYMBOL	KEY	COMMON NAME	SCIENTIFIC NAME	SIZE	SPACING
		TWO SHADE TREE SHALL BE LOCATED ON EACH RESIDENTIAL LOT. EACH KIND OF TREE SHALL BE DETERMINED AT THE TIME OF ISSUANCE OF A BUILDING PERMIT		4" CALIPER	
	LO	LIVE OAK	QUERCUS VIRGINIANA	4" CALIPER	AS SHOWN
	BO	BUR OAK	QUERCUS MACROCARPA	4" CALIPER	AS SHOWN
	LE	LACEBARK ELM	ULMUS PARVIFOLIA	4" CALIPER	AS SHOWN
	CE	CEDAR ELM	ULMUS CRASSIFOLIA	4" CALIPER	AS SHOWN
	BC	BALD CYPRESS	TAXODIUM DISTICHUM	4" CALIPER	AS SHOWN
	ERC	EASTERN RED CEDAR	JUNIPERUS VIRGINIANA	4" CALIPER	AS SHOWN
	LGM	LITTLE GEM MAGNOLIA	MAGNOLIA GRANDIFLORA "LITTLE GEM"	2" CALIPER	AS SHOWN
	DW	DESERT WILLOW	CHILOPSIS LINEARIS	2" CALIPER	AS SHOWN
	YH	YAUPON HOLLY	ILEX VOMITORIA	2" CALIPER	AS SHOWN
	RB	EASTERN REDBUD	CERCIS CANADENSIS VAR. CANDENSIS	2" CALIPER	AS SHOWN
		SHRUB AND GROUND COVER SPECIES SHALL BE CONSISTENT WITH THE CITY OF ROCKWALL APPROVED PLANT LIST.	SPECIES TO BE DETERMINED	AS SHOWN	AS SHOWN
		SCREENING SHRUBS SPECIES SHALL BE CONSISTENT WITH THE CITY OF ROCKWALL APPROVED PLANT LIST.	SPECIES TO BE DETERMINED	5 GALLON	AS SHOWN

APPROVED:

I hereby certify that the above and foregoing site plan for a development in the City of Rockwall, Texas, was approved by the Planning & Zoning Commission of the City of Rockwall on the day of , .


WITNESS OUR HANDS, this day of , .

Planning & Zoning Commission, Chairman Director of Planning and Zoning

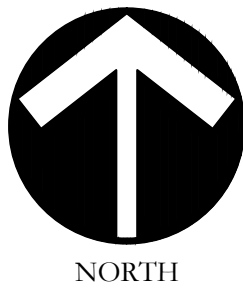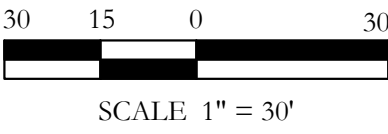


SCALE: VARIES
One Inch
JVC No SHA012

LS3 of 10

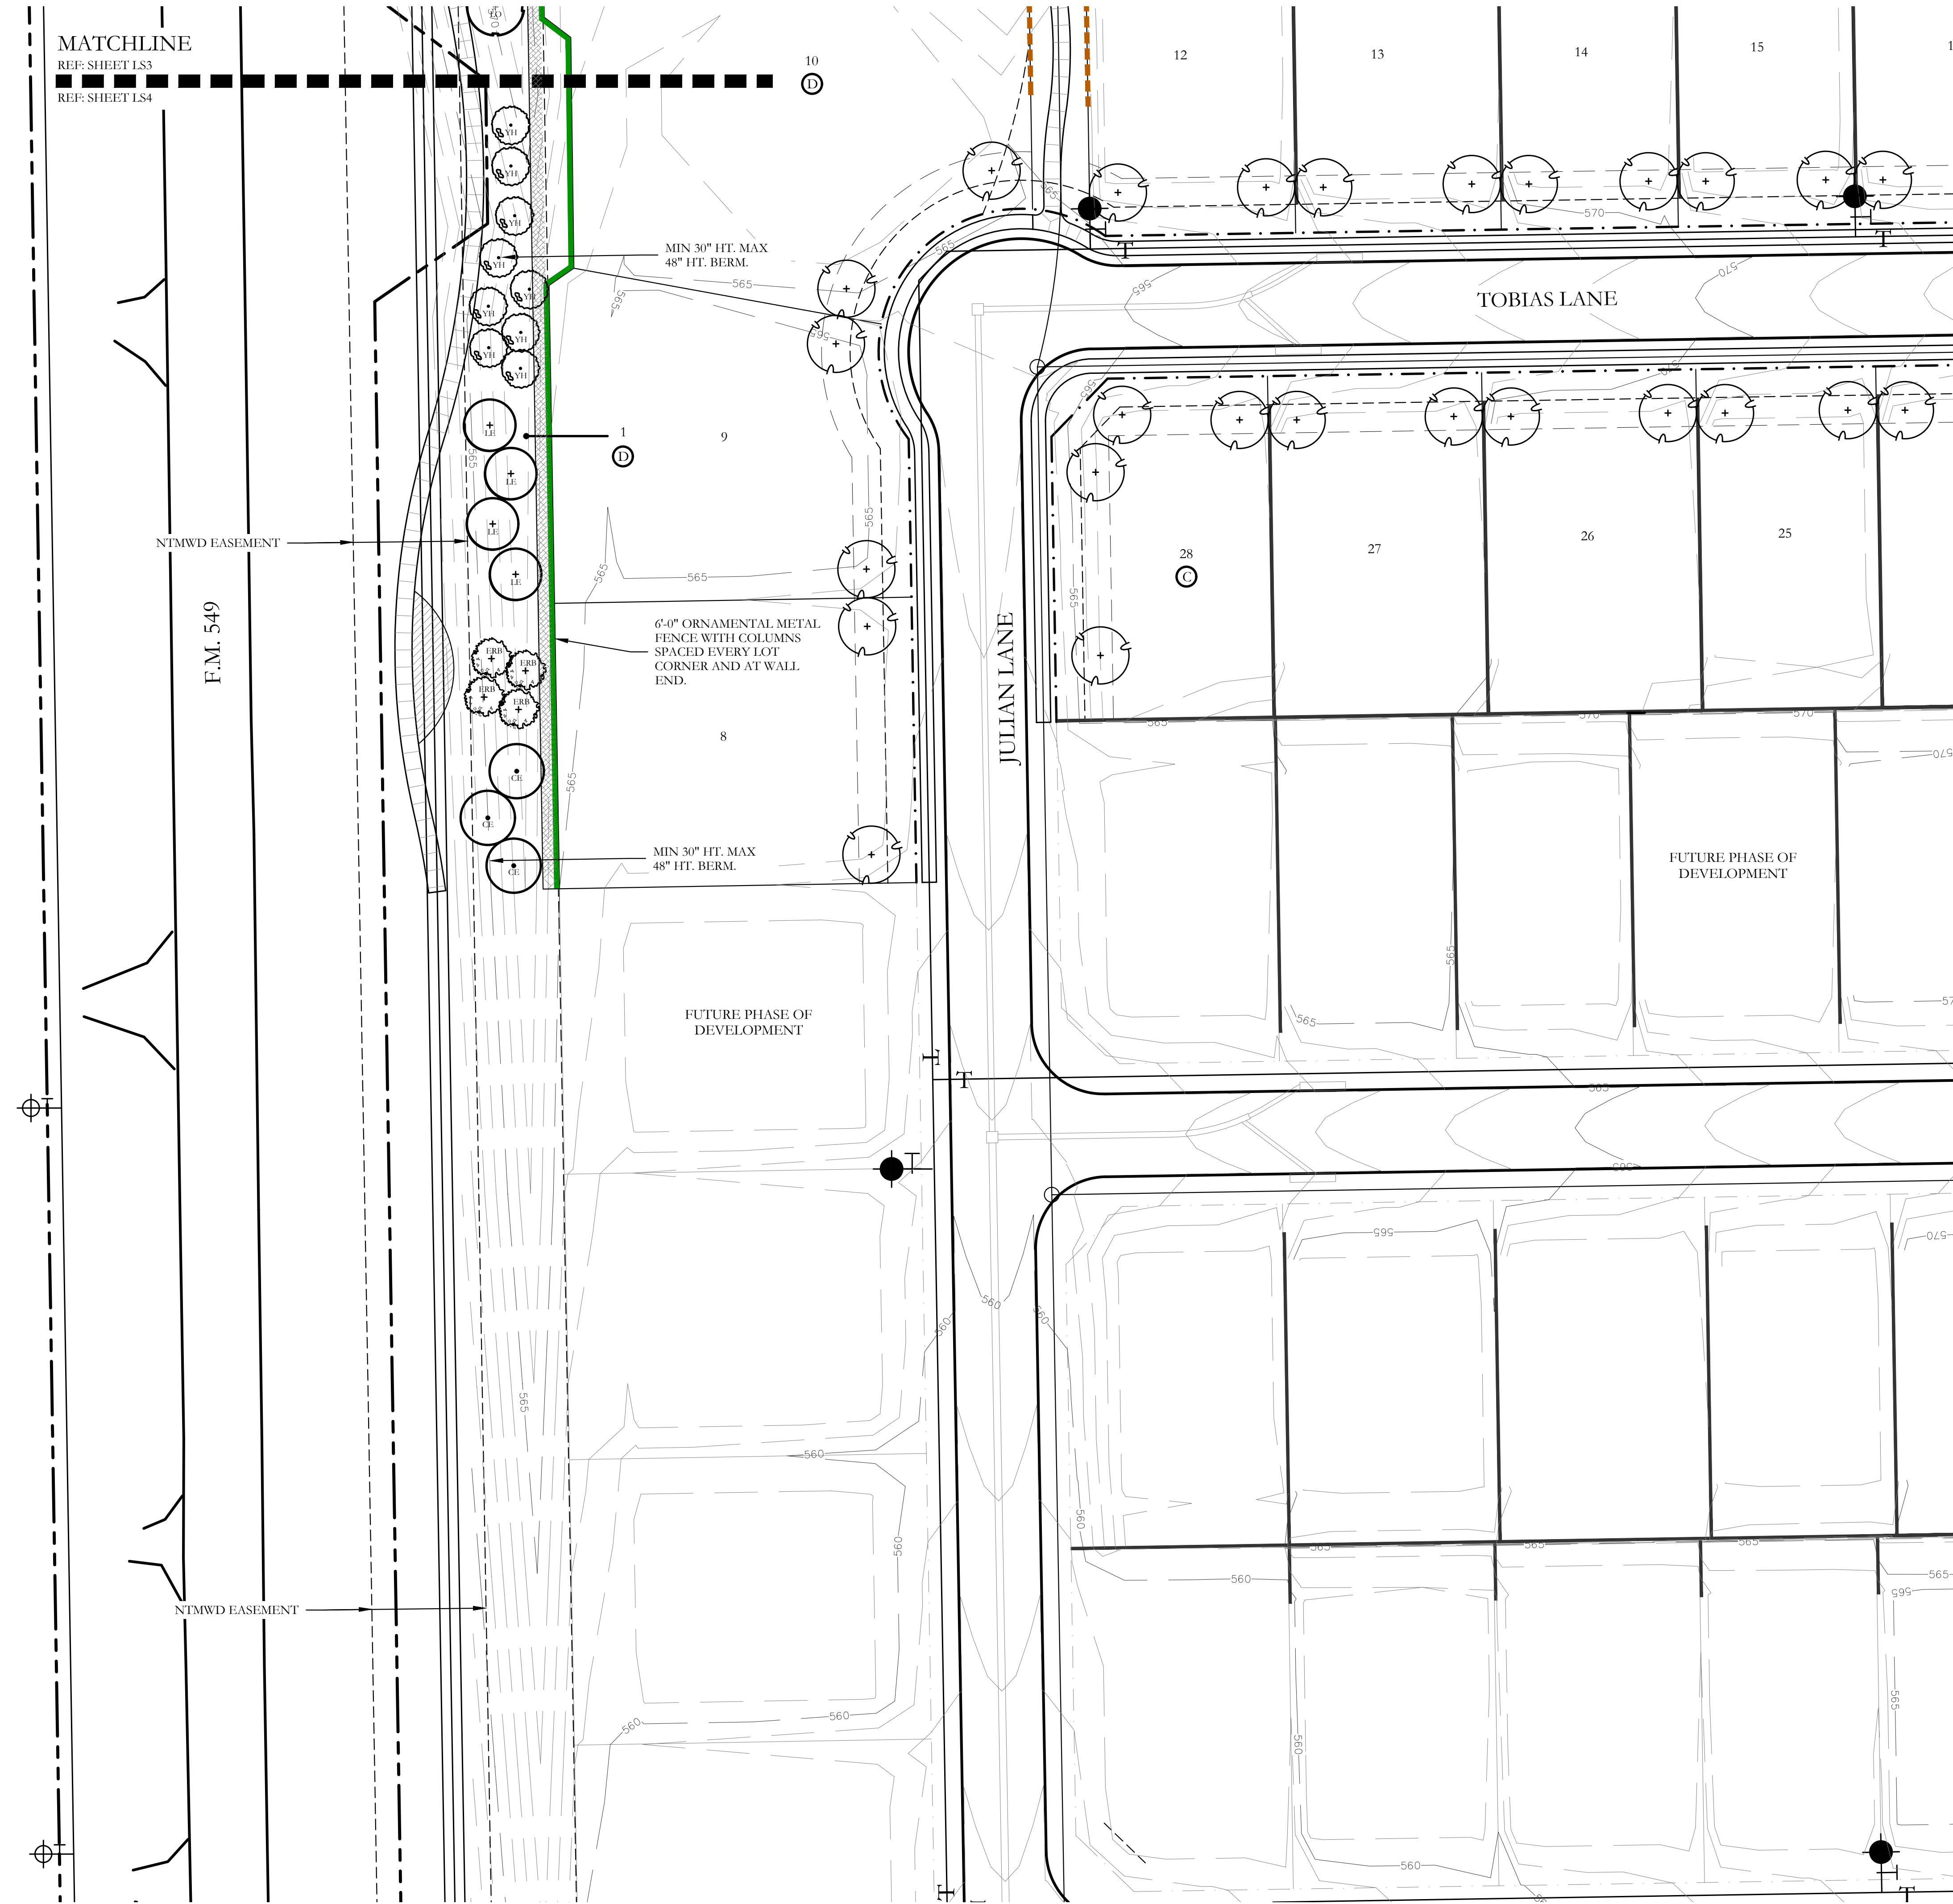














SCREENING LEGEND

 - | | |
|---|---|
|  | SIGN WALL, PANEL. |
|  | BRICK ACCENT WALL. |
|  | 6'-0" HT. ORNAMENTAL METAL FENCE
WITH COLUMNS SPACED EVERY LOT
CORNER AND AT WALL ENDS. |
|  | 6'-0" HT. ORNAMENTAL METAL FENCE
BY BUILDER. |
|  | 6'-0" HT. BOARD ON BOARD WOOD FENCE
WITH COLUMNS. BY BUILDER. |

GENERAL LANDSCAPE NOTES

- ANY EASEMENTS TO BE ESTABLISHED WILL BE IDENTIFIED AND PROVIDED AT TIME OF PLATTING.
- GRAPHIC ILLUSTRATIONS IN THE OPEN SPACES ARE NOT INTENDED TO COMMUNICATE, SHOW, OR REPRESENT ANY FINAL LAYOUT OF THE LANDSCAPE DESIGN.
- ALL ROADS, SIDEWALKS, FIRE LINES, DRIVE ALLEYS AND INTERSECTIONS WILL COMPLY WITH THE CITY OF ROCKWALL ENGINEERING DESIGN STANDARDS REGARDLESS OF WHAT IS SHOWN ON THIS EXHIBIT.
- SIDEWALKS WILL BE CONSTRUCTED ALONG ALL CITY STREETS. INTER-CONNECTIVITY WILL BE PROVIDED THAT MEETS CITY OF ROCKWALL CITY AND ADA STANDARDS REGARDLESS OF WHAT IS SHOWN ON THIS EXHIBIT.
- ALL DISTURBED AREAS WITHIN COMMON AREA LOTS AND STREET BUFFERS SHALL BE CONSIDERED AS GRASS.
- ANY LANDSCAPE PLAN SHOWN ON THESE PRELIMINARY LANDSCAPE PLANS SHALL RECEIVE A COMPLETE IRRIGATION SYSTEM.
- BERMS AND/OR SHRUBBERY SHALL BE PROVIDED ALONG E.M. 549.
- NO TREES TO BE WITHIN 10' OF ANY PUBLIC WATER SEWER OR STORM LINE THAT IS 10" IN DIAMETER OR LARGER.
- NO TREES TO BE WITHIN 5' OF ANY PUBLIC WATER, SEWER, OR STORM LINE THAT IS LESS THAN 10".

PLANT LEGEND

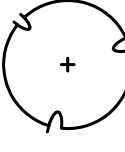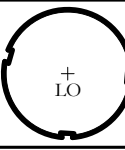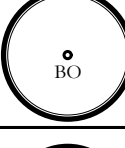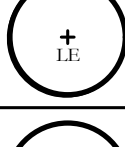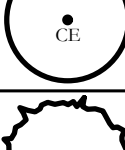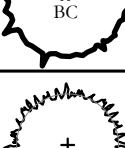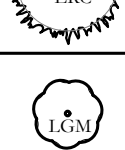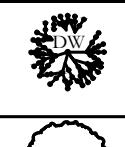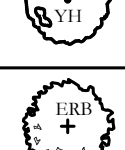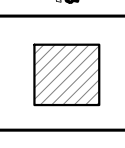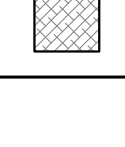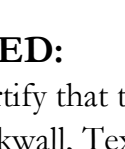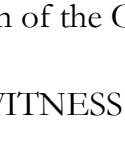SYMBOL	KEY	COMMON NAME	SCIENTIFIC NAME	SIZE	SPACING
		TWO SHADE TREE SHALL BE LOCATED ON EACH RESIDENTIAL LOT. EACH KIND OF TREE SHALL BE DETERMINED AT THE TIME OF ISSUANCE OF A BUILDING PERMIT.		4" CALIPER	
	LO	LIVE OAK	QUERCUS VIRGINIANA	4" CALIPER	AS SHOWN
	BO	BUR OAK	QUERCUS MACROCARPA	4" CALIPER	AS SHOWN
	LE	LACEBARK ELM	ULMUS PARVIFOLIA	4" CALIPER	AS SHOWN
	CE	CEDAR ELM	ULMUS CRASSIFOLIA	4" CALIPER	AS SHOWN
	BC	BALD CYPRESS	TAXODIUM DISTICHUM	4" CALIPER	AS SHOWN
	ERC	EASTERN RED CEDAR	JUNIPERUS VIRGINIANA	4" CALIPER	AS SHOWN
	LGM	LITTLE GEM MAGNOLIA	MAGNOLIA GRANDIFLORA "LITTLE GEM"	2" CALIPER	AS SHOWN
	DW	DESERT WILLOW	CHILIPIS LINEARIS	2" CALIPER	AS SHOWN
	YH	YAUPON HOLLY	ILEX VOMITORIA	2" CALIPER	AS SHOWN
	ERB	EASTERN REDBUD	CERCIS CANADENSIS VAR. CANDENSIS	2" CALIPER	AS SHOWN
		SHRUB AND GROUNDCOVER SPECIES SHALL BE CONSISTENT WITH THE CITY OF ROCKWALL APPROVED PLANT LIST.	SPECIES TO BE DETERMINED	AS SHOWN	AS SHOWN
		SCREENING SHRUBS SPECIES SHALL BE CONSISTENT WITH THE CITY OF ROCKWALL APPROVED PLANT LIST.	SPECIES TO BE DETERMINED	5 GALLON	AS SHOWN

APPROVED:

I hereby certify that the above and foregoing site plan for a development in the City of Rockwall, Texas, was approved by the Planning & Zoning Commission of the City of Rockwall on the _____ day of _____, _____.


WITNESS OUR HANDS, this day of

Planning & Zoning Commission, Chairman

Director of Planning and Zoning



SCALE 1" = 30'

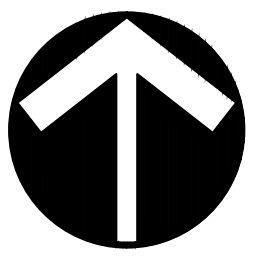

NORTH


SCALE:
VARIES

One Inch

JVC No SHA012

LS4 of 10

I:\gis\drive\projects\sha012\dwg\sha012-prelim-plans.dwg

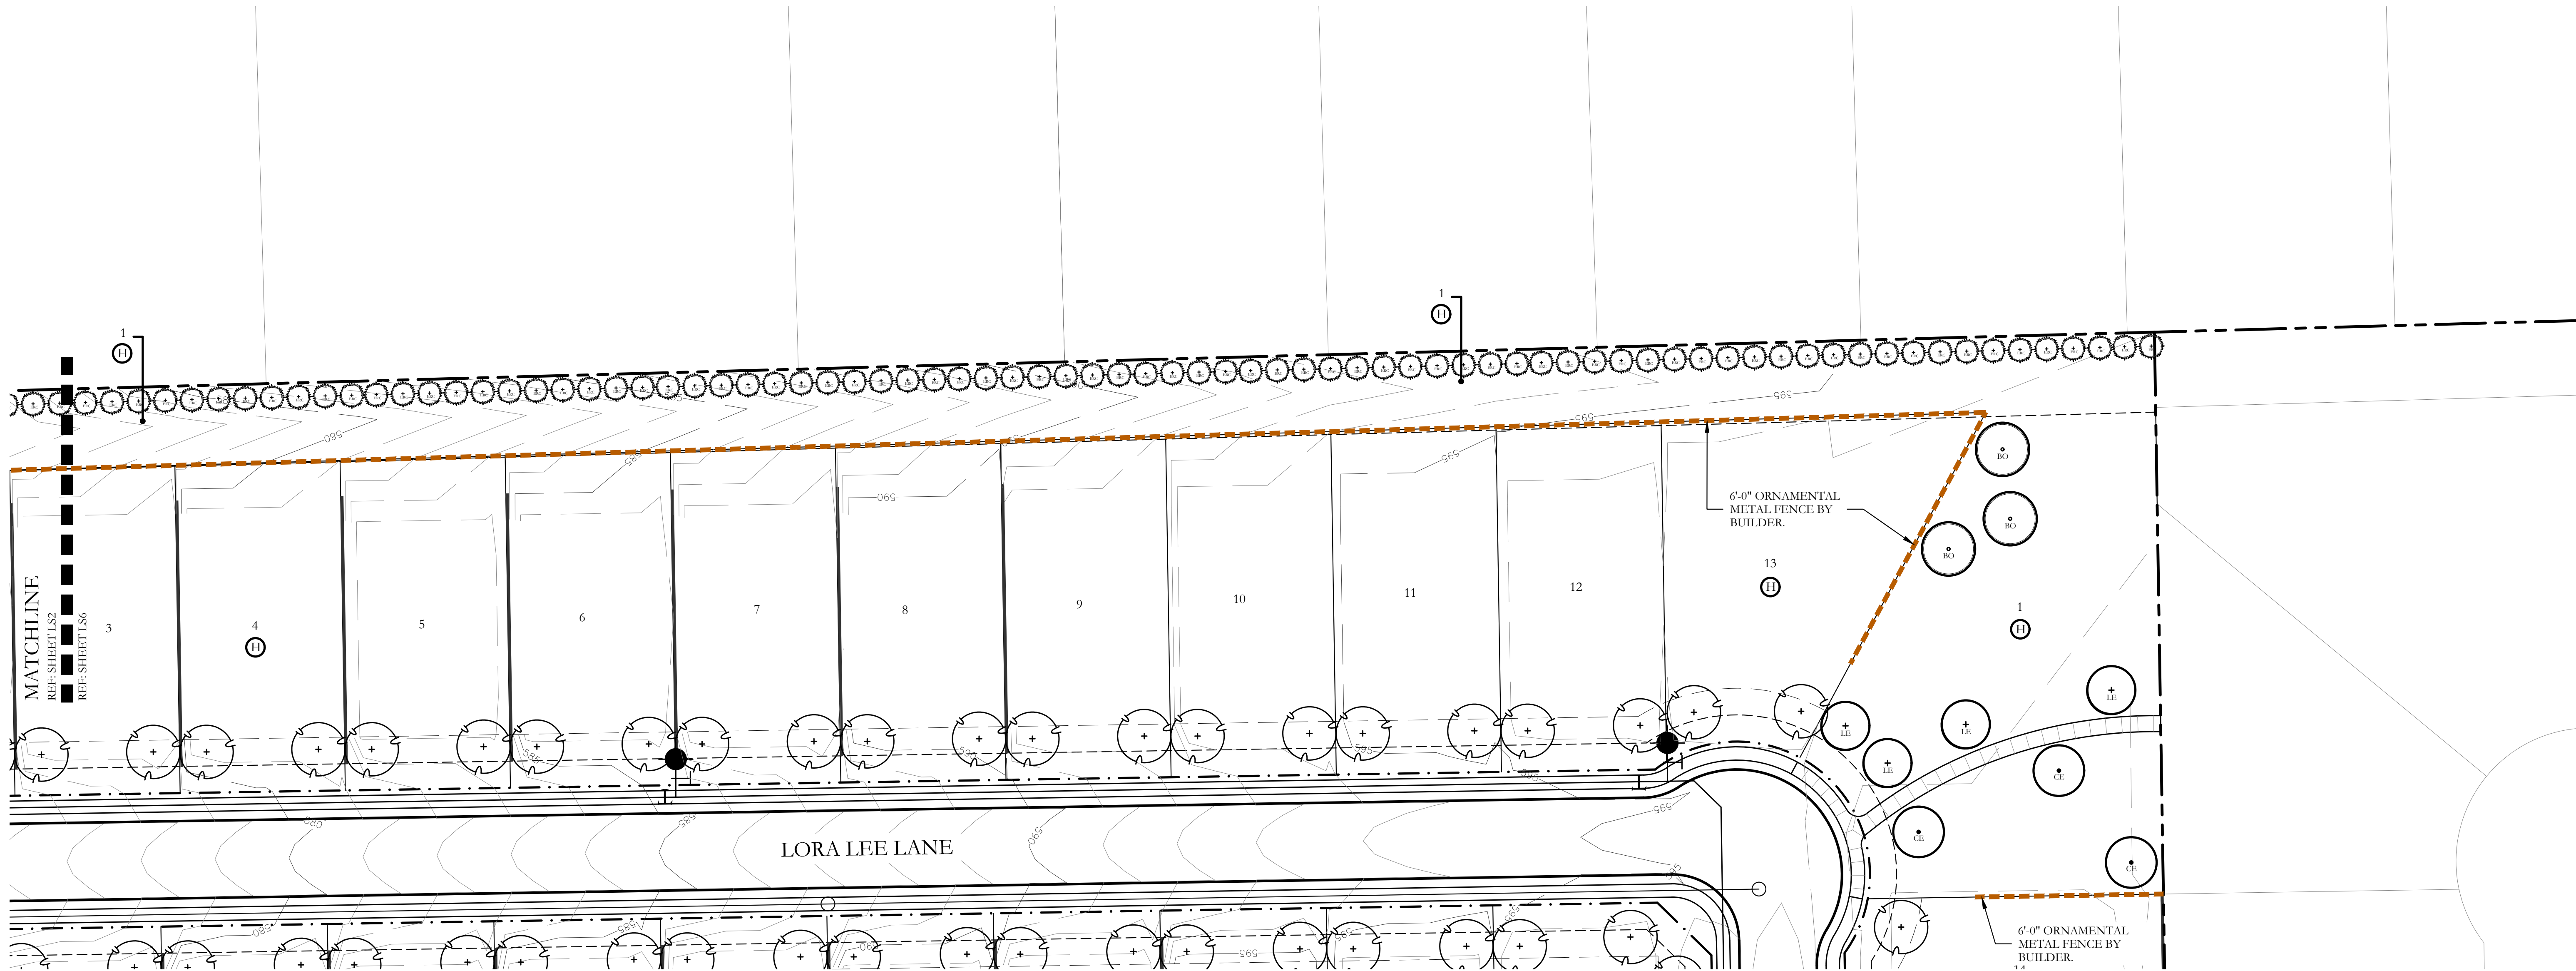

PLANT LEGEND					
SYMBOL	KEY	COMMON NAME	SCIENTIFIC NAME	SIZE	SPACING
		TWO SHADE TREE SHALL BE LOCATED ON EACH RESIDENTIAL LOT. EACH KIND OF TREE SHALL BE DETERMINED AT THE TIME OF ISSUANCE OF A BUILDING PERMIT.		4" CALIPER	
	LO	LIVE OAK	QUERCUS VIRGINIANA	4" CALIPER	AS SHOWN
	BO	BUR OAK	QUERCUS MACROCARPA	4" CALIPER	AS SHOWN
	LE	LACEBARK ELM	ULMUS PARVIFOLIA	4" CALIPER	AS SHOWN
	CE	CEDAR ELM	ULMUS CRASSIFOLIA	4" CALIPER	AS SHOWN
	BC	BALD CYPRESS	TAXODIUM DISTICHUM	4" CALIPER	AS SHOWN
	ERC	EASTERN RED CEDAR	JUNIPERUS VIRGINIANA	4" CALIPER	AS SHOWN
	LGM	LITTLE GEM MAGNOLIA	MAGNOLIA GRANDIFLORA 'LITTLE GEM'	2" CALIPER	AS SHOWN
	DW	DESERT WILLOW	CHILOPSIS LINEARIS	2" CALIPER	AS SHOWN
	YH	YAUPOH HOLLY	ILEX VOMITORIA	2" CALIPER	AS SHOWN
	RB	EASTERN REDBUD	CERCIS CANADENSIS VAR. CANDENSIS	2" CALIPER	AS SHOWN
		SHRUB AND GROUND COVER SPECIES SHALL BE CONSISTENT WITH THE CITY OF ROCKWALL APPROVED PLANT LIST.	SPECIES TO BE DETERMINED	AS SHOWN	AS SHOWN
		SCREENING SHRUBS, SPECIES SHALL BE CONSISTENT WITH THE CITY OF ROCKWALL APPROVED PLANT LIST.	SPECIES TO BE DETERMINED	5 GALLON	AS SHOWN

SCREENING LEGEND

- SIGN WALL PANEL.
- BRICK ACCENT WALL.
- 6'-0" HT. ORNAMENTAL METAL FENCE WITH COLUMNS SPACED EVERY LOT CORNER AND AT WALL ENDS.
- 6'-0" HT. ORNAMENTAL METAL FENCE BY BUILDER.
- 6'-0" HT. BOARD ON BOARD WOOD FENCE WITH COLUMNS. BY BUILDER.

GENERAL LANDSCAPE NOTES

- ANY EASEMENTS TO BE ESTABLISHED WILL BE IDENTIFIED AND PROVIDED AT TIME OF PLATTING.
- GRAPHIC ILLUSTRATIONS IN THE OPEN SPACES ARE NOT INTENDED TO COMMUNICATE, SHOW, OR REPRESENT ACTUAL LAYOUT, OR DETAILED LANDSCAPE DESIGN.
- ALL ROADS, SIDEWALKS, FIRE LANES, DRIVE AISLES AND INTERSECTIONS WILL COMPLY WITH THE CITY OF ROCKWALL ENGINEERING DESIGN STANDARDS REGARDLESS OF WHAT IS SHOWN ON THIS EXHIBIT.
- SIDEWALKS WILL BE CONSTRUCTED ALONG ALL CITY STREETS. INTER-CONNECTIVITY WILL BE PROVIDED THAT MEETS CITY OF ROCKWALL CITY AND ADA STANDARDS REGARDLESS OF WHAT IS SHOWN ON THIS EXHIBIT.
- ALL DISTURBED AREAS WITHIN COMMON AREA LOTS AND STREET BUFFERS SHALL BE COMMON BERMUDA GRASS.
- ALL LANDSCAPE AREAS SHOWN ON THESE PRELIMINARY LANDSCAPE PLANS SHALL RECEIVE A COMPLETE IRRIGATION SYSTEM.
- BERMS AND/OR SHRUBBERY SHALL BE PROVIDED ALONG F.M. 549.
- NO TREES TO BE WITHIN 10' OF ANY PUBLIC WATER SEWER OR STORM LINE THAT IS 10" IN DIAMETER OR LARGER.
- NO TREES TO BE WITHIN 5' OF ANY PUBLIC WATER, SEWER, OR STORM LINE THAT IS LESS THAN 10".


APPROVED:

I hereby certify that the above and foregoing site plan for a development in the City of Rockwall, Texas, was approved by the Planning & Zoning Commission of the City of Rockwall on the day of , .

WITNESS OUR HANDS, this day of , .

Planning & Zoning Commission, Chairman

Director of Planning and Zoning

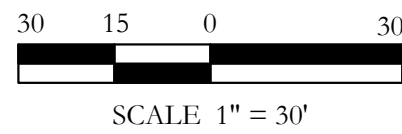


SCALE:
VARIES

One Inch

JVC No SHA012

L5 of 10

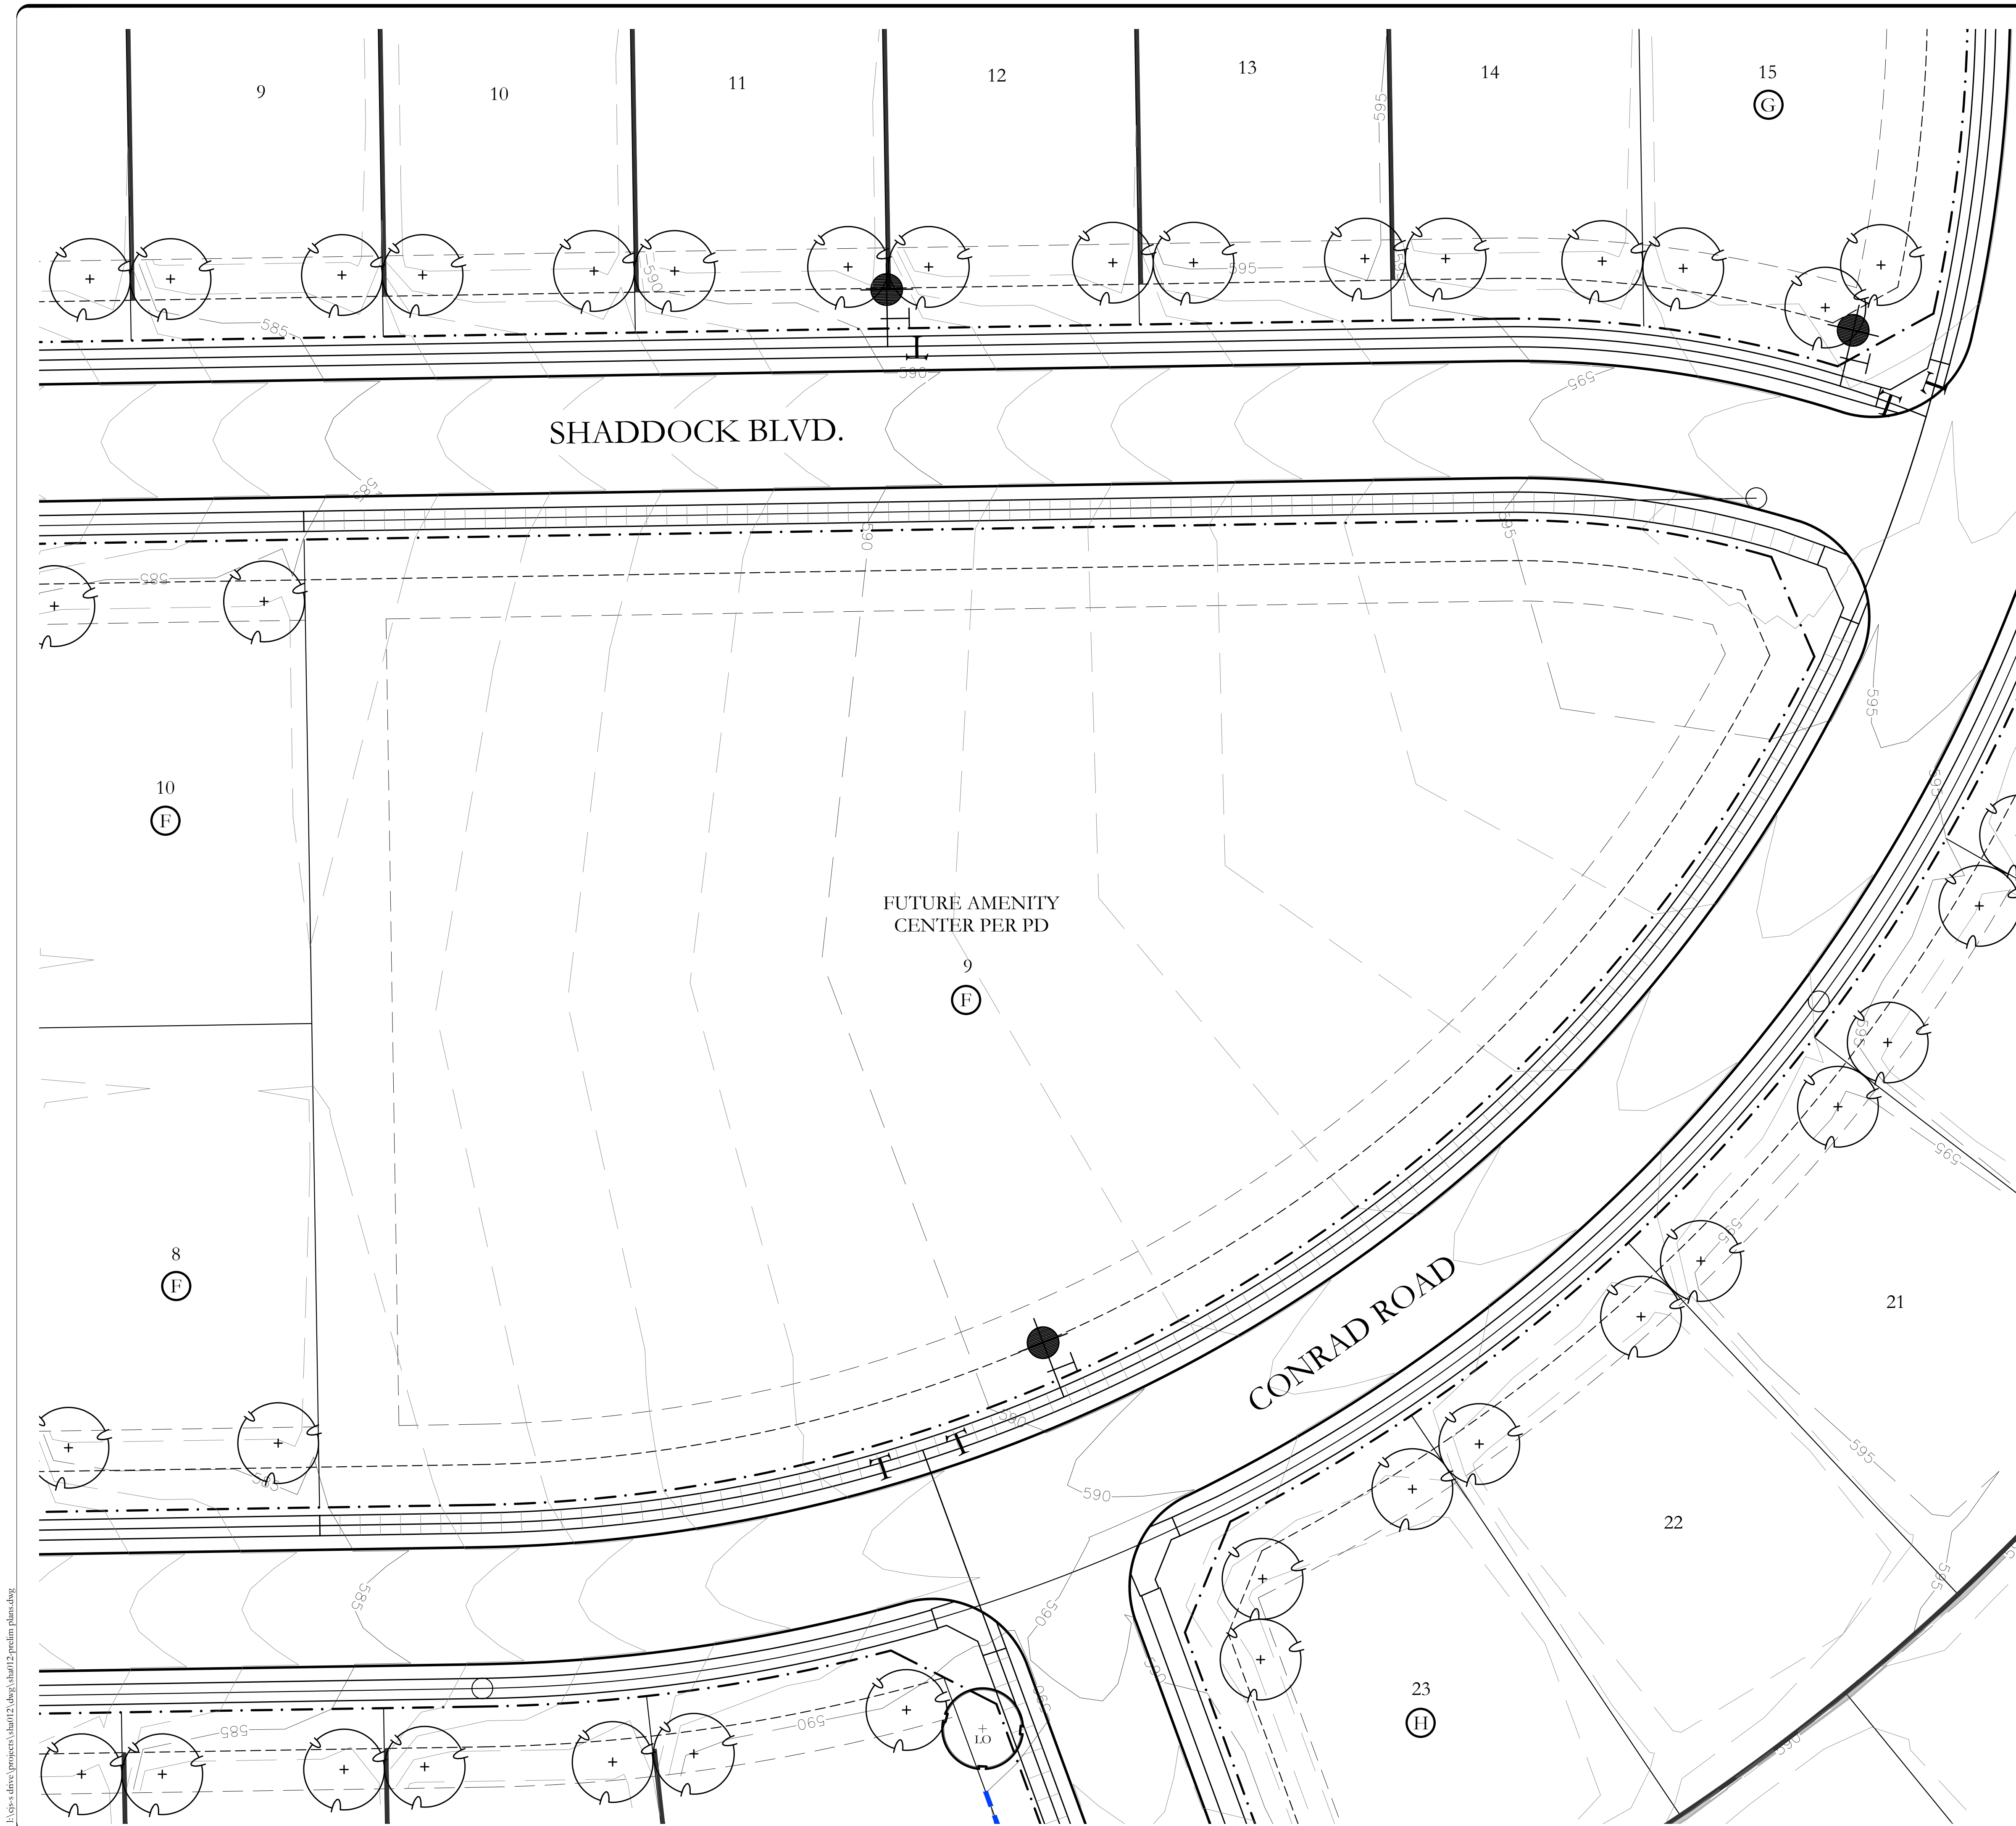

SCREENING LEGEND

- | | |
|---|---|
|  | SIGN WALL PANEL. |
|  | BRICK ACCENT WALL. |
|  | 6'-0" HT. ORNAMENTAL METAL FENCE
WITH COLUMNS SPACED EVERY LOT
CORNER AND AT WALL ENDS. |
|  | 6'-0" HT. ORNAMENTAL METAL FENCE
BY BUILDER. |
|  | 6'-0" HT. BOARD ON BOARD WOOD FENCE
WITH COLUMNS. BY BUILDER. |

GENERAL LANDSCAPE NOTES

- ANY EASEMENTS TO BE ESTABLISHED WILL BE IDENTIFIED AND PROVIDED AT TIME OF PLATTING.
- GRAPHIC ILLUSTRATIONS IN THE OPEN SPACES ARE NOT INTENDED TO COMMUNICATE, SHOW, OR REPRESENT ACTUAL LAYOUT, OR DETAILED LANDSCAPE DESIGN.
- ALL ROADS, SIDEWALKS, FIRE LINES, DRIVE AISLES AND INTERSECTIONS WILL COMPLY WITH THE CITY OF ROCKWALL ENGINEERING DESIGN STANDARDS REGARDLESS OF WHAT IS SHOWN ON THIS EXHIBIT.
- SIDEWALKS WILL BE CONSTRUCTED ALONG ALL CITY STREETS. INTER-CONNECTIVITY WILL BE PROVIDED THAT MEETS CITY OF ROCKWALL CITY AND ADA STANDARDS REGARDLESS OF WHAT IS SHOWN ON THIS EXHIBIT.
- ALL DISTURBED AREAS WITHIN COMMON AREA LOTS AND STREET BUFFERS SHALL BE COVERED WITH GRASS.
- ALL LANDSCAPE AREAS SHOWN ON THESE PRELIMINARY LANDSCAPE PLANS SHALL RECEIVE A COMPLETE IRRIGATION SYSTEM.
- BERMS AND/OR SHRUBBERY SHALL BE PROVIDED ALONG F.M. 549.
- NO TREES TO BE WITHIN 10' OF ANY PUBLIC WATER SEWER OR STORM LINE THAT IS 10" IN DIAMETER OR LARGER.
- NO TREES TO BE WITHIN 5' OF ANY PUBLIC WATER, SEWER, OR STORM LINE THAT IS LESS THAN 10".

PLANT LEGEND

SYMBOL	KEY	COMMON NAME	SCIENTIFIC NAME	SIZE	SPACING
		TWO SHADE TREE SHALL BE LOCATED ON EACH RESIDENTIAL LOT. EACH KIND OF TREE SHALL BE DETERMINED AT THE TIME OF ISSUANCE OF A BUILDING PERMIT.		4" CALIPER	
	LO	LIVE OAK	QUERCUS VIRGINIANA	4" CALIPER	AS SHOWN
	BO	BUR OAK	QUERCUS MACROCARPA	4" CALIPER	AS SHOWN
	LE	LACEBARK ELM	ULMUS PARVIFOLIA	4" CALIPER	AS SHOWN
	CE	CEDAR ELM	ULMUS CRASSIFOLIA	4" CALIPER	AS SHOWN
	BC	BALD CYPRESS	TAXODIUM DISTICHUM	4" CALIPER	AS SHOWN
	ERC	EASTERN RED CEDAR	JUNIPERUS VIRGINIANA	4" CALIPER	AS SHOWN
	LGM	LITTLE GEM MAGNOLIA	MAGNOLIA GRANDIFLORA 'LITTLE GEM'	2" CALIPER	AS SHOWN
	DW	DESERT WILLOW	CHILOPSIS LINEARIS	2" CALIPER	AS SHOWN
	YH	YAUPON HOLLY	ILEX VOMITORIA	2" CALIPER	AS SHOWN
	ERB	EASTERN REDBUD	CERCIS CANADENSIS VAR. CANDENSIS	2" CALIPER	AS SHOWN
	SG	SHRUB AND GROUND COVER BED. SPECIES SHALL BE CONSISTENT WITH THE CITY OF ROCKWALL APPROVED PLANT LIST.	SPECIES TO BE DETERMINED	AS SHOWN	AS SHOWN
	SS	SCREENING SHRUBS. SPECIES SHALL BE CONSISTENT WITH THE CITY OF ROCKWALL APPROVED PLANT LIST.	SPECIES TO BE DETERMINED	5 GALLON	AS SHOWN



APPROVED:

I hereby certify that the above and foregoing site plan for a development in the City of Rockwall, Texas, was approved by the Planning & Zoning Commission of the City of Rockwall on the _____ day of _____, _____.

WITNESS OUR HANDS, this day of

Planning & Zoning Commission, Chairman

Director of Planning and Zoning

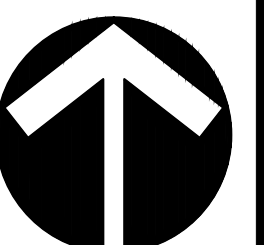 




SCREENING LEGEND

- SIGN WALL PANEL.
- BRICK ACCENT WALL.
- 6'-0" HT. ORNAMENTAL METAL FENCE WITH COLUMNS SPACED EVERY LOT CORNER AND AT WALL ENDS.
- 6'-0" HT. ORNAMENTAL METAL FENCE BY BUILDER.
- 6'-0" HT. BOARD ON BOARD WOOD FENCE WITH COLUMNS. BY BUILDER.

GENERAL LANDSCAPE NOTES

- ANY EASEMENTS TO BE ESTABLISHED WILL BE IDENTIFIED AND PROVIDED AT TIME OF PLATTING.
- GRAPHIC ILLUSTRATIONS IN THE OPEN SPACES ARE NOT INTENDED TO COMMUNICATE, SHOW, OR REPRESENT ACTUAL LAYOUT, OR DETAILED LANDSCAPE DESIGN.
- ALL ROADS, SIDEWALKS, FIRE LANES, DRIVE AISLES AND INTERSECTIONS WILL COMPLY WITH THE CITY OF ROCKWALL ENGINEERING DESIGN STANDARDS REGARDLESS OF WHAT IS SHOWN ON THIS EXHIBIT.
- SIDEWALKS WILL BE CONSTRUCTED ALONG ALL CITY STREETS. INTER-CONNECTIVITY WILL BE PROVIDED THAT MEETS CITY OF ROCKWALL CITY AND ADA STANDARDS REGARDLESS OF WHAT IS SHOWN ON THIS EXHIBIT.
- ALL DISTURBED AREAS WITHIN COMMON AREA LOTS AND STREET BUFFERS SHALL BE COMMON BERMUDA GRASS.
- ALL LANDSCAPE AREAS SHOWN ON THESE PRELIMINARY LANDSCAPE PLANS SHALL RECEIVE A COMPLETE IRRIGATION SYSTEM.
- BERMS AND/OR SHRUBBERY SHALL BE PROVIDED ALONG F.M. 549.
- NO TREES TO BE WITHIN 10' OF ANY PUBLIC WATER SEWER OR STORM LINE THAT IS 10" IN DIAMETER OR LARGER.
- NO TREES TO BE WITHIN 5' OF ANY PUBLIC WATER, SEWER, OR STORM LINE THAT IS LESS THAN 10".

PLANT LEGEND					
SYMBOL	KEY	COMMON NAME	SCIENTIFIC NAME	SIZE	SPACING
		TWO SHADE TREE SHALL BE LOCATED ON EACH RESIDENTIAL LOT. EACH KIND OF TREE SHALL BE DETERMINED AT THE TIME OF ISSUANCE OF A BUILDING PERMIT.		4" CALIPER	
	LO	LIVE OAK	QUERCUS VIRGINIANA	4" CALIPER	AS SHOWN
	BO	BUR OAK	QUERCUS MACROCARPA	4" CALIPER	AS SHOWN
	LE	LACEBARK ELM	ULMUS PARVIFOLIA	4" CALIPER	AS SHOWN
	CE	CEDAR ELM	ULMUS CRASSIFOLIA	4" CALIPER	AS SHOWN
	BC	BALD CYPRESS	TAXODIUM DISTICHUM	4" CALIPER	AS SHOWN
	ERC	EASTERN RED CEDAR	JUNIPERUS VIRGINIANA	4" CALIPER	AS SHOWN
	LGM	LITTLE GEM MAGNOLIA	MAGNOLIA GRANDIFLORA 'LITTLE GEM'	2" CALIPER	AS SHOWN
	DW	DESERT WILLOW	CHLOPSIS LINEARIS	2" CALIPER	AS SHOWN
	YH	YAUPON HOLLY	ILEX VOMITORIA	2" CALIPER	AS SHOWN
	RB	EASTERN REDBUD	GERGUS CANADENSIS VAR. GANDENSIS	2" CALIPER	AS SHOWN
		SHRUB AND GROUNDCOVER BED. SPECIES SHALL BE CONSISTENT WITH THE CITY OF ROCKWALL APPROVED PLANT LIST.	SPECIES TO BE DETERMINED	AS SHOWN	AS SHOWN
		SCREENING SHRUBS. SPECIES SHALL BE CONSISTENT WITH THE CITY OF ROCKWALL APPROVED PLANT LIST.	SPECIES TO BE DETERMINED	5 GALLON	AS SHOWN

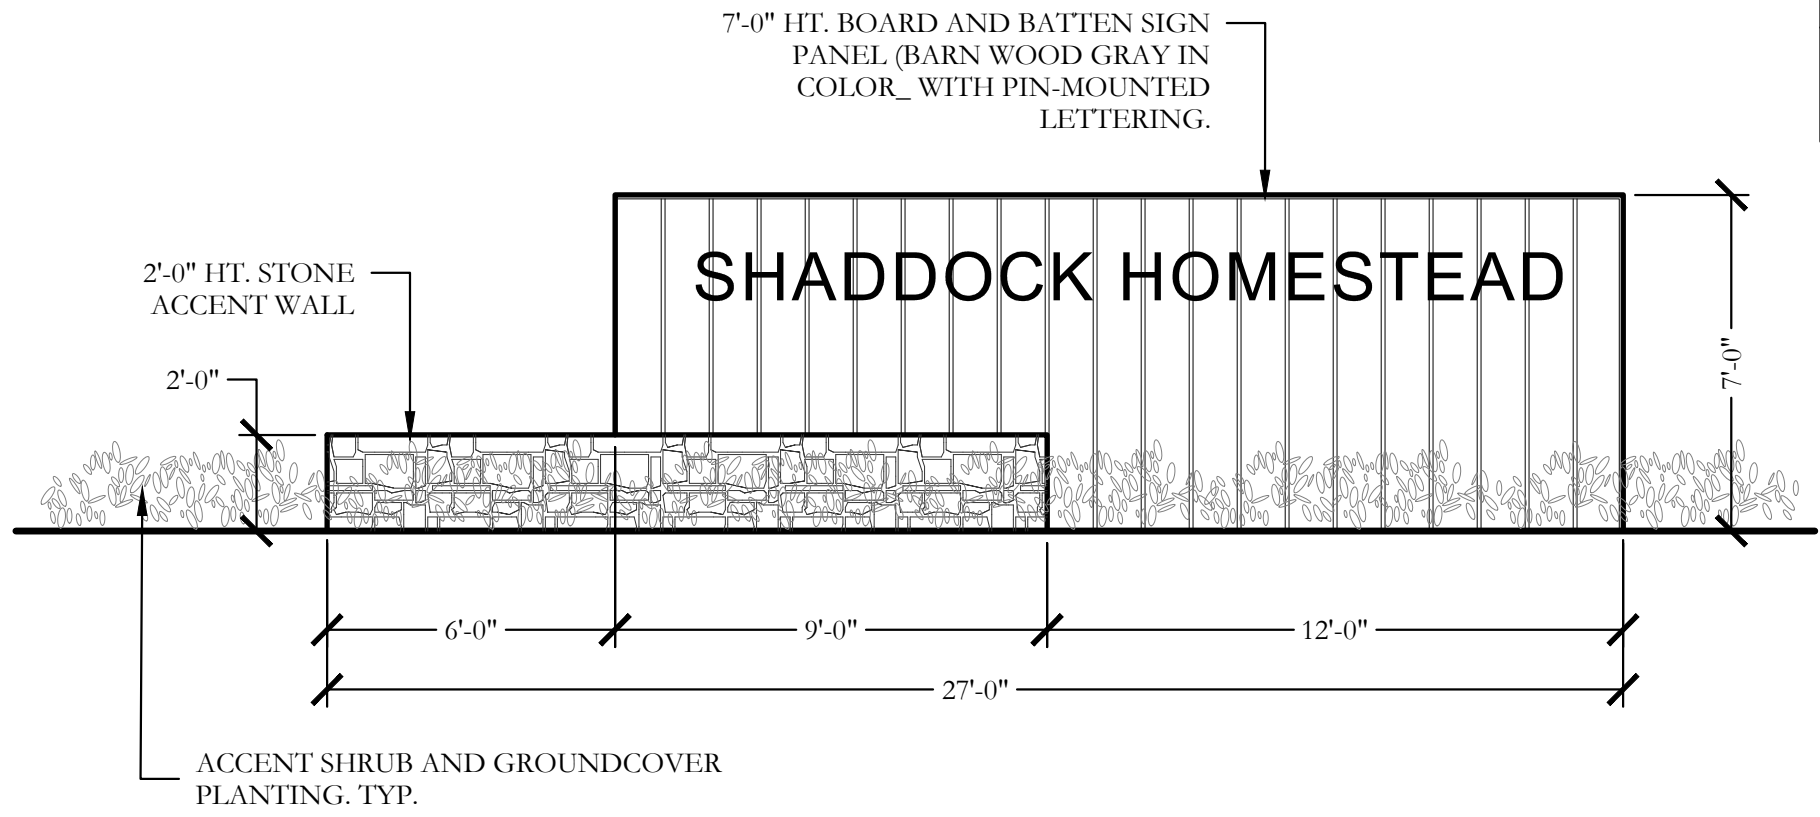


APPROVED:
I hereby certify that the above and foregoing site plan for a development in the City of Rockwall, Texas, was approved by the Planning & Zoning Commission of the City of Rockwall on the day of , .

WITNESS OUR HANDS, this day of , .

Planning & Zoning Commission, Chairman

Director of Planning and Zoning

TRAIL HEAD SIGN
ELEVATION

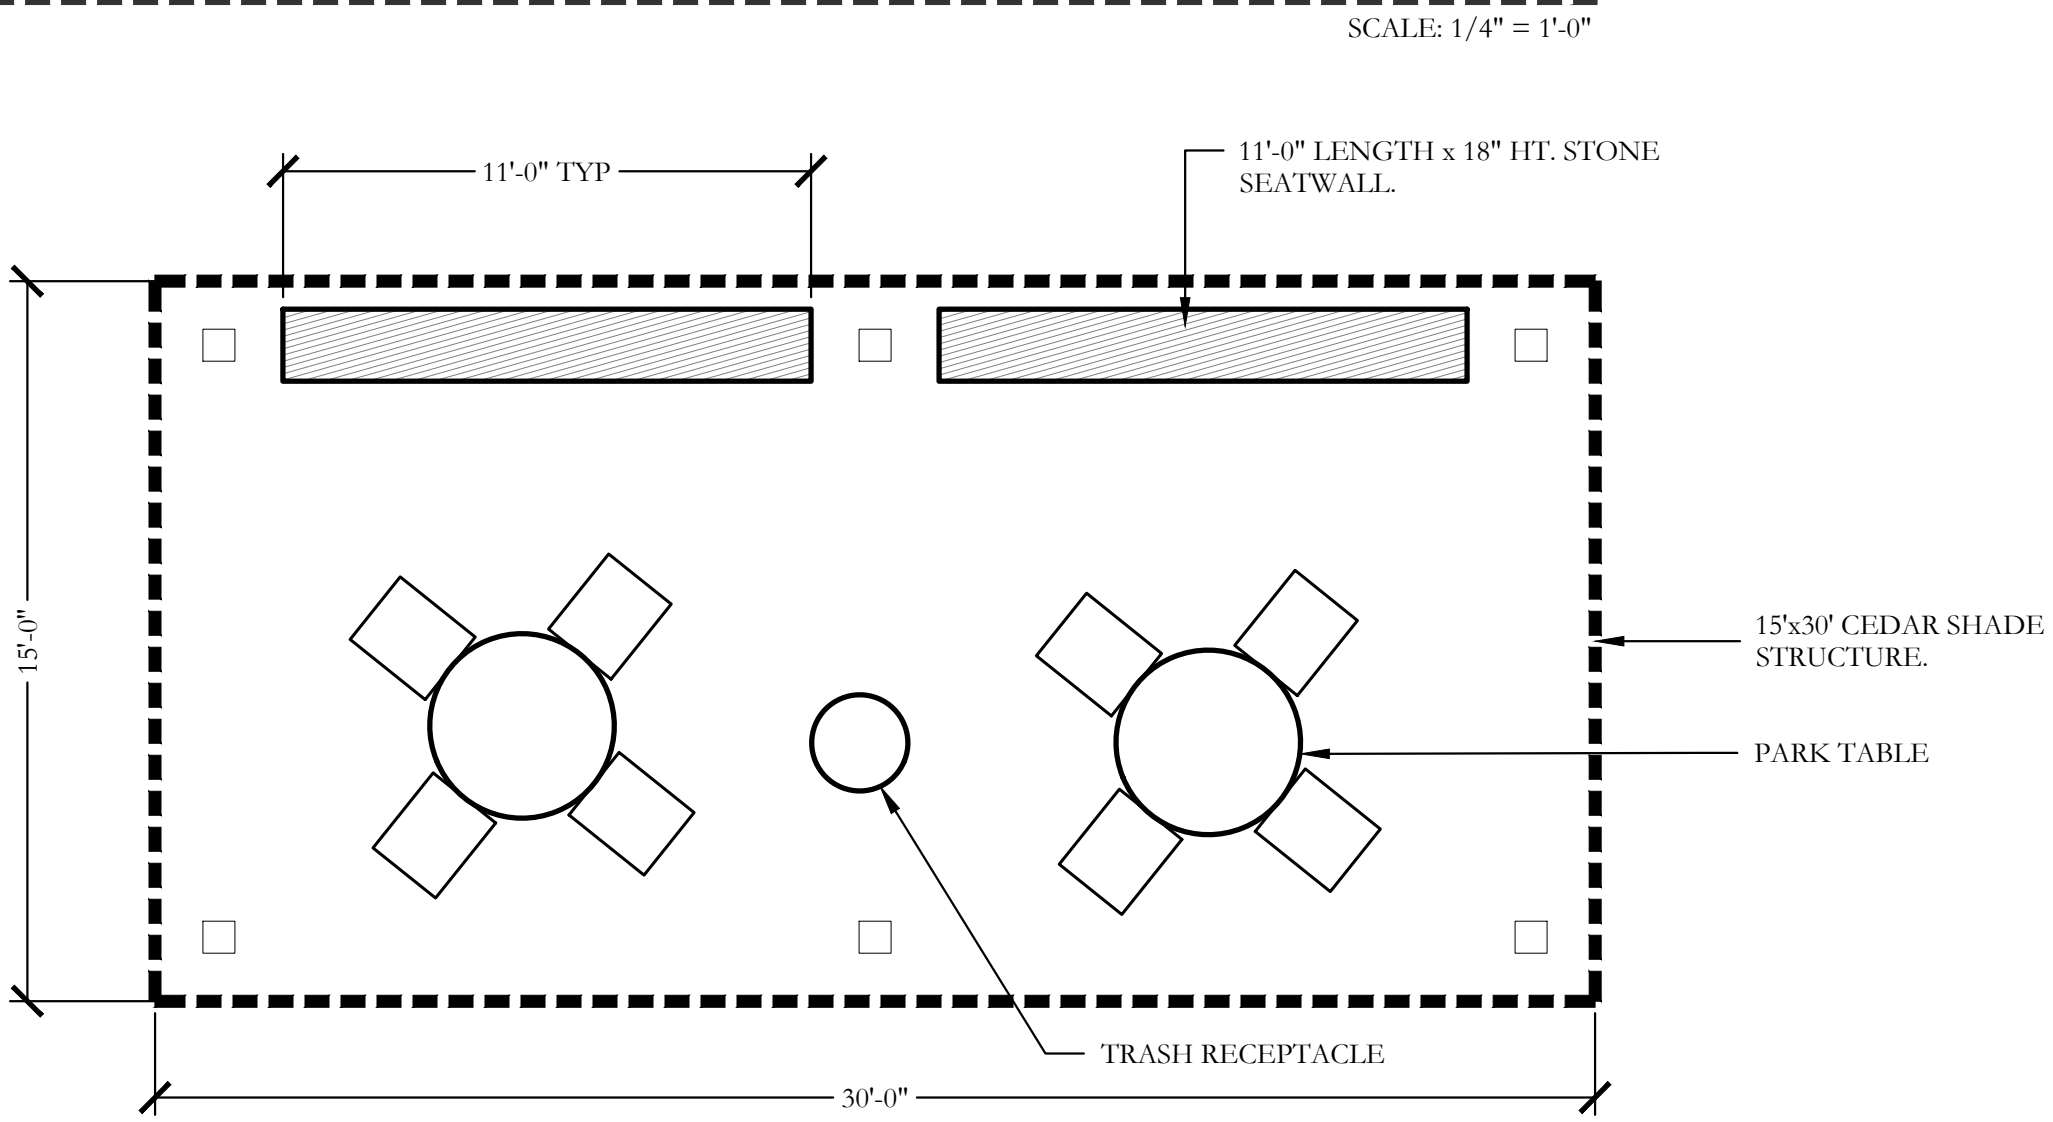

TRAIL HEAD REST STATION
PLAN

SCALE: 1/4" = 1'-0"

30 15 0 30
SCALE 1" = 30'



I:\GIS\drive\projects\sha012\dwg\sha012 prelim plans.dwg



SCREENING LEGEND

- SIGN WALL PANEL.
- BRICK ACCENT WALL.
- 6'-0" HT. ORNAMENTAL METAL FENCE WITH COLUMNS SPACED EVERY LOT CORNER AND AT WALL ENDS.
- 6'-0" HT. ORNAMENTAL METAL FENCE BY BUILDER.
- 6'-0" HT. BOARD ON BOARD WOOD FENCE WITH COLUMNS. BY BUILDER.

GENERAL LANDSCAPE NOTES

- ANY EASEMENTS TO BE ESTABLISHED WILL BE IDENTIFIED AND PROVIDED AT TIME OF PLATTING.
- GRAPHIC ILLUSTRATIONS IN THE OPEN SPACES ARE NOT INTENDED TO COMMUNICATE, SHOW, OR REPRESENT ACTUAL LAYOUT, OR DETAILED LANDSCAPE DESIGN.
- ALL ROADS, SIDEWALKS, FIRE LANES, DRIVE AISLES AND INTERSECTIONS WILL COMPLY WITH THE CITY OF ROCKWALL ENGINEERING DESIGN STANDARDS REGARDLESS OF WHAT IS SHOWN ON THIS EXHIBIT.
- SIDEWALKS WILL BE CONSTRUCTED ALONG ALL CITY STREETS. INTER-CONNECTIVITY WILL BE PROVIDED THAT MEETS CITY OF ROCKWALL CITY AND ADA STANDARDS REGARDLESS OF WHAT IS SHOWN ON THIS EXHIBIT.
- ALL DISTURBED AREAS WITHIN COMMON AREA LOTS AND STREET BUFFERS SHALL BE COMMON BERMUDA GRASS.
- ALL LANDSCAPE AREAS SHOWN ON THESE PRELIMINARY LANDSCAPE PLANS SHALL RECEIVE A COMPLETE IRRIGATION SYSTEM.
- BERMS AND/OR SHRUBBERY SHALL BE PROVIDED ALONG F.M. 549.
- NO TREES TO BE WITHIN 10' OF ANY PUBLIC WATER SEWER OR STORM LINE THAT IS 10" IN DIAMETER OR LARGER.
- NO TREES TO BE WITHIN 5' OF ANY PUBLIC WATER, SEWER, OR STORM LINE THAT IS LESS THAN 10".

PLANT LEGEND

SYMBOL	KEY	COMMON NAME	SCIENTIFIC NAME	SIZE	SPACING
		TWO SHADE TREE SHALL BE LOCATED ON EACH RESIDENTIAL LOT. EACH KIND OF TREE SHALL BE DETERMINED AT THE TIME OF ISSUANCE OF A BUILDING PERMIT		4" CALIPER	
	LO	LIVE OAK	QUERCUS VIRGINIANA	4" CALIPER	AS SHOWN
	BO	BUR OAK	QUERCUS MACROCARPA	4" CALIPER	AS SHOWN
	LE	LACERBARK ELM	ULMUS PARVIFOLIA	4" CALIPER	AS SHOWN
	CE	CEDAR ELM	ULMUS CRASSIFOLIA	4" CALIPER	AS SHOWN
	BC	BALD CYPRESS	TAXODIUM DISTICHUM	4" CALIPER	AS SHOWN
	ERC	EASTERN RED CEDAR	JUNIPERUS VIRGINIANA	4" CALIPER	AS SHOWN
	LGM	LITTLE GEM MAGNOLIA	MAGNOLIA GRANDIFLORA "LITTLE GEM"	2" CALIPER	AS SHOWN
	DW	DESERT WILLOW	CHLOPSIS LINEARIS	2" CALIPER	AS SHOWN
	YH	YAUPON HOLLY	ILEX VOMITORIA	2" CALIPER	AS SHOWN
	RB	EASTERN REDBUD	CERCIS CANADENSIS VAR. CANDENSIS	2" CALIPER	AS SHOWN
		SHRUB AND GROUND COVER SPECIES SHALL BE CONSISTENT WITH THE CITY OF ROCKWALL APPROVED PLANT LIST.	SPECIES TO BE DETERMINED	AS SHOWN	AS SHOWN
		SCREENING SHRUBS SPECIES SHALL BE CONSISTENT WITH THE CITY OF ROCKWALL APPROVED PLANT LIST.	SPECIES TO BE DETERMINED	5 GALLON	AS SHOWN


APPROVED:

I hereby certify that the above and foregoing site plan for a development in the City of Rockwall, Texas, was approved by the Planning & Zoning Commission of the City of Rockwall on the day of , .

WITNESS OUR HANDS, this day of , .

Planning & Zoning Commission, Chairman

Director of Planning and Zoning

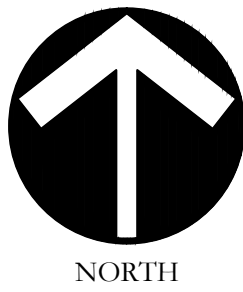


SCALE:
VARIES

[One Inch]
JVC No SHA012


LS8 of 10

I:\GIS-Library\projects\sha012.dwg, sha012.pdml plans.dwg

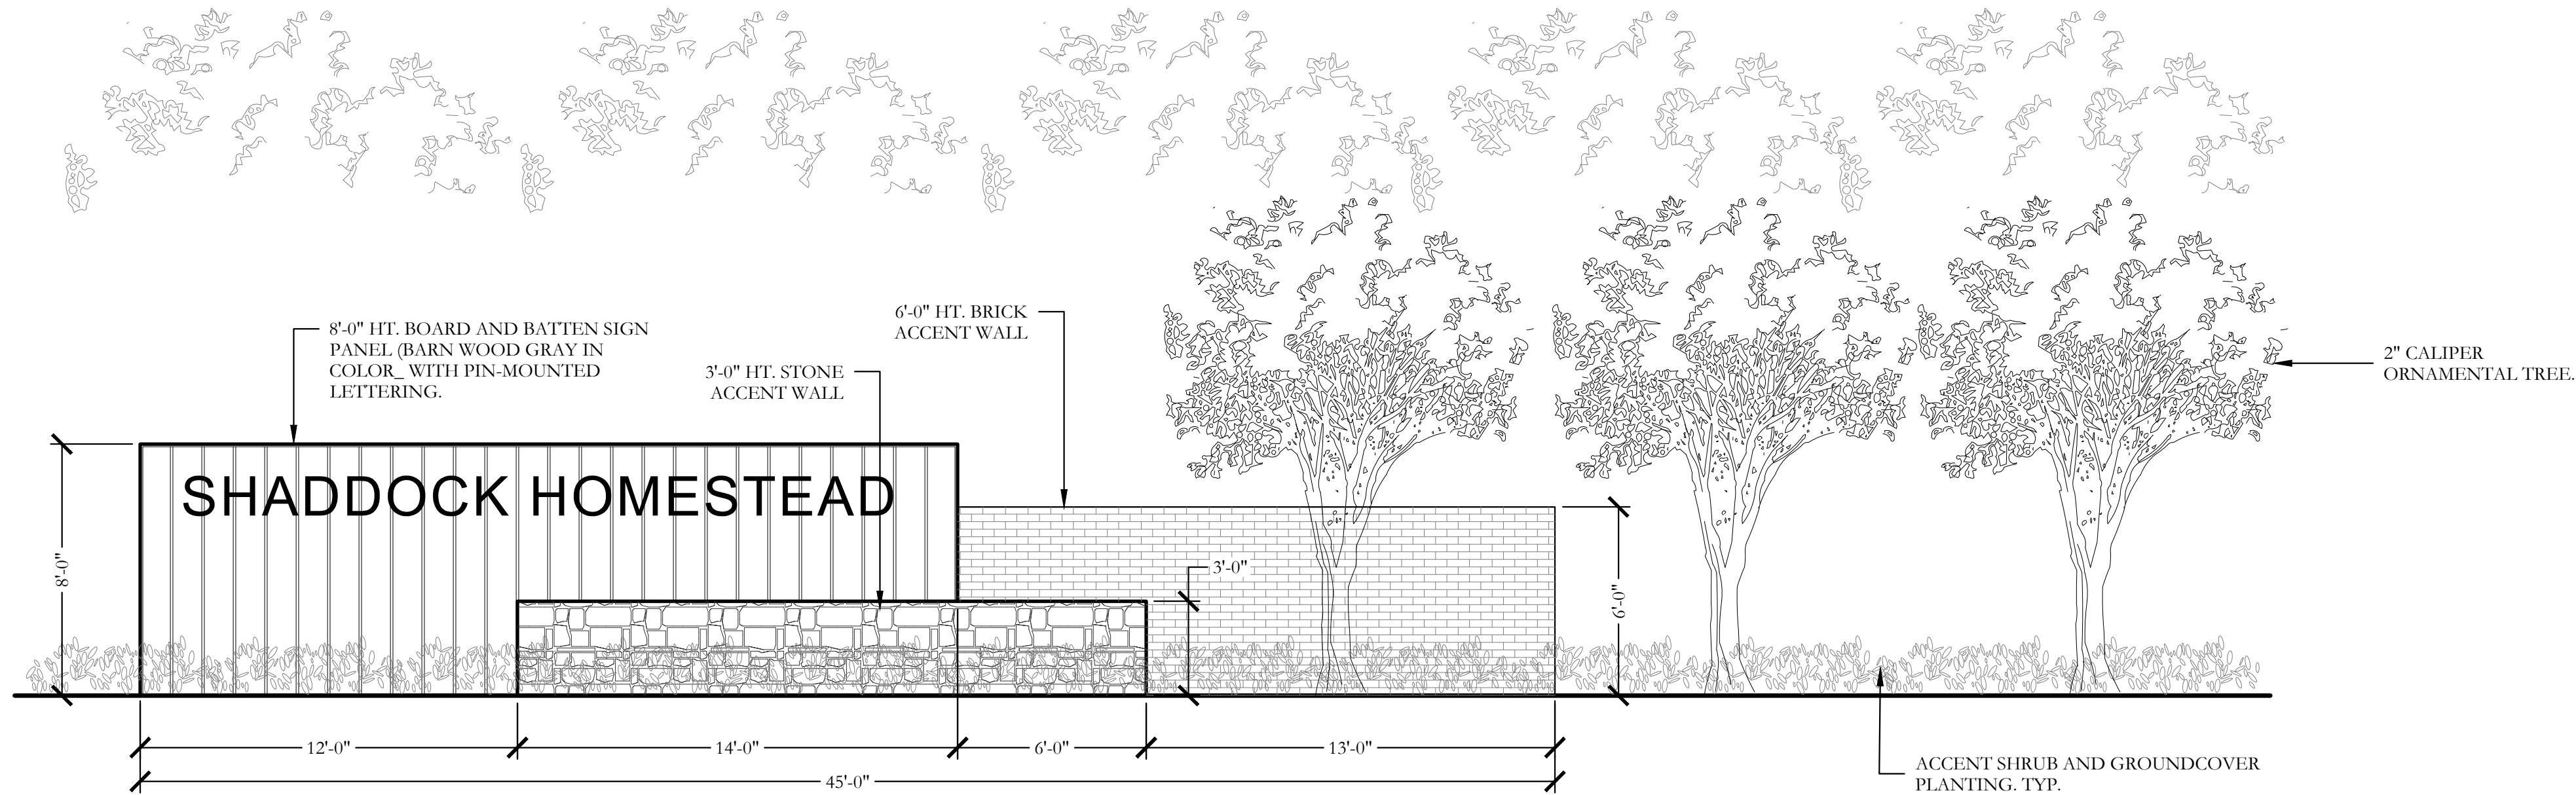

MAIN ENTRY SIGN
ELEVATION

SCALE: 1/4" = 1'-0"

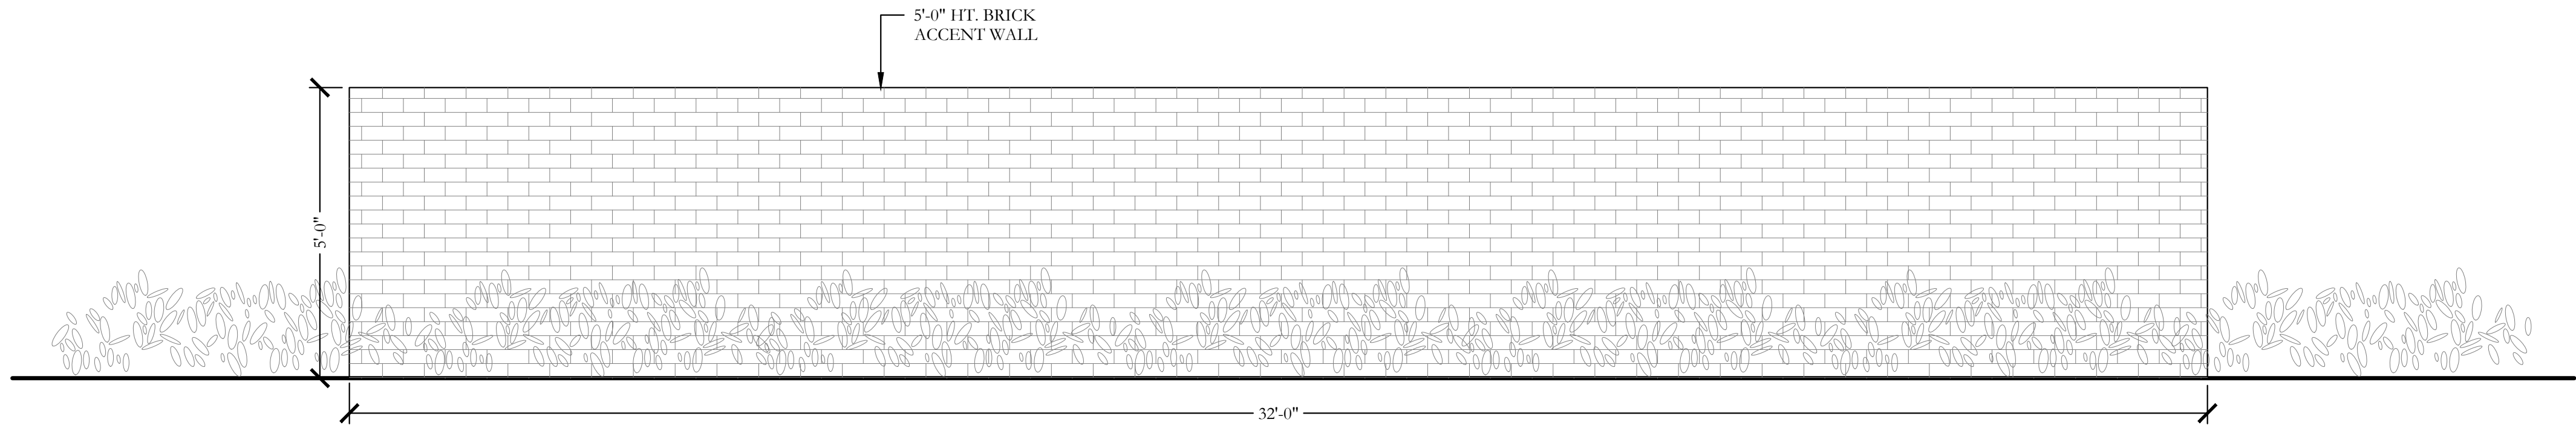

BRICK ACCENT WALL
ELEVATION

SCALE: 1/2" = 1'-0"


APPROVED:
I hereby certify that the above and foregoing site plan for a development in the City of Rockwall, Texas, was approved by the Planning & Zoning Commission of the City of Rockwall on the day of , .

WITNESS OUR HANDS, this day of , .

Planning & Zoning Commission, Chairman


Director of Planning and Zoning

I:\GIS-Admin\projects\sha012\dwg\sha012-prelim-plans.dwg

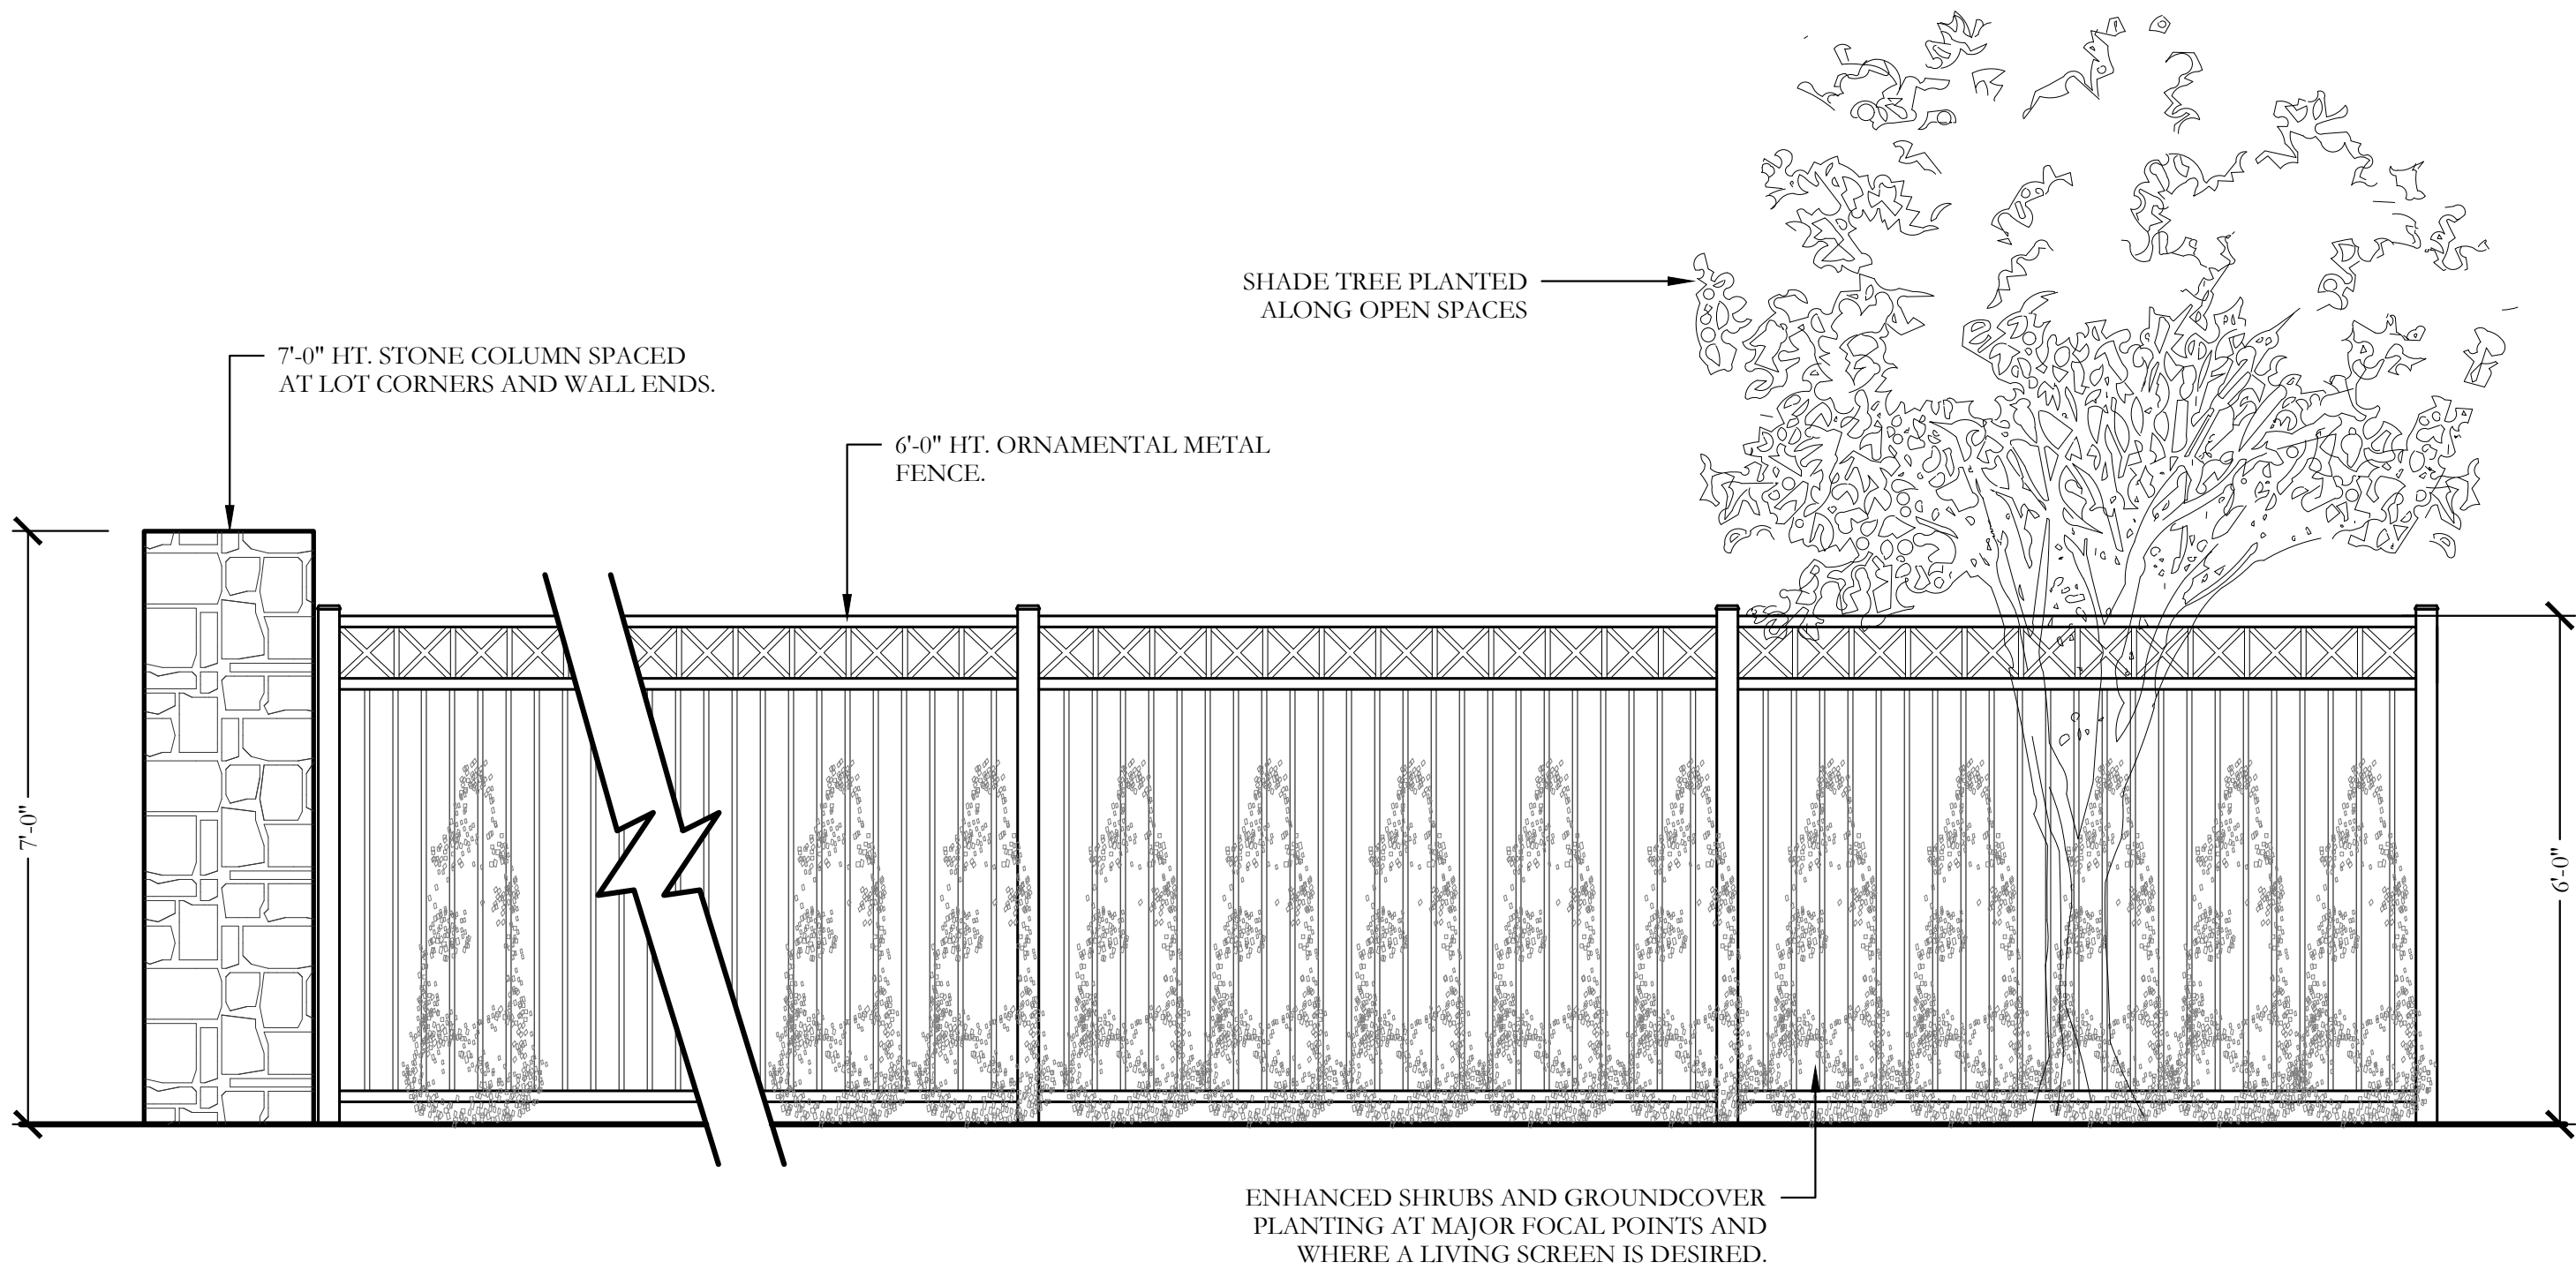


TYPICAL ORNAMENTAL METAL FENCE AND COLUMNS
ELEVATION

SCALE: 1/2" = 1'-0"

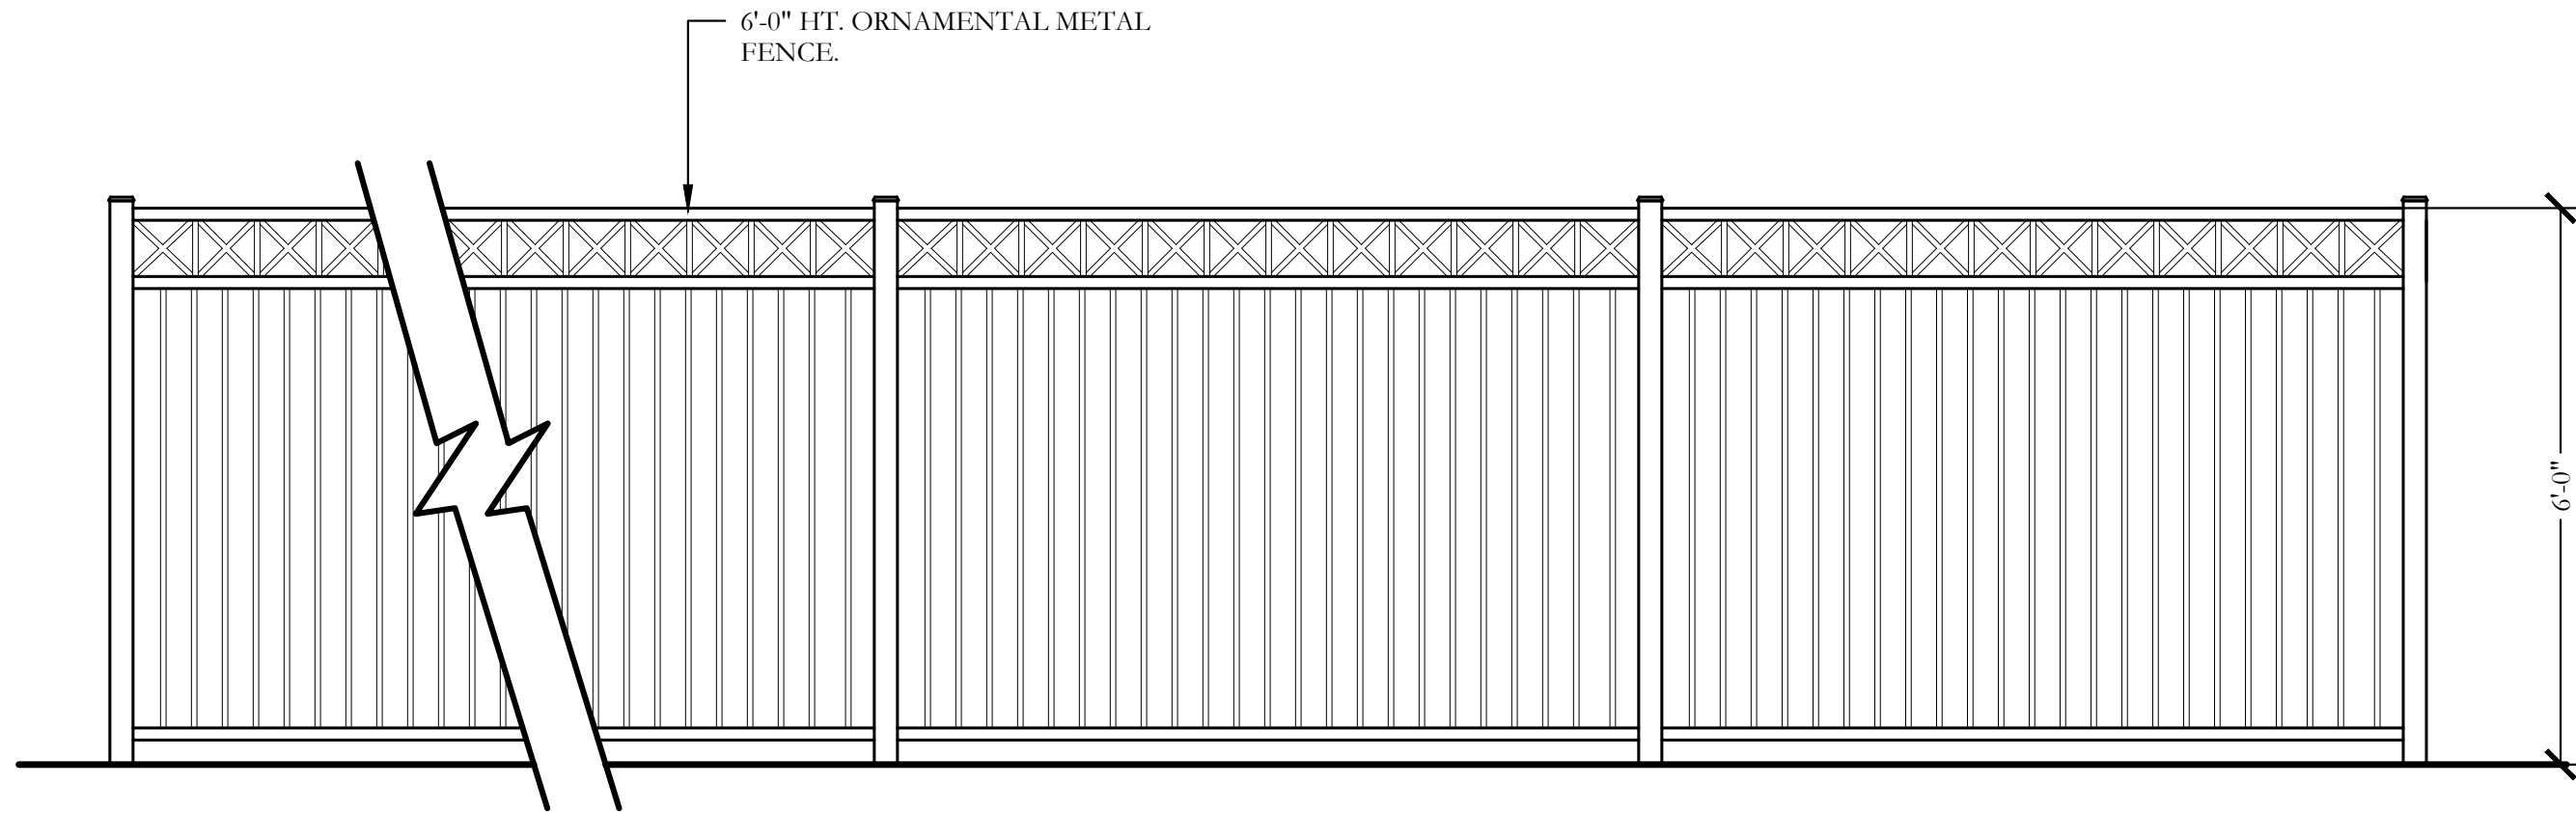

TYPICAL ORNAMENTAL METAL FENCE BY BUILDER
ELEVATION

SCALE: 1/2" = 1'-0"

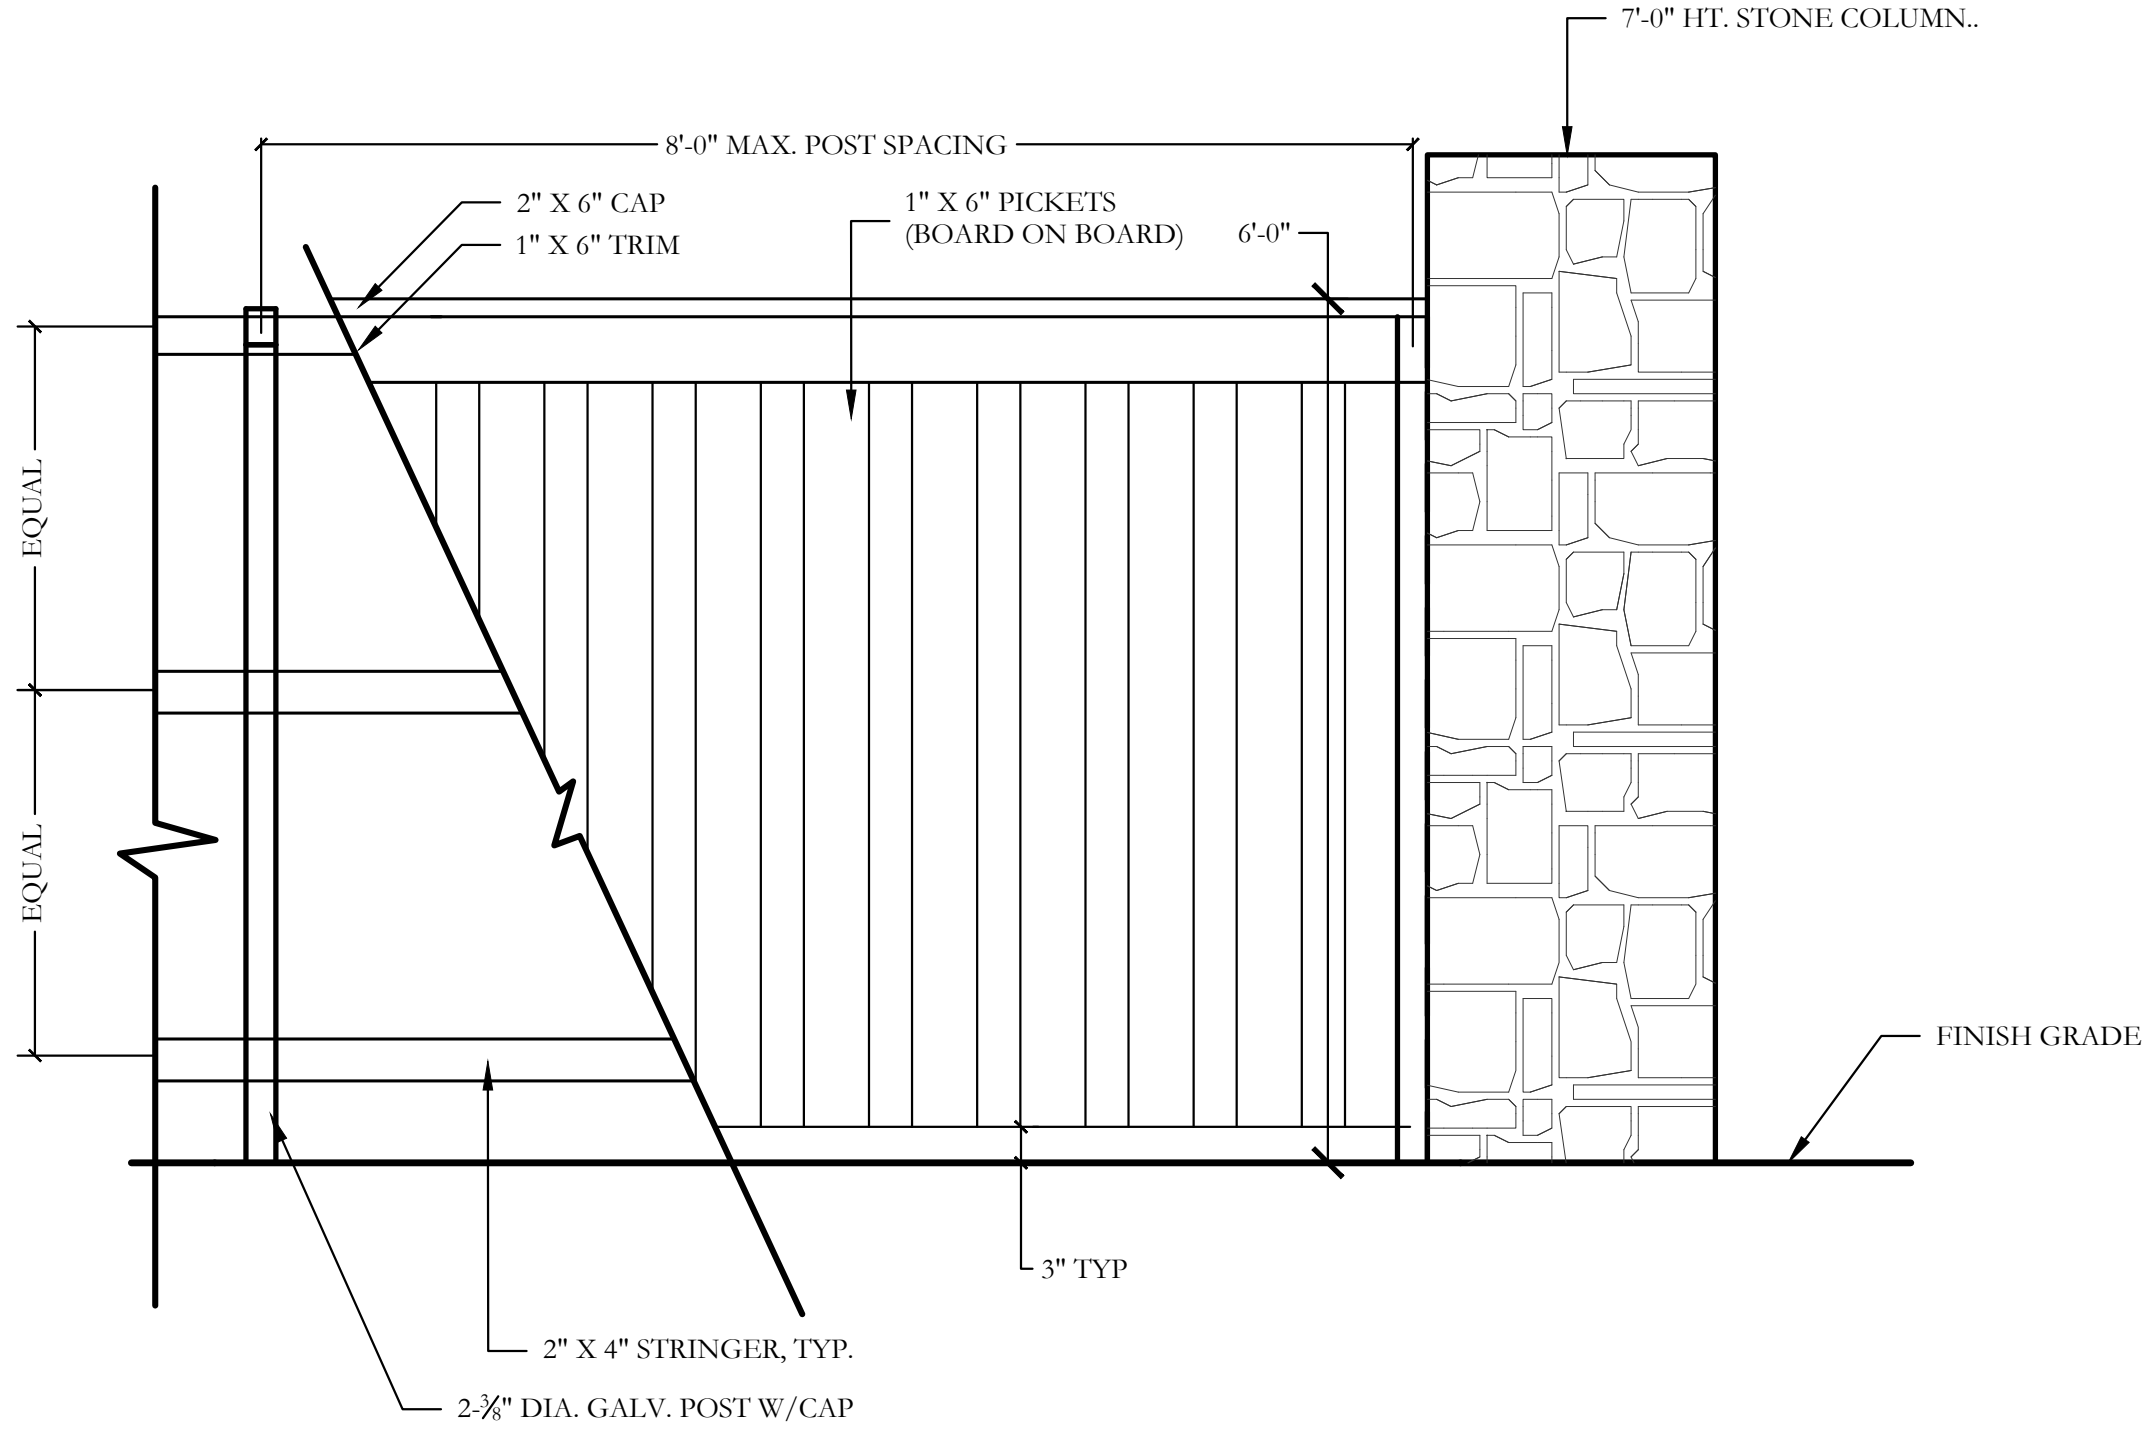

PARTIAL 6'-0" HT. WOOD FENCE AND STONE COLUMN
ELEVATION

SCALE: 3/4" = 1'-0"

APPROVED:

I hereby certify that the above and foregoing site plan for a development in the City of Rockwall, Texas, was approved by the Planning & Zoning Commission of the City of Rockwall on the day of , .

WITNESS OUR HANDS, this day of , .

Planning & Zoning Commission, Chairman


Director of Planning and Zoning

METAL

BOARD ON BOARD

METAL W/ MASONRY COLS.

B ON B W/ MAS. COLS

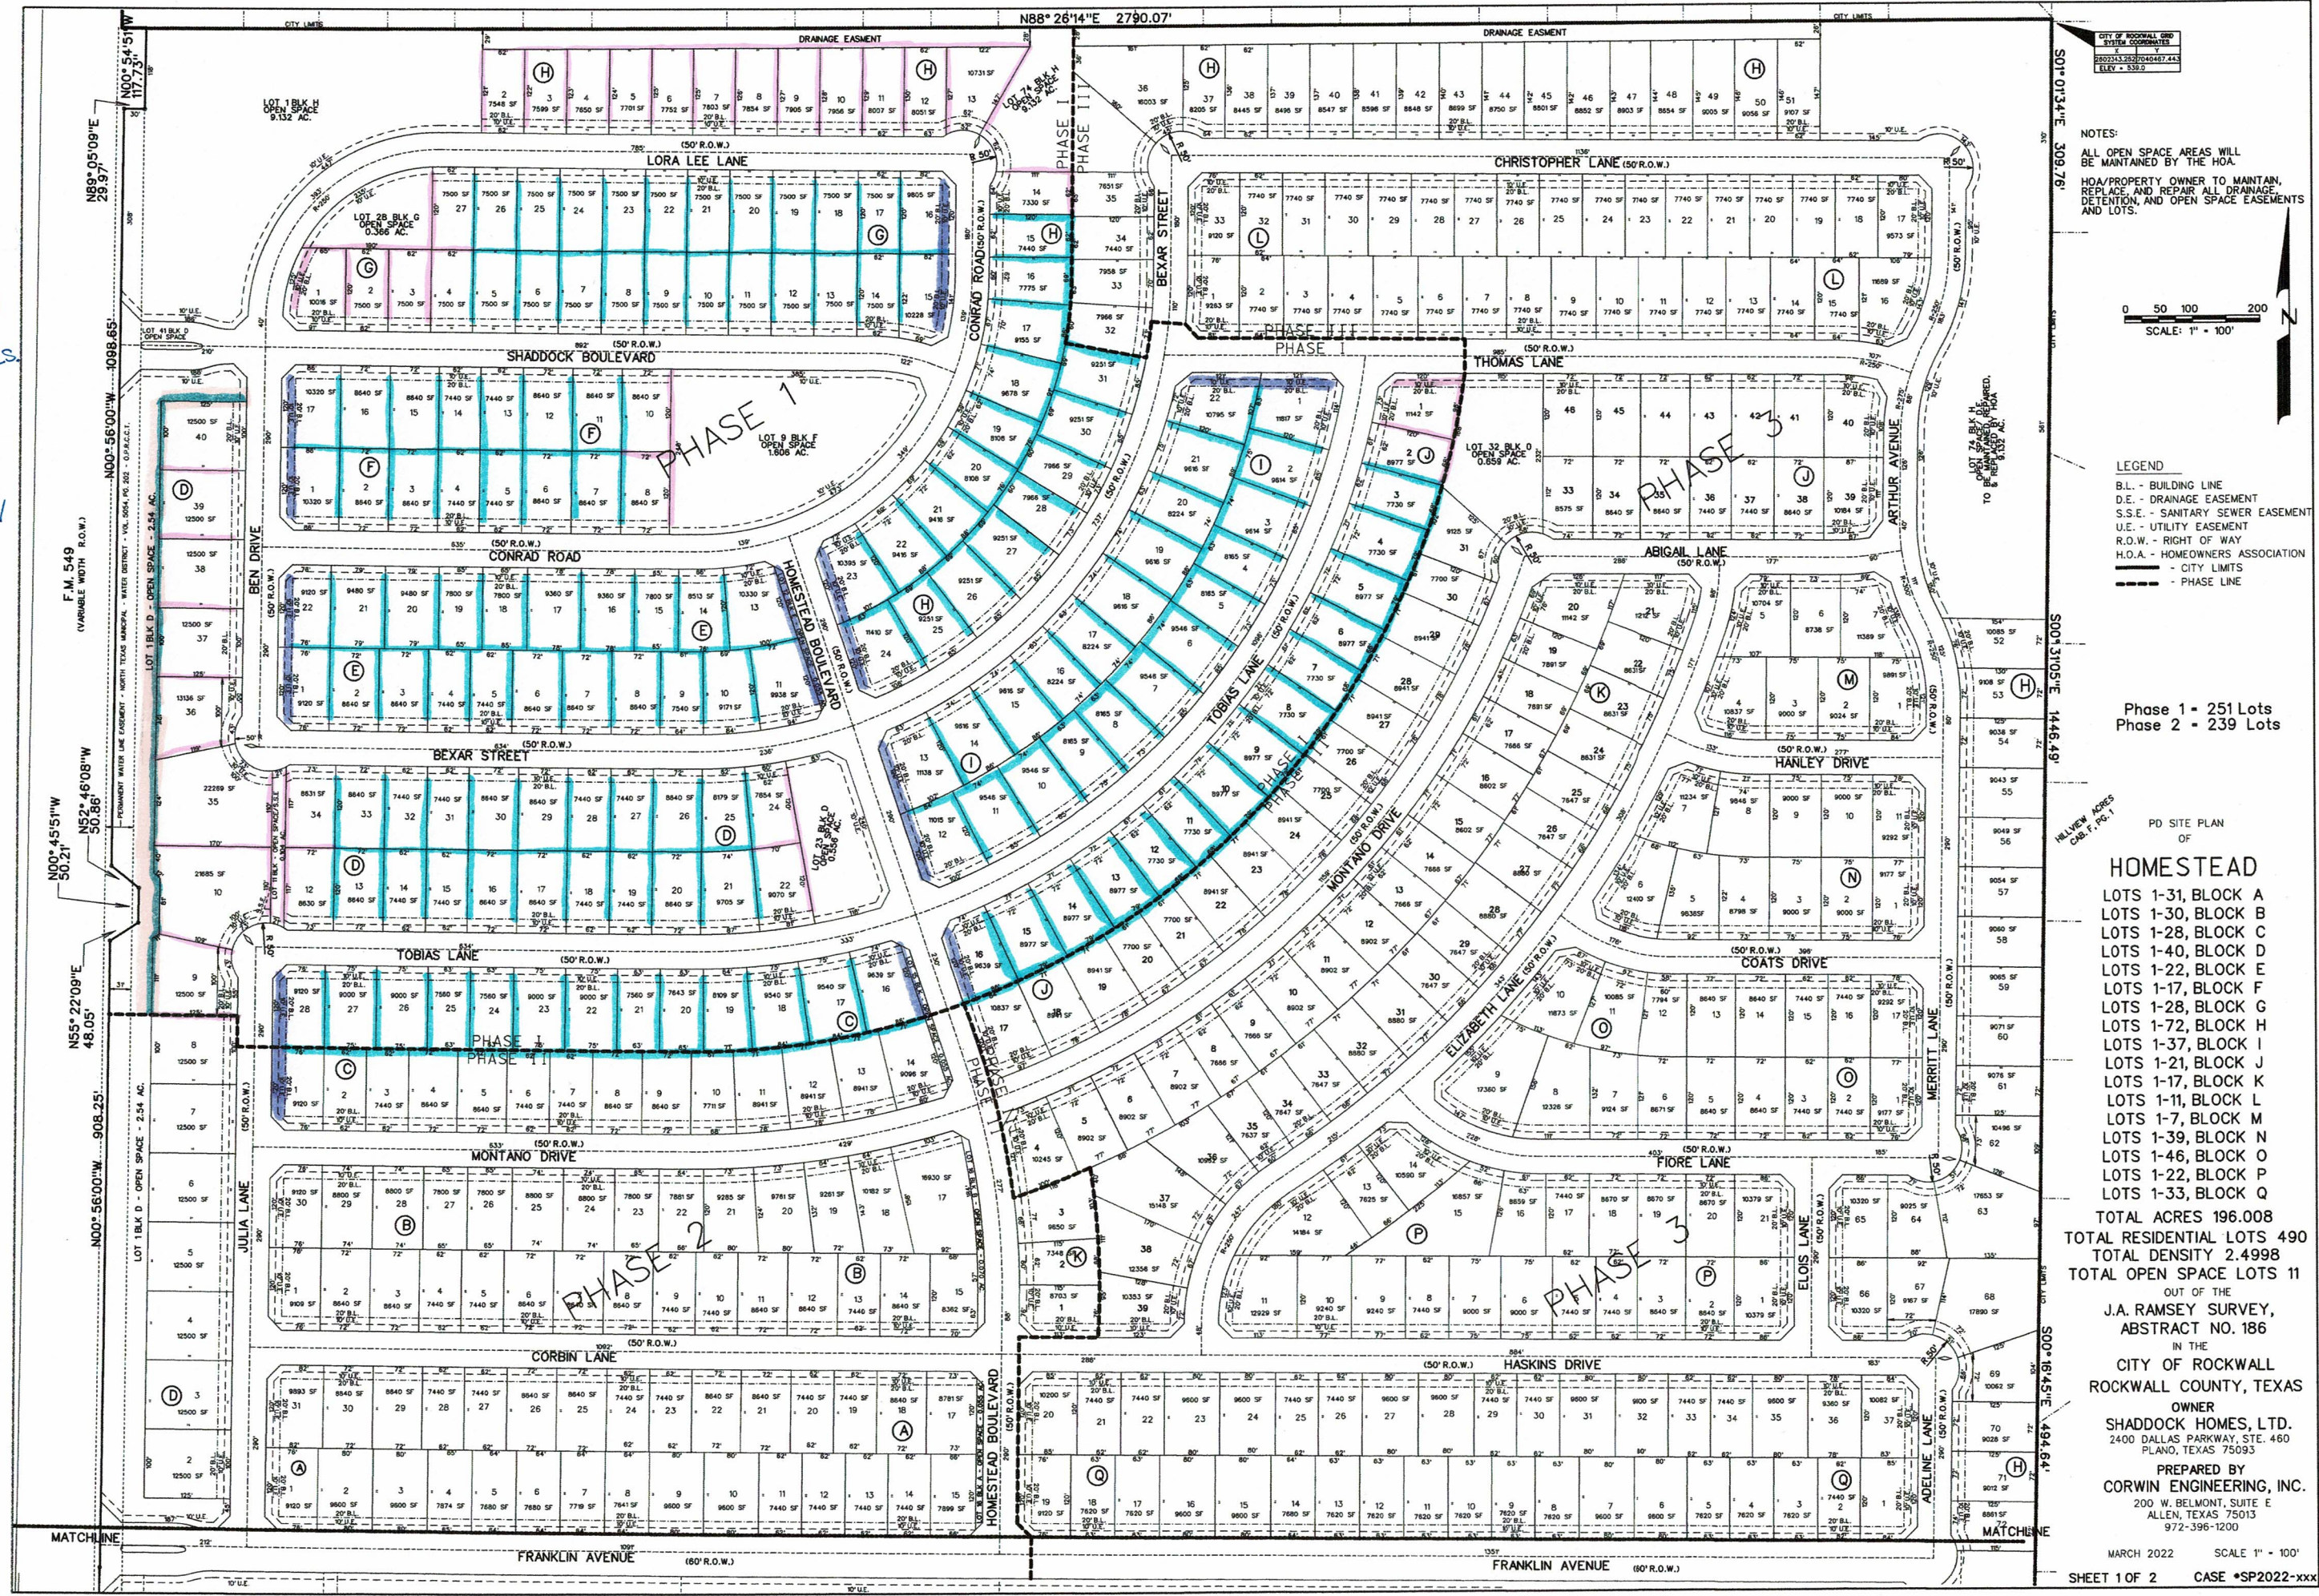

NOTES:
ALL OPEN SPACE AREAS WILL BE MAINTAINED BY THE HOA.
HOA/PROPERTY OWNER TO MAINTAIN, REPLACE, AND REPAIR ALL DRAINAGE DETENTION, AND OPEN SPACE EASEMENTS AND LOTS.

0 50 100 200
SCALE: 1" = 100'

LEGEND
B.L. - BUILDING LINE
D.E. - DRAINAGE EASEMENT
S.S.E. - SANITARY SEWER EASEMENT
U.E. - UTILITY EASEMENT
R.O.W. - RIGHT OF WAY
H.O.A. - HOMEOWNERS ASSOCIATION
--- - CITY LIMITS
--- - PHASE LINE

Phase 1 - 251 Lots
Phase 2 - 239 Lots

PD SITE PLAN
OF
HOMESTEAD
LOTS 1-31, BLOCK A
LOTS 1-30, BLOCK B
LOTS 1-28, BLOCK C
LOTS 1-40, BLOCK D
LOTS 1-22, BLOCK E
LOTS 1-17, BLOCK F
LOTS 1-28, BLOCK G
LOTS 1-72, BLOCK H
LOTS 1-37, BLOCK I
LOTS 1-21, BLOCK J
LOTS 1-17, BLOCK K
LOTS 1-11, BLOCK L
LOTS 1-7, BLOCK M
LOTS 1-39, BLOCK N
LOTS 1-46, BLOCK O
LOTS 1-22, BLOCK P
LOTS 1-33, BLOCK Q

TOTAL ACRES 196.008
TOTAL RESIDENTIAL LOTS 490
TOTAL DENSITY 2.4998
TOTAL OPEN SPACE LOTS 11
OUT OF THE
J.A. RAMSEY SURVEY,
ABSTRACT NO. 186
IN THE
CITY OF ROCKWALL
ROCKWALL COUNTY, TEXAS
OWNER
SHADDOCK HOMES, LTD.
2400 DALLAS PARKWAY, STE. 460
PLANO, TEXAS 75093
PREPARED BY
CORWIN ENGINEERING, INC.
200 W. BELMONT, SUITE E
ALLEN, TEXAS 75013
972-396-1200

HOMESTEAD -- FENCE MAP (NOT TO SCALE)

PROJECT COMMENTS



CITY OF ROCKWALL
385 S. GOLIAD STREET
ROCKWALL, TEXAS 75087
PHONE: (972) 771-7700

DATE: 8/26/2022

PROJECT NUMBER: SP2022-048
PROJECT NAME: Site Plan for the Homestead Subdivision
SITE ADDRESS/LOCATIONS:

CASE MANAGER: Henry Lee
CASE MANAGER PHONE: 972.772.6434
CASE MANAGER EMAIL: hlee@rockwall.com

CASE CAPTION: Discuss and consider a request by Meredith Joyce of Michael Joyce Properties on behalf of Peter Shaddock, Jr. of SH Dev Klutts Rockwall, LLC for the approval of a Site Plan for the Homestead Subdivision being a 129.453-acre tract of land identified as Tract 6 of the J. A. Ramsey Survey, Abstract No. 186, City of Rockwall, Rockwall County, Texas, zoned Planned Development District 92 (PD-92), generally located at the northeast corner of the intersection of FM-549 and FM-1139, and take any action necessary.

DEPARTMENT	REVIEWER	DATE OF REVIEW	STATUS OF PROJECT
PLANNING	Henry Lee	08/26/2022	Needs Review

08/26/2022: Please address the following comments (M= Mandatory Comments; I = Informational Comments)

I.1 This is a request for the approval of a Site Plan for the Homestead Subdivision being a 129.453-acre tract of land identified as Tract 6 of the J. A. Ramsey Survey, Abstract No. 186, City of Rockwall, Rockwall County, Texas, zoned Planned Development District 92 (PD-92), generally located at the northeast corner of the intersection of FM-549 and FM-1139.

I.2 For questions or comments concerning this case please contact Henry Lee in the Planning Department at (972) 772-6434 or email hlee@rockwall.com.

M.3 For reference, include the case number (SP2022-048) in the lower right-hand corner of all pages of all revised plan submittals. (Subsection 01.02(D), Article 11, UDC).

I.4 This project is subject to all requirements stipulated by the Unified Development Code (UDC) and Planned Development District 92 (PD-92).

M.5 Provide the standard signature block with signature space for the Planning and Zoning Chairman and the Planning Director on all pages of the plans. Also remove the red placeholder text from the signature block. (Subsection 03.04. A, of Article 11)

APPROVED:

I hereby certify that the above and foregoing site plan for a development in the City of Rockwall, Texas, was approved by the Planning & Zoning Commission of the City of Rockwall on the ____ day of _____, ____.

WITNESS OUR HANDS, this ____ day of _____, ____.

Planning & Zoning Commission, Chairman

Director of Planning and Zoning

M.6 Site Plan:

- (1) Provide a detail of the trail head rest station.
- (2) Provide a detail of the secondary entry monumentation.

(3) Provide a site plan detail with elevations for the amenity center.

I.7 Landscape Plan:

(1) The landscape plan appears to be on track to meet the landscape buffer requirements.

I.8 Please note that failure to address all comments provided by staff by 3:00 PM on September 7, 2022 will result in the automatic denial of the case on the grounds of an incomplete submittal. No refund will be given for cases that are denied due to an incomplete submittal, and a new application and fee will be required to resubmit the case.

I.9 Staff has identified the aforementioned items necessary to continue the submittal process. Please make these revisions and corrections, and provide any additional information that is requested. Revisions for this case will be due on September 7, 2022; however, it is encouraged for applicants to submit revisions as soon as possible to give staff ample time to review the case prior to the September 13, 2022 Planning & Zoning Meeting.

I.10 Please note the scheduled meetings for this case:

- 1) Planning & Zoning Work Session meeting will be held on August 30, 2022.
- 2) Planning & Zoning meeting/public hearing meeting will be held on September 13, 2022.

I.11 All meetings will be held in person and in the City's Council Chambers. All meetings listed above are scheduled to begin at 6:00 p.m. (P&Z). The City prefers that a representative(s) be present for these meetings. During the upcoming work session meeting with the Planning and Zoning Commission, representative(s) are expected to present their case and answer any questions the Planning Commission may have regarding this request.

DEPARTMENT	REVIEWER	DATE OF REVIEW	STATUS OF PROJECT
ENGINEERING	Sarah Johnston	08/25/2022	Needs Review

08/25/2022: - Detention easement. Call out 100-year water surface elevation of detention pond.

- Check all street names. Most changed.
- Water line must be looped through the property. Two connection points are required for each phase.
- Engineering plans show the sewer connection to the southwest. Must build the off-site sewer with initial phase.
- May need temporary detention ponds for each phase depending on drainage patterns.
- All but four of the street names have changed. Have these new names been approved by the City? Engineering plans will need to be revised to incorporate new names once names have been approved.
- See markups on landscape plans
- Show and call out floodplain and wetland/WOTUS
- Floodplain and wetland/WOTUS must be within a drainage easement.
- Must have an approved flood study.
- No fencing within 10' utility easement.
- Need to label street names.
-

DEPARTMENT	REVIEWER	DATE OF REVIEW	STATUS OF PROJECT
BUILDING	Rusty McDowell	08/24/2022	Approved

No Comments

DEPARTMENT	REVIEWER	DATE OF REVIEW	STATUS OF PROJECT
FIRE	Ariana Kistner	08/24/2022	Approved

No Comments

DEPARTMENT	REVIEWER	DATE OF REVIEW	STATUS OF PROJECT
GIS	Lance Singleton	08/22/2022	Approved w/ Comments

08/22/2022: PROPOSED STREET NAME REVIEW

1. The names that are denied are:

CHRISTOPHER LN

THOMAS LN

CONRAD RD

ELIZABETH LN

ELOISE LN

FRANKLIN AVE

JULIA LN

ARTHUR AVE AND MERRIT LN – are ok, but the continual street needs to have just one name.

CORBIN LN AND HASKINS DR - are ok, but the continual street needs to have just one name.

2. Also I noticed that some of the historical names from the area may have spelling issues:

You can check the cemetery listings here: <https://www.findagrave.com/cemetery/2153798/memorial-search#srp-top>

HANLEY should possibly be HANDLEY

COATS should possibly be COATES


HASKINS should possibly HOSKINS

DEPARTMENT	REVIEWER	DATE OF REVIEW	STATUS OF PROJECT
POLICE	Chris Cleveland	08/23/2022	Approved
No Comments			

DEPARTMENT	REVIEWER	DATE OF REVIEW	STATUS OF PROJECT
PARKS	Travis Sales	08/22/2022	Approved w/ Comments

08/22/2022: Landscape Plan approved as submitted

Please submit tree mitigation plan

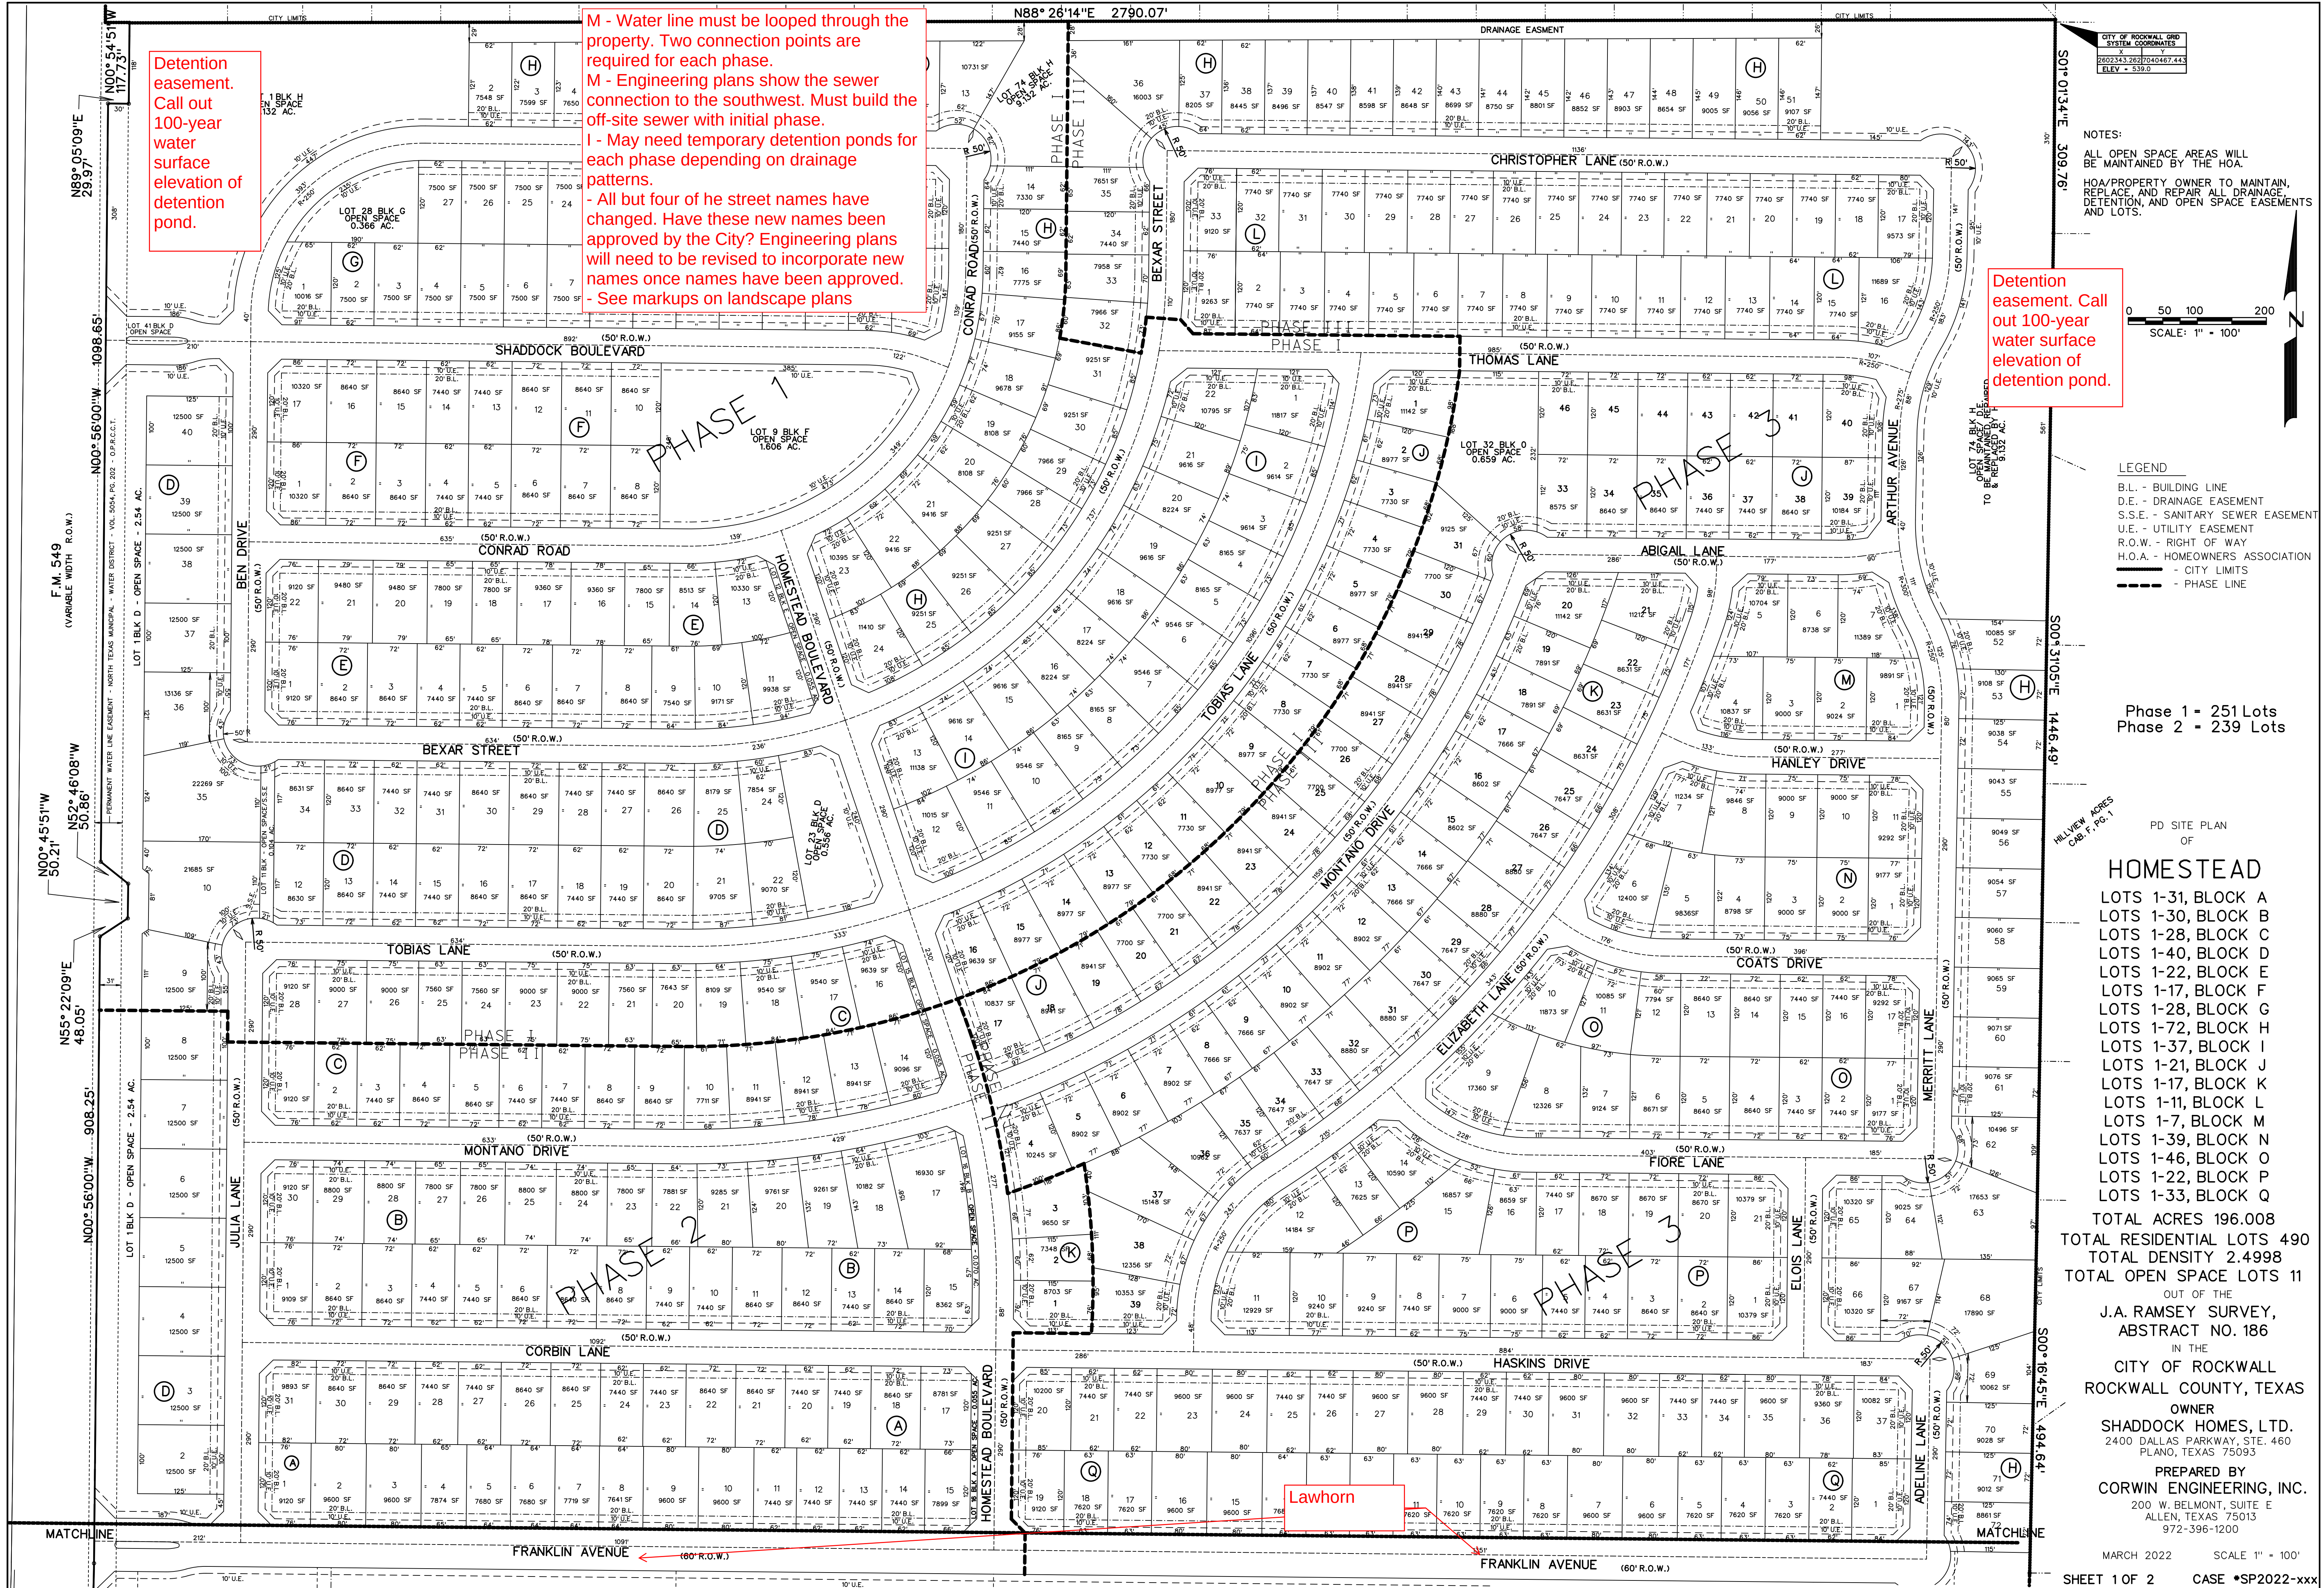

Detention easement. Call out 100-year water surface elevation of detention pond.

M - Water line must be looped through the property. Two connection points are required for each phase.
M - Engineering plans show the sewer connection to the southwest. Must build the off-site sewer with initial phase.
I - May need temporary detention ponds for each phase depending on drainage patterns.
- All but four of the street names have changed. Have these new names been approved by the City? Engineering plans will need to be revised to incorporate new names once names have been approved.
- See markups on landscape plans

Detention easement. Call out 100-year water surface elevation of detention pond.

NOTES:
ALL OPEN SPACE AREAS WILL BE MAINTAINED BY THE HOA.
HOA/PROPERTY OWNER TO MAINTAIN, REPLACE, AND REPAIR ALL DRAINAGE, DETENTION, AND OPEN SPACE EASEMENTS AND LOTS.

LEGEND
B.L. - BUILDING LINE
D.E. - DRAINAGE EASEMENT
S.S.E. - SANITARY SEWER EASEMENT
U.E. - UTILITY EASEMENT
R.O.W. - RIGHT OF WAY
H.O.A. - HOMEOWNERS ASSOCIATION
--- - CITY LIMITS
--- - PHASE LINE

Phase 1 = 251 Lots
Phase 2 = 239 Lots

PD SITE PLAN OF



HOMESTEAD
LOTS 1-31, BLOCK A
LOTS 1-30, BLOCK B
LOTS 1-28, BLOCK C
LOTS 1-40, BLOCK D
LOTS 1-22, BLOCK E
LOTS 1-17, BLOCK F
LOTS 1-28, BLOCK G
LOTS 1-72, BLOCK H
LOTS 1-37, BLOCK I
LOTS 1-21, BLOCK J
LOTS 1-17, BLOCK K
LOTS 1-11, BLOCK L
LOTS 1-7, BLOCK M
LOTS 1-39, BLOCK N
LOTS 1-46, BLOCK O
LOTS 1-22, BLOCK P
LOTS 1-33, BLOCK Q

TOTAL ACRES 196.008
TOTAL RESIDENTIAL LOTS 490
TOTAL DENSITY 2.4998
TOTAL OPEN SPACE LOTS 11
OUT OF THE
J.A. RAMSEY SURVEY,
ABSTRACT NO. 186

IN THE
CITY OF ROCKWALL
ROCKWALL COUNTY, TEXAS

OWNER
SHADDOCK HOMES, LTD.
2400 DALLAS PARKWAY, STE. 460
PLANO, TEXAS 75093

PREPARED BY
CORWIN ENGINEERING, INC.
200 W. BELMONT, SUITE E
ALLEN, TEXAS 75013
972-396-1200

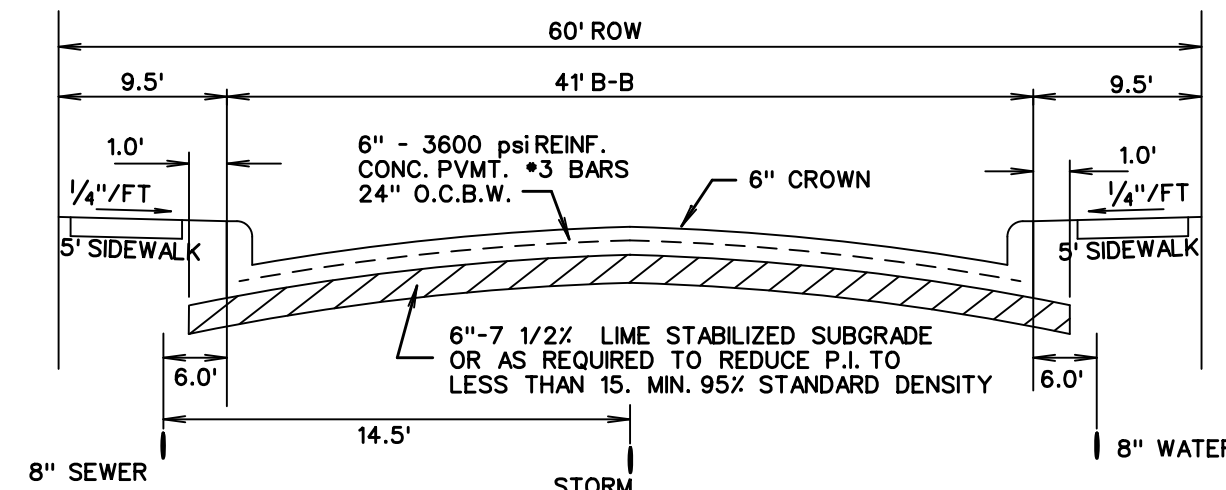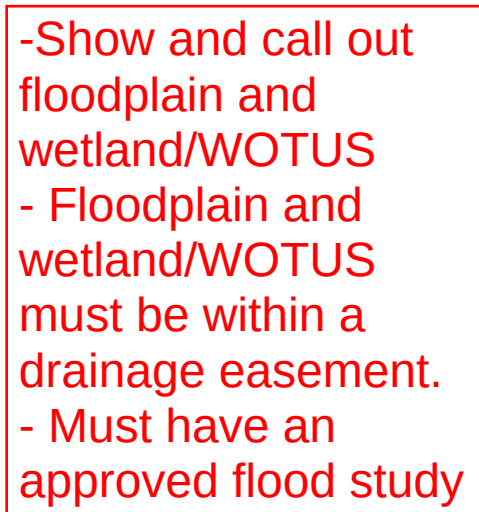


TYPICAL PAVEMENT SECTION (41' B-B)

MARCH 2022 SCALE 1" = 100'

SHEET 2 OF 2 CASE *SP2022-xxx

I:\gis-drive\projects\sha012\dwg\sha012-prelim-plans.dwg

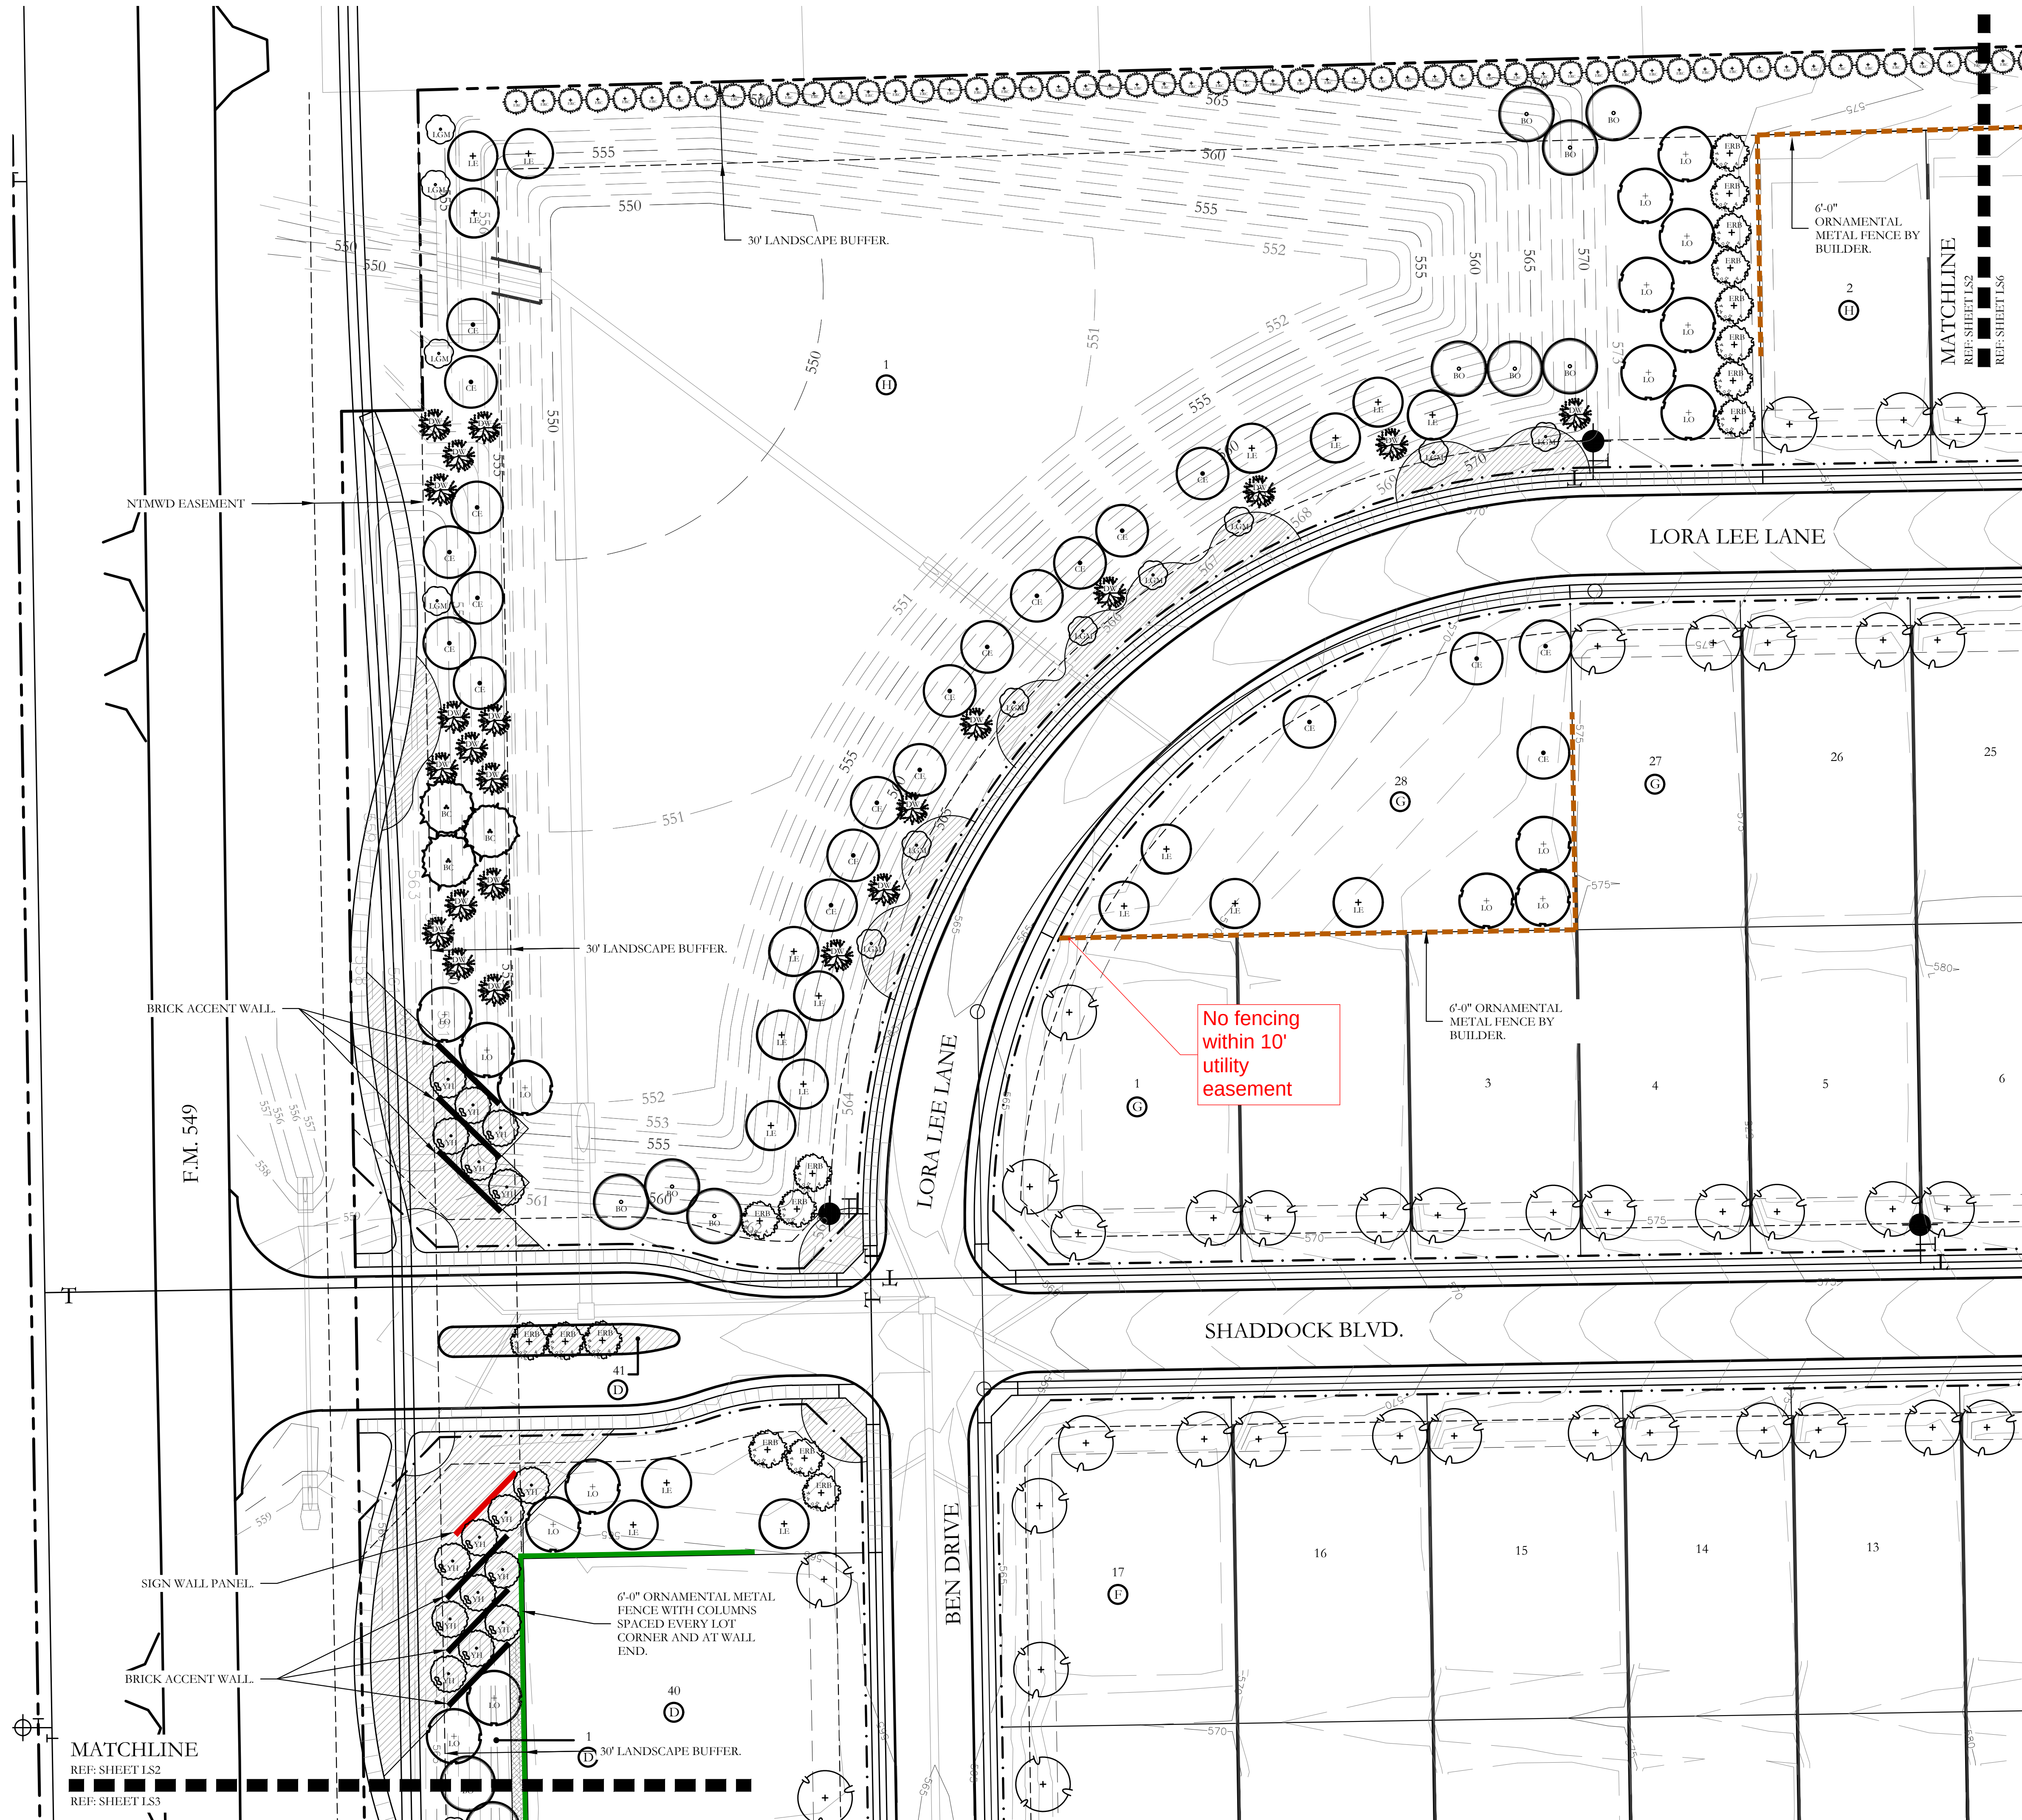

SCREENING LEGEND

- SIGN WALL PANEL.
- BRICK ACCENT WALL.
- 6'-0" HT. ORNAMENTAL METAL FENCE WITH COLUMNS SPACED EVERY LOT CORNER AND AT WALL ENDS.
- 6'-0" HT. ORNAMENTAL METAL FENCE BY BUILDER.
- 6'-0" HT. BOARD ON BOARD WOOD FENCE WITH COLUMNS. BY BUILDER.

GENERAL LANDSCAPE NOTES

- ANY EASEMENTS TO BE ESTABLISHED WILL BE IDENTIFIED AND PROVIDED AT TIME OF PLATTING.
- GRAPHIC ILLUSTRATIONS IN THE OPEN SPACES ARE NOT INTENDED TO COMMUNICATE, SHOW, OR REPRESENT ACTUAL LAYOUT, OR DETAILED LANDSCAPE DESIGN.
- ALL ROADS, SIDEWALKS, FIRE LANES, DRIVE AISLES AND INTERSECTIONS WILL COMPLY WITH THE CITY OF ROCKWALL ENGINEERING DESIGN STANDARDS REGARDLESS OF WHAT IS SHOWN ON THIS EXHIBIT.
- SIDEWALKS WILL BE CONSTRUCTED ALONG ALL CITY STREETS. INTER-CONNECTIVITY WILL BE PROVIDED THAT MEETS CITY OF ROCKWALL CITY AND ADA STANDARDS REGARDLESS OF WHAT IS SHOWN ON THIS EXHIBIT.
- ALL DISTURBED AREAS WITHIN COMMON AREA LOTS AND STREET BUFFERS SHALL BE COMMON BERMUDA GRASS.
- ALL LANDSCAPE AREAS SHOWN ON THESE PRELIMINARY LANDSCAPE PLANS SHALL RECEIVE A COMPLETE IRRIGATION SYSTEM.
- BERMS AND/OR SHRUBBERY SHALL BE PROVIDED ALONG F.M. 549.
- NO TREES TO BE WITHIN 10' OF ANY PUBLIC WATER SEWER OR STORM LINE THAT IS 10" IN DIAMETER OR LARGER.
- NO TREES TO BE WITHIN 5' OF ANY PUBLIC WATER, SEWER, OR STORM LINE THAT IS LESS THAN 10".

PLANT LEGEND

SYMBOL	KEY	COMMON NAME	SCIENTIFIC NAME	SIZE	SPACING
		TWO SHADE TREE SHALL BE LOCATED ON EACH RESIDENTIAL LOT. EACH KIND OF TREE SHALL BE DETERMINED AT THE TIME OF ISSUANCE OF A BUILDING PERMIT.		4" CALIPER	
	LO	LIVE OAK	QUERCUS VIRGINIANA	4" CALIPER	AS SHOWN
	BO	BUR OAK	QUERCUS MACROCARPA	4" CALIPER	AS SHOWN
	LE	LACINERBARK ELM	ULMUS PARVIFOLIA	4" CALIPER	AS SHOWN
	CE	CEDAR ELM	ULMUS CRASSIFOLIA	4" CALIPER	AS SHOWN
	BC	BALD CYPRESS	TAXODIUM DISTICHUM	4" CALIPER	AS SHOWN
	ERC	EASTERN RED CEDAR	JUNIPERUS VIRGINIANA	4" CALIPER	AS SHOWN
	LGM	LITTLE GEM MAGNOLIA	MAGNOLIA GRANDIFLORA 'LITTLE GEM'	2" CALIPER	AS SHOWN
	DW	DESERT WILLOW	CHILOPSIS LINEARIS	2" CALIPER	AS SHOWN
	YH	YAUPON HOLLY	ILEX VOMITORIA	2" CALIPER	AS SHOWN
	RB	EASTERN REDBUD	CERCIS CANADENSIS VAR. CANDENSIS	2" CALIPER	AS SHOWN
		SHRUB AND GROUND COVER RED. SPECIES SHALL BE CONSISTENT WITH THE CITY OF ROCKWALL APPROVED PLANT LIST.	SPECIES TO BE DETERMINED	AS SHOWN	AS SHOWN
		SCREENING SHRUBS. SPECIES SHALL BE CONSISTENT WITH THE CITY OF ROCKWALL APPROVED PLANT LIST.	SPECIES TO BE DETERMINED	5 GALLON	AS SHOWN


APPROVED:

I hereby certify that the above and foregoing site plan for a development in the City of Rockwall, Texas, was approved by the Planning & Zoning Commission of the City of Rockwall on the _____ day of _____, 2022.

WITNESS OUR HANDS, this _____ day of _____, 2022.

Planning & Zoning Commission, Chairman

Director of Planning and Zoning

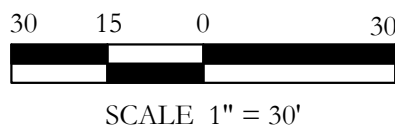

SCALE:
VARIES
One Inch
JVC No SHA012

LS2 of 10

I:\gis\drive\projects\sh012.dwg\sh012.prelim plans.dwg

MATCHLINE

REF: SHEET LS3

REF: SHEET LS4

NTMWD EASEMENT

F.M. 549

NTMWD EASEMENT

FUTURE PHASE OF
DEVELOPMENT

MIN 30" HT. MAX
48" HT. BERM.

6'-0" ORNAMENTAL METAL
FENCE WITH COLUMNS
SPACED EVERY LOT
CORNER AND AT WALL
END.

MIN 30" HT. MAX
48" HT. BERM.

JULIAN LANE

TOBIAS LANE

FUTURE PHASE OF
DEVELOPMENT

Need to label
street names

SCREENING LEGEND

- SIGN WALL PANEL.
- BRICK ACCENT WALL.
- 6'-0" HT. ORNAMENTAL METAL FENCE WITH COLUMNS SPACED EVERY LOT CORNER AND AT WALL ENDS.
- 6'-0" HT. ORNAMENTAL METAL FENCE BY BUILDER.
- 6'-0" HT. BOARD ON BOARD WOOD FENCE WITH COLUMNS. BY BUILDER.

GENERAL LANDSCAPE NOTES

- ANY EASEMENTS TO BE ESTABLISHED WILL BE IDENTIFIED AND PROVIDED AT TIME OF PLATTING.
- GRAPHIC ILLUSTRATIONS IN THE OPEN SPACES ARE NOT INTENDED TO COMMUNICATE, SHOW, OR REPRESENT ACTUAL LAYOUT, OR DETAILED LANDSCAPE DESIGN.
- ALL ROADS, SIDEWALKS, FIRE LANES, DRIVE AISLES AND INTERSECTIONS WILL COMPLY WITH THE CITY OF ROCKWALL ENGINEERING DESIGN STANDARDS REGARDLESS OF WHAT IS SHOWN ON THIS EXHIBIT.
- SIDEWALKS WILL BE CONSTRUCTED ALONG ALL CITY STREETS. INTER-CONNECTIVITY WILL BE PROVIDED THAT MEETS CITY OF ROCKWALL CITY AND ADA STANDARDS REGARDLESS OF WHAT IS SHOWN ON THIS EXHIBIT.
- ALL DISTURBED AREAS WITHIN COMMON AREA LOTS AND STREET BUFFERS SHALL BE COMMON BERMUDA GRASS.
- ALL LANDSCAPE AREAS SHOWN ON THESE PRELIMINARY LANDSCAPE PLANS SHALL RECEIVE A COMPLETE IRRIGATION SYSTEM.
- BERMS AND/OR SHRUBBERY SHALL BE PROVIDED ALONG F.M. 549.
- NO TREES TO BE WITHIN 10' OF ANY PUBLIC WATER SEWER OR STORM LINE THAT IS 10" IN DIAMETER OR LARGER.
- NO TREES TO BE WITHIN 5' OF ANY PUBLIC WATER, SEWER, OR STORM LINE THAT IS LESS THAN 10".

PLANT LEGEND

SYMBOL	KEY	COMMON NAME	SCIENTIFIC NAME	SIZE	SPACING
		TWO SHADE TREE SHALL BE LOCATED ON EACH RESIDENTIAL LOT. EACH KIND OF TREE SHALL BE DETERMINED AT THE TIME OF ISSUANCE OF A BUILDING PERMIT.		4" CALIPER	
	LO	LIVE OAK	QUERCUS VIRGINIANA	4" CALIPER	AS SHOWN
	BO	BUR OAK	QUERCUS MACROCARPA	4" CALIPER	AS SHOWN
	LE	LACERBARK ELM	ULMUS PARVIFOLIA	4" CALIPER	AS SHOWN
	CE	CEDAR ELM	ULMUS CRASSIFOLIA	4" CALIPER	AS SHOWN
	BC	BALD CYPRESS	TAXODIUM DISTICHUM	4" CALIPER	AS SHOWN
	ERC	EASTERN RED CEDAR	JUNIPERUS VIRGINIANA	4" CALIPER	AS SHOWN
	LGM	LITTLE GEM MAGNOLIA	MAGNOLIA GRANDIFLORA "LITTLE GEM"	2" CALIPER	AS SHOWN
	DW	DESERT WILLOW	CHLOPSIS LINEARIS	2" CALIPER	AS SHOWN
	YH	YAUAPON HOLLY	ILEX VOMITORIA	2" CALIPER	AS SHOWN
	RB	EASTERN REDBUD	CERCIS CANADENSIS VAR. CONDENSIS	2" CALIPER	AS SHOWN
		SHRUB AND GROUND COVER SPECIES SHALL BE CONSISTENT WITH THE CITY OF ROCKWALL APPROVED PLANT LIST.	SPECIES TO BE DETERMINED	AS SHOWN	AS SHOWN
		SCREENING SHRUBS SPECIES SHALL BE CONSISTENT WITH THE CITY OF ROCKWALL APPROVED PLANT LIST.	SPECIES TO BE DETERMINED	5 GALLON	AS SHOWN

APPROVED:

I hereby certify that the above and foregoing site plan for a development in the City of Rockwall, Texas, was approved by the Planning & Zoning Commission of the City of Rockwall on the day of , .


WITNESS OUR HANDS, this day of , .

Planning & Zoning Commission, Chairman

Director of Planning and Zoning

30 15 0 30

SCALE 1" = 30'

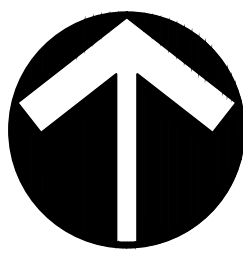

NORTH

SCALE:

VARIES

One Inch

JVC No SHA012


LS4 of 10

HOMESTEAD
PHASE I

CITY OF ROCKWALL
ROCKWALL COUNTY, TEXAS

PRELIMINARY LANDSCAPE PLANS

PRELIMINARY LANDSCAPE PLANS

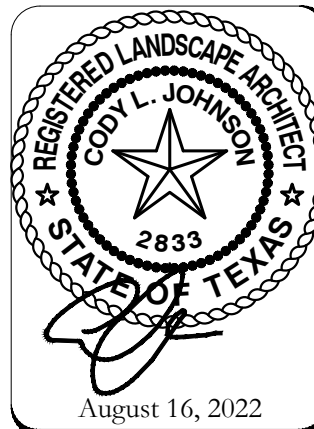

SCALE:

VARIES

One Inch

JVC No SHA012

LS4 of 10

JOHNSON VOLK
CONSULTING



TBPELS Engineering Firm No. 11962 / Land Surveying Firm No. 10194033
704 Central Parkway East | Suite 1200 | Plano, TX 75074 | 972.201.3100

CITY PROJECT NO. SP2022-027



DEVELOPMENT APPLICATION

City of Rockwall
Planning and Zoning Department
385 S. Goliad Street
Rockwall, Texas 75087

STAFF USE ONLY

PLANNING & ZONING CASE NO. _____

NOTE: THE APPLICATION IS NOT CONSIDERED ACCEPTED BY THE CITY UNTIL THE PLANNING DIRECTOR AND CITY ENGINEER HAVE SIGNED BELOW.

DIRECTOR OF PLANNING: _____

CITY ENGINEER: _____

PLEASE CHECK THE APPROPRIATE BOX BELOW TO INDICATE THE TYPE OF DEVELOPMENT REQUEST [SELECT ONLY ONE BOX]:

PLATTING APPLICATION FEES:

- ☐ MASTER PLAT (\$100.00 + \$15.00 ACRE)¹
- ☐ PRELIMINARY PLAT (\$200.00 + \$15.00 ACRE)¹
- ☐ FINAL PLAT (\$300.00 + \$20.00 ACRE)¹
- ☐ REPLAT (\$300.00 + \$20.00 ACRE)¹
- ☐ AMENDING OR MINOR PLAT (\$150.00)
- ☐ PLAT REINSTATEMENT REQUEST (\$100.00)

SITE PLAN APPLICATION FEES:

- ☒ SITE PLAN (\$250.00 + \$20.00 ACRE)¹ **61341.40**
- ☐ AMENDED SITE PLAN/ELEVATIONS/LANDSCAPING PLAN (\$100.00)

ZONING APPLICATION FEES:

- ☐ ZONING CHANGE (\$200.00 + \$15.00 ACRE)¹
- ☐ SPECIFIC USE PERMIT (\$200.00 + \$15.00 ACRE)^{1 & 2}
- ☐ PD DEVELOPMENT PLANS (\$200.00 + \$15.00 ACRE)¹

OTHER APPLICATION FEES:

- ☐ TREE REMOVAL (\$75.00)
- ☐ VARIANCE REQUEST/SPECIAL EXCEPTIONS (\$100.00)²

NOTES:

¹: IN DETERMINING THE FEE, PLEASE USE THE EXACT ACREAGE WHEN MULTIPLYING BY THE PER ACRE AMOUNT. FOR REQUESTS ON LESS THAN ONE ACRE, ROUND UP TO ONE (1) ACRE.

²: A \$1,000.00 FEE WILL BE ADDED TO THE APPLICATION FEE FOR ANY REQUEST THAT INVOLVES CONSTRUCTION WITHOUT OR NOT IN COMPLIANCE TO AN APPROVED BUILDING PERMIT.

PROPERTY INFORMATION [PLEASE PRINT]

ADDRESS A portion of JA Ramsey Survey, Abstract No. 186; Property ID 12255; FM 549

SUBDIVISION Homestead Phase 1

LOT

BLOCK

GENERAL LOCATION FM 1139 and FM 549

ZONING, SITE PLAN AND PLATTING INFORMATION [PLEASE PRINT]

CURRENT ZONING PD-92, Ord No. 21-24

CURRENT USE Single Family Residential

PROPOSED ZONING PD-92, Ord No. 21-24

PROPOSED USE Single Family Residential

ACREAGE 54.570

LOTS [CURRENT]

LOTS [PROPOSED]

175

- ☐ **SITE PLANS AND PLATS:** BY CHECKING THIS BOX YOU ACKNOWLEDGE THAT DUE TO THE PASSAGE OF HB3167 THE CITY NO LONGER HAS FLEXIBILITY WITH REGARD TO ITS APPROVAL PROCESS, AND FAILURE TO ADDRESS ANY OF STAFF'S COMMENTS BY THE DATE PROVIDED ON THE DEVELOPMENT CALENDAR WILL RESULT IN THE DENIAL OF YOUR CASE.

OWNER/APPLICANT/AGENT INFORMATION [PLEASE PRINT/CHECK THE PRIMARY CONTACT/ORIGINAL SIGNATURES ARE REQUIRED]

☐ OWNER SH Dev Klutts Rockwall, LLC

☐ APPLICANT Michael Joyce Properties

CONTACT PERSON Peter H. Shaddock, Jr.

CONTACT PERSON Meredith Joyce

ADDRESS 2400 Dallas Parkway, Ste. 460

ADDRESS 767 Justin Rd

CITY, STATE & ZIP Plano, TX 75093

CITY, STATE & ZIP Rockwall, TX 75087

PHONE 214-240-6004

PHONE 512-694-6394

E-MAIL land@shaddockhomes.com

E-MAIL meredith@michaeljoyceproperties.com

NOTARY VERIFICATION [REQUIRED]


BEFORE ME, THE UNDERSIGNED AUTHORITY, ON THIS DAY PERSONALLY APPEARED Peter Shaddock [OWNER] THE UNDERSIGNED, WHO STATED THE INFORMATION ON THIS APPLICATION TO BE TRUE AND CERTIFIED THE FOLLOWING:

"I HEREBY CERTIFY THAT I AM THE OWNER FOR THE PURPOSE OF THIS APPLICATION; ALL INFORMATION SUBMITTED HEREIN IS TRUE AND CORRECT; AND THE APPLICATION FEE OF \$ 1341.40 TO COVER THE COST OF THIS APPLICATION, HAS BEEN PAID TO THE CITY OF ROCKWALL ON THIS THE 19 DAY OF August, 2022. BY SIGNING THIS APPLICATION, I AGREE THAT THE CITY OF ROCKWALL (I.E. "CITY") IS AUTHORIZED AND PERMITTED TO PROVIDE INFORMATION CONTAINED WITHIN THIS APPLICATION TO THE PUBLIC. THE CITY IS ALSO AUTHORIZED AND PERMITTED TO REPRODUCE ANY COPYRIGHTED INFORMATION SUBMITTED IN CONJUNCTION WITH THIS APPLICATION, IF SUCH REPRODUCTION IS ASSOCIATED OR IN RESPONSE TO A REQUEST FOR PUBLIC INFORMATION."

GIVEN UNDER MY HAND AND SEAL OF OFFICE ON THIS THE 19 DAY OF August, 2022


OWNER'S SIGNATURE

NOTARY PUBLIC IN AND FOR THE STATE OF TEXAS

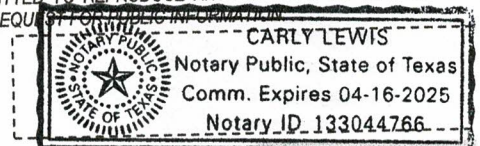

MY COMMISSION EXPIRES

4-16-25

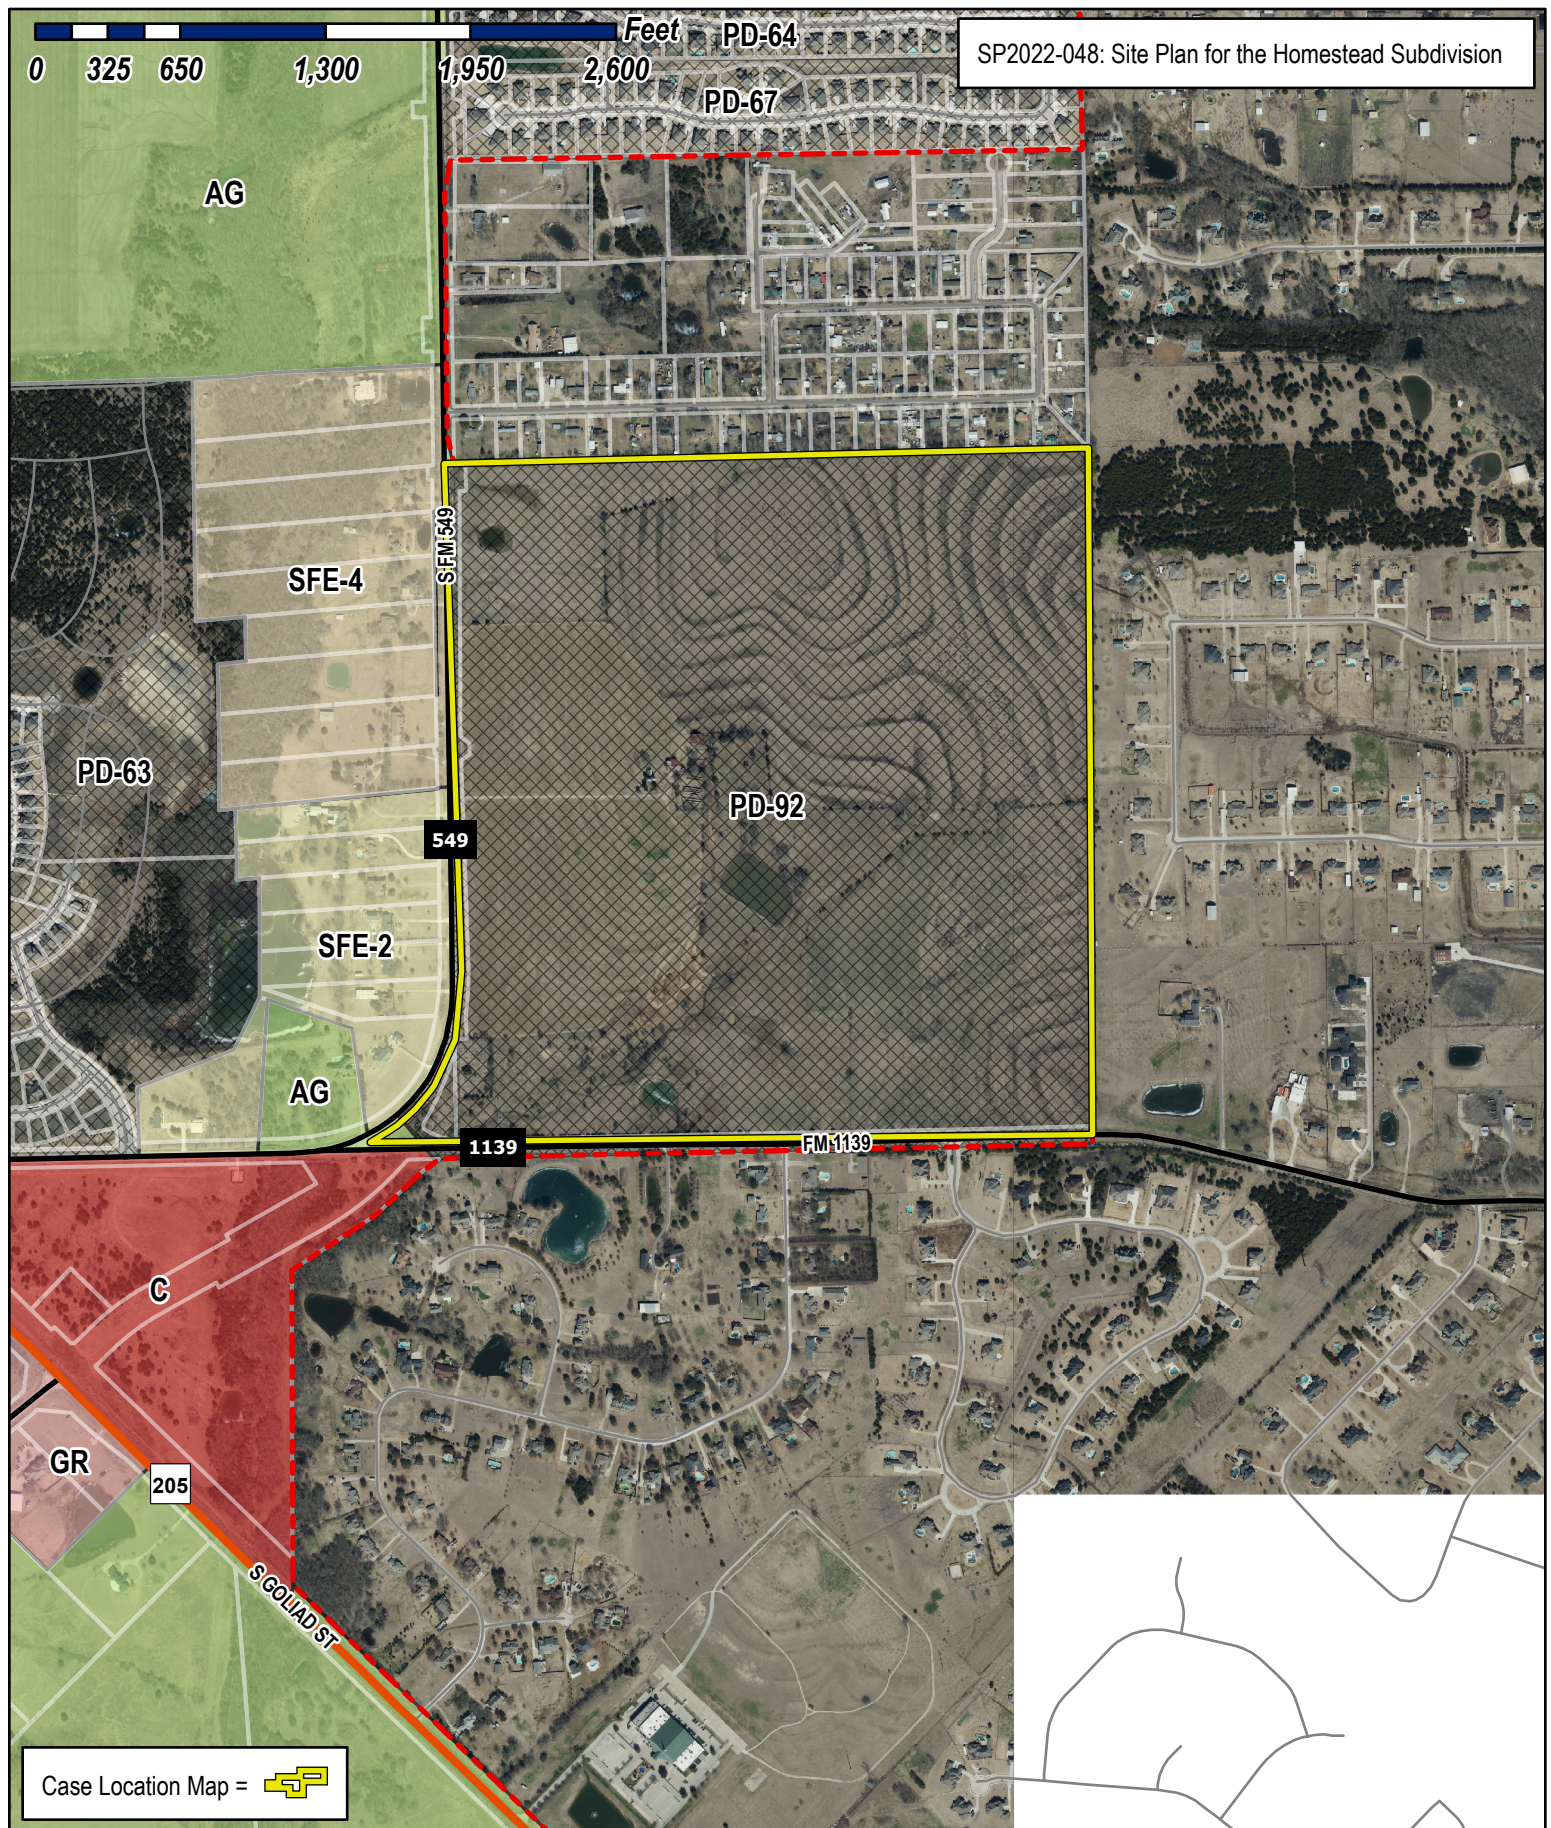


City of Rockwall


Planning & Zoning Department
 385 S. Goliad Street
 Rockwall, Texas 75032
 (P): (972) 771-7745
 (W): www.rockwall.com

The City of Rockwall GIS maps are continually under development and therefore subject to change without notice. While we endeavor to provide timely and accurate information, we make no guarantees. The City of Rockwall makes no warranty, express or implied, including warranties of merchantability and fitness for a particular purpose. Use of the information is the sole responsibility of the user.



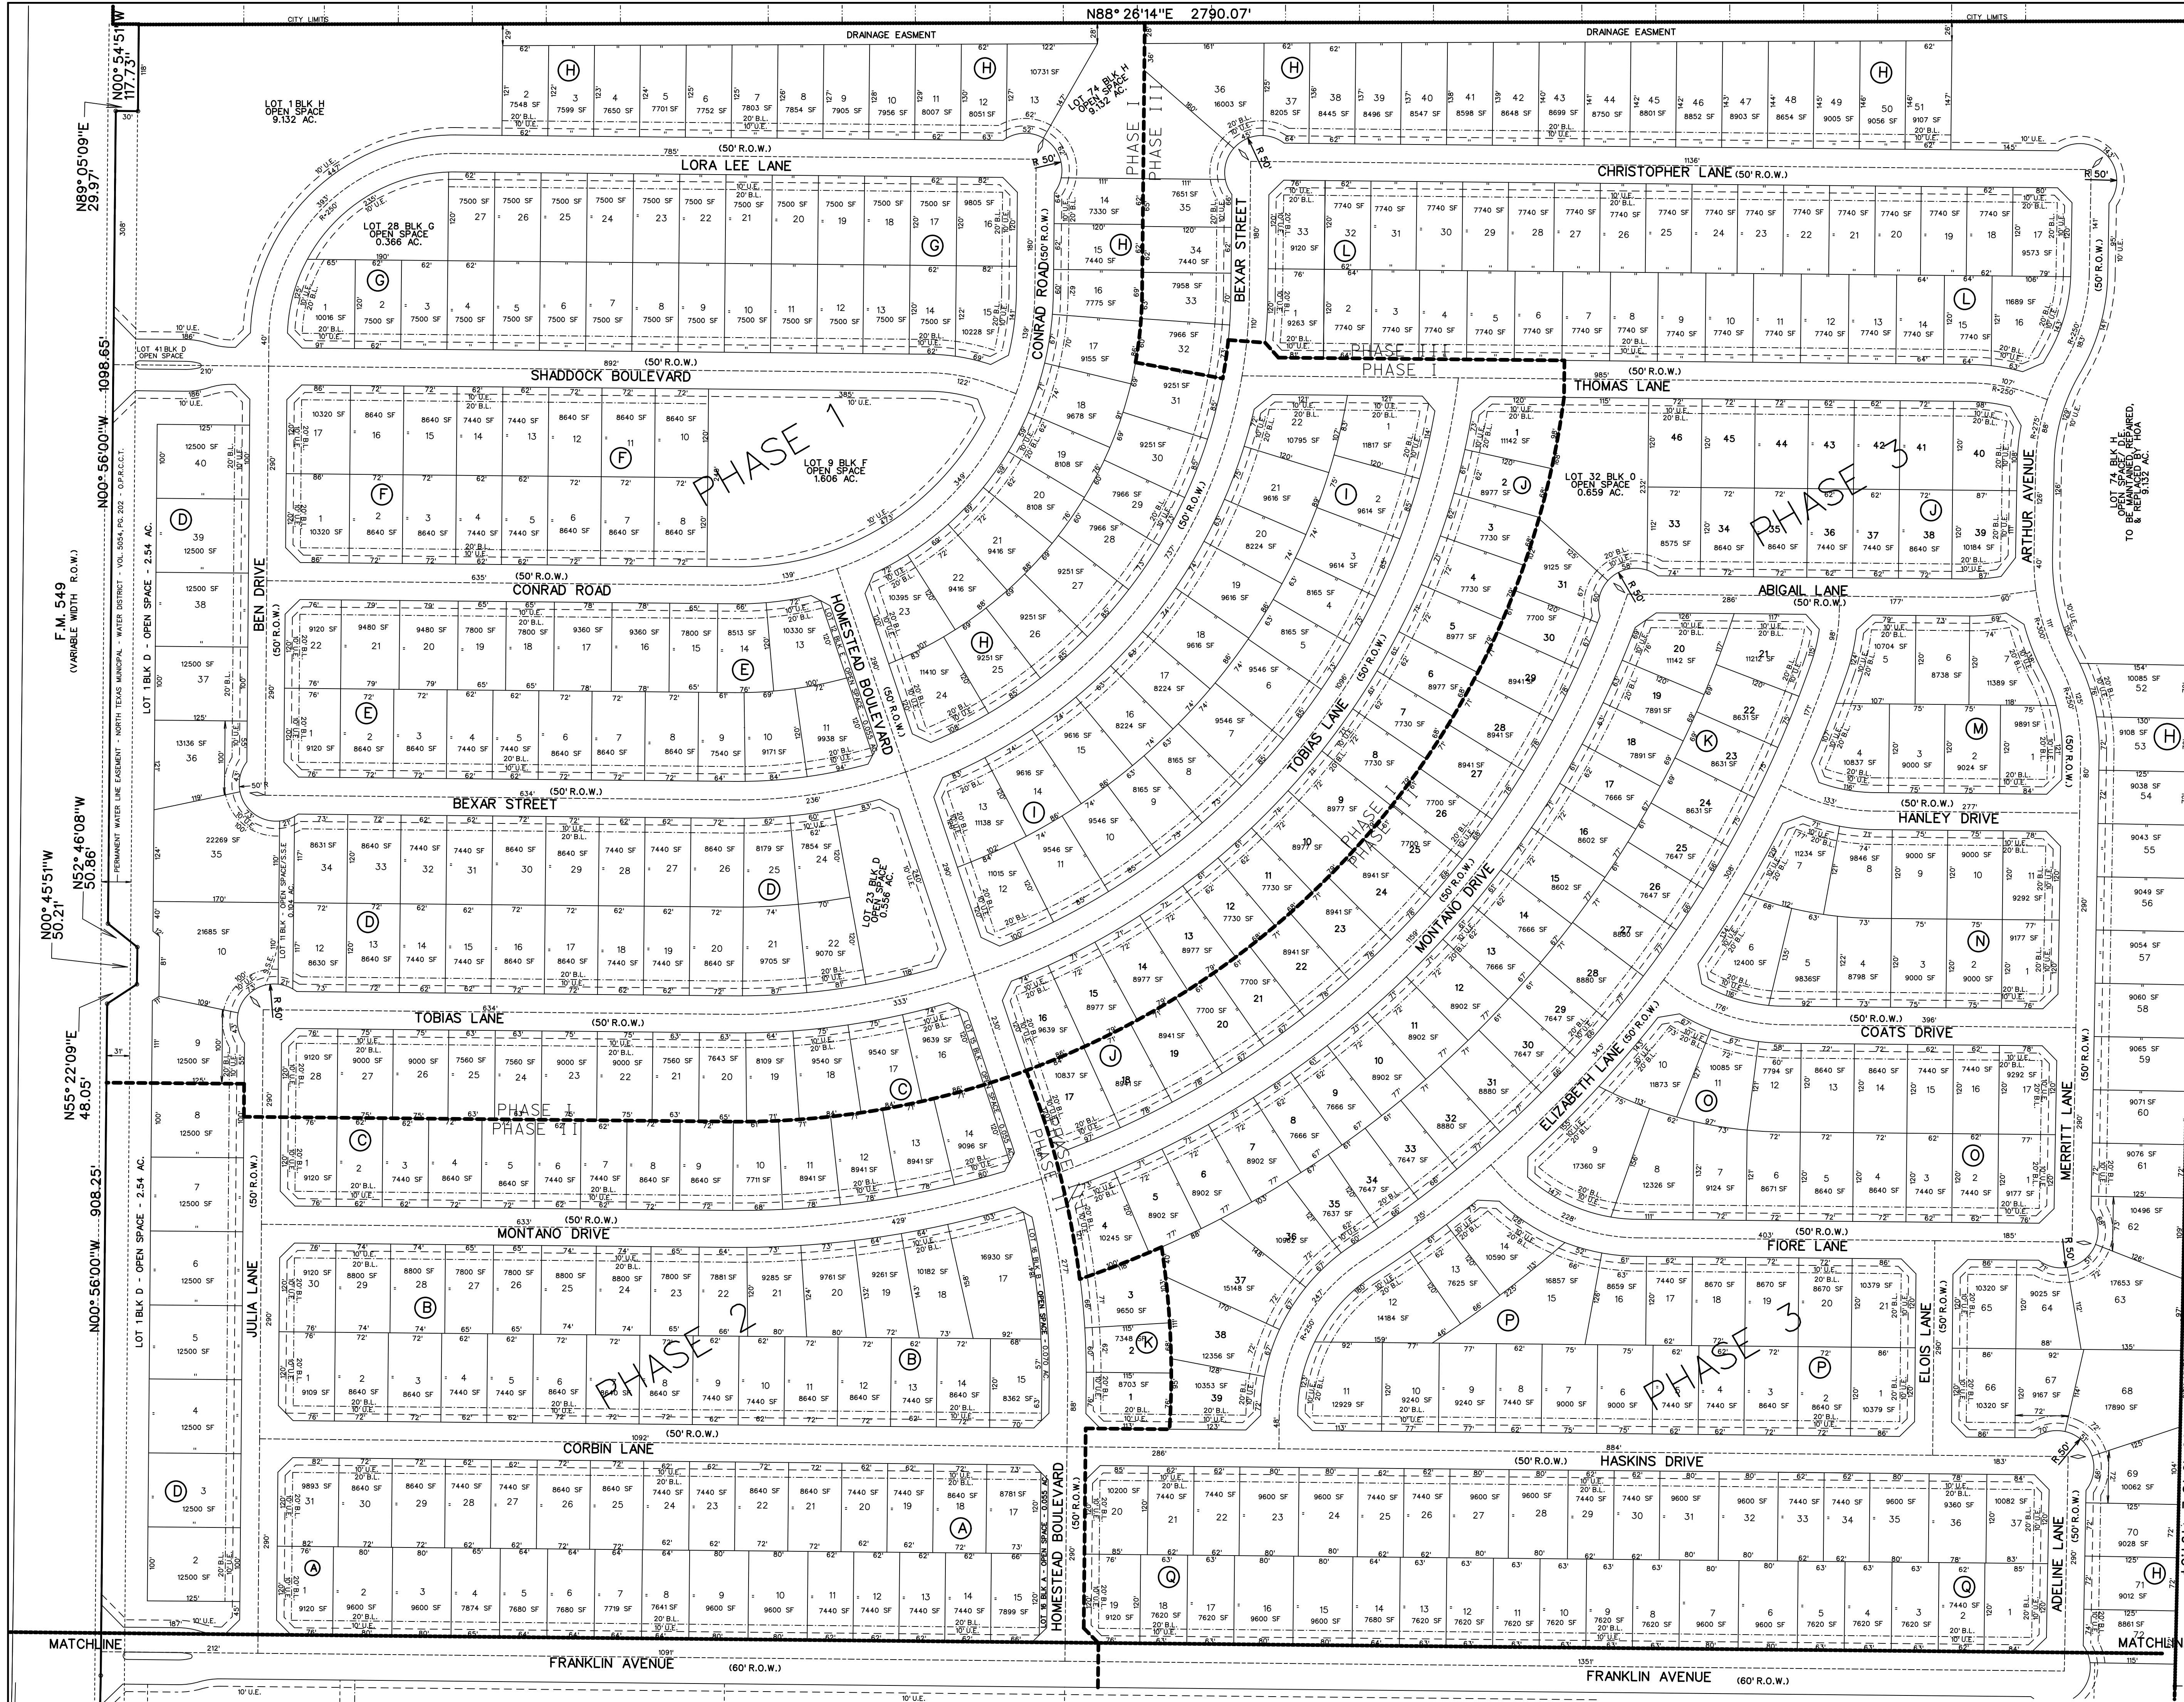

NOTES:
ALL OPEN SPACE AREAS WILL BE MAINTAINED BY THE HOA.
HOA/PROPERTY OWNER TO MAINTAIN, REPLACE, AND REPAIR ALL DRAINAGE, DETENTION, AND OPEN SPACE EASEMENTS AND LOTS.

 

- LEGEND
- B.L. - BUILDING LINE
 - D.E. - DRAINAGE EASEMENT
 - S.S.E. - SANITARY SEWER EASEMENT
 - U.E. - UTILITY EASEMENT
 - R.O.W. - RIGHT OF WAY
 - H.O.A. - HOMEOWNERS ASSOCIATION
 - - - CITY LIMITS
 - - - PHASE LINE

Phase 1 = 251 Lots
Phase 2 = 239 Lots

PD SITE PLAN
OF

HOMESTEAD


- LOTS 1-31, BLOCK A
- LOTS 1-30, BLOCK B
- LOTS 1-28, BLOCK C
- LOTS 1-40, BLOCK D
- LOTS 1-22, BLOCK E
- LOTS 1-17, BLOCK F
- LOTS 1-28, BLOCK G
- LOTS 1-72, BLOCK H
- LOTS 1-37, BLOCK I
- LOTS 1-21, BLOCK J
- LOTS 1-17, BLOCK K
- LOTS 1-11, BLOCK L
- LOTS 1-7, BLOCK M
- LOTS 1-39, BLOCK N
- LOTS 1-46, BLOCK O
- LOTS 1-22, BLOCK P
- LOTS 1-33, BLOCK Q

TOTAL ACRES 196.008
TOTAL RESIDENTIAL LOTS 490
TOTAL DENSITY 2.4998
TOTAL OPEN SPACE LOTS 11
OUT OF THE
J.A. RAMSEY SURVEY,
ABSTRACT NO. 186

IN THE
CITY OF ROCKWALL
ROCKWALL COUNTY, TEXAS
OWNER
SHADDOCK HOMES, LTD.
2400 DALLAS PARKWAY, STE. 460
PLANO, TEXAS 75093

PREPARED BY
CORVIN ENGINEERING, INC.
200 W. BELMONT, SUITE E
ALLEN, TEXAS 75013
972-396-1200

I:\GIS\drive\projects\sha012\dwg\sha012-prelim-plans.dwg

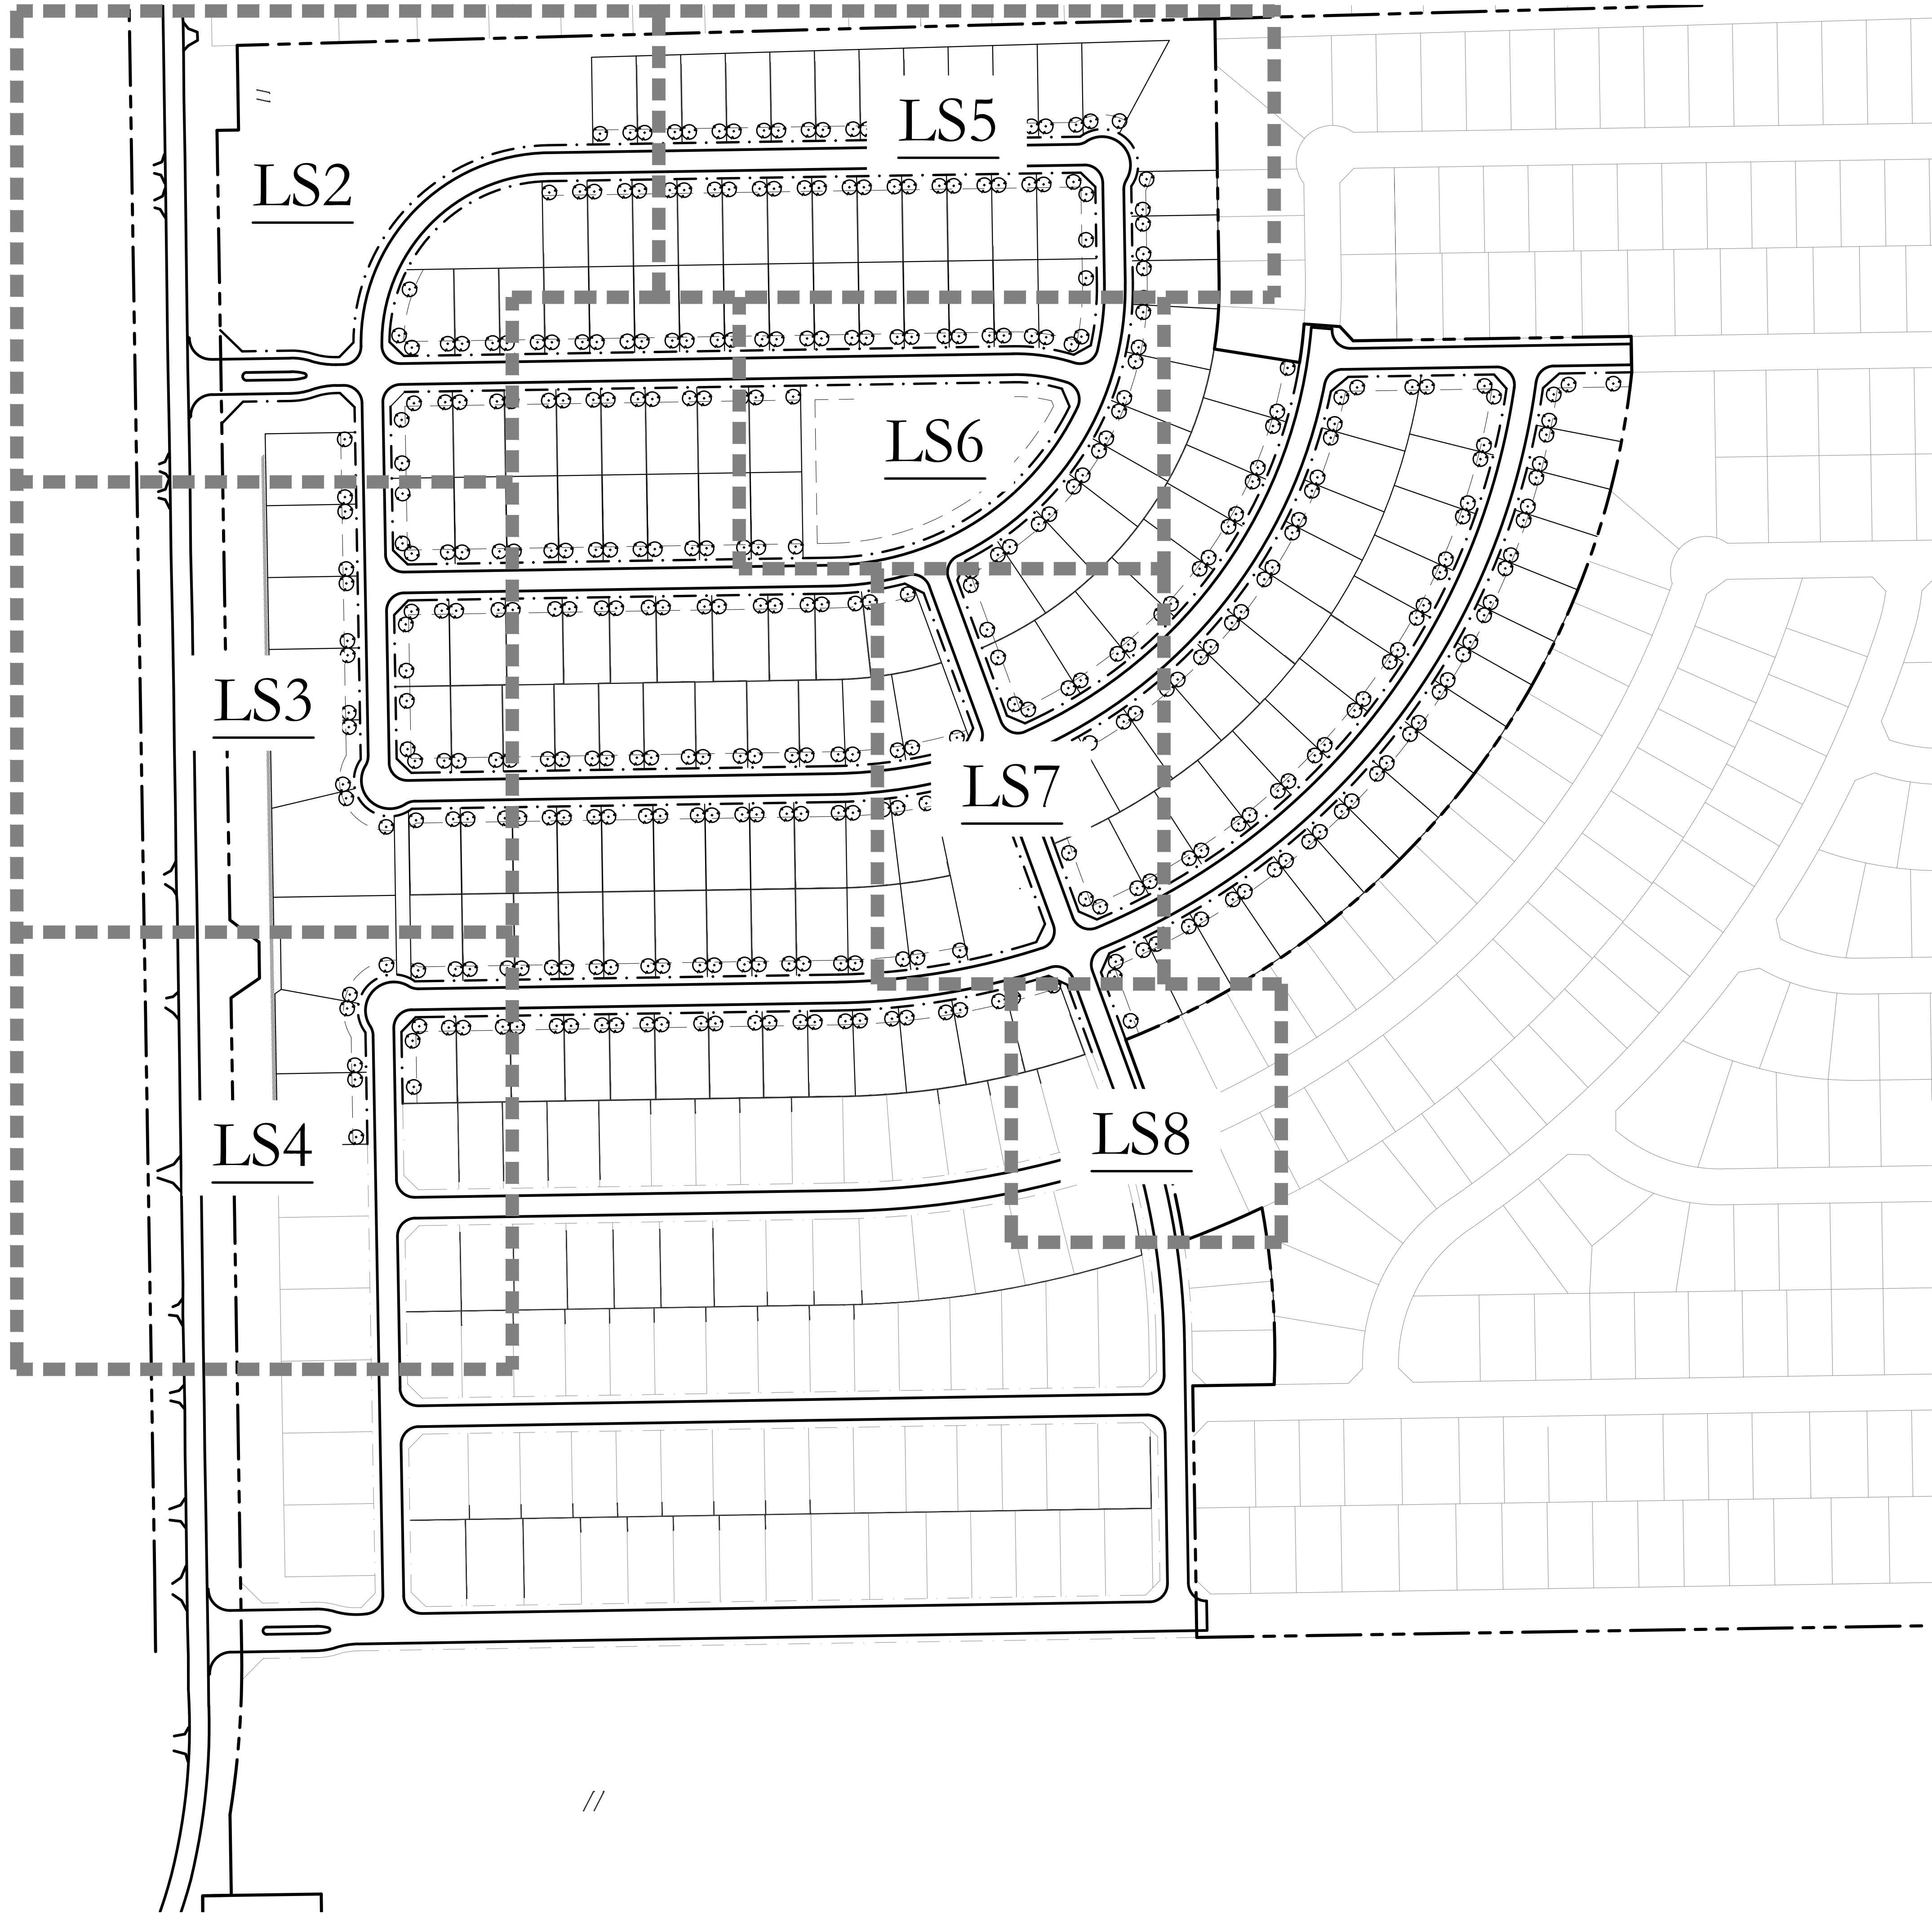


APPROVED:
I hereby certify that the above and foregoing site plan for a development in the City of Rockwall, Texas, was approved by the Planning & Zoning Commission of the City of Rockwall on the _____ day of _____, _____.

WITNESS OUR HANDS, this _____ day of _____, _____.


Planning & Zoning Commission, Chairman

Director of Planning and Zoning

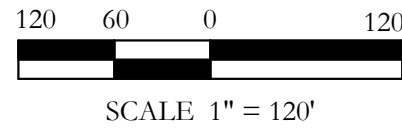



I:\gis-drive\projects\sha012\dwg\sha012-prelim-plans.dwg

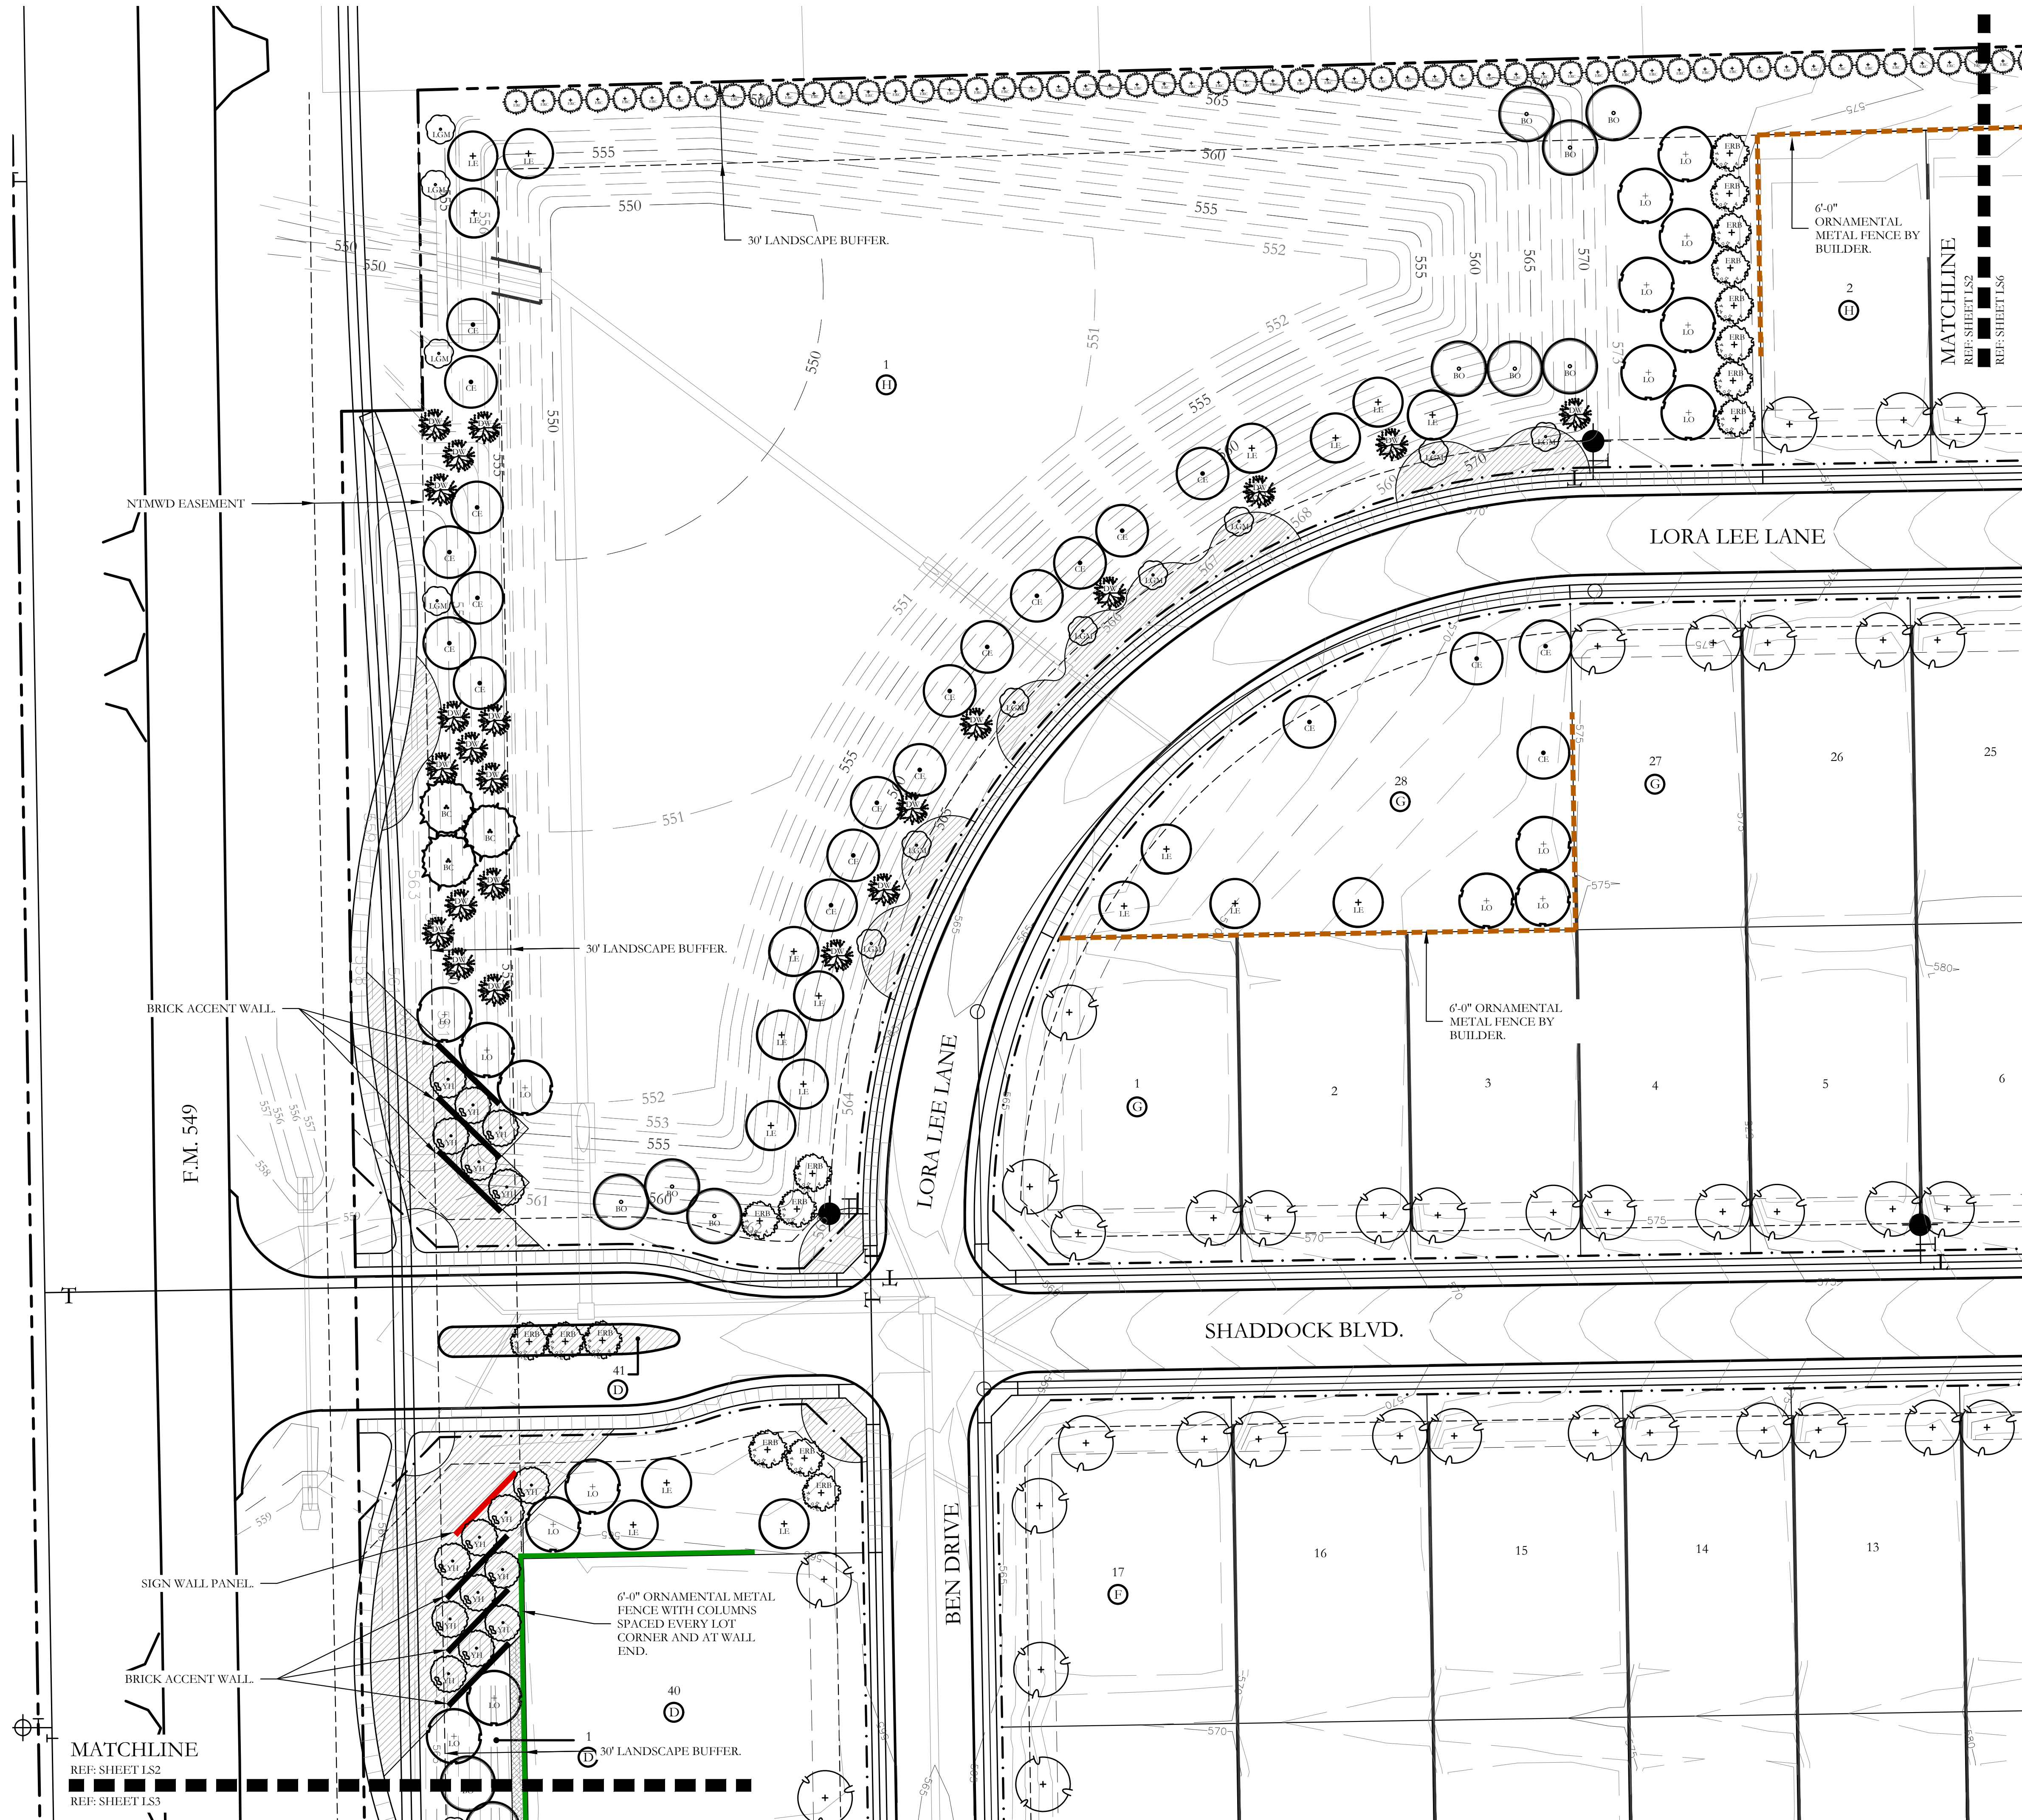

SCREENING LEGEND

- SIGN WALL PANEL.
- BRICK ACCENT WALL.
- 6'-0" HT. ORNAMENTAL METAL FENCE WITH COLUMNS SPACED EVERY LOT CORNER AND AT WALL ENDS.
- 6'-0" HT. ORNAMENTAL METAL FENCE BY BUILDER.
- 6'-0" HT. BOARD ON BOARD WOOD FENCE WITH COLUMNS. BY BUILDER.

GENERAL LANDSCAPE NOTES

- ANY EASEMENTS TO BE ESTABLISHED WILL BE IDENTIFIED AND PROVIDED AT TIME OF PLATTING.
- GRAPHIC ILLUSTRATIONS IN THE OPEN SPACES ARE NOT INTENDED TO COMMUNICATE, SHOW, OR REPRESENT ACTUAL LAYOUT, OR DETAILED LANDSCAPE DESIGN.
- ALL ROADS, SIDEWALKS, FIRE LANES, DRIVE AISLES AND INTERSECTIONS WILL COMPLY WITH THE CITY OF ROCKWALL ENGINEERING DESIGN STANDARDS REGARDLESS OF WHAT IS SHOWN ON THIS EXHIBIT.
- SIDEWALKS WILL BE CONSTRUCTED ALONG ALL CITY STREETS. INTER-CONNECTIVITY WILL BE PROVIDED THAT MEETS CITY OF ROCKWALL CITY AND ADA STANDARDS REGARDLESS OF WHAT IS SHOWN ON THIS EXHIBIT.
- ALL DISTURBED AREAS WITHIN COMMON AREA LOTS AND STREET BUFFERS SHALL BE COMMON BERMUDA GRASS.
- ALL LANDSCAPE AREAS SHOWN ON THESE PRELIMINARY LANDSCAPE PLANS SHALL RECEIVE A COMPLETE IRRIGATION SYSTEM.
- BERMS AND/OR SHRUBBERY SHALL BE PROVIDED ALONG F.M. 549.
- NO TREES TO BE WITHIN 10' OF ANY PUBLIC WATER SEWER OR STORM LINE THAT IS 10" IN DIAMETER OR LARGER.
- NO TREES TO BE WITHIN 5' OF ANY PUBLIC WATER, SEWER, OR STORM LINE THAT IS LESS THAN 10".

PLANT LEGEND

SYMBOL	KEY	COMMON NAME	SCIENTIFIC NAME	SIZE	SPACING
		TWO SHADE TREE SHALL BE LOCATED ON EACH RESIDENTIAL LOT. EACH KIND OF TREE SHALL BE DETERMINED AT THE TIME OF ISSUANCE OF A BUILDING PERMIT.		4" CALIPER	
	LO	LIVE OAK	QUERCUS VIRGINIANA	4" CALIPER	AS SHOWN
	BO	BUR OAK	QUERCUS MACROCARPA	4" CALIPER	AS SHOWN
	LE	LACINERBARK ELM	ULMUS PARVIFOLIA	4" CALIPER	AS SHOWN
	CE	CEDAR ELM	ULMUS CRASSIFOLIA	4" CALIPER	AS SHOWN
	BC	BALD CYPRESS	TAXODIUM DISTICHUM	4" CALIPER	AS SHOWN
	ERC	EASTERN RED CEDAR	JUNIPERUS VIRGINIANA	4" CALIPER	AS SHOWN
	LGM	LITTLE GEM MAGNOLIA	MAGNOLIA GRANDIFLORA 'LITTLE GEM'	2" CALIPER	AS SHOWN
	DW	DESERT WILLOW	CHILOPSIS LINEARIS	2" CALIPER	AS SHOWN
	YH	YAUPON HOLLY	ILEX VOMITORIA	2" CALIPER	AS SHOWN
	RB	EASTERN REDBUD	CERCIS CANADENSIS VAR. CANDENSIS	2" CALIPER	AS SHOWN
		SHRUB AND GROUND COVER RED. SPECIES SHALL BE CONSISTENT WITH THE CITY OF ROCKWALL APPROVED PLANT LIST.	SPECIES TO BE DETERMINED	AS SHOWN	AS SHOWN
		SCREENING SHRUBS. SPECIES SHALL BE CONSISTENT WITH THE CITY OF ROCKWALL APPROVED PLANT LIST.	SPECIES TO BE DETERMINED	5 GALLON	AS SHOWN



APPROVED:

I hereby certify that the above and foregoing site plan for a development in the City of Rockwall, Texas, was approved by the Planning & Zoning Commission of the City of Rockwall on the _____ day of _____, _____.

WITNESS OUR HANDS, this _____ day of _____, _____.

Planning & Zoning Commission, Chairman

Director of Planning and Zoning

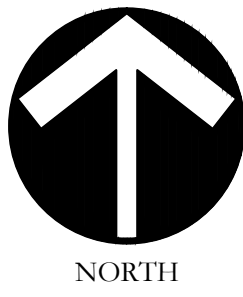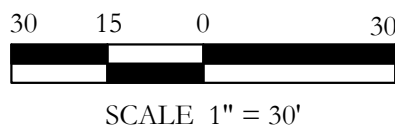

SCALE:
VARIES
One Inch
JVC No SHA012

LS2 of 10

I:\gis\drive\projects\sh012\dwg\sh012 prelim plans.dwg



SCREENING LEGEND

- SIGN WALL PANEL
- BRICK ACCENT WALL
- 6'-0" HT. ORNAMENTAL METAL FENCE WITH COLUMNS SPACED EVERY LOT CORNER AND AT WALL ENDS.
- 6'-0" HT. ORNAMENTAL METAL FENCE BY BUILDER.
- 6'-0" HT. BOARD ON BOARD WOOD FENCE WITH COLUMNS. BY BUILDER.

GENERAL LANDSCAPE NOTES

- ANY EASEMENTS TO BE ESTABLISHED WILL BE IDENTIFIED AND PROVIDED AT TIME OF PLATTING.
- GRAPHIC ILLUSTRATIONS IN THE OPEN SPACES ARE NOT INTENDED TO COMMUNICATE, SHOW, OR REPRESENT ACTUAL LAYOUT, OR DETAILED LANDSCAPE DESIGN.
- ALL ROADS, SIDEWALKS, FIRE LANES, DRIVE AISLES AND INTERSECTIONS WILL COMPLY WITH THE CITY OF ROCKWALL ENGINEERING DESIGN STANDARDS REGARDLESS OF WHAT IS SHOWN ON THIS EXHIBIT.
- SIDEWALKS WILL BE CONSTRUCTED ALONG ALL CITY STREETS. INTER-CONNECTIVITY WILL BE PROVIDED THAT MEETS CITY OF ROCKWALL CITY AND ADA STANDARDS REGARDLESS OF WHAT IS SHOWN ON THIS EXHIBIT.
- ALL DISTURBED AREAS WITHIN COMMON AREA LOTS AND STREET BUFFERS SHALL BE COMMON BERMUDA GRASS.
- ALL LANDSCAPE AREAS SHOWN ON THESE PRELIMINARY LANDSCAPE PLANS SHALL RECEIVE A COMPLETE IRRIGATION SYSTEM.
- BERMS AND/OR SHRUBBERY SHALL BE PROVIDED ALONG F.M. 549.
- NO TREES TO BE WITHIN 10' OF ANY PUBLIC WATER SEWER OR STORM LINE THAT IS 10" IN DIAMETER OR LARGER.
- NO TREES TO BE WITHIN 5' OF ANY PUBLIC WATER, SEWER, OR STORM LINE THAT IS LESS THAN 10".

PLANT LEGEND



SYMBOL	KEY	COMMON NAME	SCIENTIFIC NAME	SIZE	SPACING
		TWO SHADE TREE SHALL BE LOCATED ON EACH RESIDENTIAL LOT. EACH KIND OF TREE SHALL BE DETERMINED AT THE TIME OF ISSUANCE OF A BUILDING PERMIT		4" CALIPER	
	LO	LIVE OAK	QUERCUS VIRGINIANA	4" CALIPER	AS SHOWN
	BO	BUR OAK	QUERCUS MACROCARPA	4" CALIPER	AS SHOWN
	LE	LACEBARK ELM	ULMUS PARVIFOLIA	4" CALIPER	AS SHOWN
	CE	CEDAR ELM	ULMUS CRASSIFOLIA	4" CALIPER	AS SHOWN
	BC	BALD CYPRESS	TAXODIUM DISTICHUM	4" CALIPER	AS SHOWN
	ERC	EASTERN RED CEDAR	JUNIPERUS VIRGINIANA	4" CALIPER	AS SHOWN
	LGM	LITTLE GEM MAGNOLIA	MAGNOLIA GRANDIFLORA 'LITTLE GEM'	2" CALIPER	AS SHOWN
	DW	DESERT WILLOW	CHILOPSIS LINEARIS	2" CALIPER	AS SHOWN
	YH	YAUPON HOLLY	ILEX VOMITORIA	2" CALIPER	AS SHOWN
	RB	EASTERN REDBUD	CERCIS CANADENSIS VAR. CANDENSIS	2" CALIPER	AS SHOWN
		SHRUB AND GROUND COVER	SPECIES TO BE DETERMINED	AS SHOWN	AS SHOWN
		SCREENING SHRUBS. SPECIES SHALL BE CONSISTENT WITH THE CITY OF ROCKWALL APPROVED PLANT LIST.	SPECIES TO BE DETERMINED	5 GALLON	AS SHOWN

APPROVED:

I hereby certify that the above and foregoing site plan for a development in the City of Rockwall, Texas, was approved by the Planning & Zoning Commission of the City of Rockwall on the day of , .

WITNESS OUR HANDS, this day of , .

Planning & Zoning Commission, Chairman Director of Planning and Zoning

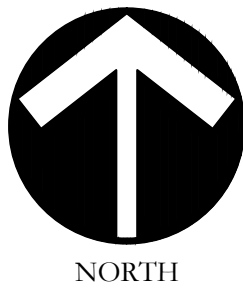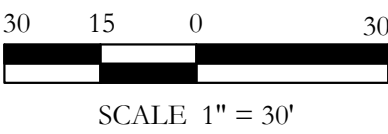

SCALE: VARIES

One Inch

JVC No SHA012

LS3 of 10


JOHNSON VOLK
CONSULTING



TBPELS Engineering Firm No. 11962 / Land Surveying Firm No. 10194033
704 Central Parkway East | Suite 1200 | Plano, TX 75074 | 972.201.3100

HOMESTEAD
PHASE I
CITY OF ROCKWALL
ROCKWALL COUNTY, TEXAS

PRELIMINARY LANDSCAPE PLANS
PRELIMINARY LANDSCAPE PLANS

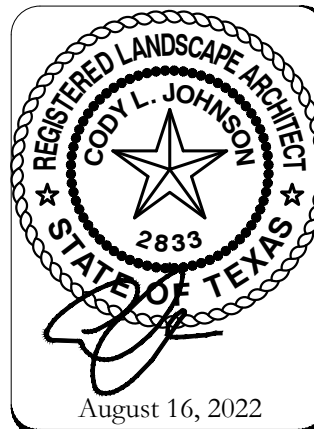


SCALE: VARIES

One Inch

JVC No SHA012

LS3 of 10

CITY PROJECT NO. SP2022-027

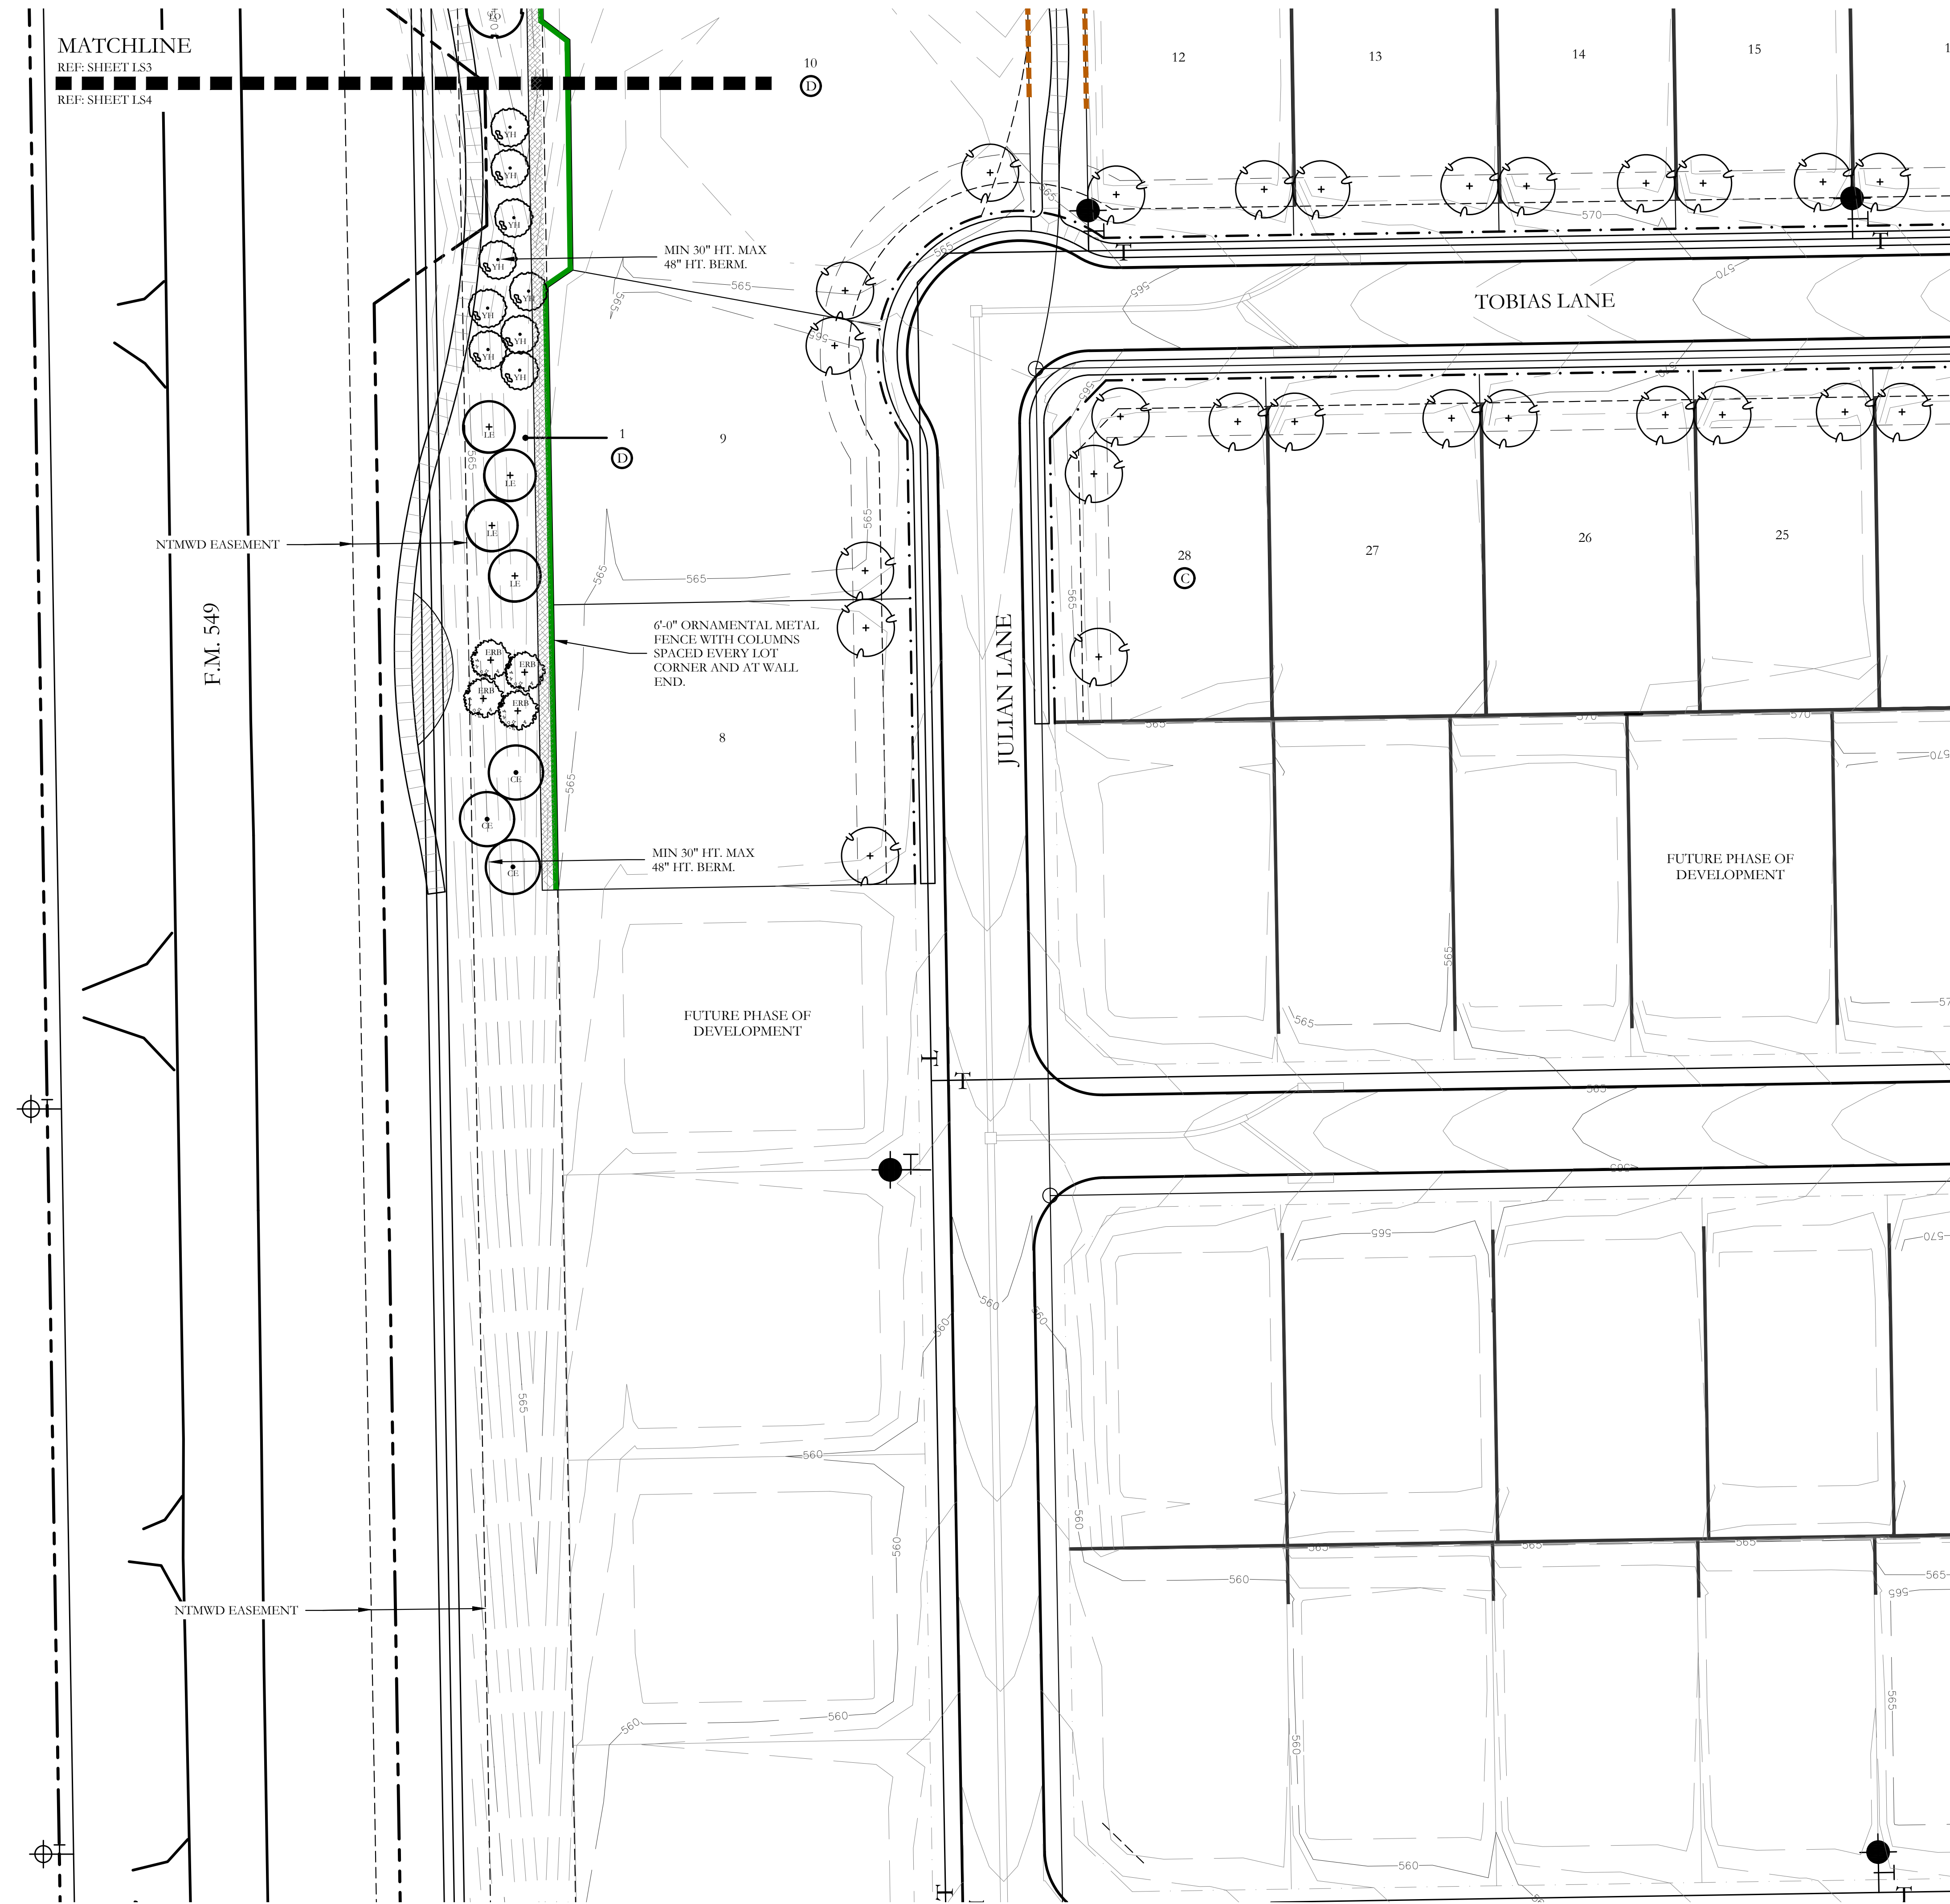

SCREENING LEGEND

- | | |
|---|---|
|  | SIGN WALL, PANEL. |
|  | BRICK ACCENT WALL. |
|  | 6'-0" HT. ORNAMENTAL METAL FENCE
WITH COLUMNS SPACED EVERY LOT
CORNER AND AT WALL ENDS. |
|  | 6'-0" HT. ORNAMENTAL METAL FENCE
BY BUILDER. |
|  | 6'-0" HT. BOARD ON BOARD WOOD FENCE
WITH COLUMNS. BY BUILDER. |

GENERAL LANDSCAPE NOTES

- ANY EASEMENTS TO BE ESTABLISHED WILL BE IDENTIFIED AND PROVIDED AT TIME OF PLATTING.
- GRAPHIC ILLUSTRATIONS IN THE OPEN SPACES ARE NOT INTENDED TO COMMUNICATE, SHOW, OR REPRESENT AN FINAL LAYOUT OF THE LANDSCAPE DESIGN.
- ALL ROADS, SIDEWALKS, FIRE LINES, DRIVE ALLEYS AND INTERSECTIONS WILL COMPLY WITH THE CITY OF ROCKWALL ENGINEERING DESIGN STANDARDS REGARDLESS OF WHAT IS SHOWN ON THIS EXHIBIT.
- SIDEWALKS WILL BE CONSTRUCTED ALONG ALL CITY STREETS. INTER-CONNECTIVITY WILL BE PROVIDED THAT MEETS CITY OF ROCKWALL CITY AND ADA STANDARDS REGARDLESS OF WHAT IS SHOWN ON THIS EXHIBIT.
- ALL DISTURBED AREAS WITHIN COMMON AREA LOTS AND STREET BUFFERS SHALL BE CONSIDERED AS GRASS.
- ANY LANDSCAPE PLAN SHOWN ON THESE PRELIMINARY LANDSCAPE PLANS SHALL RECEIVE A COMPLETE IRRIGATION SYSTEM.
- BERMS AND/OR SHRUBBERY SHALL BE PROVIDED ALONG E.M. 549.
- NO TREES TO BE WITHIN 10' OF ANY PUBLIC WATER SEWER OR STORM LINE THAT IS 10" IN DIAMETER OR LARGER.
- NO TREES TO BE WITHIN 5' OF ANY PUBLIC WATER, SEWER, OR STORM LINE THAT IS LESS THAN 10".

PLANT LEGEND

SYMBOL.	KEY	COMMON NAME	SCIENTIFIC NAME	SIZE	SPACING
		TWO SHADE TREE SHALL BE LOCATED ON EACH RESIDENTIAL LOT. EACH KIND OF TREE SHALL BE DETERMINED AT THE TIME OF ISSUANCE OF A BUILDING PERMIT		4" CALIPER	
	LO	LIVE OAK	QUERCUS VIRGINIANA	4" CALIPER	AS SHOWN
	BO	BUR OAK	QUERCUS MACROCARPA	4" CALIPER	AS SHOWN
	LE	LACEBARK ELM	ULMUS PARVIFOLIA	4" CALIPER	AS SHOWN
	CE	CEDAR ELM	ULMUS CRASSIFOLIA	4" CALIPER	AS SHOWN
	BC	BALD CYPRESS	TAXODIUM DISTICHUM	4" CALIPER	AS SHOWN
	ERC	EASTERN RED CEDAR	JUNIPERUS VIRGINIANA	4" CALIPER	AS SHOWN
	LGM	LITTLE GEM MAGNOLIA	MAGNOLIA GRANDIFLORA "LITTLE GEM"	2" CALIPER	AS SHOWN
	DW	DESERT WILLOW	GILIPSIS LINEARIS	2" CALIPER	AS SHOWN
	YH	YAUPON HOLLY	ILEX VOMITORIA	2" CALIPER	AS SHOWN
	ERB	EASTERN REDBUD	CERCIS CANADENSIS VAR. CANDENSIS	2" CALIPER	AS SHOWN
		SHRUB AND GROUNDCOVER RED. SPECIES SHALL BE CONSISTENT WITH THE CITY OF ROCKWALL APPROVED PLANT LIST	SPECIES TO BE DETERMINED	AS SHOWN	
		SCREENING SHRUBS. SPECIES SHALL BE CONSISTENT WITH THE CITY OF ROCKWALL APPROVED PLANT LIST	SPECIES TO BE DETERMINED	5 GALLON	AS SHOWN

APPROVED:

I hereby certify that the above and foregoing site plan for a development in the City of Rockwall, Texas, was approved by the Planning & Zoning Commission of the City of Rockwall on the _____ day of _____, _____.


WITNESS OUR HANDS, this day of

Planning & Zoning Commission, Chairman

Director of Planning and Zoning



SCALE 1" = 30'

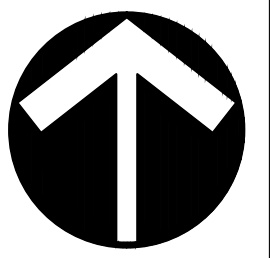

NORTH

SCALE:


One Inch

IVC No SHA012

LS4 of 10



I:\gis\drive\projects\sha012\dwg\sha012-prelim-plans.dwg

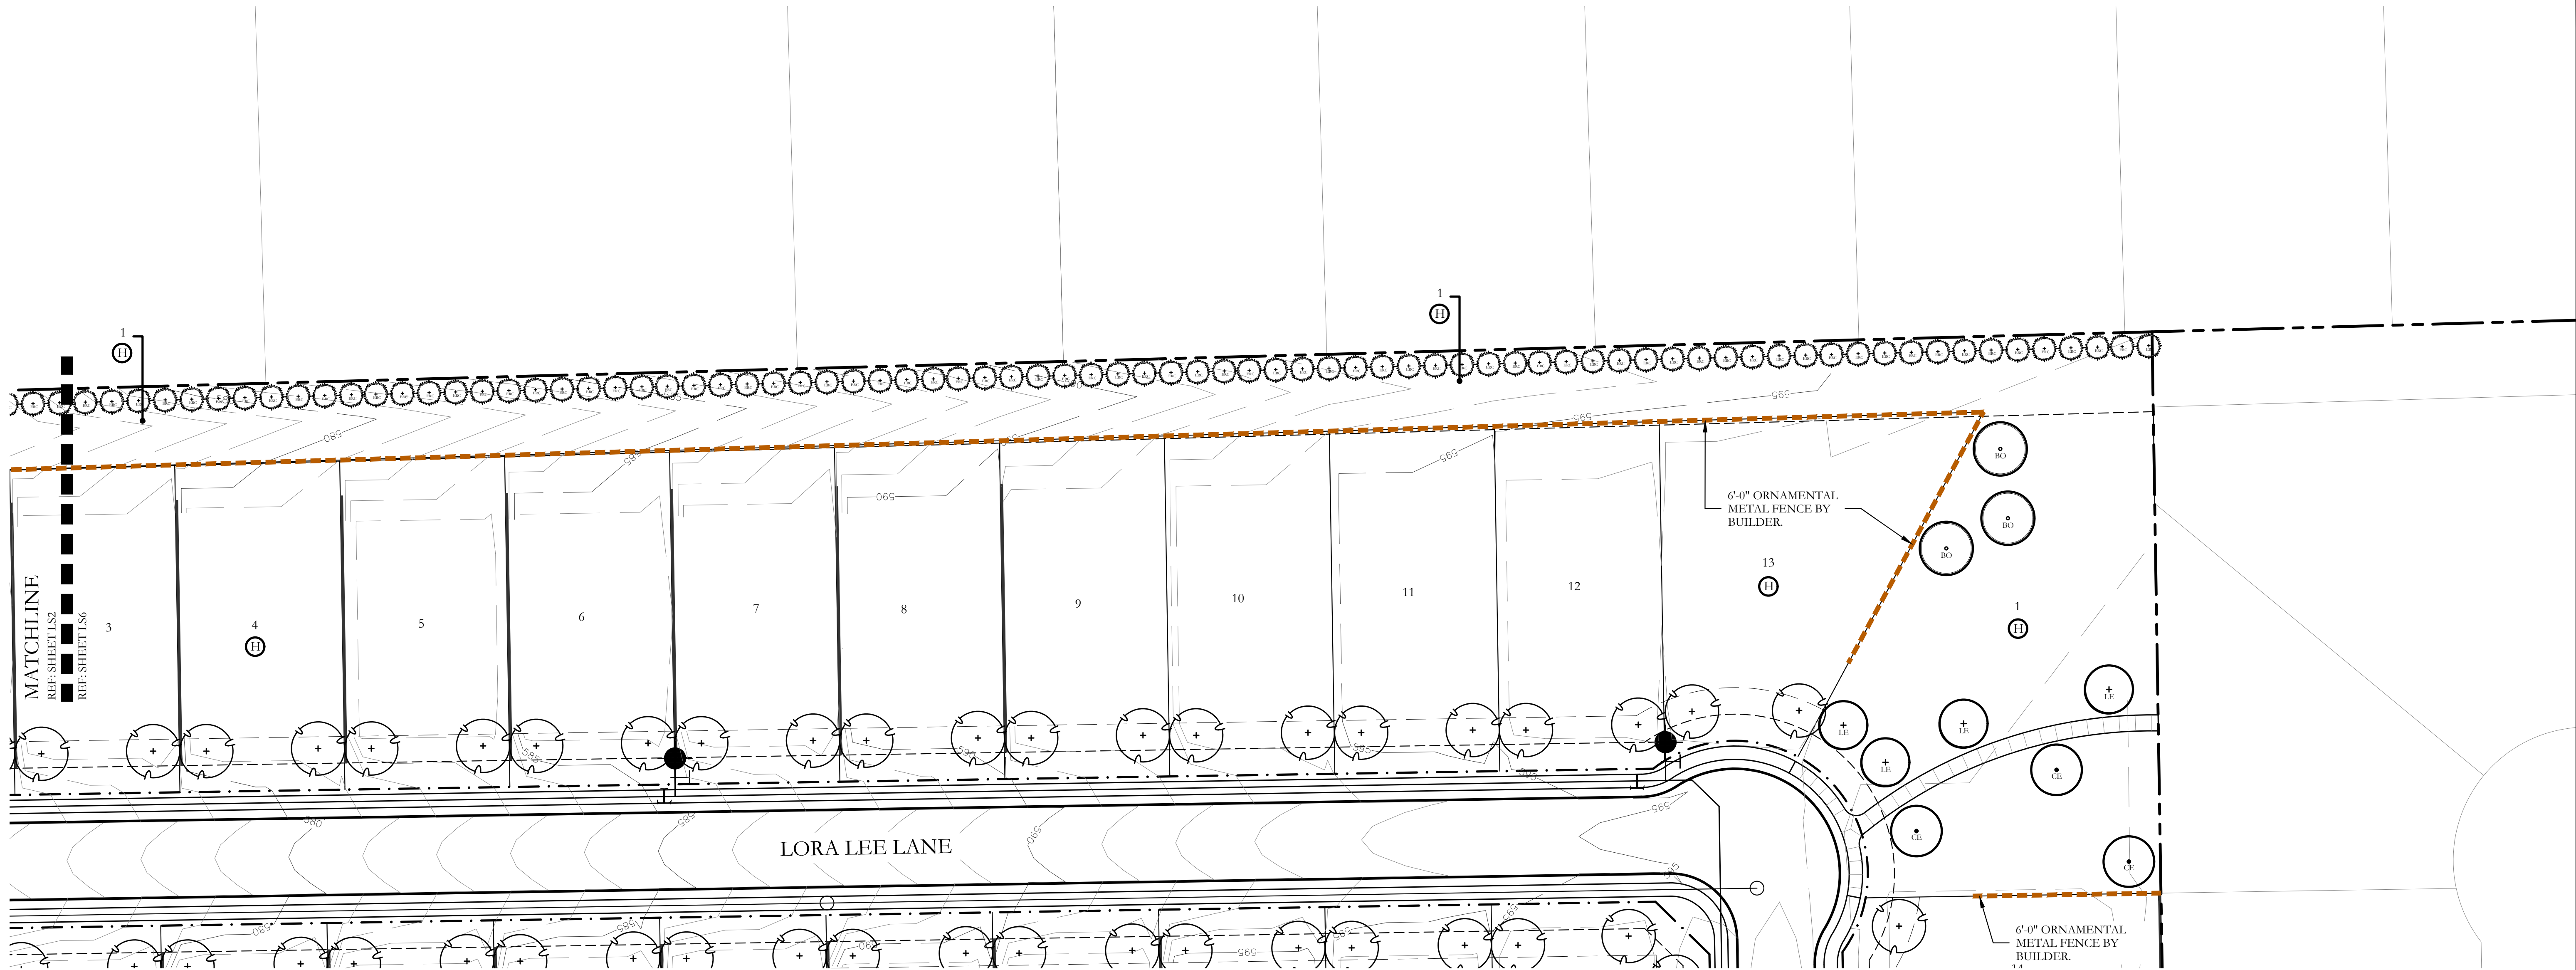

PLANT LEGEND					
SYMBOL	KEY	COMMON NAME	SCIENTIFIC NAME	SIZE	SPACING
		TWO SHADE TREE SHALL BE LOCATED ON EACH RESIDENTIAL LOT. EACH KIND OF TREE SHALL BE DETERMINED AT THE TIME OF ISSUANCE OF A BUILDING PERMIT.		4" CALIPER	
	LO	LIVE OAK	QUERCUS VIRGINIANA	4" CALIPER	AS SHOWN
	BO	BUR OAK	QUERCUS MACROCARPA	4" CALIPER	AS SHOWN
	LE	LACEBARK ELM	ULMUS PARVIFOLIA	4" CALIPER	AS SHOWN
	CE	CEDAR ELM	ULMUS CRASSIFOLIA	4" CALIPER	AS SHOWN
	BC	BALD CYPRESS	TAXODIUM DISTICHUM	4" CALIPER	AS SHOWN
	EBC	EASTERN RED CEDAR	JUNIPERUS VIRGINIANA	4" CALIPER	AS SHOWN
	LGM	LITTLE GEM MAGNOLIA	MAGNOLIA GRANDIFLORA 'LITTLE GEM'	2" CALIPER	AS SHOWN
	DW	DESERT WILLOW	CHILOPSIS LINEARIS	2" CALIPER	AS SHOWN
	YH	YAU'PON HOLLY	ILEX VOMITORIA	2" CALIPER	AS SHOWN
	RB	EASTERN REDBUD	CERIS CANADENSIS VAR. CANDENSIS	2" CALIPER	AS SHOWN
		SHRUB AND GROUND COVER SPECIES SHALL BE CONSISTENT WITH THE CITY OF ROCKWALL APPROVED PLANT LIST.	SPECIES TO BE DETERMINED	AS SHOWN	AS SHOWN
		SCREENING SHRUBS, SPECIES SHALL BE CONSISTENT WITH THE CITY OF ROCKWALL APPROVED PLANT LIST.	SPECIES TO BE DETERMINED	5 GALLON	AS SHOWN

SCREENING LEGEND

- SIGN WALL PANEL.
- BRICK ACCENT WALL.
- 6'-0" HT. ORNAMENTAL METAL FENCE WITH COLUMNS SPACED EVERY LOT CORNER AND AT WALL ENDS.
- 6'-0" HT. ORNAMENTAL METAL FENCE BY BUILDER.
- 6'-0" HT. BOARD ON BOARD WOOD FENCE WITH COLUMNS. BY BUILDER.

GENERAL LANDSCAPE NOTES

- ANY EASEMENTS TO BE ESTABLISHED WILL BE IDENTIFIED AND PROVIDED AT TIME OF PLATTING.
- GRAPHIC ILLUSTRATIONS IN THE OPEN SPACES ARE NOT INTENDED TO COMMUNICATE, SHOW, OR REPRESENT ACTUAL LAYOUT, OR DETAILED LANDSCAPE DESIGN.
- ALL ROADS, SIDEWALKS, FIRE LANES, DRIVE AISLES AND INTERSECTIONS WILL COMPLY WITH THE CITY OF ROCKWALL ENGINEERING DESIGN STANDARDS REGARDLESS OF WHAT IS SHOWN ON THIS EXHIBIT.
- SIDEWALKS WILL BE CONSTRUCTED ALONG ALL CITY STREETS. INTER-CONNECTIVITY WILL BE PROVIDED THAT MEETS CITY OF ROCKWALL CITY AND ADA STANDARDS REGARDLESS OF WHAT IS SHOWN ON THIS EXHIBIT.
- ALL DISTURBED AREAS WITHIN COMMON AREA LOTS AND STREET BUFFERS SHALL BE COMMON BERMUDA GRASS.
- ALL LANDSCAPE AREAS SHOWN ON THESE PRELIMINARY LANDSCAPE PLANS SHALL RECEIVE A COMPLETE IRRIGATION SYSTEM.
- BERMS AND/OR SHRUBBERY SHALL BE PROVIDED ALONG F.M. 549.
- NO TREES TO BE WITHIN 10' OF ANY PUBLIC WATER SEWER OR STORM LINE THAT IS 10" IN DIAMETER OR LARGER.
- NO TREES TO BE WITHIN 5' OF ANY PUBLIC WATER, SEWER, OR STORM LINE THAT IS LESS THAN 10".


APPROVED:

I hereby certify that the above and foregoing site plan for a development in the City of Rockwall, Texas, was approved by the Planning & Zoning Commission of the City of Rockwall on the day of , .

WITNESS OUR HANDS, this day of , .

Planning & Zoning Commission, Chairman

Director of Planning and Zoning

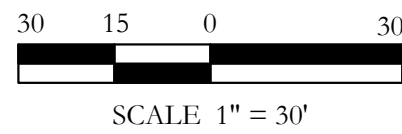


SCALE:
VARIES

One Inch

JVC No SHA012

L5 of 10

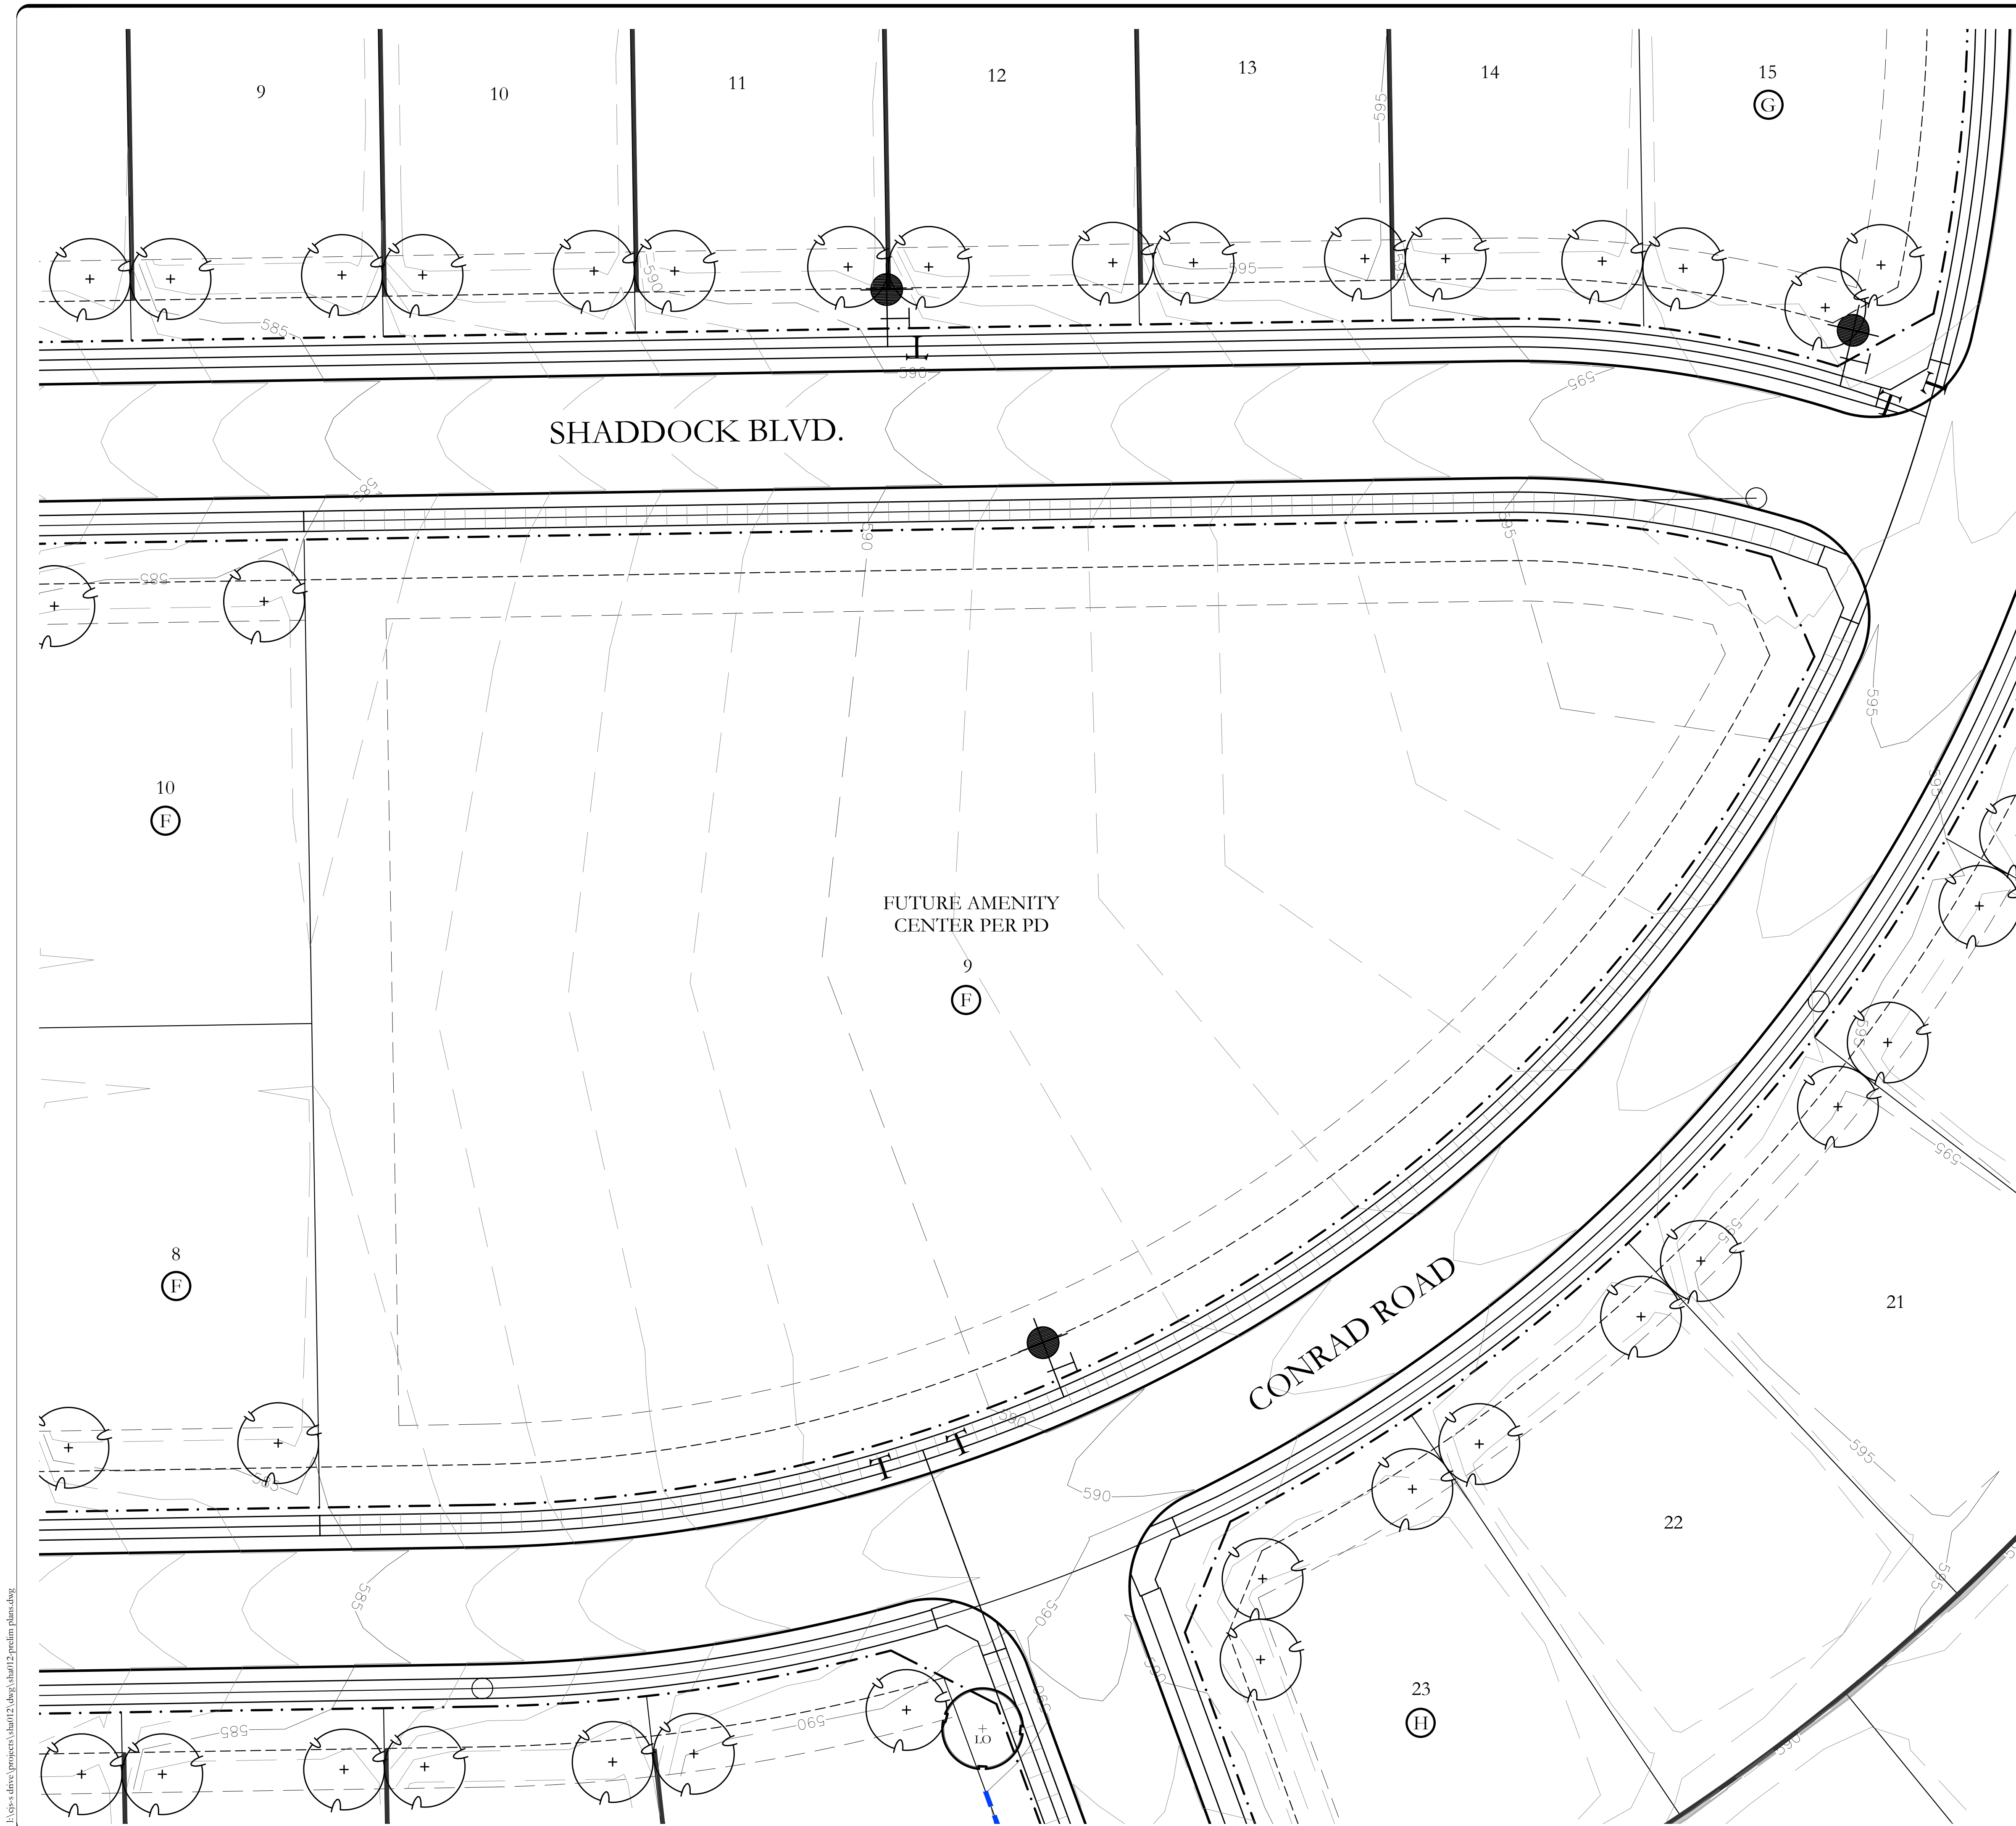






SCREENING LEGEND

- | | |
|---|---|
|  | SIGN WALL PANEL. |
|  | BRICK ACCENT WALL. |
|  | 6'-0" HT. ORNAMENTAL METAL FENCE WITH COLUMNS SPACED EVERY LOT CORNER AND AT WALL ENDS. |
|  | 6'-0" HT. ORNAMENTAL METAL FENCE BY BUILDER. |
|  | 6'-0" HT. BOARD ON BOARD WOOD FENCE WITH COLUMNS. BY BUILDER. |

GENERAL LANDSCAPE NOTES

- ANY EASEMENTS TO BE ESTABLISHED WILL BE IDENTIFIED AND PROVIDED AT TIME OF PLATTING.
- GRAPHIC ILLUSTRATIONS IN THE OPEN SPACES ARE NOT INTENDED TO COMMUNICATE, SHOW, OR REPRESENT ACTUAL LAYOUT, OR DETAILED LANDSCAPE DESIGN.
- ALL ROADS, SIDEWALKS, FIRE LINES, DRIVE AISLES AND INTERSECTIONS WILL COMPLY WITH THE CITY OF ROCKWALL ENGINEERING DESIGN STANDARDS REGARDLESS OF WHAT IS SHOWN ON THIS EXHIBIT.
- SIDEWALKS WILL BE CONSTRUCTED ALONG ALL CITY STREETS. INTER-CONNECTIVITY WILL BE PROVIDED THAT MEETS CITY OF ROCKWALL CITY AND ADA STANDARDS REGARDLESS OF WHAT IS SHOWN ON THIS EXHIBIT.
- ALL DISTURBED AREAS WITHIN COMMON AREA LOTS AND STREET BUFFERS SHALL BE COVERED WITH GRASS.
- ALL LANDSCAPE AREAS SHOWN ON THESE PRELIMINARY LANDSCAPE PLANS SHALL RECEIVE A COMPLETE IRRIGATION SYSTEM.
- BERMS AND/OR SHRUBBERY SHALL BE PROVIDED ALONG F.M. 549.
- NO TREES TO BE WITHIN 10' OF ANY PUBLIC WATER SEWER OR STORM LINE THAT IS 10" IN DIAMETER OR LARGER.
- NO TREES TO BE WITHIN 5' OF ANY PUBLIC WATER, SEWER, OR STORM LINE THAT IS LESS THAN 10".

PLANT LEGEND

     SYMBOL	KEY	COMMON NAME	SCIENTIFIC NAME	SIZE	SPACING
		TWO SHADE TREE SHALL BE LOCATED ON EACH RESIDENTIAL LOT. EACH KIND OF TREE SHALL BE DETERMINED AT THE TIME OF ISSUANCE OF A BUILDING PERMIT.		4" CALIPER	
	LO	LIVE OAK	QUERCUS VIRGINIANA	4" CALIPER	AS SHOWN
	BO	BUR OAK	QUERCUS MACROCARPA	4" CALIPER	AS SHOWN
	LE	LACEBARK ELM	ULMUS PARVIFOLIA	4" CALIPER	AS SHOWN
	CE	CEDAR ELM	ULMUS CRASSIFOLIA	4" CALIPER	AS SHOWN
	BC	BALD CYPRESS	TAXODIUM DISTICHUM	4" CALIPER	AS SHOWN
	ERC	EASTERN RED CEDAR	JUNIPERUS VIRGINIANA	4" CALIPER	AS SHOWN
	LGM	LITTLE GEM MAGNOLIA	MAGNOLIA GRANDIFLORA 'LITTLE GEM'	2" CALIPER	AS SHOWN
	DW	DESERT WILLOW	CHILOPSIS LINEARIS	2" CALIPER	AS SHOWN
	YH	YAUPON HOLLY	ILEX VOMITORIA	2" CALIPER	AS SHOWN
	ERB	EASTERN REDBUD	CERCIS CANADENSIS VAR. CANDENSIS	2" CALIPER	AS SHOWN
		SHRUB AND GROUND COVER SPECIES SHALL BE CONSISTENT WITH THE CITY OF ROCKWALL APPROVED PLANT LIST.	SPECIES TO BE DETERMINED	AS SHOWN	AS SHOWN
		SCREENING SHRUB SPECIES SHALL BE CONSISTENT WITH THE CITY OF ROCKWALL APPROVED PLANT LIST.	SPECIES TO BE DETERMINED	5 GALLON	AS SHOWN



APPROVED:

I hereby certify that the above and foregoing site plan for a development in the City of Rockwall, Texas, was approved by the Planning & Zoning Commission of the City of Rockwall on the _____ day of _____, _____.

WITNESS OUR HANDS, this day of

Planning & Zoning Commission, Chairman

Director of Planning and Zoning

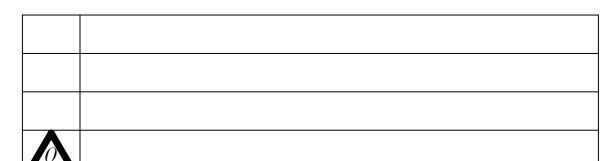 




SCREENING LEGEND


SIGN WALL PANEL.

BRICK ACCENT WALL.

GENERAL LANDSCAPE NOTES

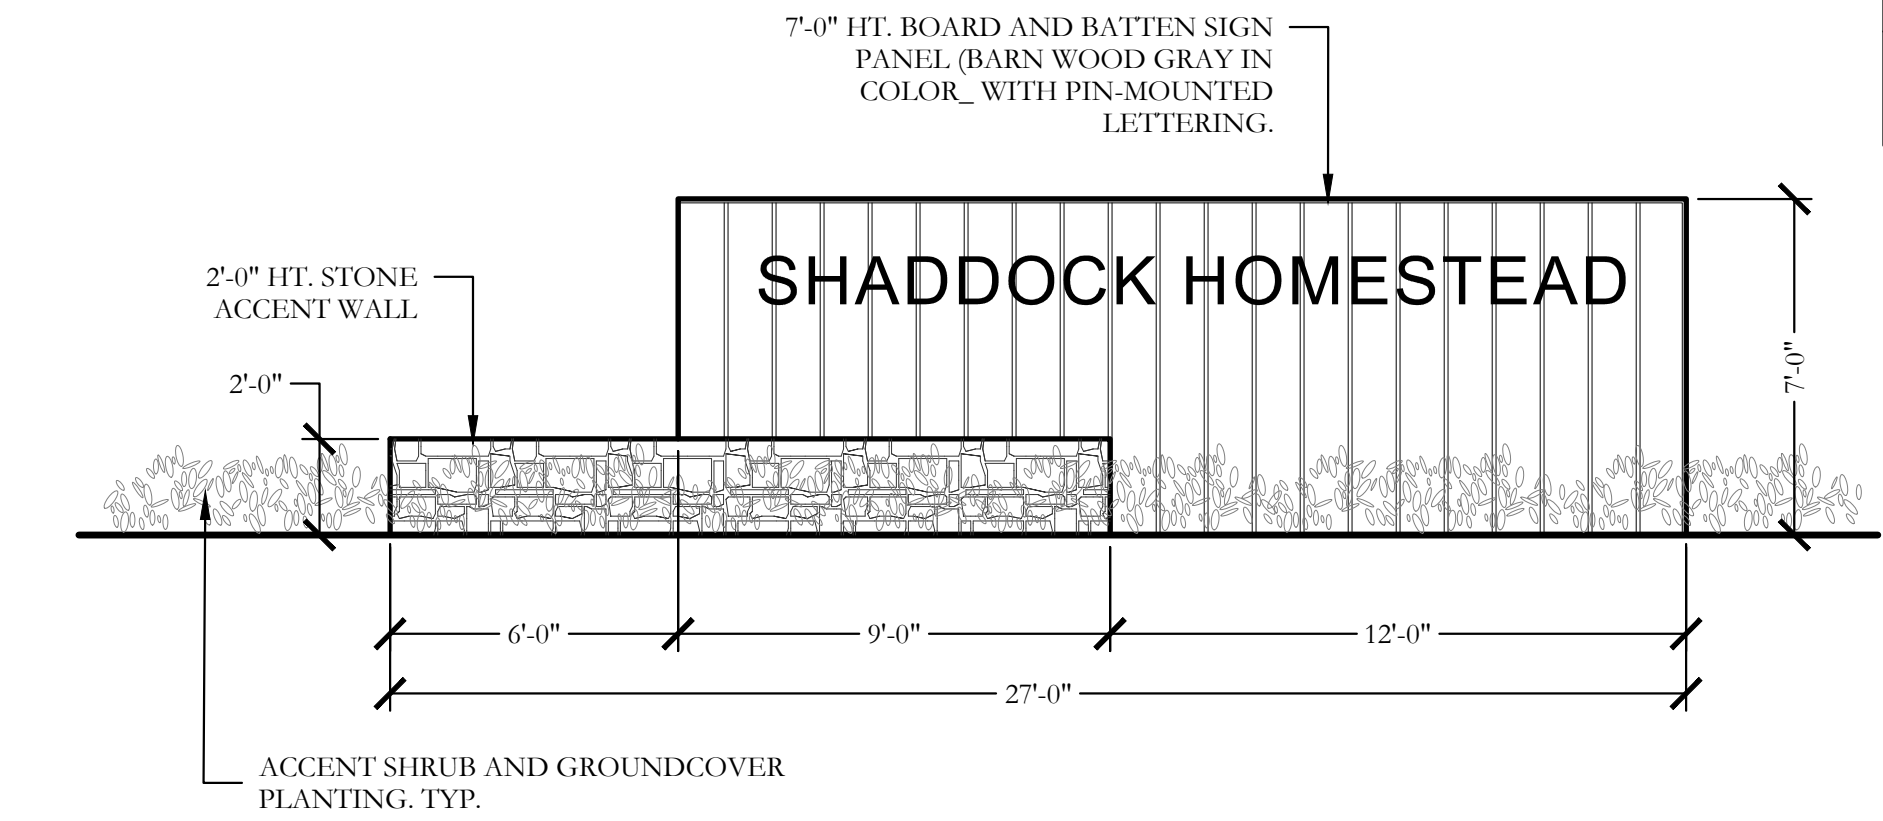ANY EASEMENTS TO BE ESTABLISHED WILL BE IDENTIFIED AND PROVIDED AT TIME OF PLATTING.

TRAIL HEAD SIGN ELEVATION

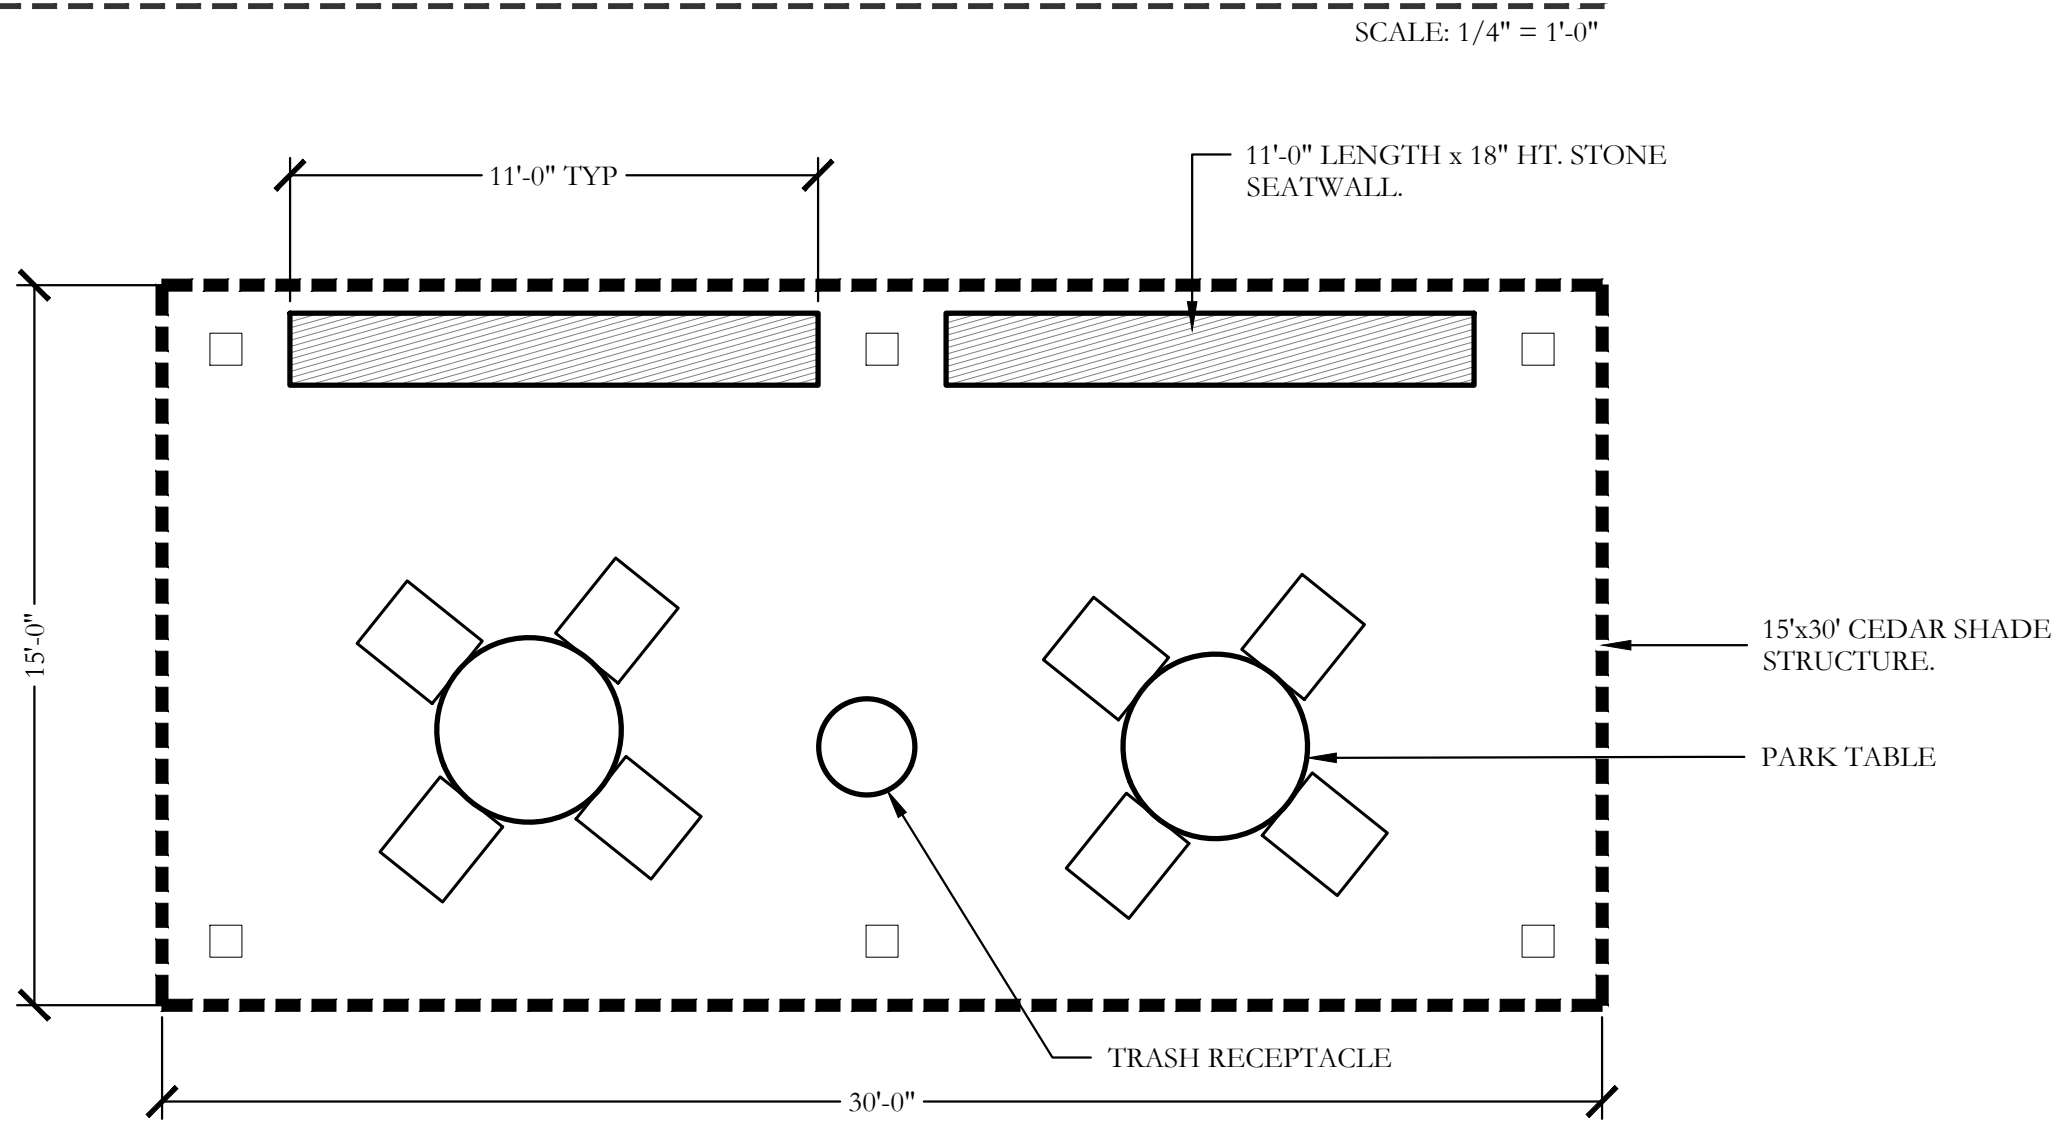

TRAIL HEAD REST STATION PLAN


PLANT LEGEND					
SYMBOL	KEY	COMMON NAME	SCIENTIFIC NAME	SIZE	SPACING
		TWO SHADE TREE SHALL BE LOCATED ON EACH RESIDENTIAL LOT. EACH KIND OF TREE SHALL BE DETERMINED AT THE TIME OF ISSUANCE OF A BUILDING PERMIT.		4" CALIPER	
	LO	LIVE OAK	QUERCUS VIRGINIANA	4" CALIPER	AS SHOWN
	BO	BUR OAK	QUERCUS MACROCARPA	4" CALIPER	AS SHOWN
	LE	LACEBARK ELM	ULMUS PARVIFOLIA	4" CALIPER	AS SHOWN
	CE	CEDAR ELM	ULMUS CRASSIFOLIA	4" CALIPER	AS SHOWN
	BC	BALD CYPRESS	TAXODIUM DISTICHUM	4" CALIPER	AS SHOWN
	ERC	EASTERN RED CEDAR	JUNIPERUS VIRGINIANA	4" CALIPER	AS SHOWN
	LGM	LITTLE GEM MAGNOLIA	MAGNOLIA GRANDIFLORA 'LITTLE GEM'	2" CALIPER	AS SHOWN
	DW	DESERT WILLOW	CHLOPSIS LINEARIS	2" CALIPER	AS SHOWN
	YH	YAUPON HOLLY	ILEX VOMITORIA	2" CALIPER	AS SHOWN
	RB	EASTERN REDBUD	GERGUS CANADENSIS VAR. GANDENSIS	2" CALIPER	AS SHOWN
		SHRUB AND GROUND COVER SPECIES SHALL BE CONSISTENT WITH THE CITY OF ROCKWALL APPROVED PLANT LIST.	SPECIES TO BE DETERMINED	AS SHOWN	AS SHOWN
		SCREENING SHRUBS SPECIES SHALL BE CONSISTENT WITH THE CITY OF ROCKWALL APPROVED PLANT LIST.	SPECIES TO BE DETERMINED	5 GALLON	AS SHOWN

APPROVED:
I hereby certify that the above and foregoing site plan for a development in the City of Rockwall, Texas, was approved by the Planning & Zoning Commission of the City of Rockwall on the day of , .

WITNESS OUR HANDS, this day of , .

Planning & Zoning Commission, Chairman

Director of Planning and Zoning

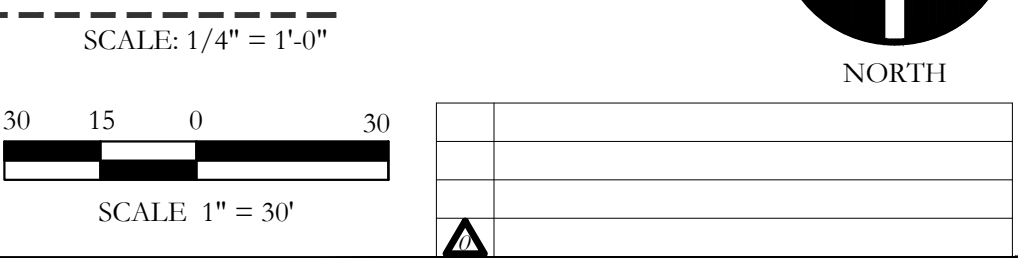

I:\GIS\drive\projects\sha012\dwg\sha012 prelim plans.dwg



SCREENING LEGEND

- SIGN WALL PANEL.
- BRICK ACCENT WALL.
- 6'-0" HT. ORNAMENTAL METAL FENCE WITH COLUMNS SPACED EVERY LOT CORNER AND AT WALL ENDS.
- 6'-0" HT. ORNAMENTAL METAL FENCE BY BUILDER.
- 6'-0" HT. BOARD ON BOARD WOOD FENCE WITH COLUMNS. BY BUILDER.

GENERAL LANDSCAPE NOTES

- ANY EASEMENTS TO BE ESTABLISHED WILL BE IDENTIFIED AND PROVIDED AT TIME OF PLATTING.
- GRAPHIC ILLUSTRATIONS IN THE OPEN SPACES ARE NOT INTENDED TO COMMUNICATE, SHOW, OR REPRESENT ACTUAL LAYOUT, OR DETAILED LANDSCAPE DESIGN.
- ALL ROADS, SIDEWALKS, FIRE LANES, DRIVE AISLES AND INTERSECTIONS WILL COMPLY WITH THE CITY OF ROCKWALL ENGINEERING DESIGN STANDARDS REGARDLESS OF WHAT IS SHOWN ON THIS EXHIBIT.
- SIDEWALKS WILL BE CONSTRUCTED ALONG ALL CITY STREETS. INTER-CONNECTIVITY WILL BE PROVIDED THAT MEETS CITY OF ROCKWALL CITY AND ADA STANDARDS REGARDLESS OF WHAT IS SHOWN ON THIS EXHIBIT.
- ALL DISTURBED AREAS WITHIN COMMON AREA LOTS AND STREET BUFFERS SHALL BE COMMON BERMUDA GRASS.
- ALL LANDSCAPE AREAS SHOWN ON THESE PRELIMINARY LANDSCAPE PLANS SHALL RECEIVE A COMPLETE IRRIGATION SYSTEM.
- BERMS AND/OR SHRUBBERY SHALL BE PROVIDED ALONG F.M. 549.
- NO TREES TO BE WITHIN 10' OF ANY PUBLIC WATER SEWER OR STORM LINE THAT IS 10" IN DIAMETER OR LARGER.
- NO TREES TO BE WITHIN 5' OF ANY PUBLIC WATER, SEWER, OR STORM LINE THAT IS LESS THAN 10".

PLANT LEGEND

SYMBOL	KEY	COMMON NAME	SCIENTIFIC NAME	SIZE	SPACING
		TWO SHADE TREE SHALL BE LOCATED ON EACH RESIDENTIAL LOT. EACH KIND OF TREE SHALL BE DETERMINED AT THE TIME OF ISSUANCE OF A BUILDING PERMIT		4" CALIPER	
	LO	LIVE OAK	QUERCUS VIRGINIANA	4" CALIPER	AS SHOWN
	BO	BUR OAK	QUERCUS MACROCARPA	4" CALIPER	AS SHOWN
	LE	LACERBARK ELM	ULMUS PARVIFOLIA	4" CALIPER	AS SHOWN
	CE	CEDAR ELM	ULMUS CRASSIFOLIA	4" CALIPER	AS SHOWN
	BC	BALD CYPRESS	TAXODIUM DISTICHUM	4" CALIPER	AS SHOWN
	ERC	EASTERN RED CEDAR	JUNIPERUS VIRGINIANA	4" CALIPER	AS SHOWN
	LGM	LITTLE GEM MAGNOLIA	MAGNOLIA GRANDIFLORA "LITTLE GEM"	2" CALIPER	AS SHOWN
	DW	DESERT WILLOW	CHLOPSIS LINEARIS	2" CALIPER	AS SHOWN
	YH	YAUPON HOLLY	ILEX VOMITORIA	2" CALIPER	AS SHOWN
	RB	EASTERN REDBUD	CERCIS CANADENSIS VAR. CANDENSIS	2" CALIPER	AS SHOWN
		SHRUB AND GROUND COVER SPECIES SHALL BE CONSISTENT WITH THE CITY OF ROCKWALL APPROVED PLANT LIST.	SPECIES TO BE DETERMINED	AS SHOWN	AS SHOWN
		SCREENING SHRUBS SPECIES SHALL BE CONSISTENT WITH THE CITY OF ROCKWALL APPROVED PLANT LIST.	SPECIES TO BE DETERMINED	5 GALLON	AS SHOWN


APPROVED:

I hereby certify that the above and foregoing site plan for a development in the City of Rockwall, Texas, was approved by the Planning & Zoning Commission of the City of Rockwall on the day of , .

WITNESS OUR HANDS, this day of , .

Planning & Zoning Commission, Chairman

Director of Planning and Zoning

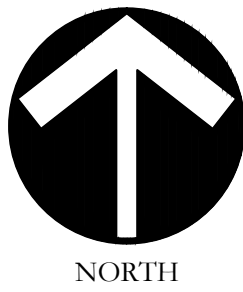

SCALE:
VARIES

[One Inch]
JVC No SHA012

LS8 of 10


HOMESTEAD
PHASE I
CITY OF ROCKWALL
ROCKWALL COUNTY, TEXAS

PRELIMINARY LANDSCAPE PLANS
PRELIMINARY LANDSCAPE PLANS




CITY PROJECT NO. SP2022-027

I:\GIS-Library\projects\sha012.dwg, sha012.pcdm plans.dwg

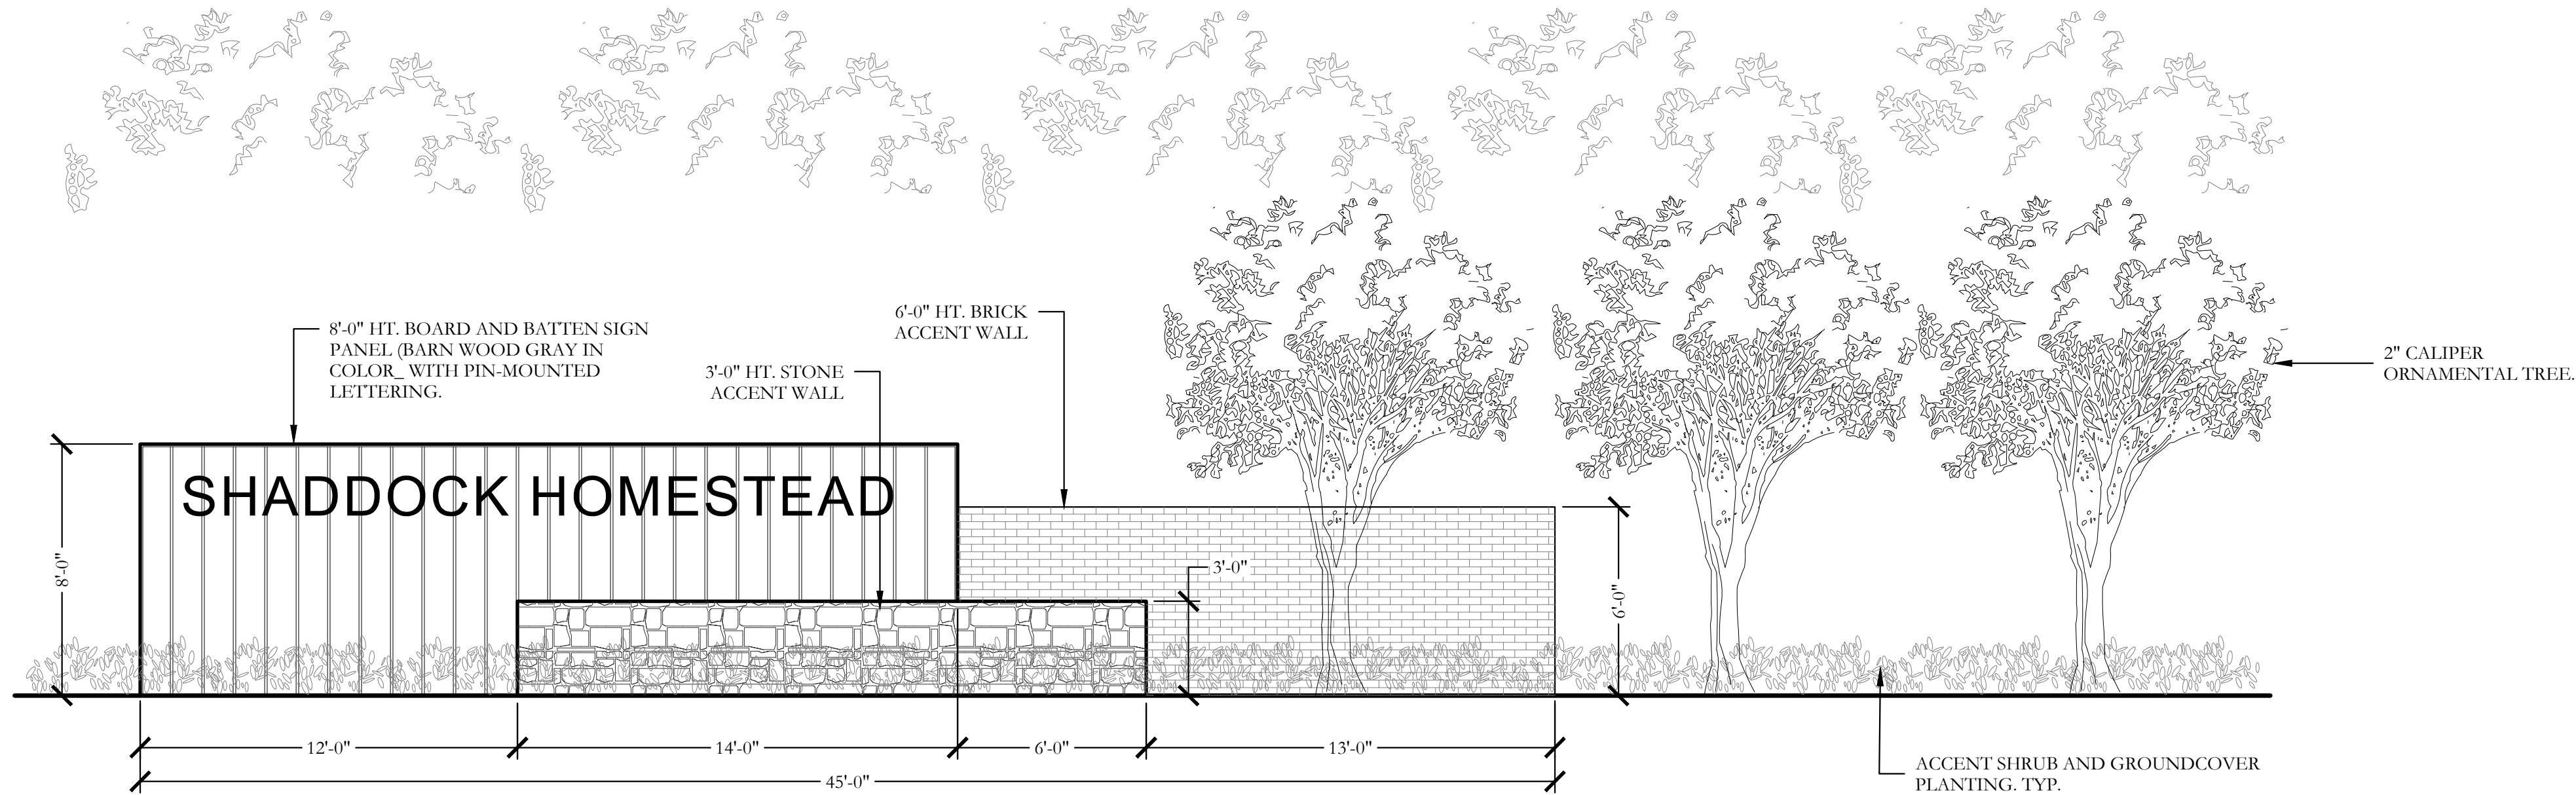

MAIN ENTRY SIGN
ELEVATION

SCALE: 1/4" = 1'-0"

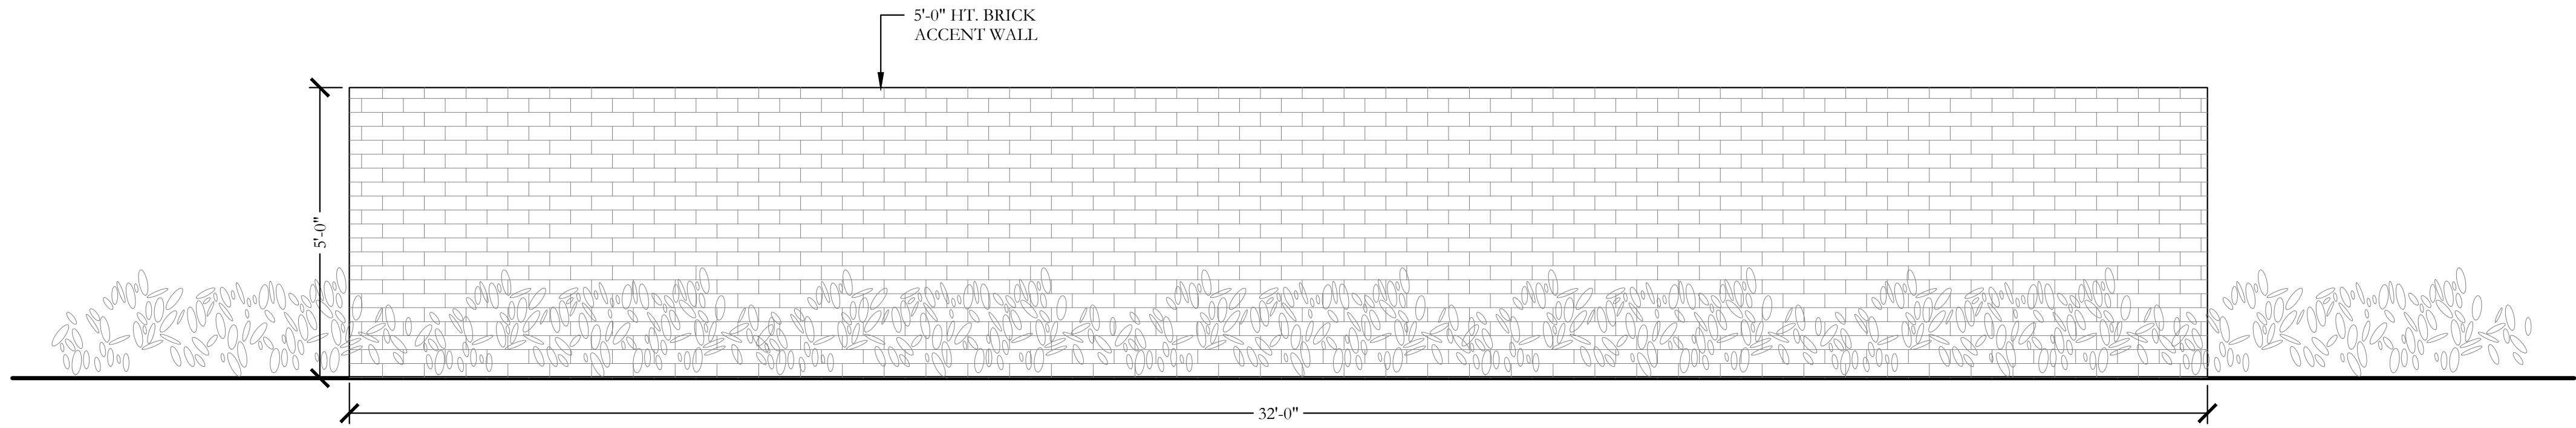

BRICK ACCENT WALL
ELEVATION

SCALE: 1/2" = 1'-0"


APPROVED:
I hereby certify that the above and foregoing site plan for a development in the City of Rockwall, Texas, was approved by the Planning & Zoning Commission of the City of Rockwall on the day of , .

WITNESS OUR HANDS, this day of , .

Planning & Zoning Commission, Chairman


Director of Planning and Zoning

I:\GIS-Admin\projects\sha012\dwg\sha012-prelim-plans.dwg

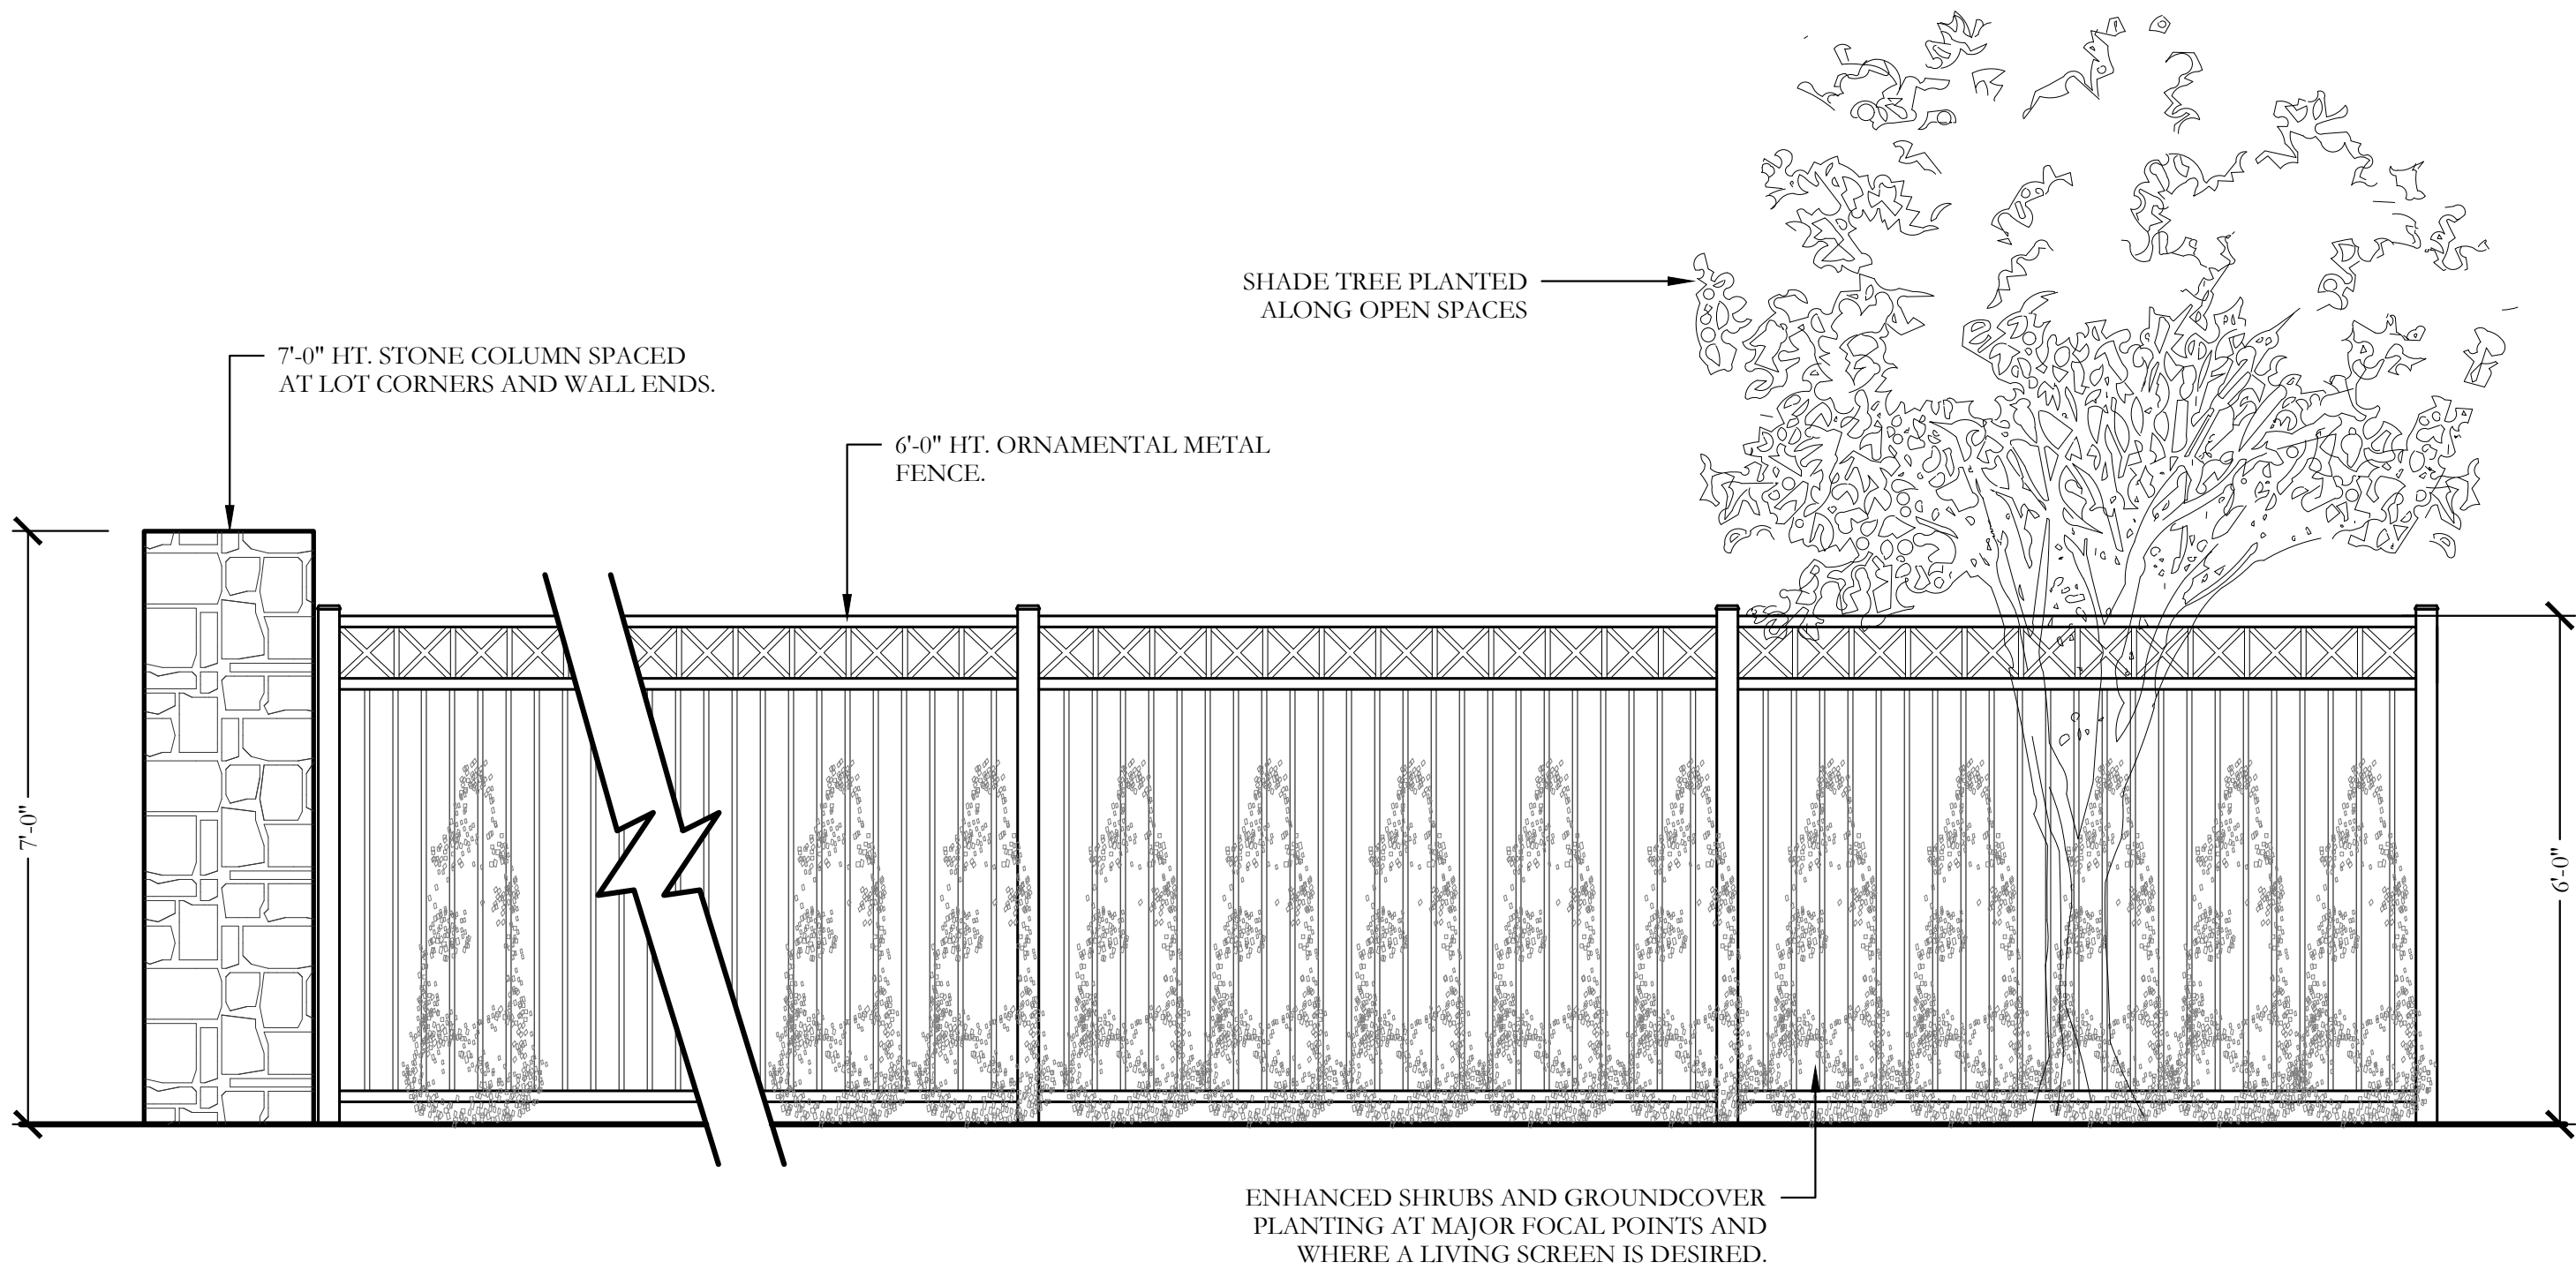


TYPICAL ORNAMENTAL METAL FENCE AND COLUMNS
ELEVATION

SCALE: 1/2" = 1'-0"

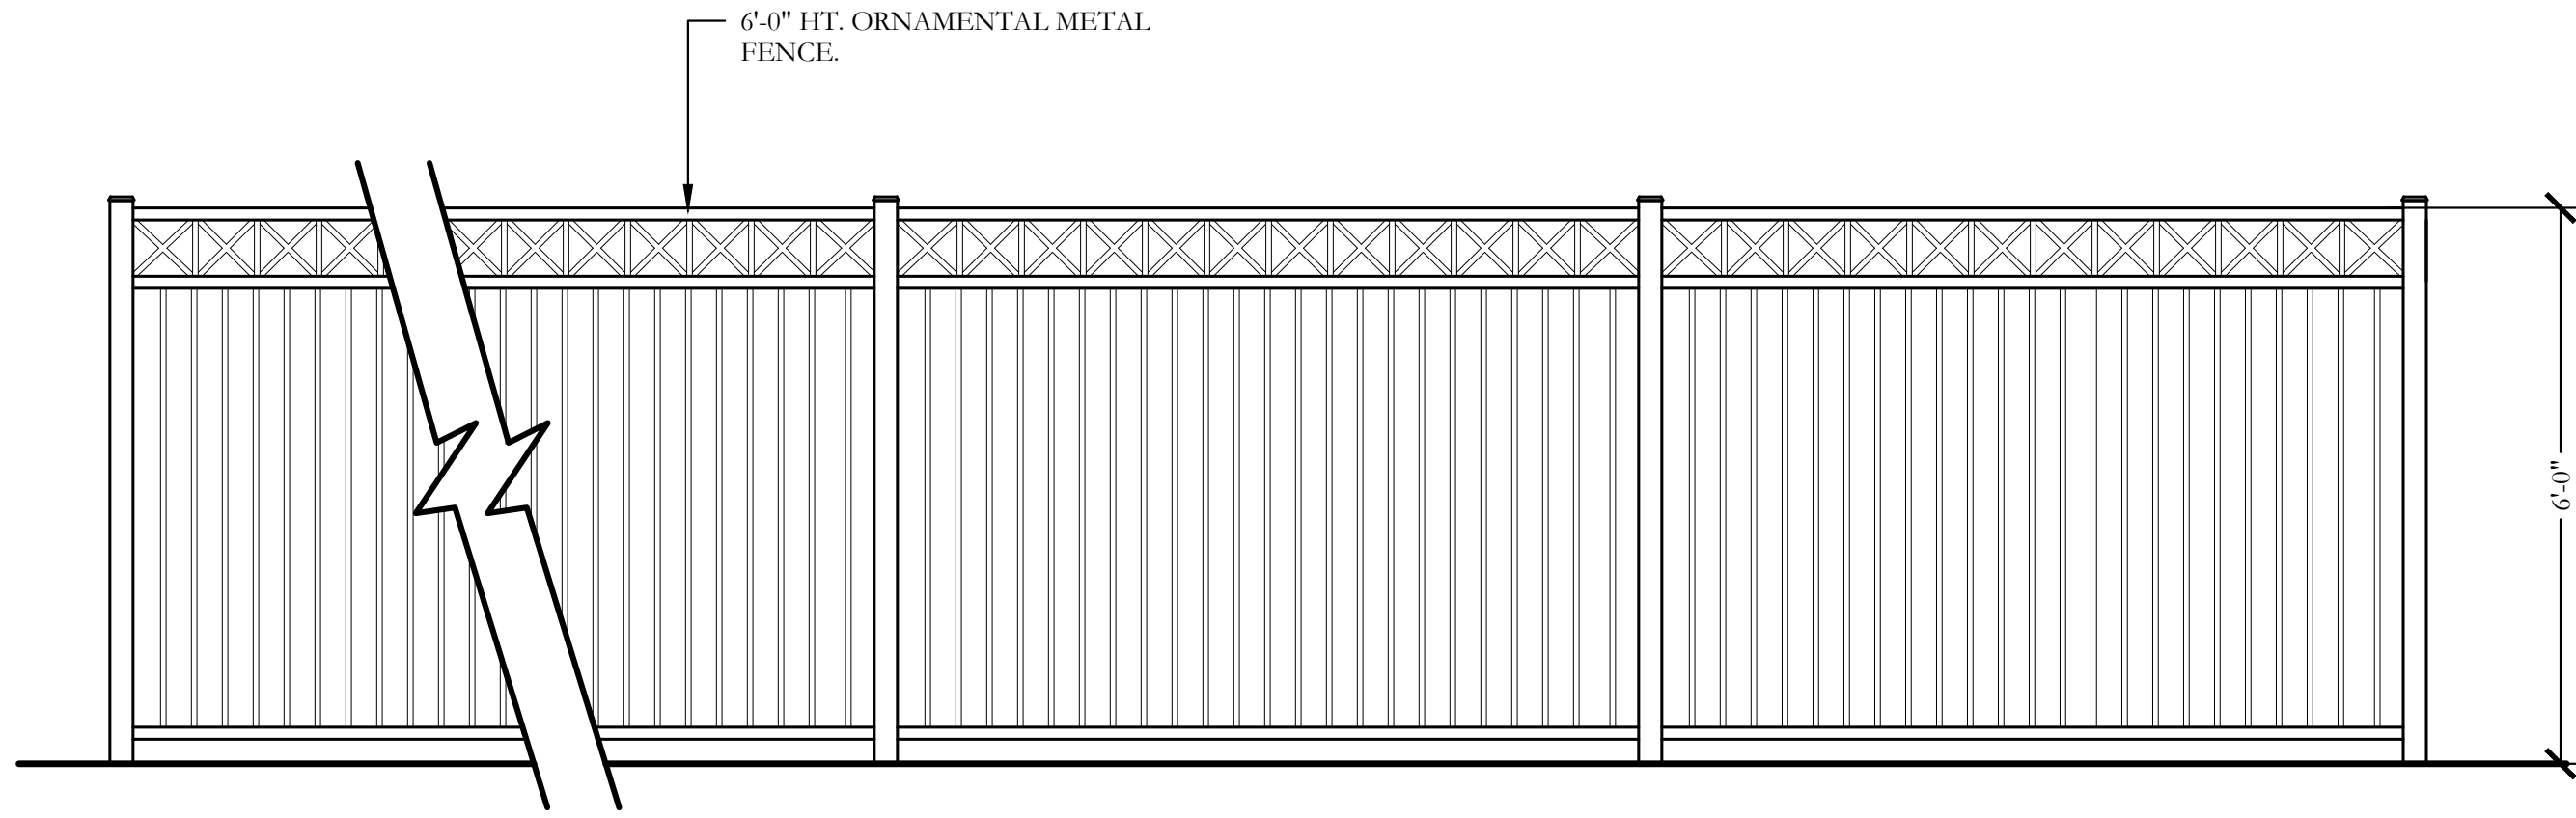

TYPICAL ORNAMENTAL METAL FENCE BY BUILDER
ELEVATION

SCALE: 1/2" = 1'-0"

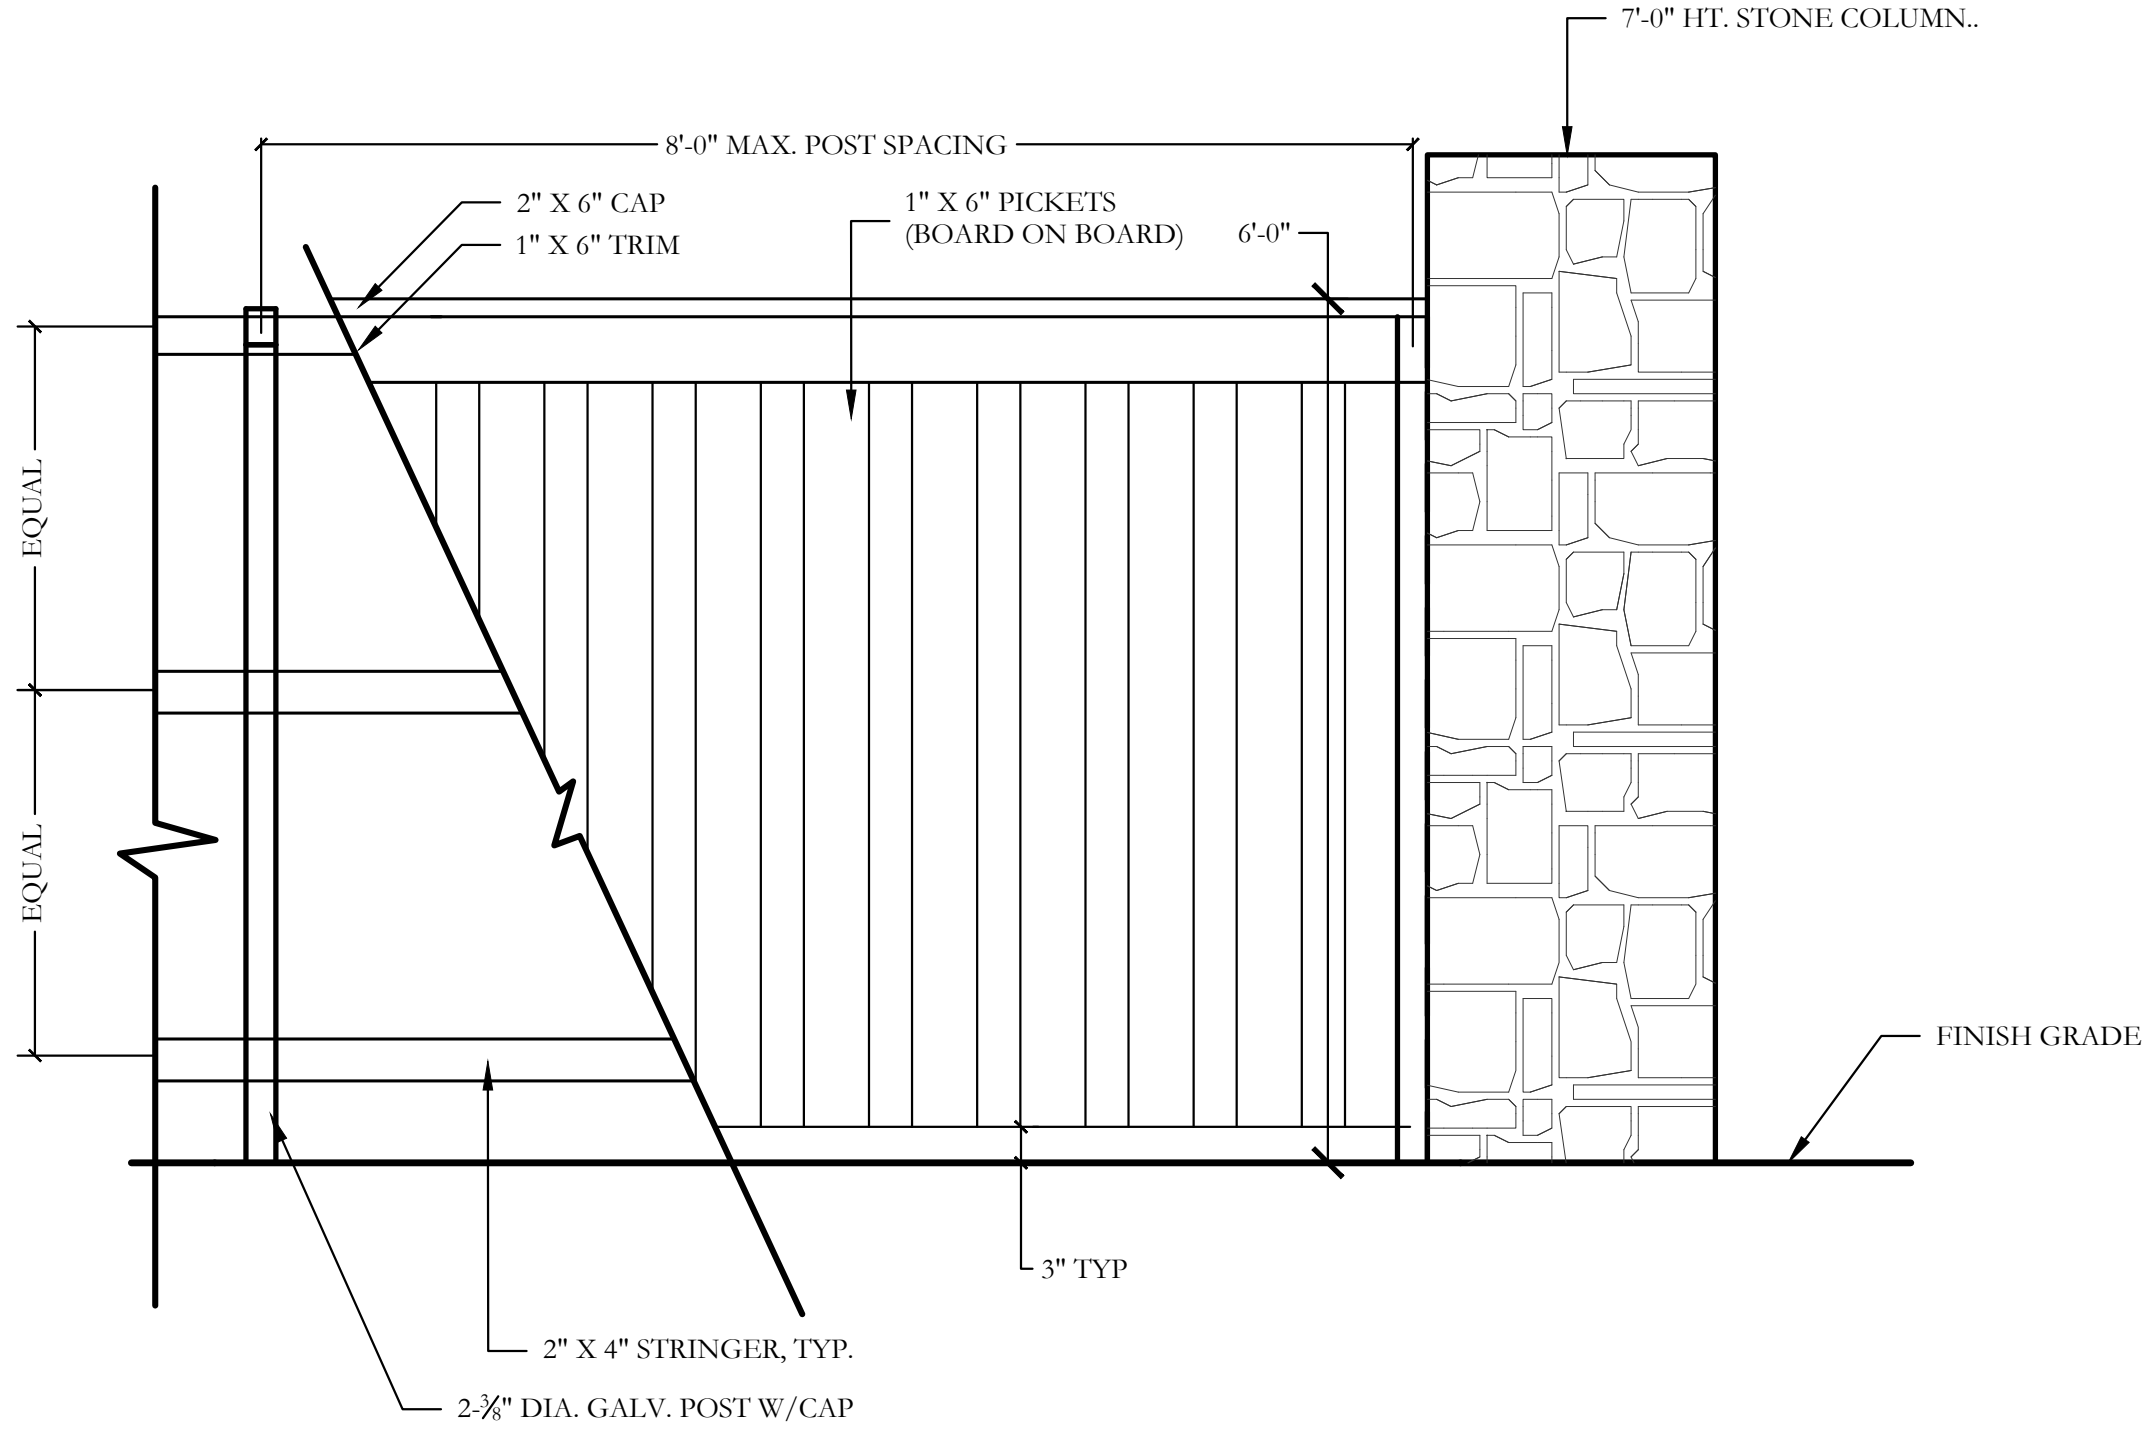

PARTIAL 6'-0" HT. WOOD FENCE AND STONE COLUMN
ELEVATION

SCALE: 3/4" = 1'-0"

APPROVED:
I hereby certify that the above and foregoing site plan for a development in the City of Rockwall, Texas, was approved by the Planning & Zoning Commission of the City of Rockwall on the day of , .

WITNESS OUR HANDS, this day of , .

Planning & Zoning Commission, Chairman


Director of Planning and Zoning

METAL

BOARD ON BOARD

METAL W/ MASONRY COLS.

B ON B W/ MAS. COLS

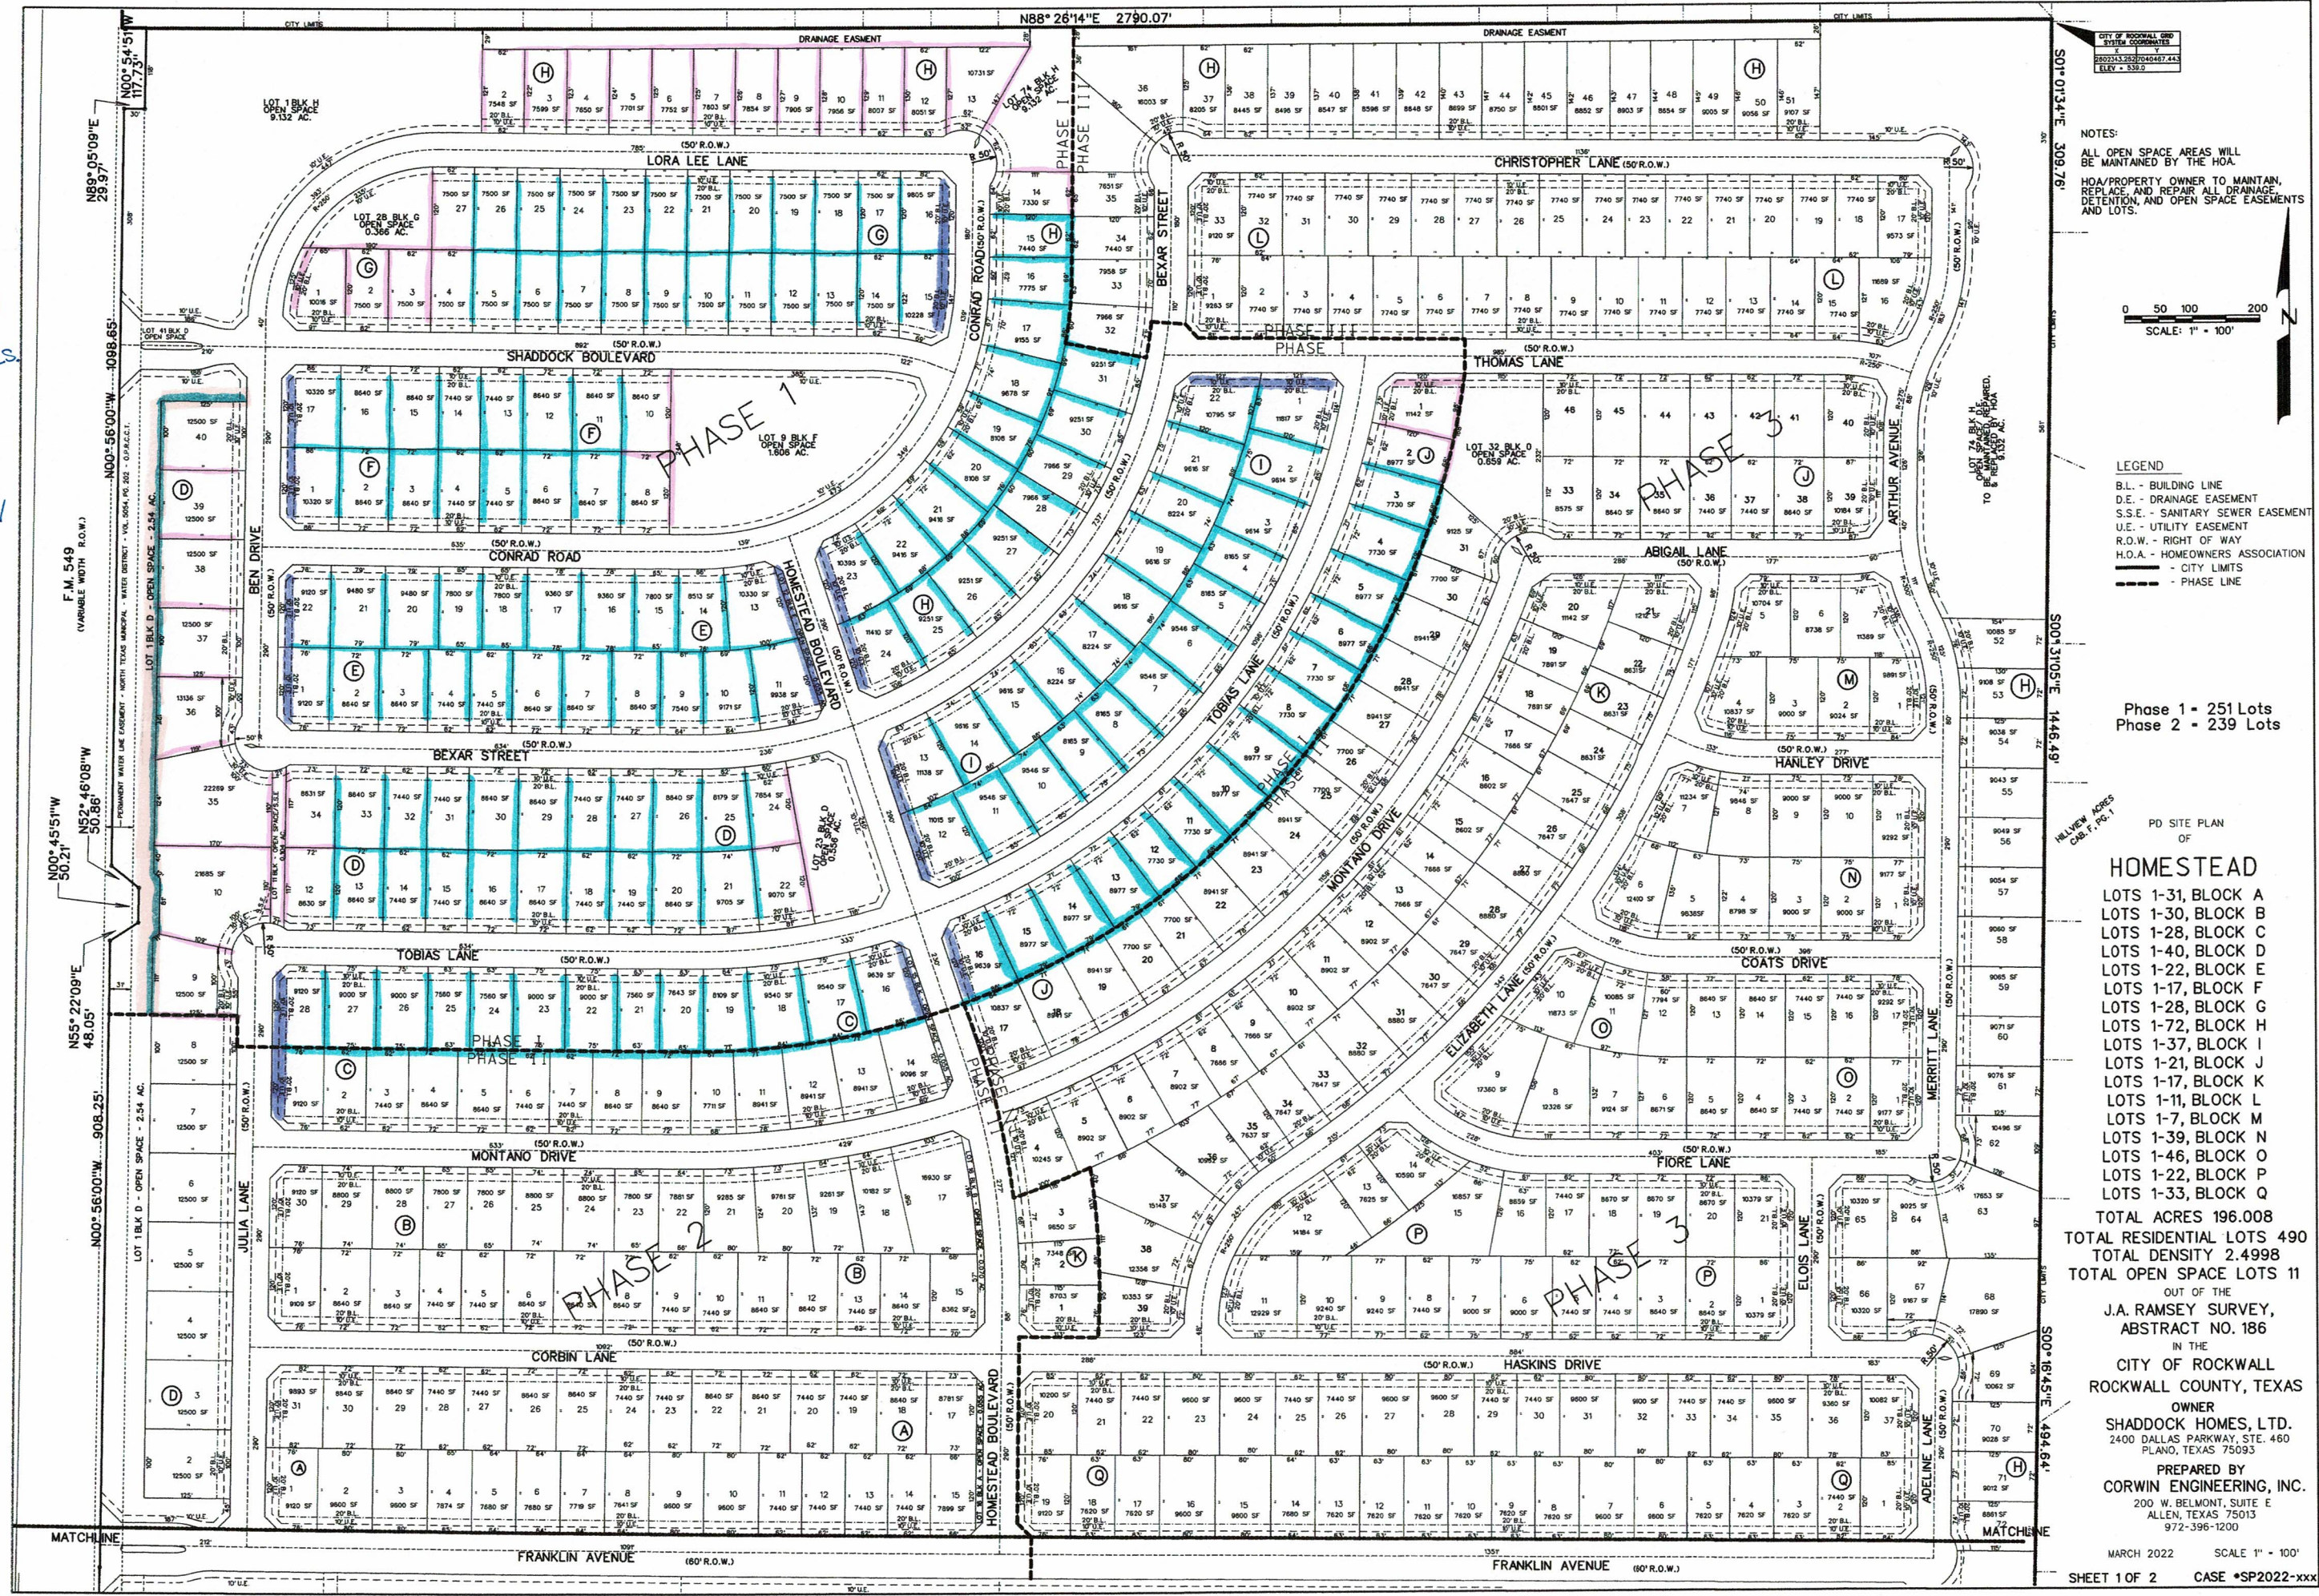

NOTES:
ALL OPEN SPACE AREAS WILL BE MAINTAINED BY THE HOA.
HOA/PROPERTY OWNER TO MAINTAIN, REPLACE, AND REPAIR ALL DRAINAGE DETENTION, AND OPEN SPACE EASEMENTS AND LOTS.

0 50 100 200
SCALE: 1" = 100'

LEGEND
B.L. - BUILDING LINE
D.E. - DRAINAGE EASEMENT
S.S.E. - SANITARY SEWER EASEMENT
U.E. - UTILITY EASEMENT
R.O.W. - RIGHT OF WAY
H.O.A. - HOMEOWNERS ASSOCIATION
--- - CITY LIMITS
--- - PHASE LINE

Phase 1 - 251 Lots
Phase 2 - 239 Lots

PD SITE PLAN
OF
HOMESTEAD
LOTS 1-31, BLOCK A
LOTS 1-30, BLOCK B
LOTS 1-28, BLOCK C
LOTS 1-40, BLOCK D
LOTS 1-22, BLOCK E
LOTS 1-17, BLOCK F
LOTS 1-28, BLOCK G
LOTS 1-72, BLOCK H
LOTS 1-37, BLOCK I
LOTS 1-21, BLOCK J
LOTS 1-17, BLOCK K
LOTS 1-11, BLOCK L
LOTS 1-7, BLOCK M
LOTS 1-39, BLOCK N
LOTS 1-46, BLOCK O
LOTS 1-22, BLOCK P
LOTS 1-33, BLOCK Q
TOTAL ACRES 196.008
TOTAL RESIDENTIAL LOTS 490
TOTAL DENSITY 2.4998
TOTAL OPEN SPACE LOTS 11
OUT OF THE
J.A. RAMSEY SURVEY,
ABSTRACT NO. 186
IN THE
CITY OF ROCKWALL
ROCKWALL COUNTY, TEXAS
OWNER
SHADDOCK HOMES, LTD.
2400 DALLAS PARKWAY, STE. 460
PLANO, TEXAS 75093
PREPARED BY
CORWIN ENGINEERING, INC.
200 W. BELMONT, SUITE E
ALLEN, TEXAS 75013
972-396-1200
MARCH 2022 SCALE 1" = 100'
SHEET 1 OF 2 CASE #SP2022-xxxx

HOMESTEAD -- FENCE MAP (NOT TO SCALE)



CITY OF ROCKWALL

PLANNING AND ZONING COMMISSION MEMORANDUM

PLANNING AND ZONING DEPARTMENT

385 S. GOLIAD STREET • ROCKWALL, TX 75087

PHONE: (972) 771-7745 • EMAIL: PLANNING@ROCKWALL.COM

TO: Planning and Zoning Commission

FROM: Henry Lee, *Planner*

DATE: September 13, 2022

SUBJECT: SP2022-048; *Site Plan for Phase 1 of the Homestead Subdivision*

The applicant, Meredith Joyce of Michael Joyce Properties, is requesting the approval of an amended site plan for Phase 1 of the Homestead Subdivision. The subject property is a 54.57-acre tract of land (*i.e. Tract 6 of the J. A. Ramsey Survey, Abstract No. 186*) generally located southeast of the intersection of FM-549 and Willow Ridge Circle. The applicant has previously been approved for a Preliminary Plat [Case No. P2021-044], Master Plat [Case No. P2021-041], and PD site plan for Phase 1 [Case No.'s SP2022-011 & SP2022-027]; however, the applicant has shifted the phase lines for the subdivision prompting the applicant's new PD site plan submittal. Staff should note that the applicant has also submit a Preliminary Plat [Case No. P2022-042] and a Master Plat [Case No. P2022-043] concurrently with this case. As part of this site plan application the applicant has submitted a site plan, landscape plan, and hardscape plan.


The site plan indicates that 175 single-family residential lots and nine (9) open space lots will be established with Phase 1 of the proposed subdivision. The landscape plan shows that three (3) canopy and four (4) accent trees will be provided per 100 linear feet of frontage along FM-549, and one (1) canopy tree will be provided per ten (10) linear feet along the northern property line. The hardscape plan details the entry monumentation signage, the location of all the required five (5) foot trails, and the fence type for each lot (*i.e. wrought iron fence, wood fence, and a wrought iron fence with masonry columns*) as required by the Planned Development District ordinance [Ordinance No. 21-24]. The submitted site plan conforms to all the applicable technical requirements of Planned Development District 92 (PD-92) and the Unified Development Code (UDC), and -- *based on the case being in compliance* -- the case is being placed on the consent agenda. Should the Planning and Zoning Commission have any questions concerning the applicant's request, staff and the applicant will be available at the September 13, 2022 Planning and Zoning Commission meeting.

CONDITIONS OF APPROVAL

If the Planning and Zoning Commission chooses to approve the applicant's Site Plan for Phase 1 of the Homestead Subdivision, then staff would propose the following conditions of approval:

- (1) All staff comments provided by the Planning, Engineering and Fire Department must be addressed prior to the submittal of engineering plans.
- (2) The applicant shall provide staff with a site layout and building elevations for the trail head prior to the submittal of civil engineering plans.
- (3) Any construction resulting from the approval of this Site Plan shall conform to the requirements set forth by the Unified Development Code (UDC), the International Building Code (IBC), the Rockwall Municipal Code of Ordinances, city adopted engineering and fire codes and with all other applicable regulatory requirements administered and/or enforced by the state and federal government.

I:\gis-drive\projects\sha012\dwg\sha012-prelim-plans.dwg

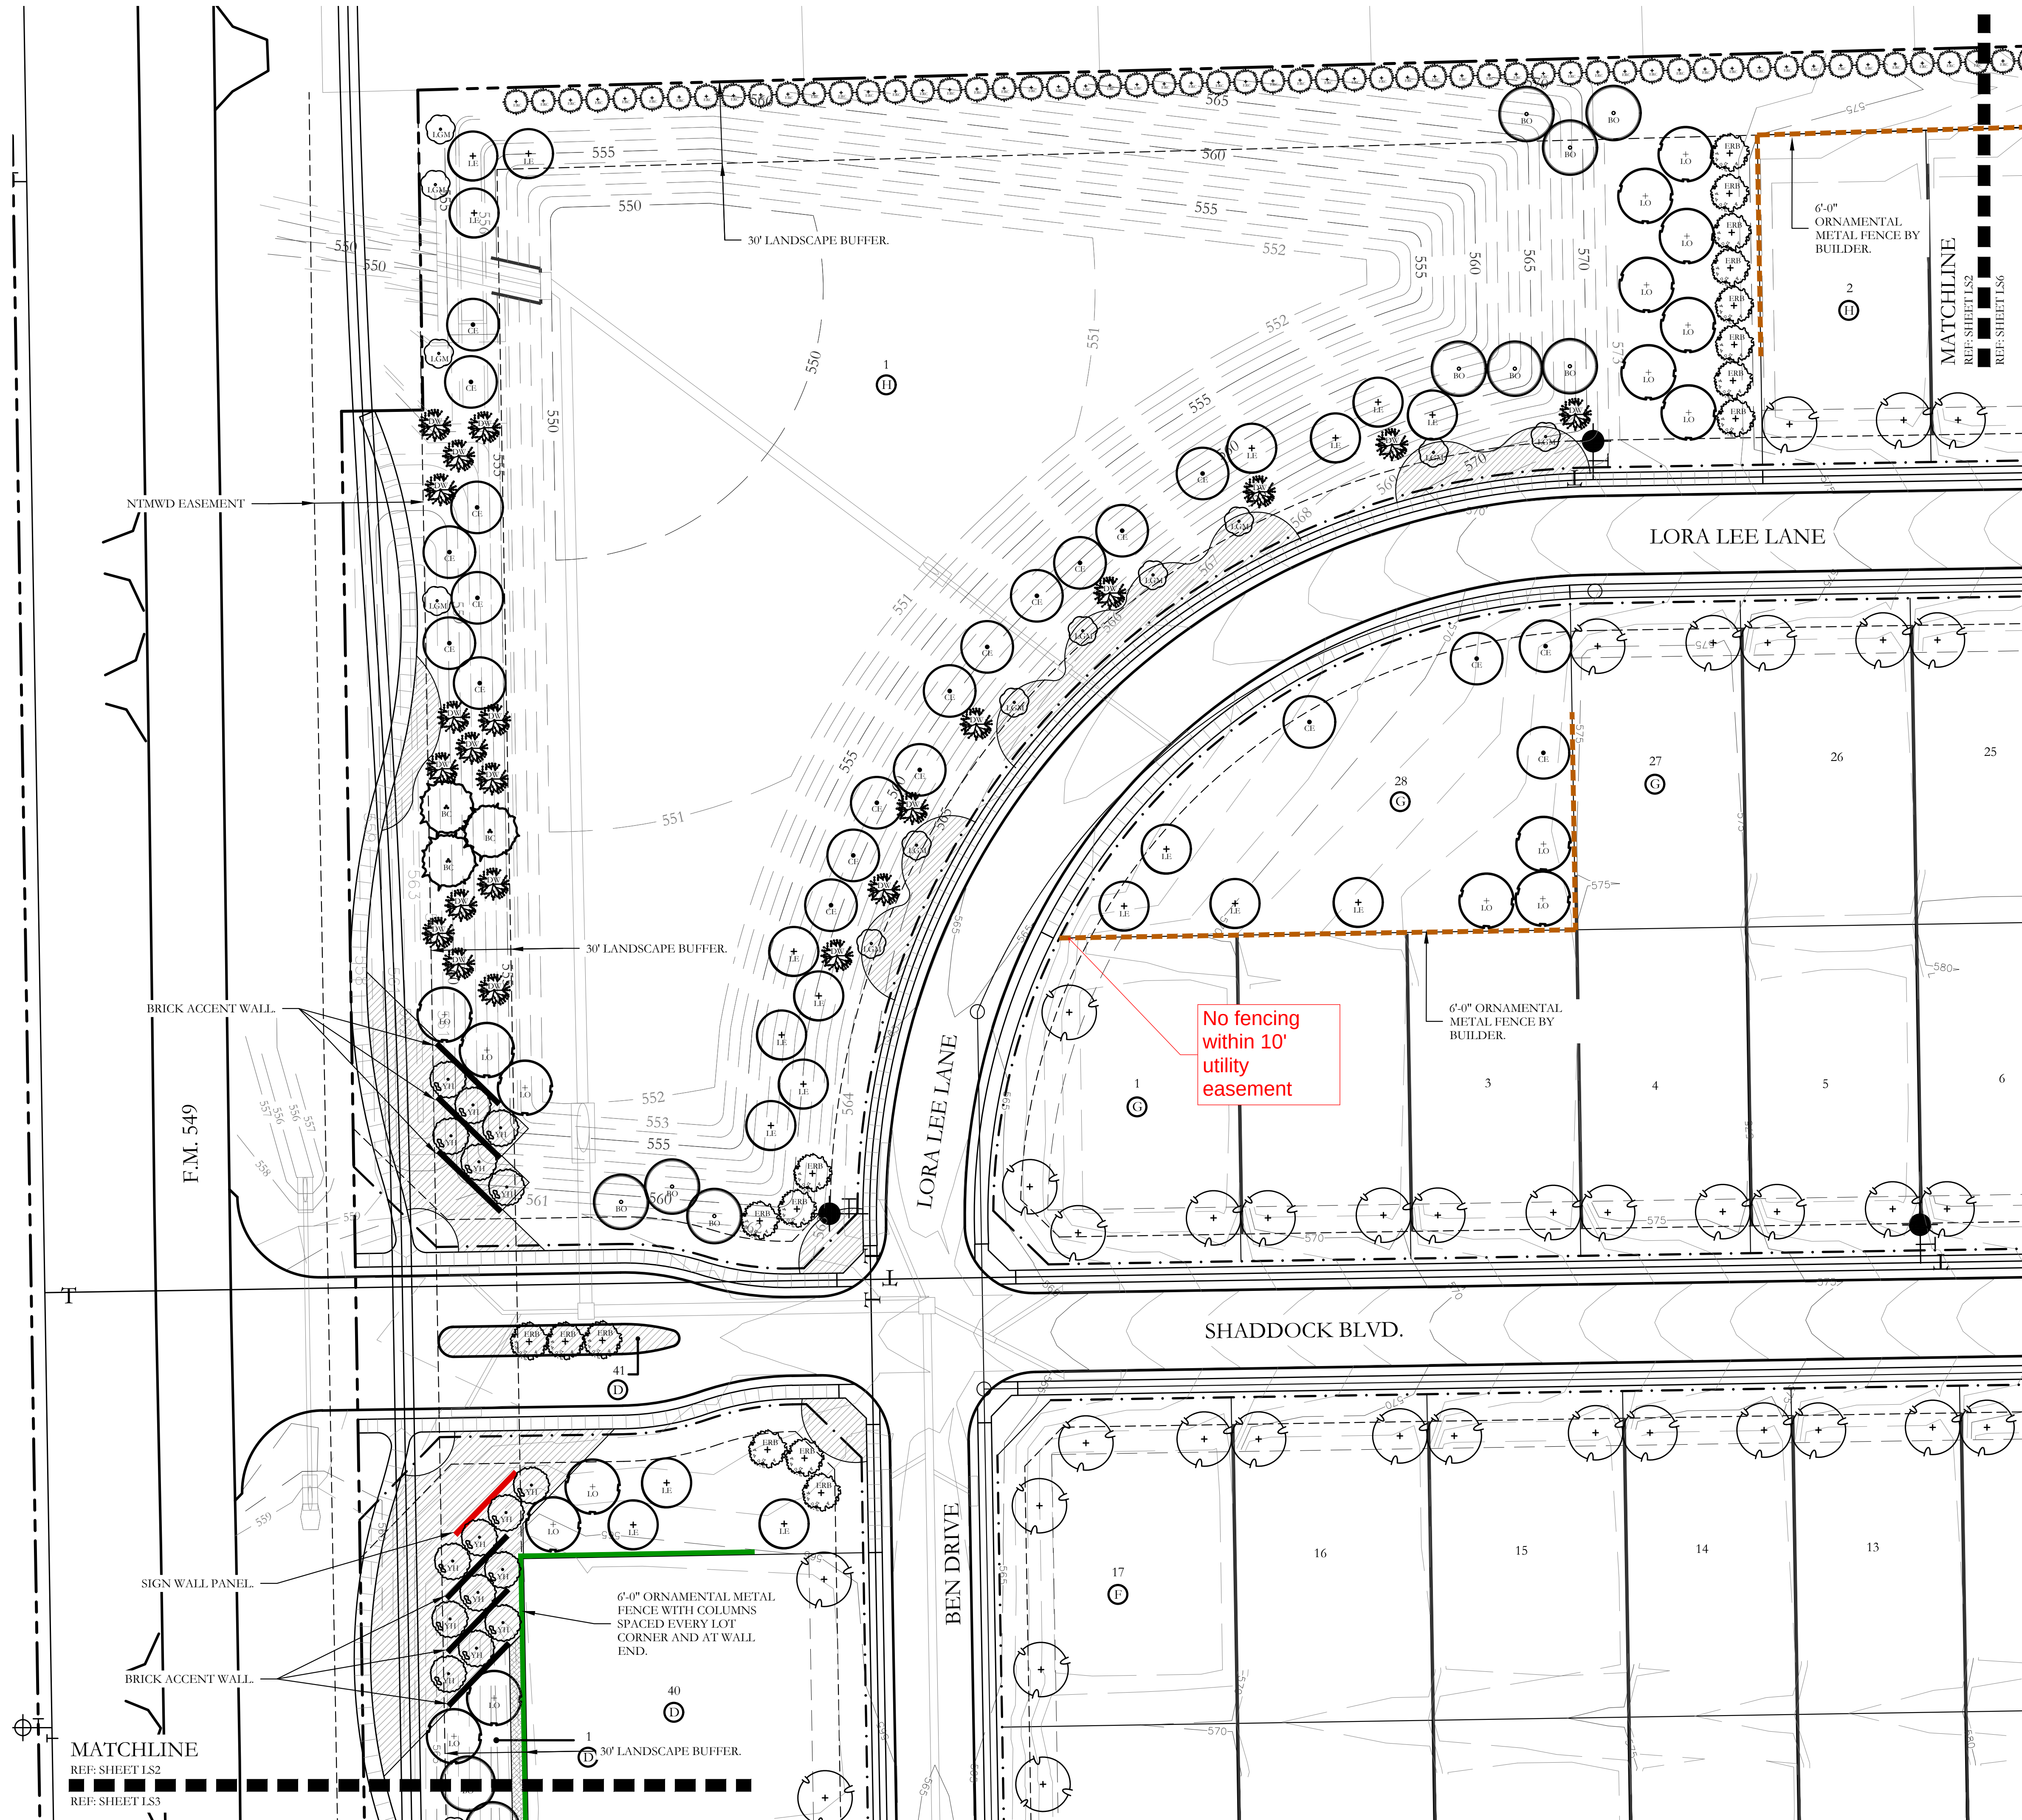

SCREENING LEGEND

- SIGN WALL PANEL.
- BRICK ACCENT WALL.
- 6'-0" HT. ORNAMENTAL METAL FENCE WITH COLUMNS SPACED EVERY LOT CORNER AND AT WALL ENDS.
- 6'-0" HT. ORNAMENTAL METAL FENCE BY BUILDER.
- 6'-0" HT. BOARD ON BOARD WOOD FENCE WITH COLUMNS. BY BUILDER.

GENERAL LANDSCAPE NOTES

- ANY EASEMENTS TO BE ESTABLISHED WILL BE IDENTIFIED AND PROVIDED AT TIME OF PLATTING.
- GRAPHIC ILLUSTRATIONS IN THE OPEN SPACES ARE NOT INTENDED TO COMMUNICATE, SHOW, OR REPRESENT ACTUAL LAYOUT, OR DETAILED LANDSCAPE DESIGN.
- ALL ROADS, SIDEWALKS, FIRE LANES, DRIVE AISLES AND INTERSECTIONS WILL COMPLY WITH THE CITY OF ROCKWALL ENGINEERING DESIGN STANDARDS REGARDLESS OF WHAT IS SHOWN ON THIS EXHIBIT.
- SIDEWALKS WILL BE CONSTRUCTED ALONG ALL CITY STREETS. INTER-CONNECTIVITY WILL BE PROVIDED THAT MEETS CITY OF ROCKWALL CITY AND ADA STANDARDS REGARDLESS OF WHAT IS SHOWN ON THIS EXHIBIT.
- ALL DISTURBED AREAS WITHIN COMMON AREA LOTS AND STREET BUFFERS SHALL BE COMMON BERMUDA GRASS.
- ALL LANDSCAPE AREAS SHOWN ON THESE PRELIMINARY LANDSCAPE PLANS SHALL RECEIVE A COMPLETE IRRIGATION SYSTEM.
- BERMS AND/OR SHRUBBERY SHALL BE PROVIDED ALONG F.M. 549.
- NO TREES TO BE WITHIN 10' OF ANY PUBLIC WATER SEWER OR STORM LINE THAT IS 10" IN DIAMETER OR LARGER.
- NO TREES TO BE WITHIN 5' OF ANY PUBLIC WATER, SEWER, OR STORM LINE THAT IS LESS THAN 10".

PLANT LEGEND

SYMBOL	KEY	COMMON NAME	SCIENTIFIC NAME	SIZE	SPACING
		TWO SHADE TREE SHALL BE LOCATED ON EACH RESIDENTIAL LOT. EACH KIND OF TREE SHALL BE DETERMINED AT THE TIME OF ISSUANCE OF A BUILDING PERMIT.		4" CALIPER	
	LO	LIVE OAK	QUERCUS VIRGINIANA	4" CALIPER	AS SHOWN
	BO	BUR OAK	QUERCUS MACROCARPA	4" CALIPER	AS SHOWN
	LE	LACEBARK ELM	ULMUS PARVIFOLIA	4" CALIPER	AS SHOWN
	CE	CEDAR ELM	ULMUS CRASSIFOLIA	4" CALIPER	AS SHOWN
	BC	BALD CYPRESS	TAXODIUM DISTICHUM	4" CALIPER	AS SHOWN
	ERC	EASTERN RED CEDAR	JUNIPERUS VIRGINIANA	4" CALIPER	AS SHOWN
	LGM	LITTLE GEM MAGNOLIA	MAGNOLIA GRANDIFLORA 'LITTLE GEM'	2" CALIPER	AS SHOWN
	DW	DESERT WILLOW	CHILOPSIS LINEARIS	2" CALIPER	AS SHOWN
	YH	YAUPOH HOLLY	ILEX VOMITORIA	2" CALIPER	AS SHOWN
	RB	EASTERN REDBUD	CERCIS CANADENSIS VAR. CANDENSIS	2" CALIPER	AS SHOWN
		SHRUB AND GROUND COVER RED. SPECIES SHALL BE CONSISTENT WITH THE CITY OF ROCKWALL APPROVED PLANT LIST.	SPECIES TO BE DETERMINED	AS SHOWN	AS SHOWN
		SCREENING SHRUBS. SPECIES SHALL BE CONSISTENT WITH THE CITY OF ROCKWALL APPROVED PLANT LIST.	SPECIES TO BE DETERMINED	5 GALLON	AS SHOWN



APPROVED:

I hereby certify that the above and foregoing site plan for a development in the City of Rockwall, Texas, was approved by the Planning & Zoning Commission of the City of Rockwall on the day of , .

WITNESS OUR HANDS, this day of , .

Planning & Zoning Commission, Chairman

Director of Planning and Zoning

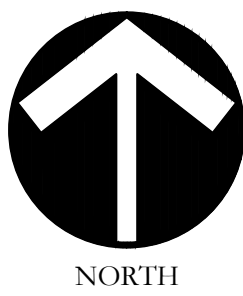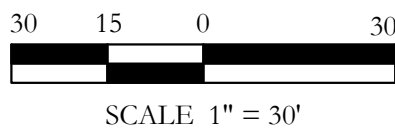

SCALE:
VARIES
One Inch
JVC No SHA012

LS2 of 10



DEVELOPMENT APPLICATION

City of Rockwall
Planning and Zoning Department
385 S. Goliad Street
Rockwall, Texas 75087

STAFF USE ONLY

PLANNING & ZONING CASE NO. _____

NOTE: THE APPLICATION IS NOT CONSIDERED ACCEPTED BY THE CITY UNTIL THE PLANNING DIRECTOR AND CITY ENGINEER HAVE SIGNED BELOW.

DIRECTOR OF PLANNING: _____

CITY ENGINEER: _____

PLEASE CHECK THE APPROPRIATE BOX BELOW TO INDICATE THE TYPE OF DEVELOPMENT REQUEST [SELECT ONLY ONE BOX]:

PLATTING APPLICATION FEES:

- ☐ MASTER PLAT (\$100.00 + \$15.00 ACRE) ¹
- ☐ PRELIMINARY PLAT (\$200.00 + \$15.00 ACRE) ¹
- ☐ FINAL PLAT (\$300.00 + \$20.00 ACRE) ¹
- ☐ REPLAT (\$300.00 + \$20.00 ACRE) ¹
- ☐ AMENDING OR MINOR PLAT (\$150.00)
- ☐ PLAT REINSTATEMENT REQUEST (\$100.00)

SITE PLAN APPLICATION FEES:

- ☒ SITE PLAN (\$250.00 + \$20.00 ACRE) ¹ **\$1341.40**
- ☐ AMENDED SITE PLAN/ELEVATIONS/LANDSCAPING PLAN (\$100.00)

ZONING APPLICATION FEES:

- ☐ ZONING CHANGE (\$200.00 + \$15.00 ACRE) ¹
- ☐ SPECIFIC USE PERMIT (\$200.00 + \$15.00 ACRE) ^{1 & 2}
- ☐ PD DEVELOPMENT PLANS (\$200.00 + \$15.00 ACRE) ¹

OTHER APPLICATION FEES:

- ☐ TREE REMOVAL (\$75.00)
- ☐ VARIANCE REQUEST/SPECIAL EXCEPTIONS (\$100.00) ²

NOTES:

¹: IN DETERMINING THE FEE, PLEASE USE THE EXACT ACREAGE WHEN MULTIPLYING BY THE PER ACRE AMOUNT. FOR REQUESTS ON LESS THAN ONE ACRE, ROUND UP TO ONE (1) ACRE.

²: A \$1,000.00 FEE WILL BE ADDED TO THE APPLICATION FEE FOR ANY REQUEST THAT INVOLVES CONSTRUCTION WITHOUT OR NOT IN COMPLIANCE TO AN APPROVED BUILDING PERMIT.

PROPERTY INFORMATION [PLEASE PRINT]

ADDRESS A portion of JA Ramsey Survey, Abstract No. 186; Property ID 12255; FM 549

SUBDIVISION Homestead Phase 1

LOT

BLOCK

GENERAL LOCATION FM 1139 and FM 549

ZONING, SITE PLAN AND PLATTING INFORMATION [PLEASE PRINT]

CURRENT ZONING PD-92, Ord No. 21-24

CURRENT USE Single Family Residential

PROPOSED ZONING PD-92, Ord No. 21-24

PROPOSED USE Single Family Residential

ACREAGE 54.570

LOTS [CURRENT]

LOTS [PROPOSED]

175

- ☐ **SITE PLANS AND PLATS:** BY CHECKING THIS BOX YOU ACKNOWLEDGE THAT DUE TO THE PASSAGE OF HB3167 THE CITY NO LONGER HAS FLEXIBILITY WITH REGARD TO ITS APPROVAL PROCESS, AND FAILURE TO ADDRESS ANY OF STAFF'S COMMENTS BY THE DATE PROVIDED ON THE DEVELOPMENT CALENDAR WILL RESULT IN THE DENIAL OF YOUR CASE.

OWNER/APPLICANT/AGENT INFORMATION [PLEASE PRINT/CHECK THE PRIMARY CONTACT/ORIGINAL SIGNATURES ARE REQUIRED]

☐ OWNER SH Dev Klutts Rockwall, LLC

☐ APPLICANT Michael Joyce Properties

CONTACT PERSON Peter H. Shaddock, Jr.

CONTACT PERSON Meredith Joyce

ADDRESS 2400 Dallas Parkway, Ste. 460

ADDRESS 767 Justin Rd

CITY, STATE & ZIP Plano, TX 75093

CITY, STATE & ZIP Rockwall, TX 75087

PHONE 214-240-6004

PHONE 512-694-6394

E-MAIL land@shaddockhomes.com

E-MAIL meredith@michaeljoyceproperties.com

NOTARY VERIFICATION [REQUIRED]


BEFORE ME, THE UNDERSIGNED AUTHORITY, ON THIS DAY PERSONALLY APPEARED Peter Shaddock [OWNER] THE UNDERSIGNED, WHO STATED THE INFORMATION ON THIS APPLICATION TO BE TRUE AND CERTIFIED THE FOLLOWING:

"I HEREBY CERTIFY THAT I AM THE OWNER FOR THE PURPOSE OF THIS APPLICATION; ALL INFORMATION SUBMITTED HEREIN IS TRUE AND CORRECT; AND THE APPLICATION FEE OF \$ 1341.40 TO COVER THE COST OF THIS APPLICATION, HAS BEEN PAID TO THE CITY OF ROCKWALL ON THIS THE 19 DAY OF August, 2022. BY SIGNING THIS APPLICATION, I AGREE THAT THE CITY OF ROCKWALL (I.E. "CITY") IS AUTHORIZED AND PERMITTED TO PROVIDE INFORMATION CONTAINED WITHIN THIS APPLICATION TO THE PUBLIC. THE CITY IS ALSO AUTHORIZED AND PERMITTED TO REPRODUCE ANY COPYRIGHTED INFORMATION SUBMITTED IN CONJUNCTION WITH THIS APPLICATION, IF SUCH REPRODUCTION IS ASSOCIATED OR IN RESPONSE TO A REQUEST FOR PUBLIC INFORMATION."

GIVEN UNDER MY HAND AND SEAL OF OFFICE ON THIS THE 19 DAY OF August, 2022


OWNER'S SIGNATURE

NOTARY PUBLIC IN AND FOR THE STATE OF TEXAS

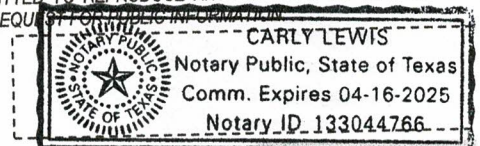

MY COMMISSION EXPIRES

4-16-25

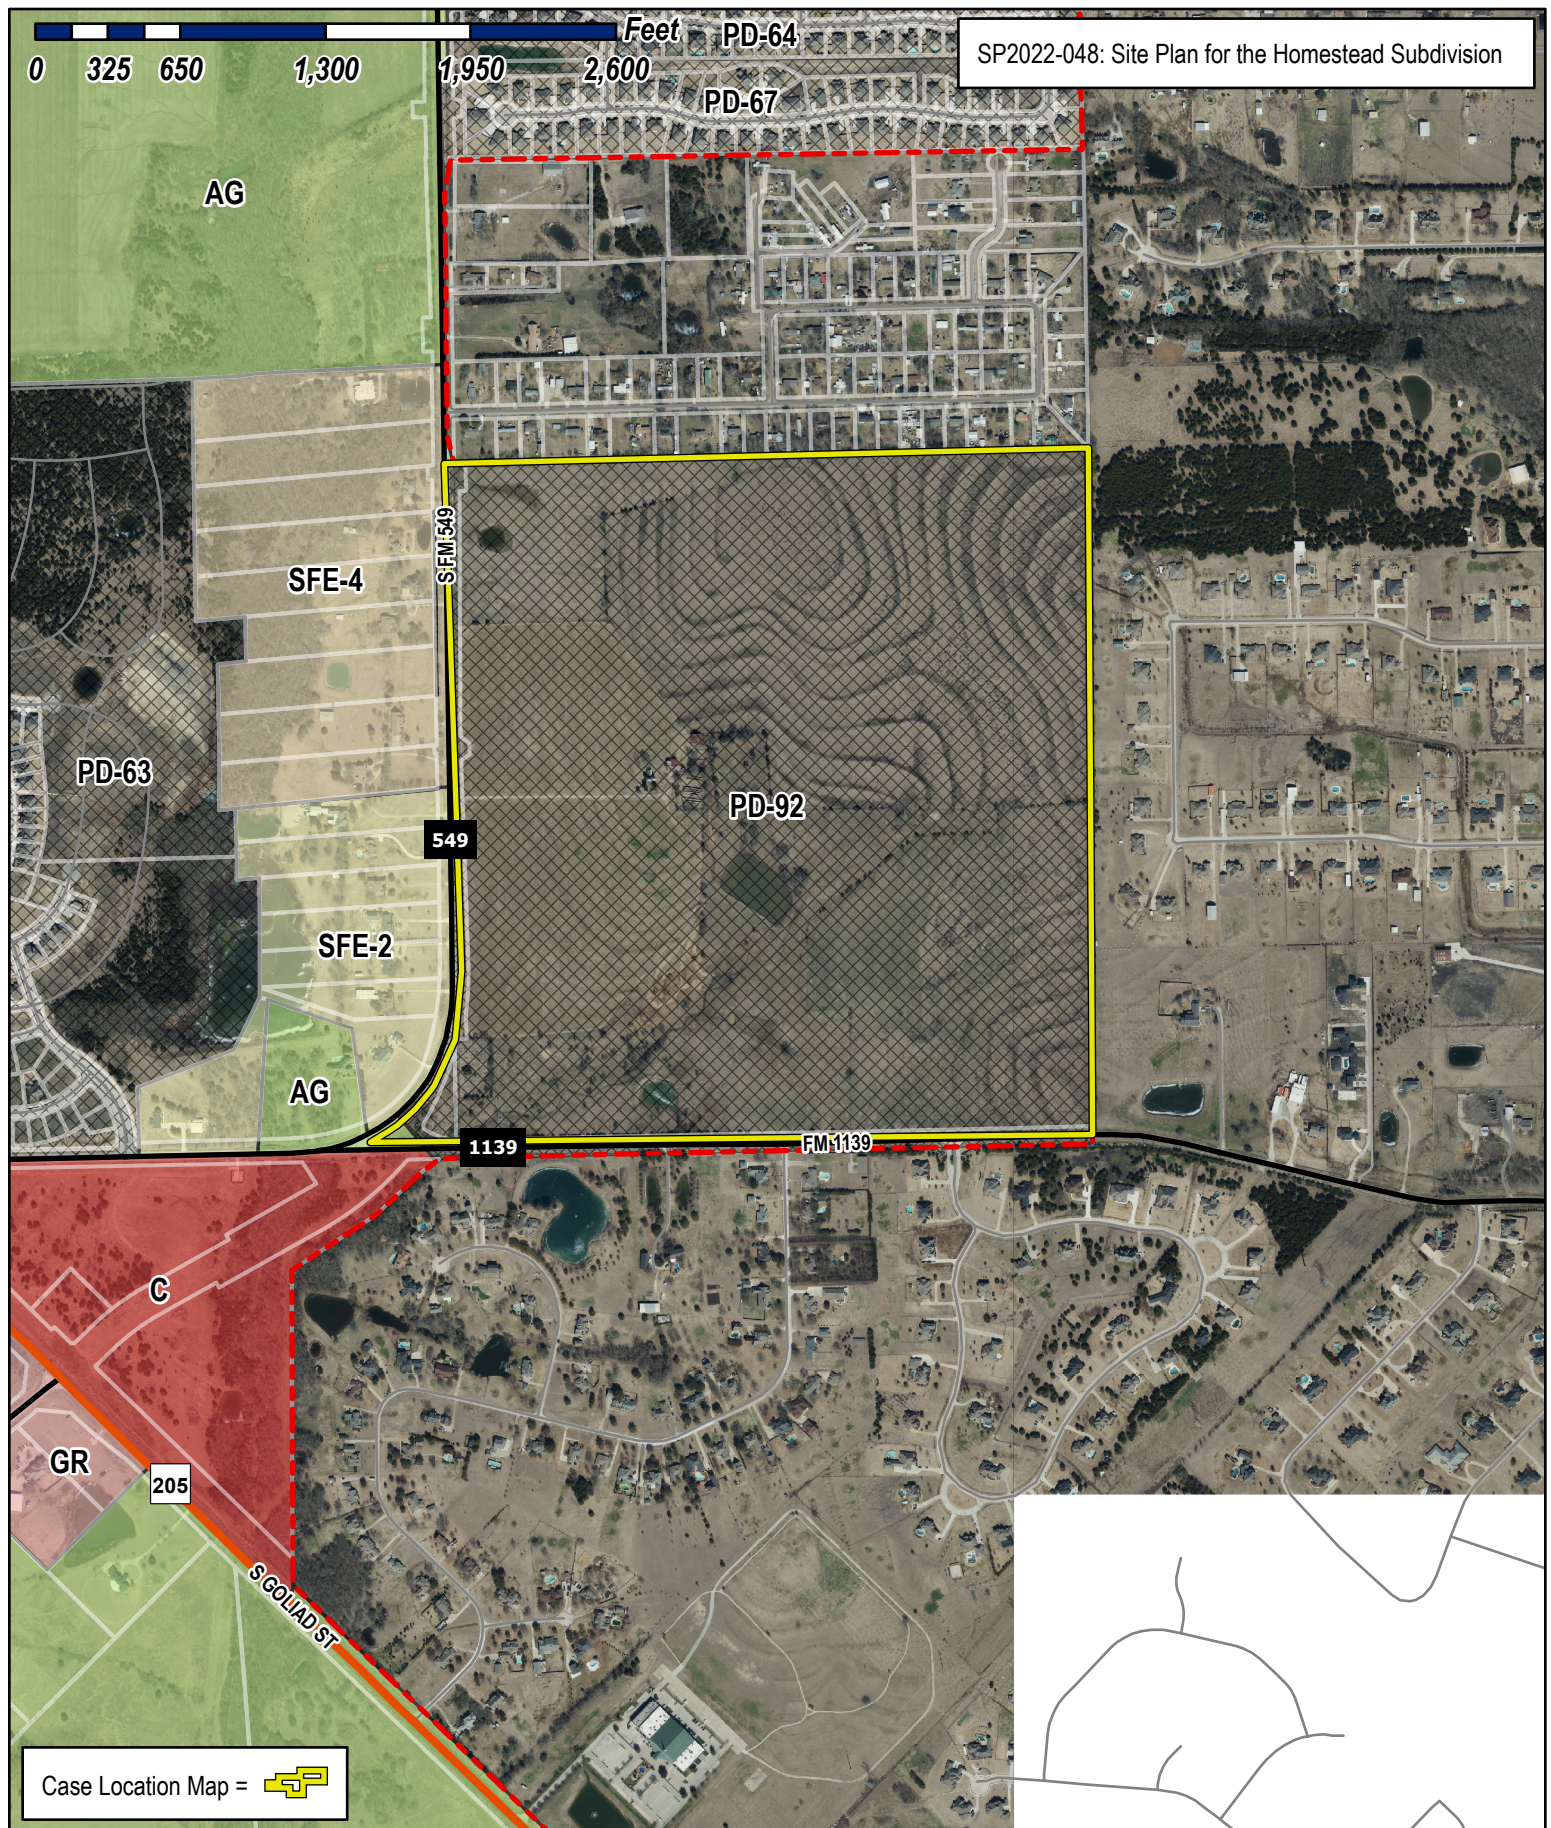


City of Rockwall

Planning & Zoning Department
 385 S. Goliad Street
 Rockwall, Texas 75032
 (P): (972) 771-7745
 (W): www.rockwall.com

The City of Rockwall GIS maps are continually under development and therefore subject to change without notice. While we endeavor to provide timely and accurate information, we make no guarantees. The City of Rockwall makes no warranty, express or implied, including warranties of merchantability and fitness for a particular purpose. Use of the information is the sole responsibility of the user.



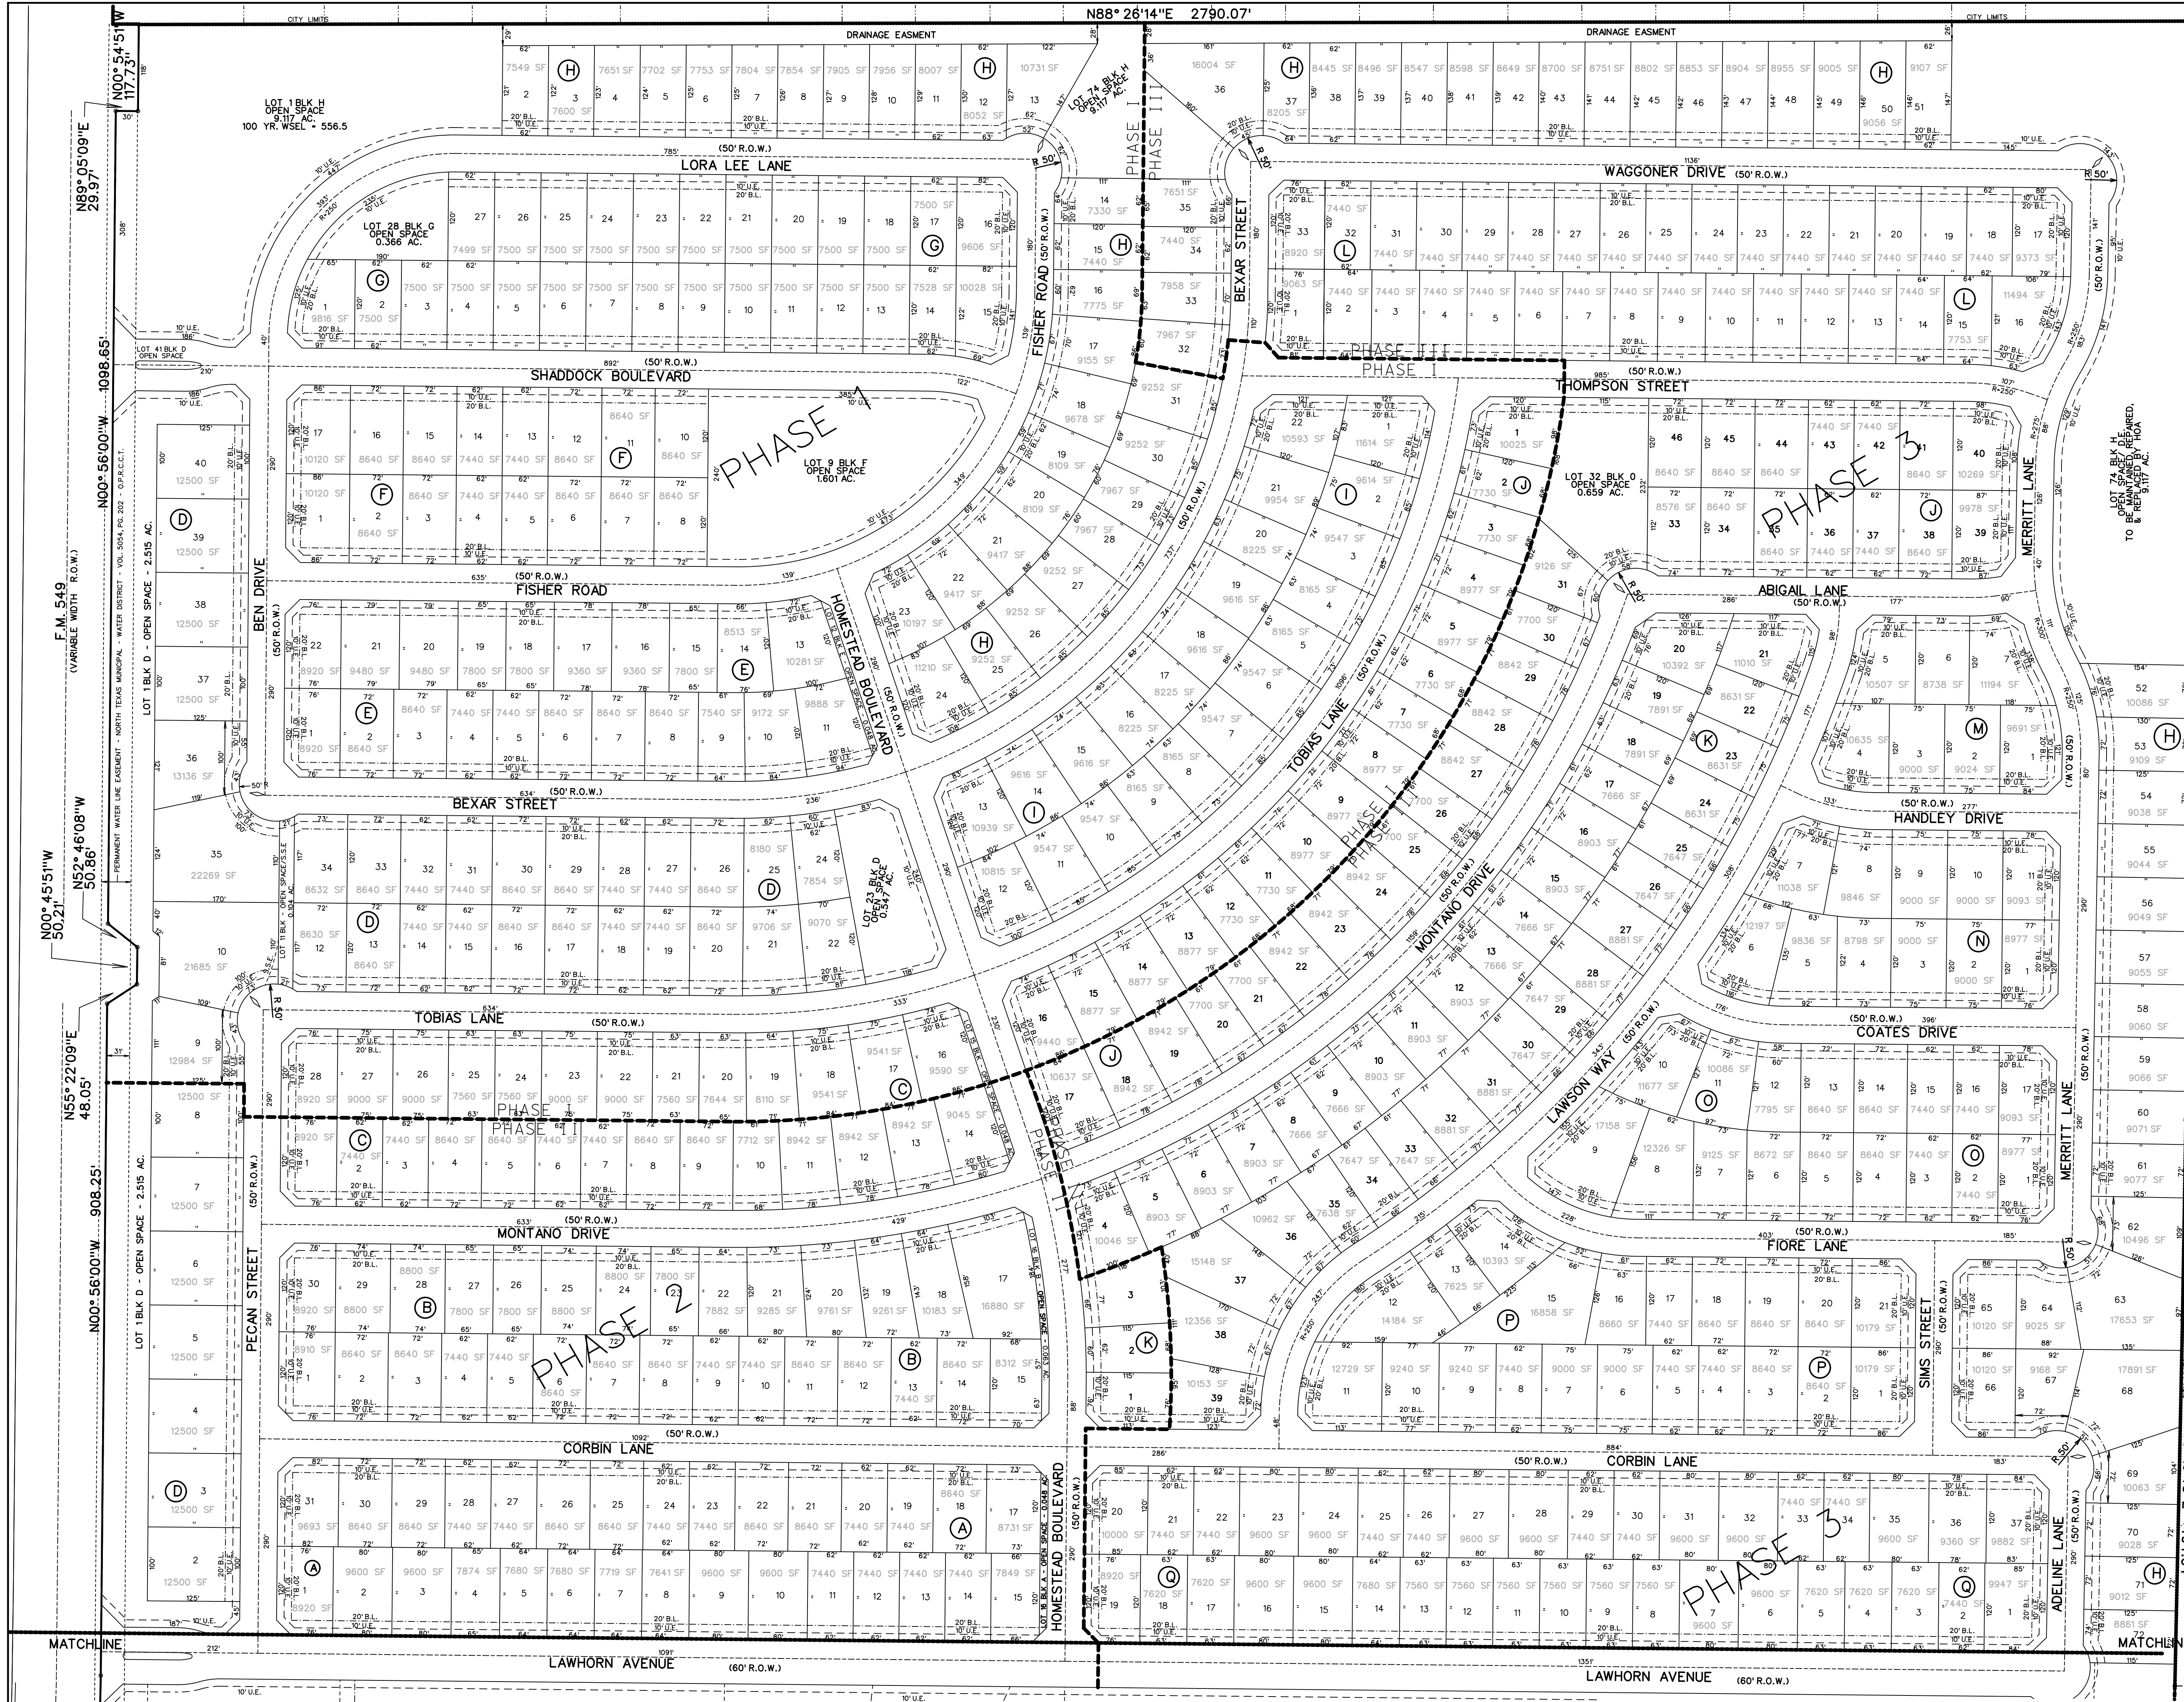

CITY OF ROCKWALL, TEXAS
SYSTEM COORDINATES
X 260234.262 Y 7040467.443
ELEV. = 539.0'

NOTES:
ALL OPEN SPACE AREAS WILL BE MAINTAINED BY THE HOA.
HOA/PROPERTY OWNER TO MAINTAIN, REPLACE, AND REPAIR ALL DRAINAGE, DETENTION, AND OPEN SPACE EASEMENTS AND LOTS.

0 50 100 200
SCALE: 1" = 100'

LEGEND
B.L. - BUILDING LINE
D.E. - DRAINAGE EASEMENT
S.S.E. - SANITARY SEWER EASEMENT
U.E. - UTILITY EASEMENT
R.O.W. - RIGHT OF WAY
H.O.A. - HOMEOWNERS ASSOCIATION
--- - CITY LIMITS
--- - PHASE LINE

Phase 1 = 175 Lots
Phase 2 = 83 Lots
Phase 3 = 232 Lots

PD SITE PLAN
OF

HOMESTEAD

LOTS 1-31, BLOCK A
LOTS 1-30, BLOCK B
LOTS 1-28, BLOCK C
LOTS 1-42, BLOCK D
LOTS 1-22, BLOCK E
LOTS 1-17, BLOCK F
LOTS 1-28, BLOCK G
LOTS 1-72, BLOCK H
LOTS 1-22, BLOCK I
LOTS 1-46, BLOCK J
LOTS 1-39, BLOCK K
LOTS 1-33, BLOCK L
LOTS 1-7, BLOCK M
LOTS 1-11, BLOCK N
LOTS 1-17, BLOCK O
LOTS 1-21, BLOCK P
LOTS 1-37, BLOCK Q
LOT 1, BLOCK R


TOTAL ACRES 196.008
TOTAL RESIDENTIAL LOTS 490
TOTAL DENSITY 2.4998
TOTAL OPEN SPACE LOTS 11
OUT OF THE
J.A. RAMSEY SURVEY,
ABSTRACT NO. 186

IN THE
CITY OF ROCKWALL
ROCKWALL COUNTY, TEXAS
OWNER
SH DEV KLUTTS ROCKWALL, LLC.
2400 DALLAS PARKWAY, STE. 460
PLANO, TEXAS 75093

PREPARED BY
CORVIN ENGINEERING, INC.
200 W. BELMONT, SUITE E
ALLEN, TEXAS 75013
972-396-1200



I:\GIS-Admin\projects\sha012\dwg\sha012-prelim-plans.dwg

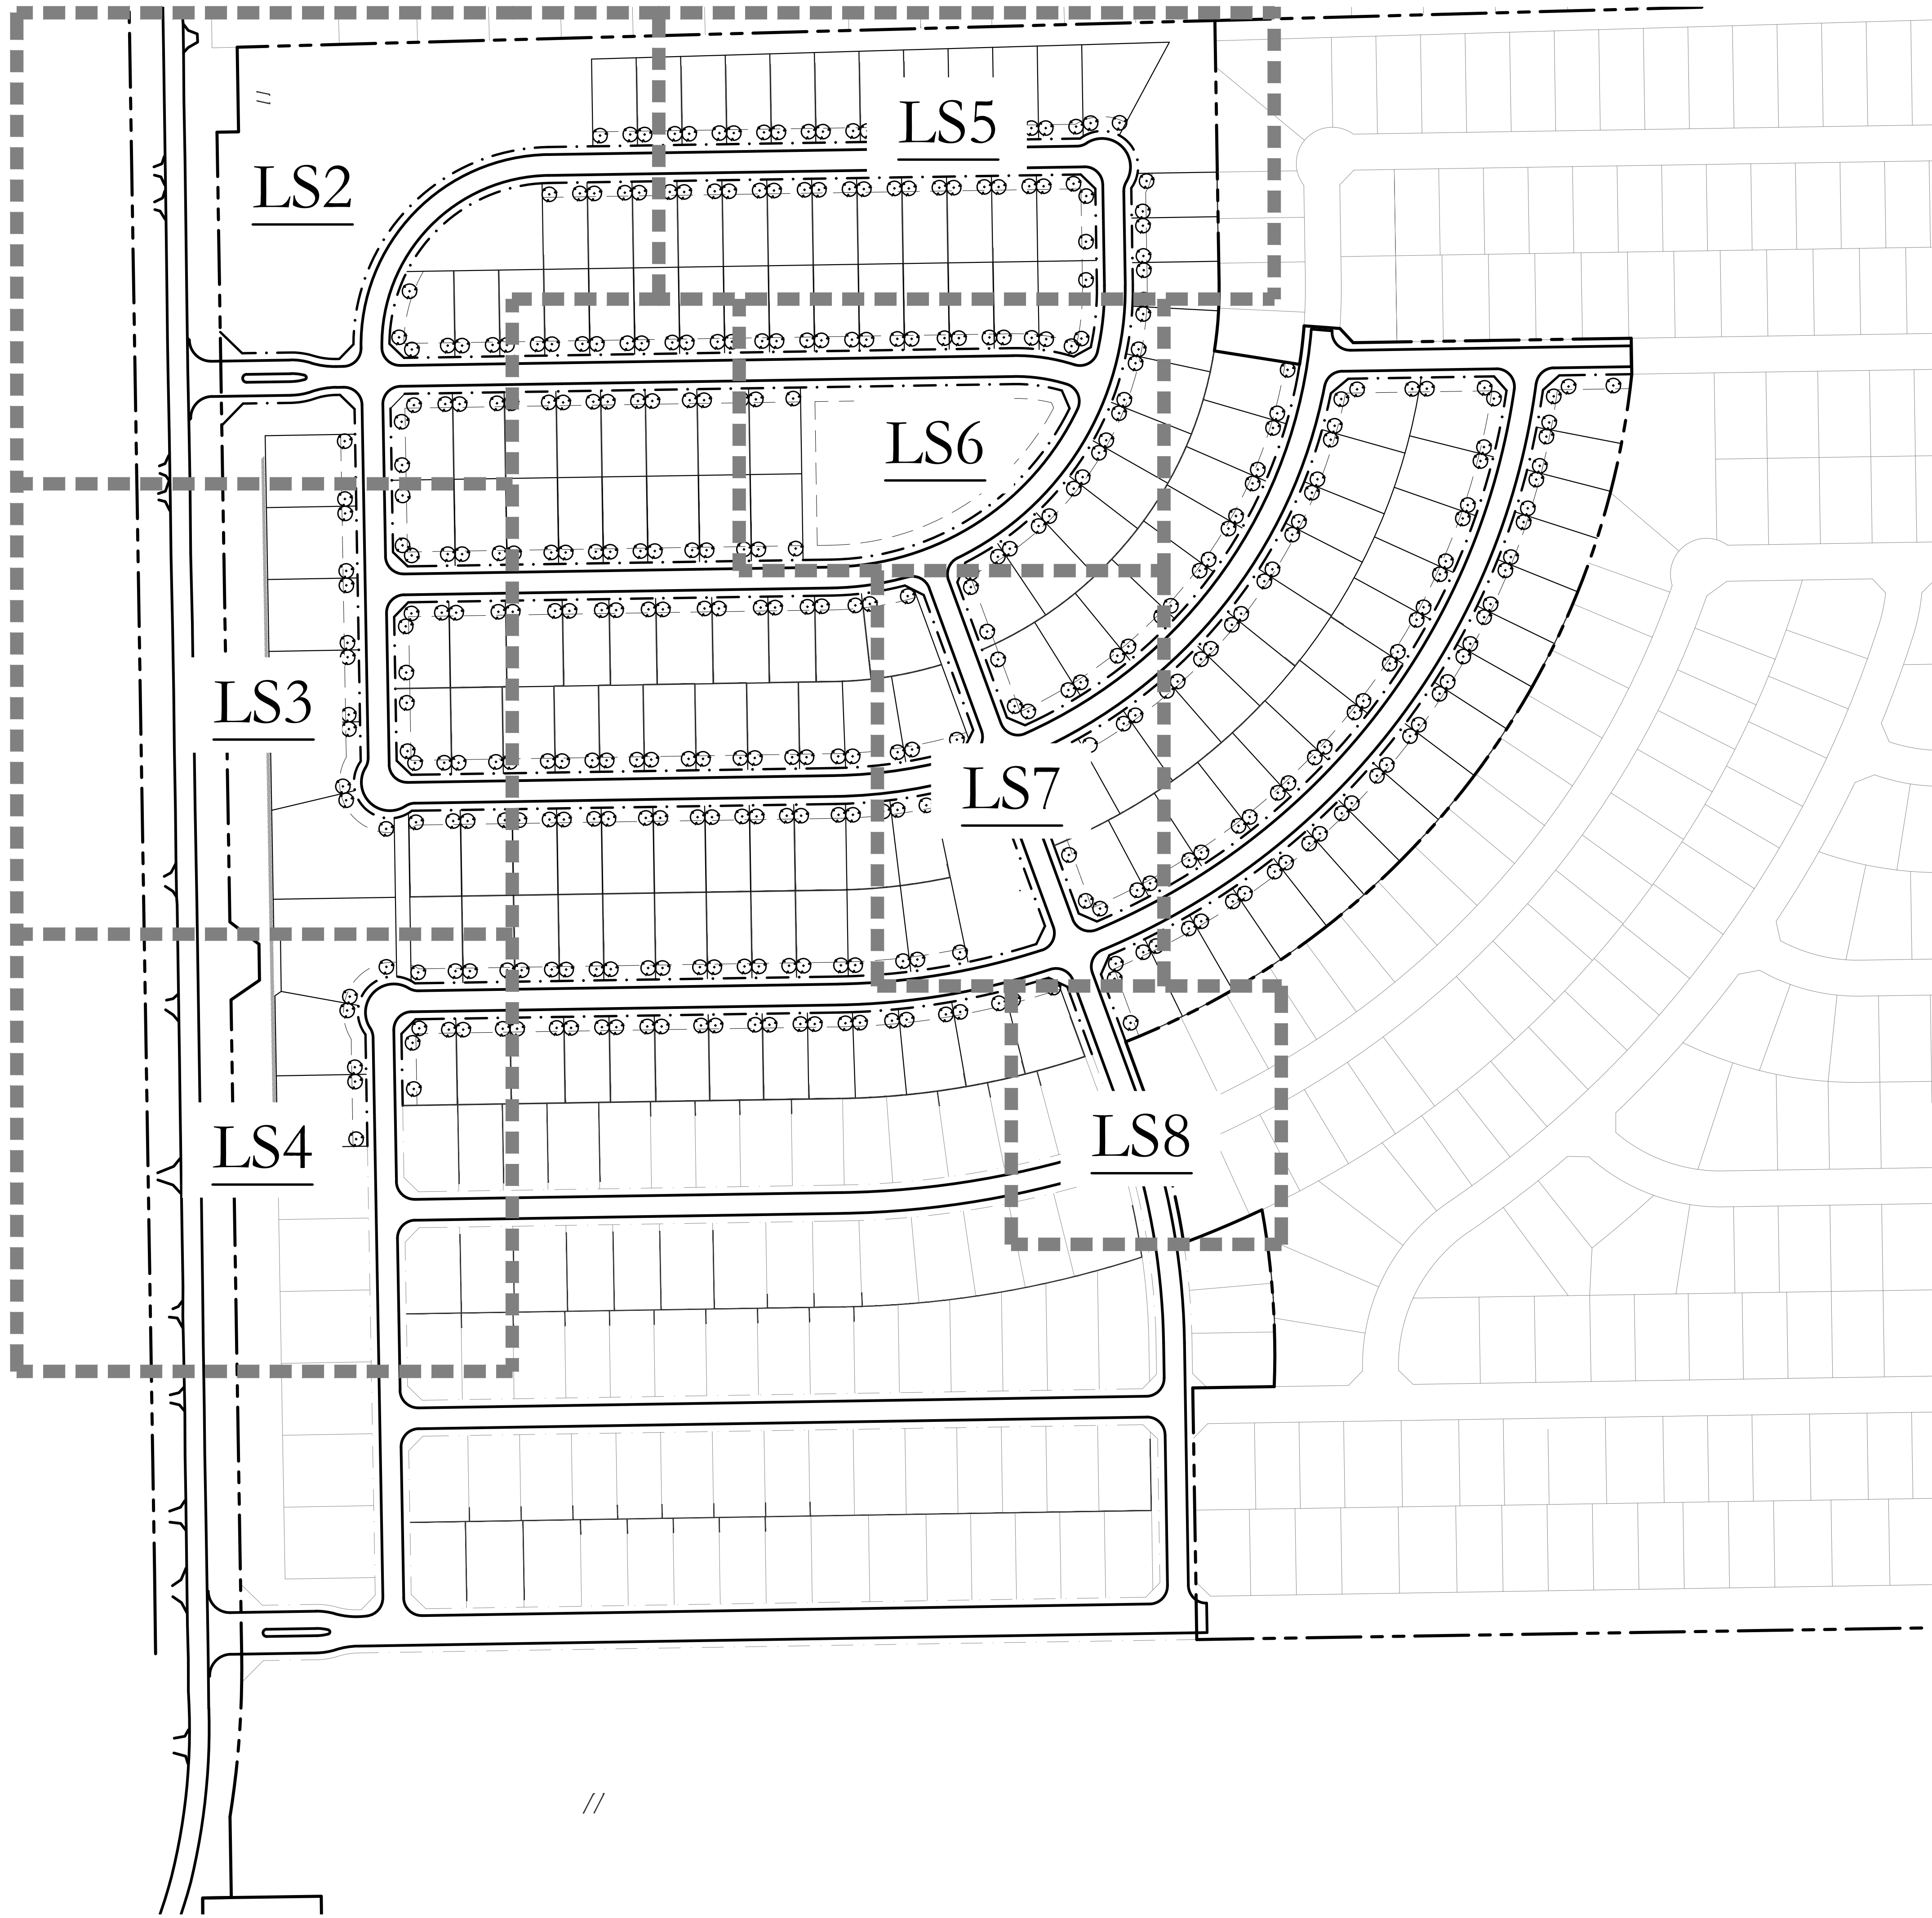


APPROVED:
I hereby certify that the above and foregoing site plan for a development in the City of Rockwall, Texas, was approved by the Planning & Zoning Commission of the City of Rockwall on the _____ day of _____, 2022.

WITNESS OUR HANDS, this _____ day of _____, 2022.

Planning & Zoning Commission, Chairman

Director of Planning and Zoning

120 60 0 120
SCALE 1" = 120'

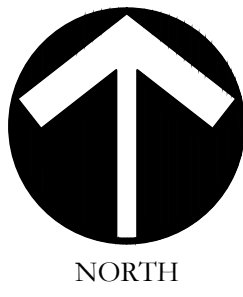


SCALE:
VARIES
One Inch
JVC No SHA012

LS1 of 10


PRELIMINARY LANDSCAPE PLANS
OVERALL LAYOUT PLAN

HOMESTEAD
PHASE I
CITY OF ROCKWALL
ROCKWALL COUNTY, TEXAS

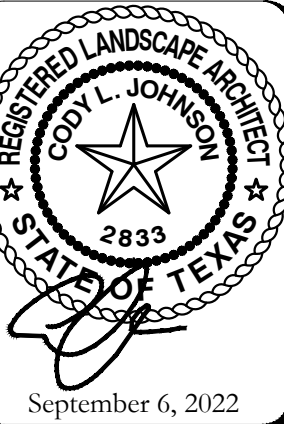

**JOHNSON VOLK
CONSULTING**
TBPELS Engineering Firm No. 11962 / Land Surveying Firm No. 10194033
704 Central Parkway East | Suite 1200 | Plano, TX 75074 | 972.201.3100

I:\gis-drive\projects\sh012\dwg\sh012-prelim-plans.dwg

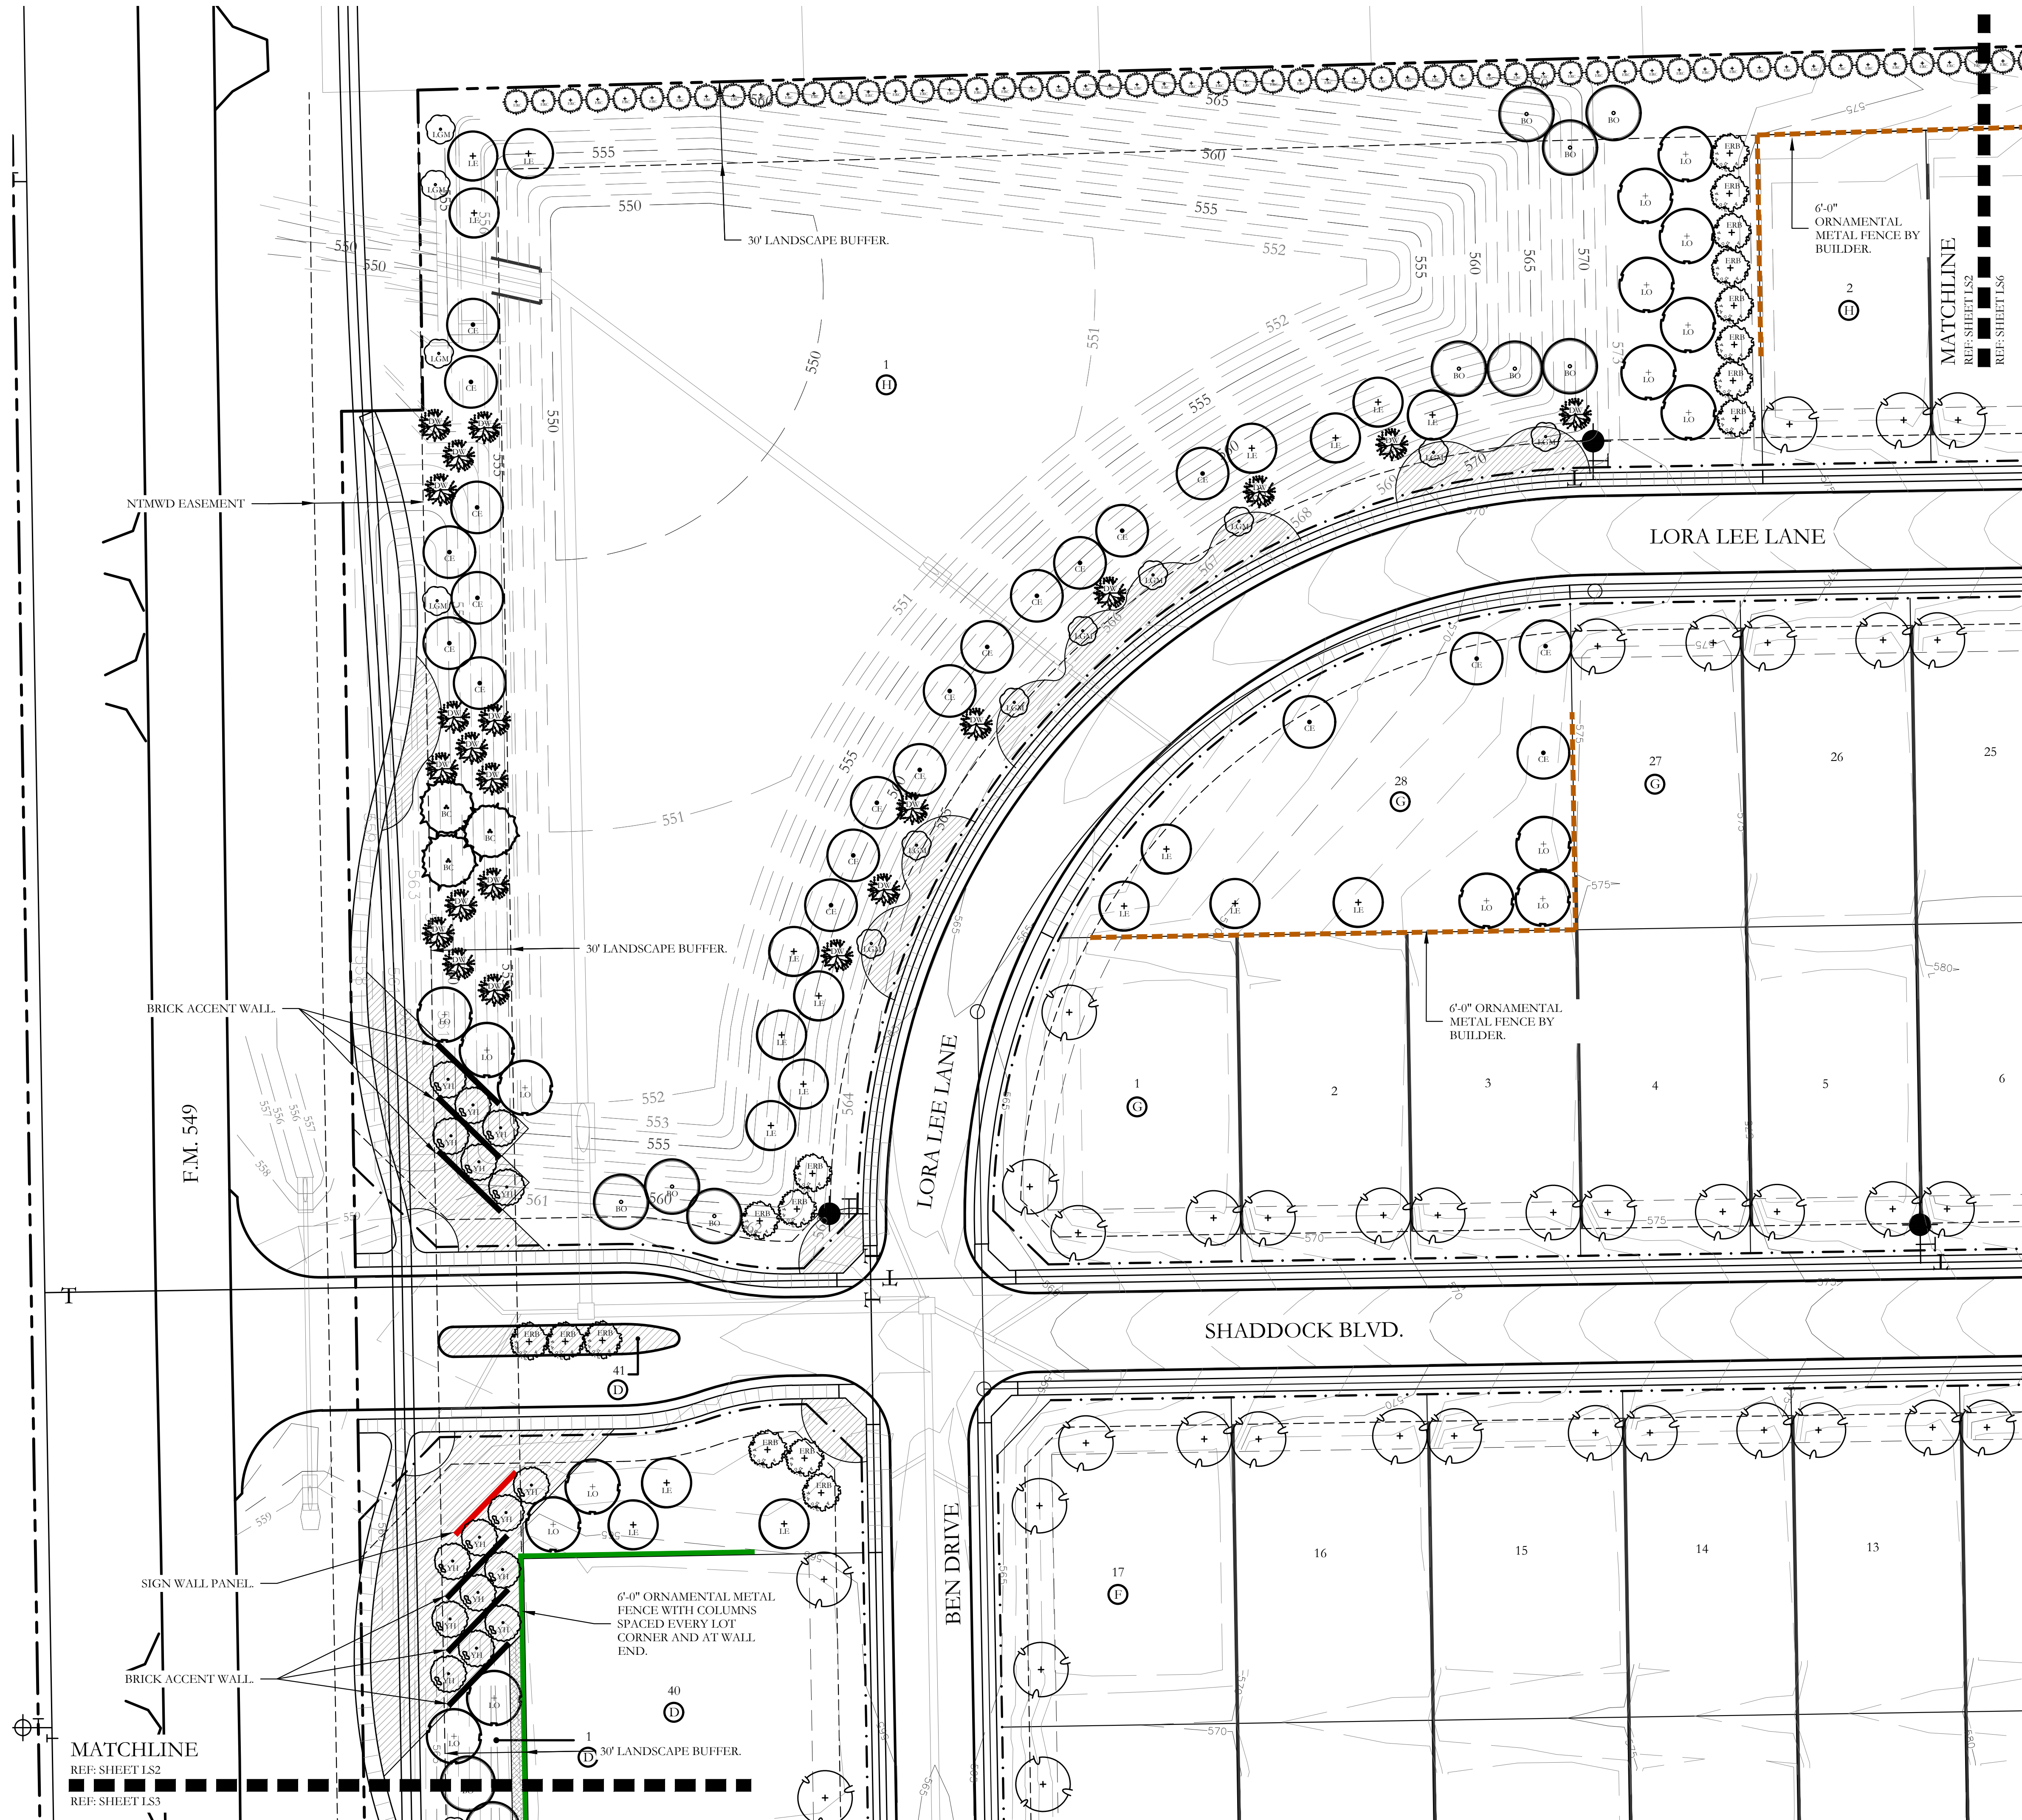

SCREENING LEGEND

- SIGN WALL PANEL.
- BRICK ACCENT WALL.
- 6'-0" HT. ORNAMENTAL METAL FENCE WITH COLUMNS SPACED EVERY LOT CORNER AND AT WALL ENDS.
- 6'-0" HT. ORNAMENTAL METAL FENCE BY BUILDER.
- 6'-0" HT. BOARD ON BOARD WOOD FENCE WITH COLUMNS. BY BUILDER.

GENERAL LANDSCAPE NOTES

- ANY EASEMENTS TO BE ESTABLISHED WILL BE IDENTIFIED AND PROVIDED AT TIME OF PLATTING.
- GRAPHIC ILLUSTRATIONS IN THE OPEN SPACES ARE NOT INTENDED TO COMMUNICATE, SHOW, OR REPRESENT ACTUAL LAYOUT, OR DETAILED LANDSCAPE DESIGN.
- ALL ROADS, SIDEWALKS, FIRE LANES, DRIVE AISLES AND INTERSECTIONS WILL COMPLY WITH THE CITY OF ROCKWALL ENGINEERING DESIGN STANDARDS REGARDLESS OF WHAT IS SHOWN ON THIS EXHIBIT.
- SIDEWALKS WILL BE CONSTRUCTED ALONG ALL CITY STREETS. INTER-CONNECTIVITY WILL BE PROVIDED THAT MEETS CITY OF ROCKWALL CITY AND ADA STANDARDS REGARDLESS OF WHAT IS SHOWN ON THIS EXHIBIT.
- ALL DISTURBED AREAS WITHIN COMMON AREA LOTS AND STREET BUFFERS SHALL BE COMMON BERMUDA GRASS.
- ALL LANDSCAPE AREAS SHOWN ON THESE PRELIMINARY LANDSCAPE PLANS SHALL RECEIVE A COMPLETE IRRIGATION SYSTEM.
- BERMS AND/OR SHRUBBERY SHALL BE PROVIDED ALONG F.M. 549.
- NO TREES TO BE WITHIN 10' OF ANY PUBLIC WATER SEWER OR STORM LINE THAT IS 10" IN DIAMETER OR LARGER.
- NO TREES TO BE WITHIN 5' OF ANY PUBLIC WATER, SEWER, OR STORM LINE THAT IS LESS THAN 10".

PLANT LEGEND

SYMBOL	KEY	COMMON NAME	SCIENTIFIC NAME	SIZE	SPACING
		TWO SHADE TREE SHALL BE LOCATED ON EACH RESIDENTIAL LOT. EACH KIND OF TREE SHALL BE DETERMINED AT THE TIME OF ISSUANCE OF A BUILDING PERMIT.		4" CALIPER	
	LO	LIVE OAK	QUERCUS VIRGINIANA	4" CALIPER	AS SHOWN
	BO	BUR OAK	QUERCUS MACROCARPA	4" CALIPER	AS SHOWN
	LE	LACINERBARK ELM	ULMUS PARVIFOLIA	4" CALIPER	AS SHOWN
	CE	CEDAR ELM	ULMUS CRASSIFOLIA	4" CALIPER	AS SHOWN
	BC	BALD CYPRESS	TAXODIUM DISTICHUM	4" CALIPER	AS SHOWN
	ERC	EASTERN RED CEDAR	JUNIPERUS VIRGINIANA	4" CALIPER	AS SHOWN
	LGM	LITTLE GEM MAGNOLIA	MAGNOLIA GRANDIFLORA 'LITTLE GEM'	2" CALIPER	AS SHOWN
	DW	DESERT WILLOW	CHILOPSIS LINEARIS	2" CALIPER	AS SHOWN
	YH	YAUPON HOLLY	ILEX VOMITORIA	2" CALIPER	AS SHOWN
	RB	EASTERN REDBUD	CERCIS CANADENSIS VAR. CANDENSIS	2" CALIPER	AS SHOWN
		SHRUB AND GROUND COVER RED. SPECIES SHALL BE CONSISTENT WITH THE CITY OF ROCKWALL APPROVED PLANT LIST.	SPECIES TO BE DETERMINED	AS SHOWN	AS SHOWN
		SCREENING SHRUBS. SPECIES SHALL BE CONSISTENT WITH THE CITY OF ROCKWALL APPROVED PLANT LIST.	SPECIES TO BE DETERMINED	5 GALLON	AS SHOWN


APPROVED:

I hereby certify that the above and foregoing site plan for a development in the City of Rockwall, Texas, was approved by the Planning & Zoning Commission of the City of Rockwall on the _____ day of _____, 2022.

WITNESS OUR HANDS, this _____ day of _____, 2022.

Planning & Zoning Commission, Chairman

Director of Planning and Zoning

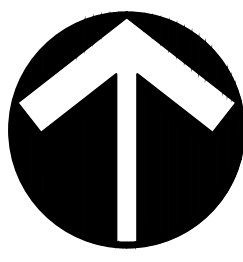

SCALE:
VARIES
One Inch
JVC No SHA012

LS2 of 10

I:\gis\drive\projects\sh012\dwg\sh012-prelim plans.dwg



SCREENING LEGEND

- SIGN WALL PANEL.
- BRICK ACCENT WALL.
- 6'-0" HT. ORNAMENTAL METAL FENCE WITH COLUMNS SPACED EVERY LOT CORNER AND AT WALL ENDS.
- 6'-0" HT. ORNAMENTAL METAL FENCE BY BUILDER.
- 6'-0" HT. BOARD ON BOARD WOOD FENCE WITH COLUMNS. BY BUILDER.

GENERAL LANDSCAPE NOTES

- ANY EASEMENTS TO BE ESTABLISHED WILL BE IDENTIFIED AND PROVIDED AT TIME OF PLATTING.
- GRAPHIC ILLUSTRATIONS IN THE OPEN SPACES ARE NOT INTENDED TO COMMUNICATE, SHOW, OR REPRESENT ACTUAL LAYOUT, OR DETAILED LANDSCAPE DESIGN.
- ALL ROADS, SIDEWALKS, FIRE LANES, DRIVE AISLES AND INTERSECTIONS WILL COMPLY WITH THE CITY OF ROCKWALL ENGINEERING DESIGN STANDARDS REGARDLESS OF WHAT IS SHOWN ON THIS EXHIBIT.
- SIDEWALKS WILL BE CONSTRUCTED ALONG ALL CITY STREETS. INTER-CONNECTIVITY WILL BE PROVIDED THAT MEETS CITY OF ROCKWALL CITY AND ADA STANDARDS REGARDLESS OF WHAT IS SHOWN ON THIS EXHIBIT.
- ALL DISTURBED AREAS WITHIN COMMON AREA LOTS AND STREET BUFFERS SHALL BE COMMON BERMUDA GRASS.
- ALL LANDSCAPE AREAS SHOWN ON THESE PRELIMINARY LANDSCAPE PLANS SHALL RECEIVE A COMPLETE IRRIGATION SYSTEM.
- BERMS AND/OR SHRUBBERY SHALL BE PROVIDED ALONG F.M. 549.
- NO TREES TO BE WITHIN 10' OF ANY PUBLIC WATER SEWER OR STORM LINE THAT IS 10" IN DIAMETER OR LARGER.
- NO TREES TO BE WITHIN 5' OF ANY PUBLIC WATER, SEWER, OR STORM LINE THAT IS LESS THAN 10".

PLANT LEGEND

SYMBOL	KEY	COMMON NAME	SCIENTIFIC NAME	SIZE	SPACING
		TWO SHADE TREE SHALL BE LOCATED ON EACH RESIDENTIAL LOT. EACH KIND OF TREE SHALL BE DETERMINED AT THE TIME OF ISSUANCE OF A BUILDING PERMIT.		4" CALIPER	
	LO	LIVE OAK	QUERCUS VIRGINIANA	4" CALIPER	AS SHOWN
	BO	BUR OAK	QUERCUS MACROCARPA	4" CALIPER	AS SHOWN
	LE	LACEBARK ELM	ULMUS PARVIFOLIA	4" CALIPER	AS SHOWN
	CE	CEDAR ELM	ULMUS CRASSIFOLIA	4" CALIPER	AS SHOWN
	BC	BALD CYPRESS	TAXODIUM DISTICHUM	4" CALIPER	AS SHOWN
	ERC	EASTERN RED CEDAR	JUNIPERUS VIRGINIANA	4" CALIPER	AS SHOWN
	LGM	LITTLE GEM MAGNOLIA	MAGNOLIA GRANDIFLORA 'LITTLE GEM'	2" CALIPER	AS SHOWN
	DW	DESERT WILLOW	CHILOPSIS LINEARIS	2" CALIPER	AS SHOWN
	YH	YAUPON HOLLY	ILEX VOMITORIA	2" CALIPER	AS SHOWN
	RB	EASTERN REDBUD	CERCIS CANADENSIS VAR. CANDENSIS	2" CALIPER	AS SHOWN
		SHRUB AND GROUND COVER RED. SPECIES SHALL BE CONSISTENT WITH THE CITY OF ROCKWALL APPROVED PLANT LIST.	SPECIES TO BE DETERMINED	AS SHOWN	AS SHOWN
		SCREENING SHRUBS. SPECIES SHALL BE CONSISTENT WITH THE CITY OF ROCKWALL APPROVED PLANT LIST.	SPECIES TO BE DETERMINED	5 GALLON	AS SHOWN

APPROVED:


I hereby certify that the above and foregoing site plan for a development in the City of Rockwall, Texas, was approved by the Planning & Zoning Commission of the City of Rockwall on the _____ day of _____, 2022.

WITNESS OUR HANDS, this _____ day of _____, 2022.

Planning & Zoning Commission, Chairman

Director of Planning and Zoning

30 15 0 30
SCALE 1" = 30'

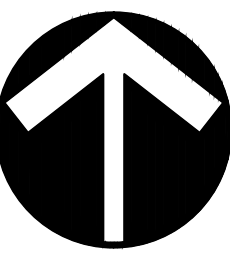

NORTH


SCALE:
VARIES
One Inch
JVC No SHA012

LS3 of 10

JOHNSON VOLK
CONSULTING

HOMESTEAD
PHASE I
CITY OF ROCKWALL
ROCKWALL COUNTY, TEXAS

PRELIMINARY LANDSCAPE PLANS
PRELIMINARY LANDSCAPE PLANS

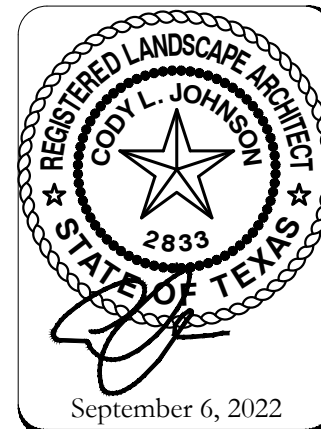

SCALE:
VARIES
One Inch
JVC No SHA012


LS3 of 10

CITY PROJECT NO. SP2022-027

30 15 0 30

SCALE 1" = 30'

I:\gis\drive\projects\sha012\dwg\sha012-prelim-plans.dwg

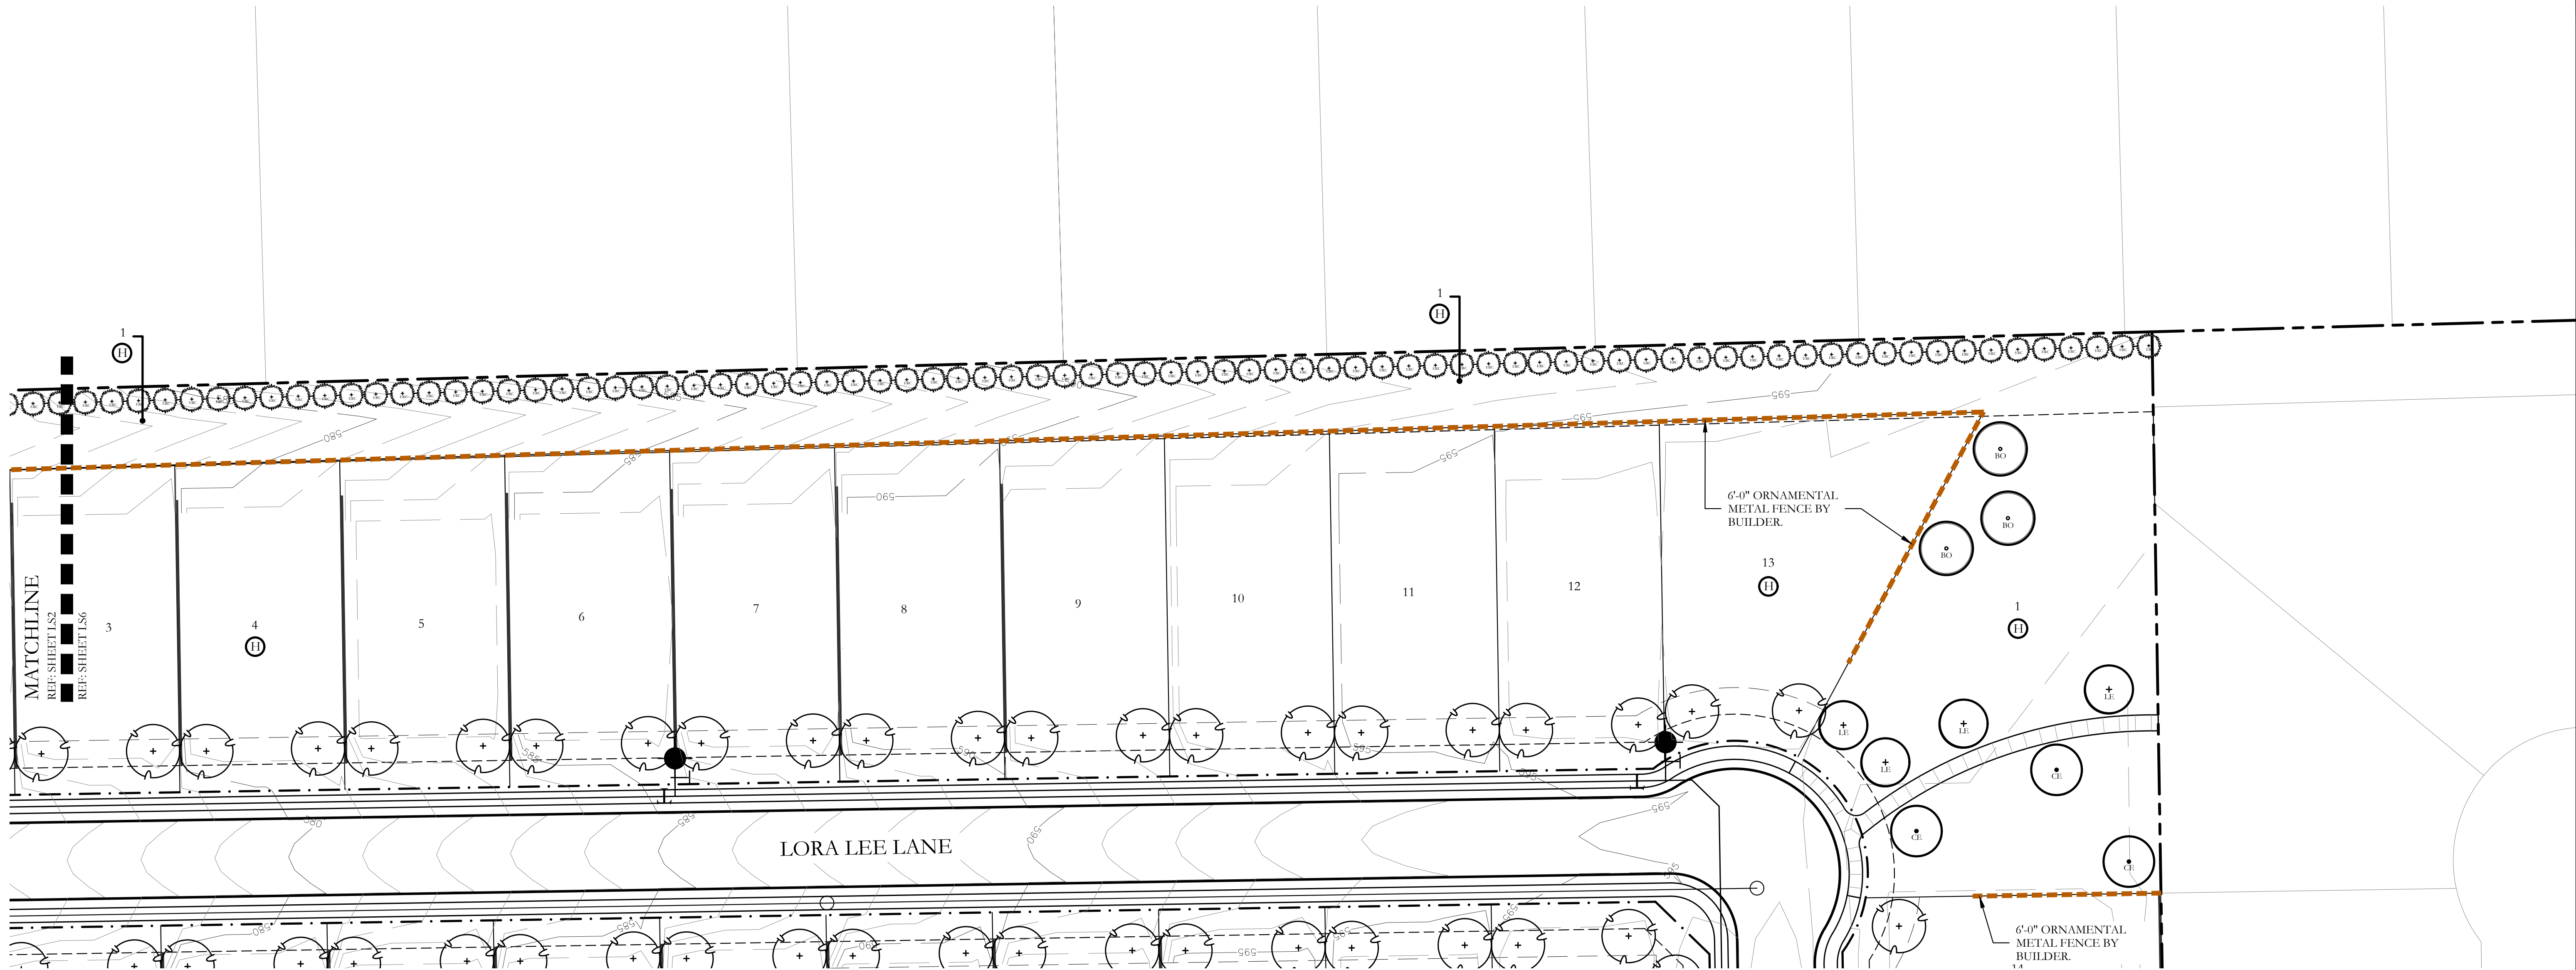

PLANT LEGEND					
SYMBOL	KEY	COMMON NAME	SCIENTIFIC NAME	SIZE	SPACING
		TWO SHADE TREE SHALL BE LOCATED ON EACH RESIDENTIAL LOT. EACH KIND OF TREE SHALL BE DETERMINED AT THE TIME OF ISSUANCE OF A BUILDING PERMIT.		4" CALIPER	
	LO	LIVE OAK	QUERCUS VIRGINIANA	4" CALIPER	AS SHOWN
	BO	BUR OAK	QUERCUS MACROCARPA	4" CALIPER	AS SHOWN
	LE	LACEBARK ELM	ULMUS PARVIFOLIA	4" CALIPER	AS SHOWN
	CE	CEDAR ELM	ULMUS CRASSIFOLIA	4" CALIPER	AS SHOWN
	BC	BALD CYPRESS	TAXODIUM DISTICHUM	4" CALIPER	AS SHOWN
	ERC	EASTERN RED CEDAR	JUNIPERUS VIRGINIANA	4" CALIPER	AS SHOWN
	LGM	LITTLE GEM MAGNOLIA	MAGNOLIA GRANDIFLORA 'LITTLE GEM'	2" CALIPER	AS SHOWN
	DW	DESERT WILLOW	CHILOPSIS LINEARIS	2" CALIPER	AS SHOWN
	YH	YAU'PON HOLLY	ILEX VOMITORIA	2" CALIPER	AS SHOWN
	RB	EASTERN REDBUD	CERCIS CANADENSIS VAR. CANDENSIS	2" CALIPER	AS SHOWN
		SHRUB AND GROUND COVER SPECIES SHALL BE CONSISTENT WITH THE CITY OF ROCKWALL APPROVED PLANT LIST.	SPECIES TO BE DETERMINED	AS SHOWN	AS SHOWN
		SCREENING SHRUBS, SPECIES SHALL BE CONSISTENT WITH THE CITY OF ROCKWALL APPROVED PLANT LIST.	SPECIES TO BE DETERMINED	5 GALLON	AS SHOWN

SCREENING LEGEND

- SIGN WALL PANEL.
- BRICK ACCENT WALL.
- 6'-0" HT. ORNAMENTAL METAL FENCE WITH COLUMNS SPACED EVERY LOT CORNER AND AT WALL ENDS.
- 6'-0" HT. ORNAMENTAL METAL FENCE BY BUILDER.
- 6'-0" HT. BOARD ON BOARD WOOD FENCE WITH COLUMNS. BY BUILDER.

GENERAL LANDSCAPE NOTES

- ANY EASEMENTS TO BE ESTABLISHED WILL BE IDENTIFIED AND PROVIDED AT TIME OF PLATTING.
- GRAPHIC ILLUSTRATIONS IN THE OPEN SPACES ARE NOT INTENDED TO COMMUNICATE, SHOW, OR REPRESENT ACTUAL LAYOUT, OR DETAILED LANDSCAPE DESIGN.
- ALL ROADS, SIDEWALKS, FIRE LANES, DRIVE AISLES AND INTERSECTIONS WILL COMPLY WITH THE CITY OF ROCKWALL ENGINEERING DESIGN STANDARDS REGARDLESS OF WHAT IS SHOWN ON THIS EXHIBIT.
- SIDEWALKS WILL BE CONSTRUCTED ALONG ALL CITY STREETS. INTER-CONNECTIVITY WILL BE PROVIDED THAT MEETS CITY OF ROCKWALL CITY AND ADA STANDARDS REGARDLESS OF WHAT IS SHOWN ON THIS EXHIBIT.
- ALL DISTURBED AREAS WITHIN COMMON AREA LOTS AND STREET BUFFERS SHALL BE COMMON BERMUDA GRASS.
- ALL LANDSCAPE AREAS SHOWN ON THESE PRELIMINARY LANDSCAPE PLANS SHALL RECEIVE A COMPLETE IRRIGATION SYSTEM.
- BERMS AND/OR SHRUBBERY SHALL BE PROVIDED ALONG F.M. 549.
- NO TREES TO BE WITHIN 10' OF ANY PUBLIC WATER SEWER OR STORM LINE THAT IS 10" IN DIAMETER OR LARGER.
- NO TREES TO BE WITHIN 5' OF ANY PUBLIC WATER, SEWER, OR STORM LINE THAT IS LESS THAN 10".



APPROVED:

I hereby certify that the above and foregoing site plan for a development in the City of Rockwall, Texas, was approved by the Planning & Zoning Commission of the City of Rockwall on the day of , .

WITNESS OUR HANDS, this day of , .

Planning & Zoning Commission, Chairman

Director of Planning and Zoning

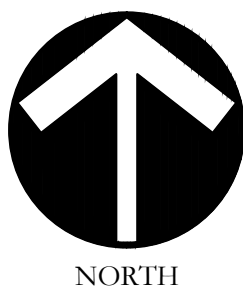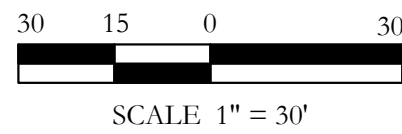


SCALE: VARIES

One Inch

JVC No SHA012

L5 of 10

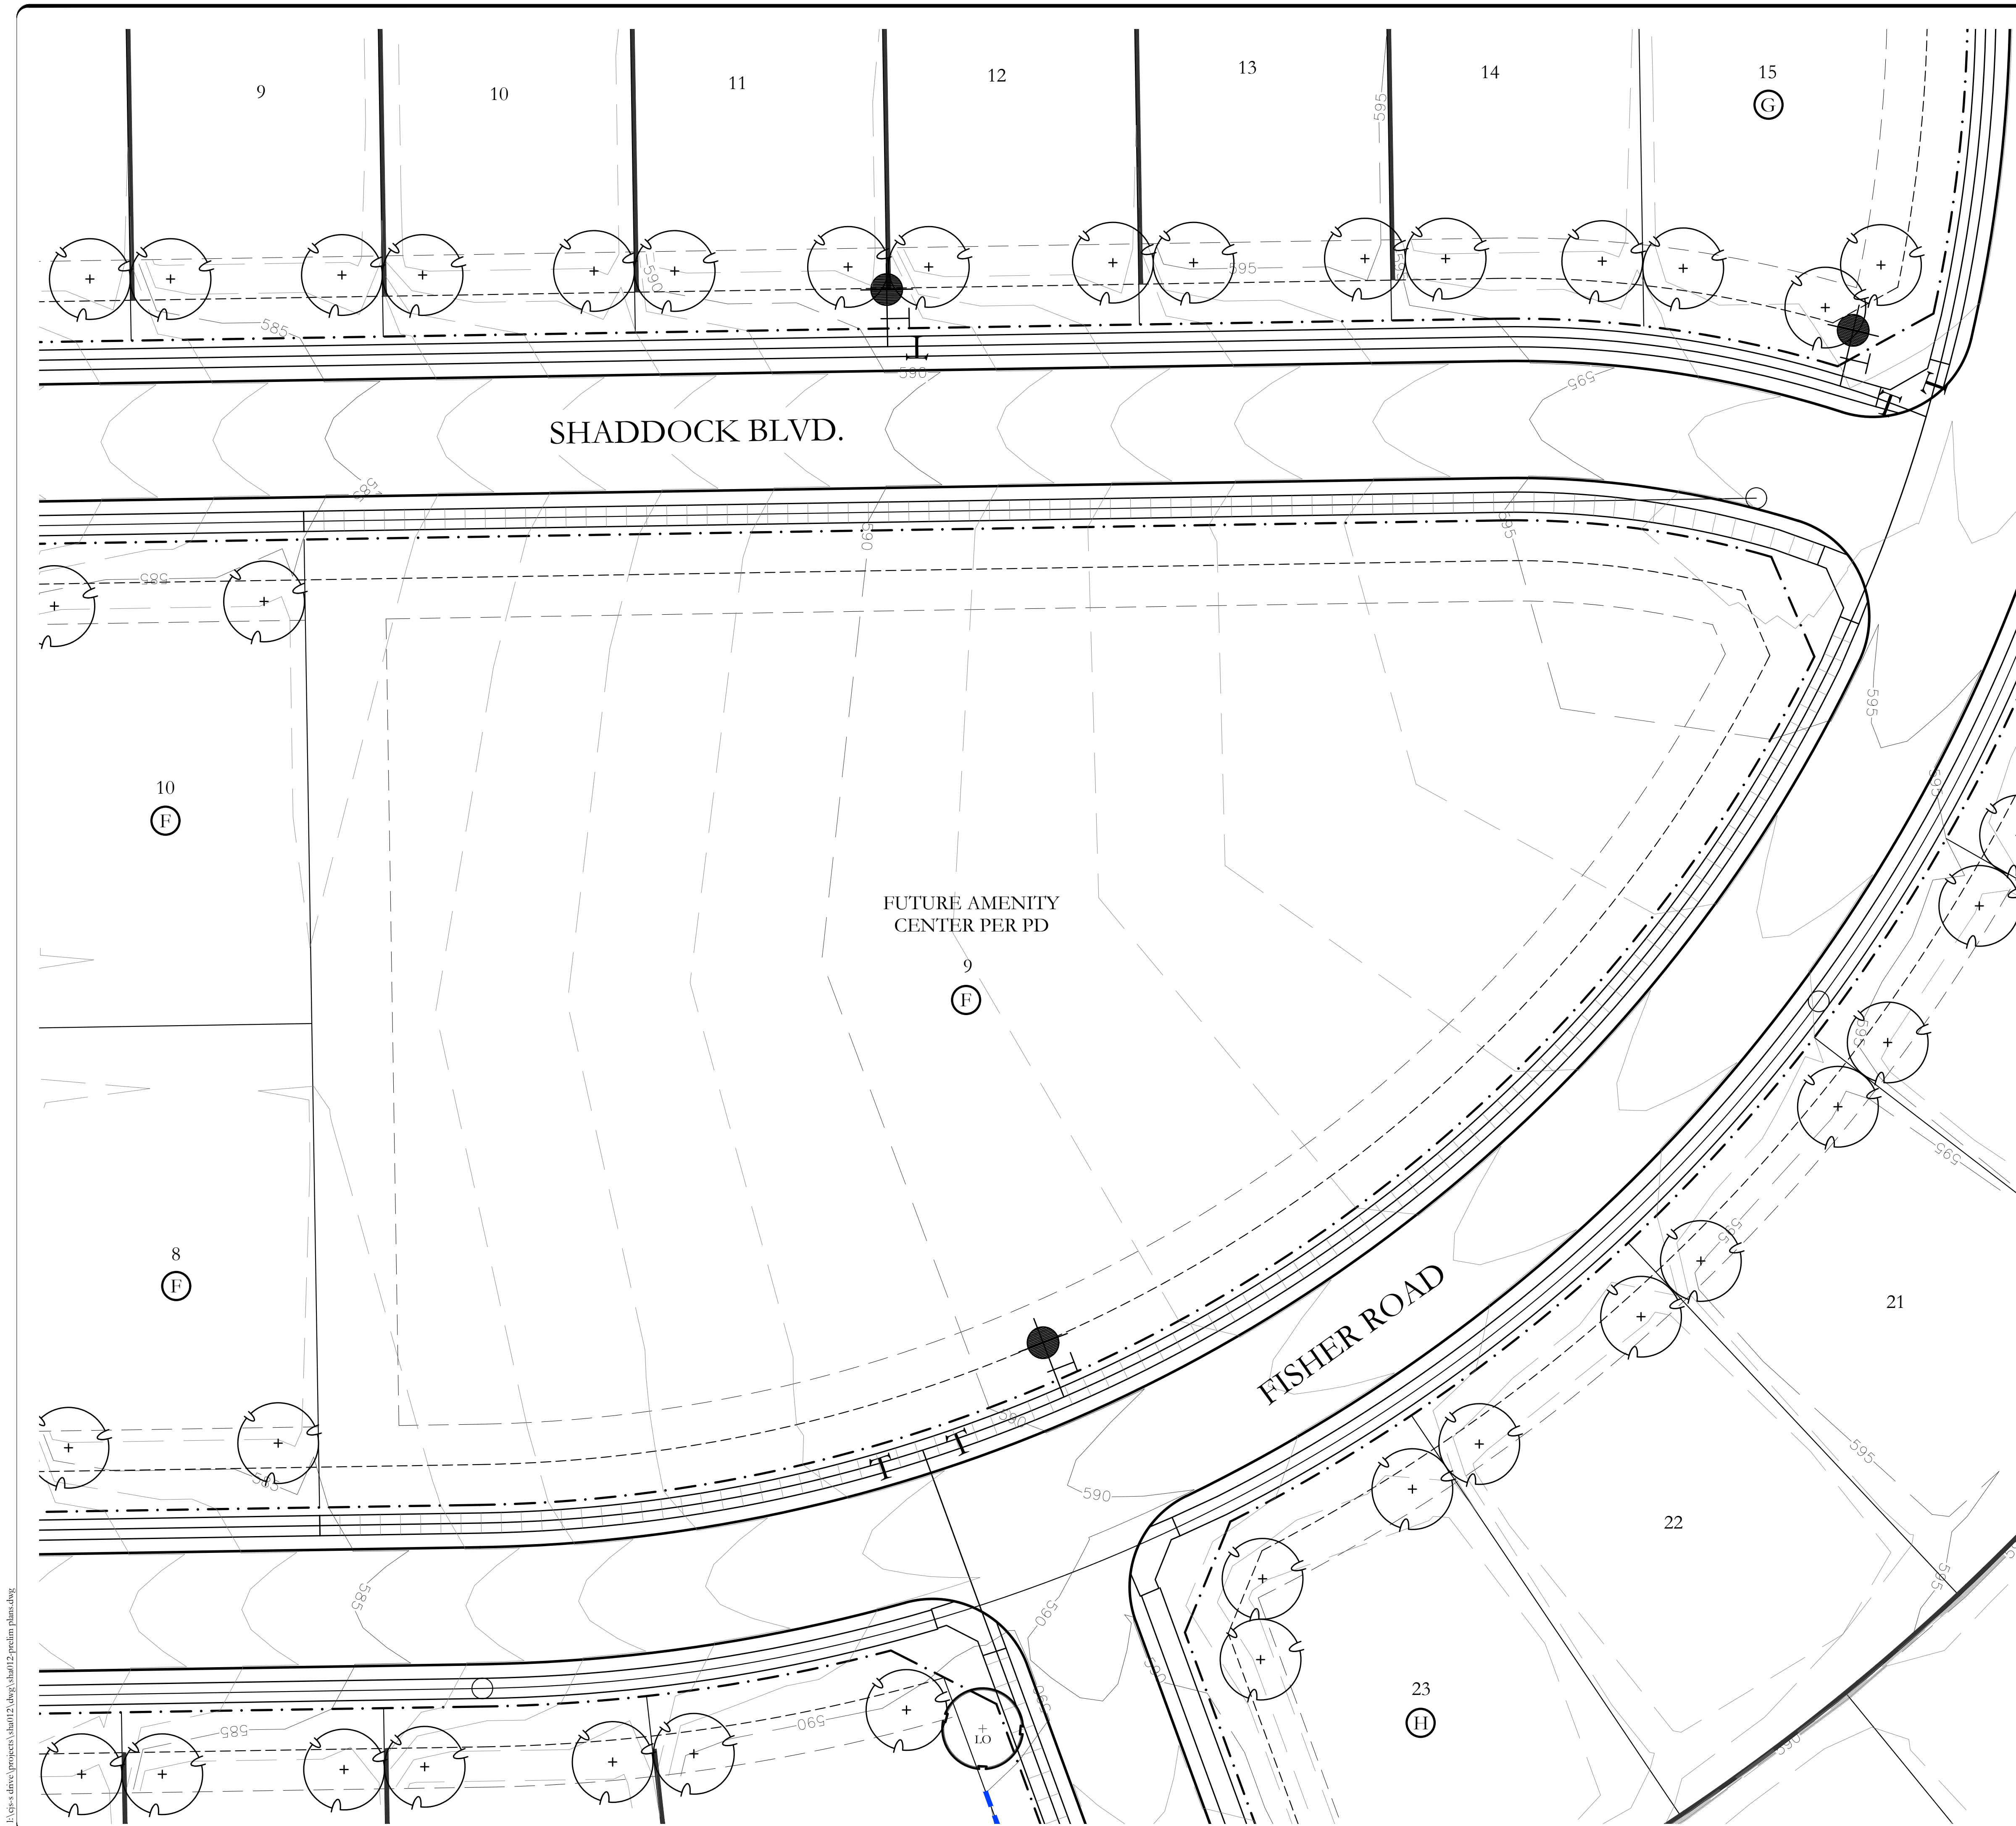

SCREENING LEGEND

- | | |
|---|---|
|  | SIGN WALL PANEL. |
|  | BRICK ACCENT WALL. |
|  | 6'-0" HT. ORNAMENTAL METAL FENCE
WITH COLUMNS SPACED EVERY LOT
CORNER AND AT WALL ENDS. |
|  | 6'-0" HT. ORNAMENTAL METAL FENCE
BY BUILDER. |
|  | 6'-0" HT. BOARD ON BOARD WOOD FENCE
WITH COLUMNS. BY BUILDER. |

GENERAL LANDSCAPE NOTES

- ANY EASEMENTS TO BE ESTABLISHED WILL BE IDENTIFIED AND PROVIDED AT TIME OF PLATTING.
- GRAPHIC ILLUSTRATIONS IN THE OPEN SPACES ARE NOT INTENDED TO COMMERCIALIZE, SHOW, OR REPRESENT SPECIFIC LAYOUT, OR DETAIL OF LANDSCAPE DESIGN.
- ALL ROADS, SIDEWALKS, FIRE LINES, DRIVE AISLES AND INTERSECTIONS WILL COMPLY WITH THE CITY OF ROCKWALL ENGINEERING DESIGN STANDARDS REGARDLESS OF WHAT IS SHOWN ON THIS EXHIBIT.
- SIDEWALKS WILL BE CONSTRUCTED ALONG ALL CITY STREETS. INTER-CONNECTIVITY WILL BE PROVIDED THAT MEETS CITY OF ROCKWALL CITY AND ADA STANDARDS REGARDLESS OF WHAT IS SHOWN ON THIS EXHIBIT.
- ALL DISTURBED AREAS WITHIN COMMON AREA LOTS AND STREET BUFFERS SHALL BE PLANTED WITH GRASS.
- ALL LANDSCAPE AREAS SHOWN ON THESE PRELIMINARY LANDSCAPE PLANS SHALL RECEIVE A COMPLETE IRRIGATION SYSTEM.
- BERMS AND/OR SHRUBBERY SHALL BE PROVIDED ALONG F.M. 549.
- NO TREES TO BE WITHIN 10' OF ANY PUBLIC WATER SEWER OR STORM LINE THAT IS 10" IN DIAMETER OR LARGER.
- NO TREES TO BE WITHIN 5' OF ANY PUBLIC WATER, SEWER, OR STORM LINE THAT IS LESS THAN 10".

PLANT LEGEND

SYMBOL	KEY	COMMON NAME	SCIENTIFIC NAME	SIZE	SPACING
		TWO SHADE TREE SHALL BE LOCATED ON EACH RESIDENTIAL LOT. EACH KIND OF TREE SHALL BE DETERMINED AT THE TIME OF ISSUANCE OF A BUILDING PERMIT.		4" CALIPER	
	LO	LIVE OAK	QUERCUS VIRGINIANA	4" CALIPER	AS SHOWN
	BO	BUR OAK	QUERCUS MACROCARPA	4" CALIPER	AS SHOWN
	LE	LACEBARK ELM	ULMUS PARVIFOLIA	4" CALIPER	AS SHOWN
	CE	CEDAR ELM	ULMUS CRASSIFOLIA	4" CALIPER	AS SHOWN
	BC	BALD CYPRESS	TAXODIUM DISTICHUM	4" CALIPER	AS SHOWN
	ERC	EASTERN RED CEDAR	JUNIPERUS VIRGINIANA	4" CALIPER	AS SHOWN
	LGM	LITTLE GEM MAGNOLIA	MAGNOLIA GRANDIFLORA 'LITTLE GEM'	2" CALIPER	AS SHOWN
	DW	DESERT WILLOW	CHILOPSIS LINEARIS	2" CALIPER	AS SHOWN
	YH	YAUPON HOLLY	ILEX VOMITORIA	2" CALIPER	AS SHOWN
	ERB	EASTERN REDBUD	CERCIS CANADENSIS VAR. CANDENSIS	2" CALIPER	AS SHOWN
		SHRUB AND GROUND COVER SPECIES SHALL BE CONSISTENT WITH THE CITY OF ROCKWALL APPROVED PLANT LIST.	SPECIES TO BE DETERMINED	AS SHOWN	AS SHOWN
		SCREENING SHRUBS SPECIES SHALL BE CONSISTENT WITH THE CITY OF ROCKWALL APPROVED PLANT LIST.	SPECIES TO BE DETERMINED	5 GALLON	AS SHOWN



APPROVED:

I hereby certify that the above and foregoing site plan for a development in the City of Rockwall, Texas, was approved by the Planning & Zoning Commission of the City of Rockwall on the _____ day of _____, _____.

WITNESS OUR HANDS, this day of

Planning & Zoning Commission, Chairman

Director of Planning and Zoning

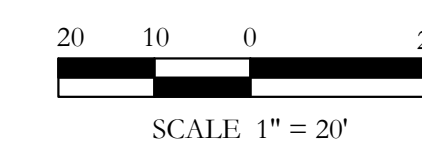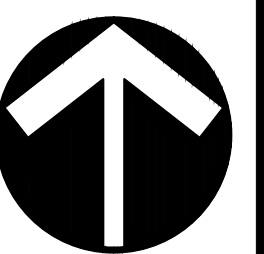




SCREENING LEGEND

- SIGN WALL PANEL.
- BRICK ACCENT WALL.
- 6'-0" HT. ORNAMENTAL METAL FENCE WITH COLUMNS SPACED EVERY LOT CORNER AND AT WALL ENDS.
- 6'-0" HT. ORNAMENTAL METAL FENCE BY BUILDER.
- 6'-0" HT. BOARD ON BOARD WOOD FENCE WITH COLUMNS. BY BUILDER.

GENERAL LANDSCAPE NOTES

- ANY EASEMENTS TO BE ESTABLISHED WILL BE IDENTIFIED AND PROVIDED AT TIME OF PLATTING.
- GRAPHIC ILLUSTRATIONS IN THE OPEN SPACES ARE NOT INTENDED TO COMMUNICATE, SHOW, OR REPRESENT ACTUAL LAYOUT, OR DETAILED LANDSCAPE DESIGN.
- ALL ROADS, SIDEWALKS, FIRE LANES, DRIVE AISLES AND INTERSECTIONS WILL COMPLY WITH THE CITY OF ROCKWALL ENGINEERING DESIGN STANDARDS REGARDLESS OF WHAT IS SHOWN ON THIS EXHIBIT.
- SIDEWALKS WILL BE CONSTRUCTED ALONG ALL CITY STREETS. INTER-CONNECTIVITY WILL BE PROVIDED THAT MEETS CITY OF ROCKWALL CITY AND ADA STANDARDS REGARDLESS OF WHAT IS SHOWN ON THIS EXHIBIT.
- ALL DISTURBED AREAS WITHIN COMMON AREA LOTS AND STREET BUFFERS SHALL BE COMMON BERMUDA GRASS.
- ALL LANDSCAPE AREAS SHOWN ON THESE PRELIMINARY LANDSCAPE PLANS SHALL RECEIVE A COMPLETE IRRIGATION SYSTEM.
- BERMS AND/OR SHRUBBERY SHALL BE PROVIDED ALONG F.M. 549.
- NO TREES TO BE WITHIN 10' OF ANY PUBLIC WATER SEWER OR STORM LINE THAT IS 10" IN DIAMETER OR LARGER.
- NO TREES TO BE WITHIN 5' OF ANY PUBLIC WATER, SEWER, OR STORM LINE THAT IS LESS THAN 10".

PLANT LEGEND					
SYMBOL	KEY	COMMON NAME	SCIENTIFIC NAME	SIZE	SPACING
		TWO SHADE TREE SHALL BE LOCATED ON EACH RESIDENTIAL LOT. EACH KIND OF TREE SHALL BE DETERMINED AT THE TIME OF ISSUANCE OF A BUILDING PERMIT.		4" CALIPER	
	LO	LIVE OAK	QUERCUS VIRGINIANA	4" CALIPER	AS SHOWN
	BO	BUR OAK	QUERCUS MACROCARPA	4" CALIPER	AS SHOWN
	LE	LACEBARK ELM	ULMUS PARVIFOLIA	4" CALIPER	AS SHOWN
	CE	CEDAR ELM	ULMUS CRASSIFOLIA	4" CALIPER	AS SHOWN
	BC	BALD CYPRESS	TAXODIUM DISTICHUM	4" CALIPER	AS SHOWN
	ERC	EASTERN RED CEDAR	JUNIPERUS VIRGINIANA	4" CALIPER	AS SHOWN
	LGM	LITTLE GEM MAGNOLIA	MAGNOLIA GRANDIFLORA 'LITTLE GEM'	2" CALIPER	AS SHOWN
	DW	DESERT WILLOW	CHLOPSIS LINEARIS	2" CALIPER	AS SHOWN
	YH	YAUPON HOLLY	ILEX VOMITORIA	2" CALIPER	AS SHOWN
	RB	EASTERN REDBUD	GERGUS CANADENSIS VAR. GANDENSIS	2" CALIPER	AS SHOWN
		SHRUB AND GROUNDCOVER BED. SPECIES SHALL BE CONSISTENT WITH THE CITY OF ROCKWALL APPROVED PLANT LIST.	SPECIES TO BE DETERMINED	AS SHOWN	AS SHOWN
		SCREENING SHRUBS. SPECIES SHALL BE CONSISTENT WITH THE CITY OF ROCKWALL APPROVED PLANT LIST.	SPECIES TO BE DETERMINED	5 GALLON	AS SHOWN

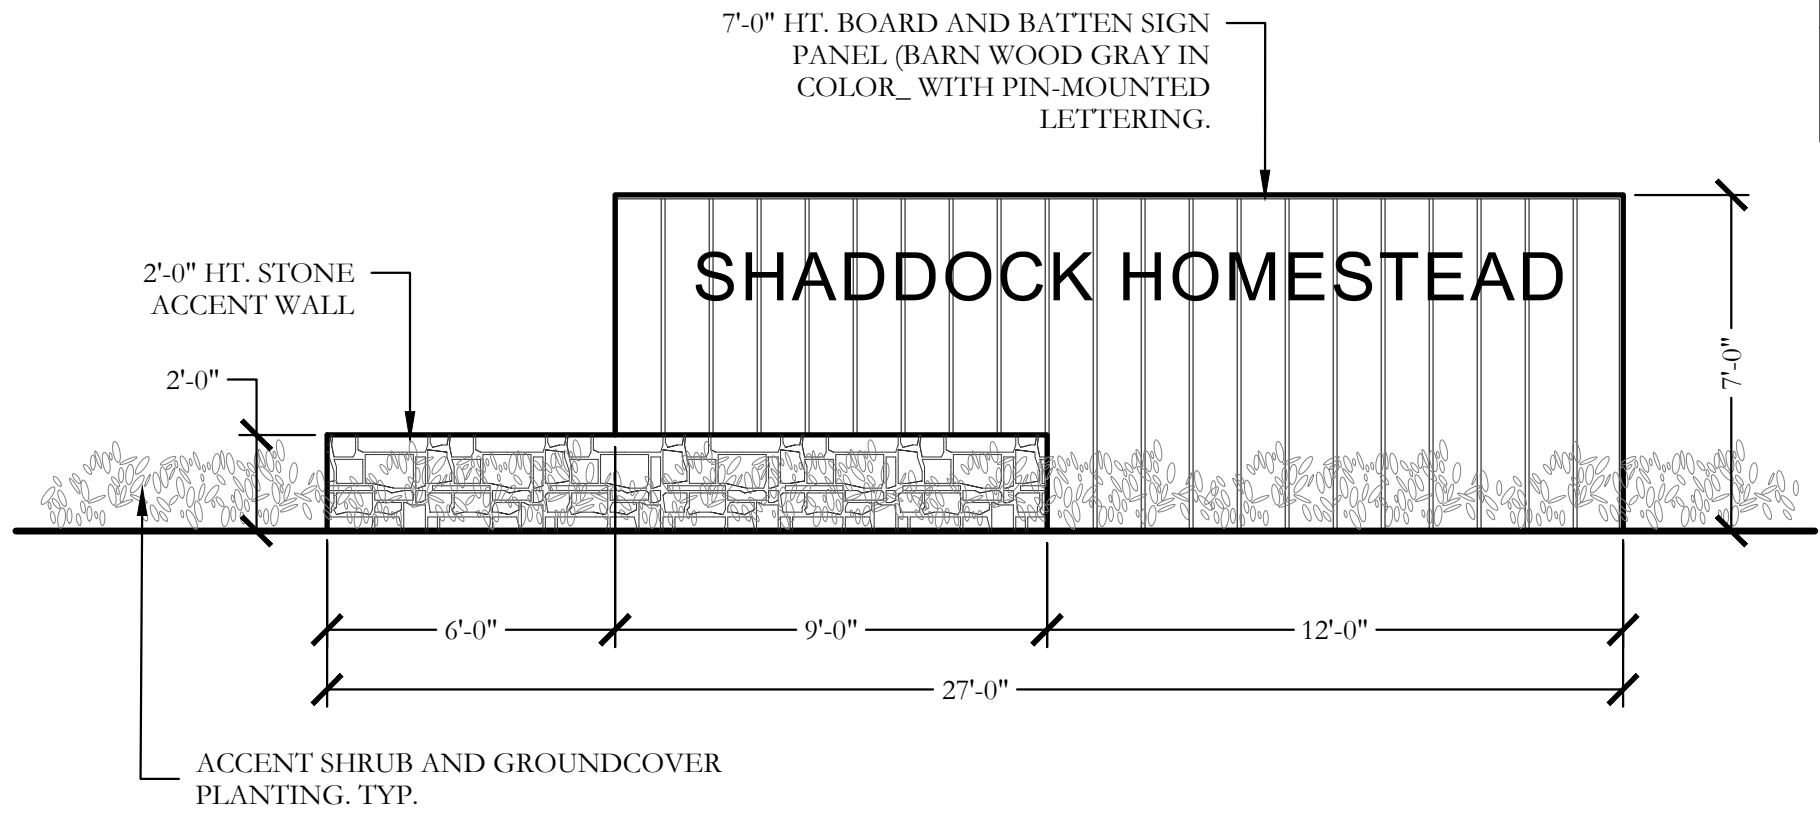


APPROVED:
I hereby certify that the above and foregoing site plan for a development in the City of Rockwall, Texas, was approved by the Planning & Zoning Commission of the City of Rockwall on the day of , .

WITNESS OUR HANDS, this day of , .


Planning & Zoning Commission, Chairman

Director of Planning and Zoning

TRAIL HEAD SIGN
ELEVATION

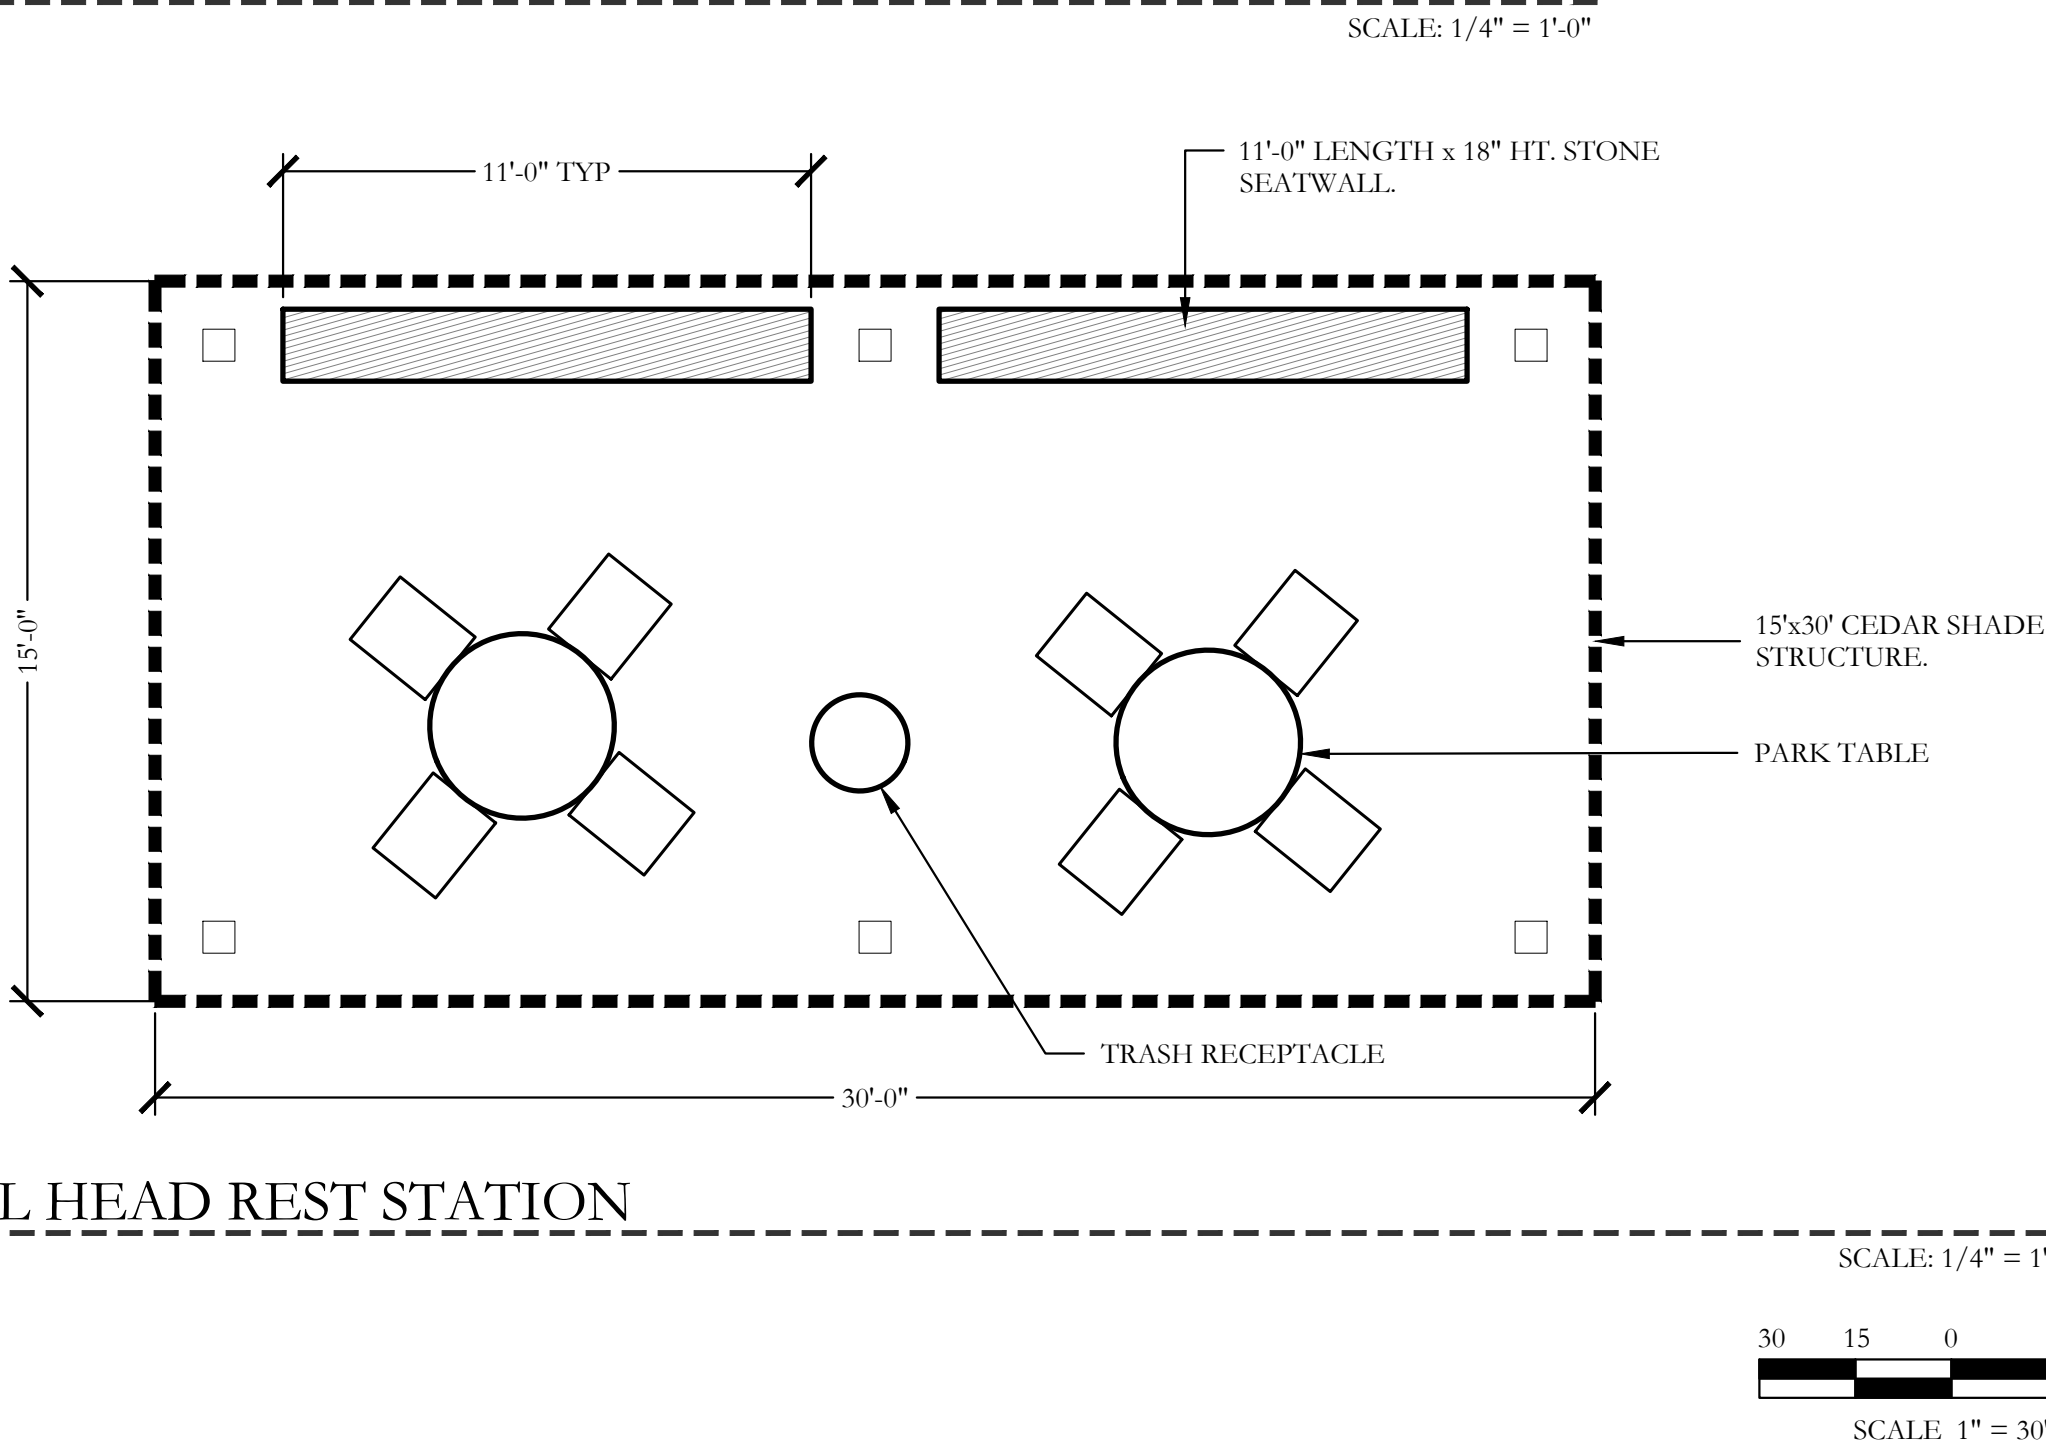

TRAIL HEAD REST STATION
PLAN

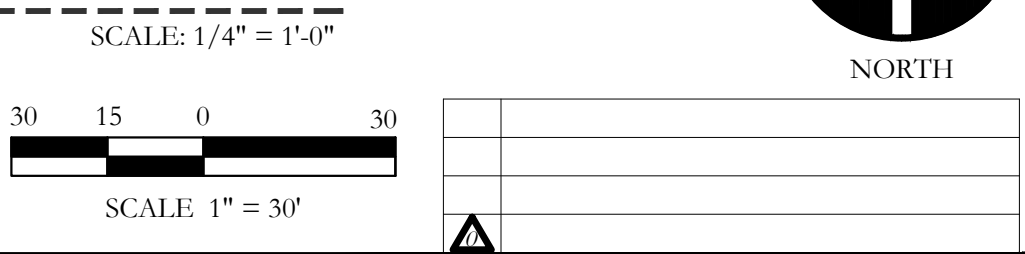

JOHNSON VOLK CONSULTING
TBP&LS Engineering Firm No. 11962 / Land Surveying Firm No. 10194033
704 Central Parkway East | Suite 1200 | Plano, TX 75074 | 972.201.3100

**HOMESTEAD
PHASE I
CITY OF ROCKWALL
ROCKWALL COUNTY, TEXAS**

PRELIMINARY LANDSCAPE PLANS
PRELIMINARY LANDSCAPE PLANS

SCALE:
VARIES
One Inch
JVC No SHA012

LS7 of 10

CITY PROJECT NO. SP2022-027

I:\GIS\drive\projects\sha012\dwg\sha012 prelim plans.dwg



SCREENING LEGEND

- SIGN WALL PANEL.
- BRICK ACCENT WALL.
- 6'-0" HT. ORNAMENTAL METAL FENCE WITH COLUMNS SPACED EVERY LOT CORNER AND AT WALL ENDS.
- 6'-0" HT. ORNAMENTAL METAL FENCE BY BUILDER.
- 6'-0" HT. BOARD ON BOARD WOOD FENCE WITH COLUMNS. BY BUILDER.

GENERAL LANDSCAPE NOTES

- ANY EASEMENTS TO BE ESTABLISHED WILL BE IDENTIFIED AND PROVIDED AT TIME OF PLATTING.
- GRAPHIC ILLUSTRATIONS IN THE OPEN SPACES ARE NOT INTENDED TO COMMUNICATE, SHOW, OR REPRESENT ACTUAL LAYOUT, OR DETAILED LANDSCAPE DESIGN.
- ALL ROADS, SIDEWALKS, FIRE LANES, DRIVE AISLES AND INTERSECTIONS WILL COMPLY WITH THE CITY OF ROCKWALL ENGINEERING DESIGN STANDARDS REGARDLESS OF WHAT IS SHOWN ON THIS EXHIBIT.
- SIDEWALKS WILL BE CONSTRUCTED ALONG ALL CITY STREETS. INTER-CONNECTIVITY WILL BE PROVIDED THAT MEETS CITY OF ROCKWALL CITY AND ADA STANDARDS REGARDLESS OF WHAT IS SHOWN ON THIS EXHIBIT.
- ALL DISTURBED AREAS WITHIN COMMON AREA LOTS AND STREET BUFFERS SHALL BE COMMON BERMUDA GRASS.
- ALL LANDSCAPE AREAS SHOWN ON THESE PRELIMINARY LANDSCAPE PLANS SHALL RECEIVE A COMPLETE IRRIGATION SYSTEM.
- BERMS AND/OR SHRUBBERY SHALL BE PROVIDED ALONG F.M. 549.
- NO TREES TO BE WITHIN 10' OF ANY PUBLIC WATER SEWER OR STORM LINE THAT IS 10" IN DIAMETER OR LARGER.
- NO TREES TO BE WITHIN 5' OF ANY PUBLIC WATER, SEWER, OR STORM LINE THAT IS LESS THAN 10".

PLANT LEGEND

SYMBOL	KEY	COMMON NAME	SCIENTIFIC NAME	SIZE	SPACING
		TWO SHADE TREE SHALL BE LOCATED ON EACH RESIDENTIAL LOT. EACH KIND OF TREE SHALL BE DETERMINED AT THE TIME OF ISSUANCE OF A BUILDING PERMIT		4" CALIPER	
	LO	LIVE OAK	QUERCUS VIRGINIANA	4" CALIPER	AS SHOWN
	BO	BUR OAK	QUERCUS MACROCARPA	4" CALIPER	AS SHOWN
	LE	LACEBARK ELM	ULMUS PARVIFOLIA	4" CALIPER	AS SHOWN
	CE	CEDAR ELM	ULMUS CRASSIFOLIA	4" CALIPER	AS SHOWN
	BC	BALD CYPRESS	TAXODIUM DISTICHUM	4" CALIPER	AS SHOWN
	ERC	EASTERN RED CEDAR	JUNIPERUS VIRGINIANA	4" CALIPER	AS SHOWN
	LGM	LITTLE GEM MAGNOLIA	MAGNOLIA GRANDIFLORA 'LITTLE GEM'	2" CALIPER	AS SHOWN
	DW	DESERT WILLOW	CHLOPSIS LINEARIS	2" CALIPER	AS SHOWN
	YH	YAUPON HOLLY	ILEX VOMITORIA	2" CALIPER	AS SHOWN
	RB	EASTERN REDBUD	CERCIS CANADENSIS VAR. CANDENSIS	2" CALIPER	AS SHOWN
		SHRUB AND GROUND COVER SPECIES SHALL BE CONSISTENT WITH THE CITY OF ROCKWALL APPROVED PLANT LIST.	SPECIES TO BE DETERMINED	AS SHOWN	AS SHOWN
		SCREENING SHRUBS SPECIES SHALL BE CONSISTENT WITH THE CITY OF ROCKWALL APPROVED PLANT LIST.	SPECIES TO BE DETERMINED	5 GALLON	AS SHOWN


APPROVED:

I hereby certify that the above and foregoing site plan for a development in the City of Rockwall, Texas, was approved by the Planning & Zoning Commission of the City of Rockwall on the day of , .

WITNESS OUR HANDS, this day of , .

Planning & Zoning Commission, Chairman

Director of Planning and Zoning

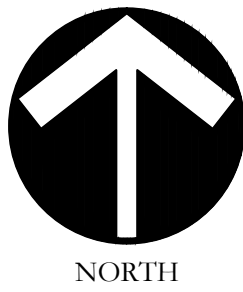

SCALE: VARIES

[One Inch]

JVC No SHA012


LS8 of 10

JOHNSON VOLK
CONSULTING

TBPELS Engineering Firm No. 11962 / Land Surveying Firm No. 10194033
704 Central Parkway East | Suite 1200 | Plano, TX 75074 | 972.201.3100

HOMESTEAD
PHASE I
CITY OF ROCKWALL
ROCKWALL COUNTY, TEXAS


PRELIMINARY LANDSCAPE PLANS
PRELIMINARY LANDSCAPE PLANS

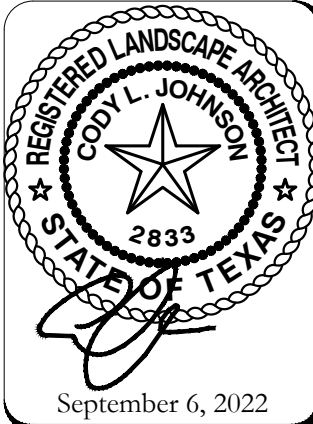

September 6, 2022


CITY PROJECT NO. SP2022-027

I:\GIS-Landscape\projects\sha012.dwg, sha012.pcdm plans.dwg

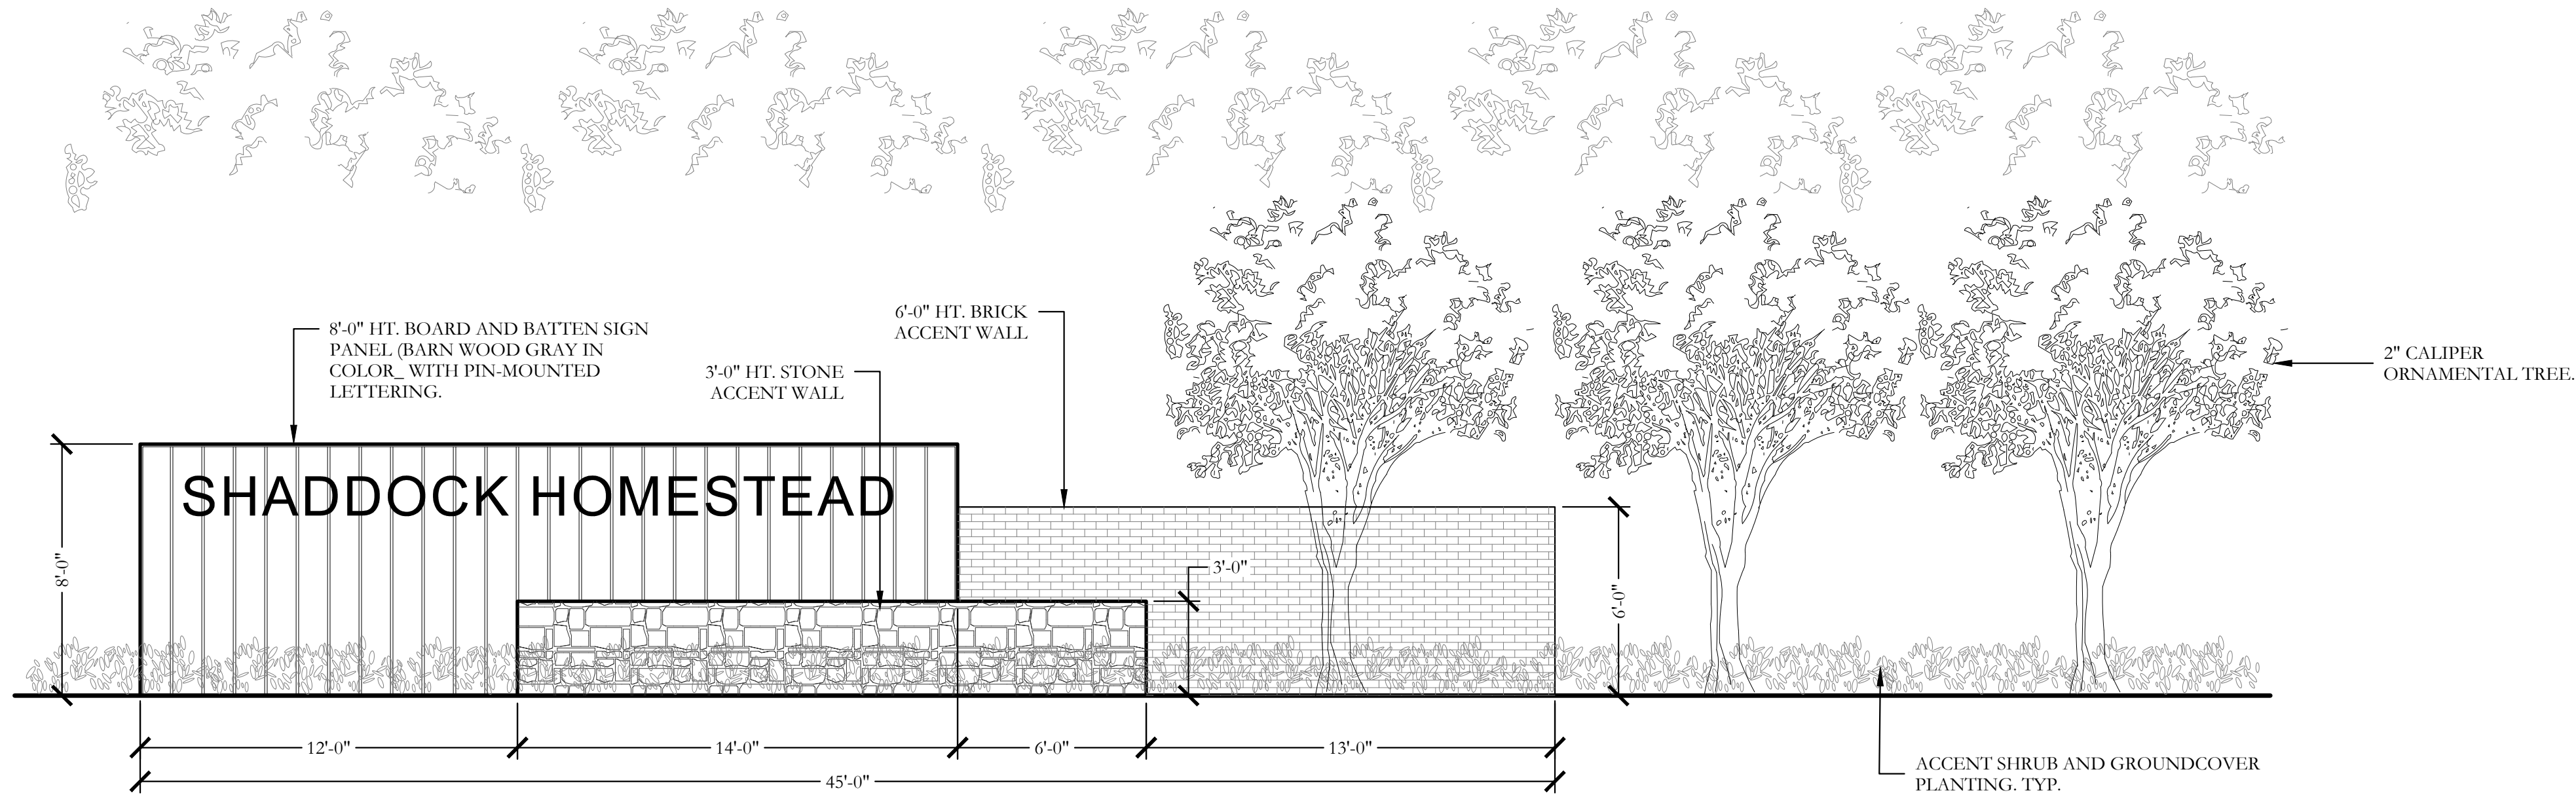

MAIN ENTRY SIGN
ELEVATION

SCALE: 1/4" = 1'-0"

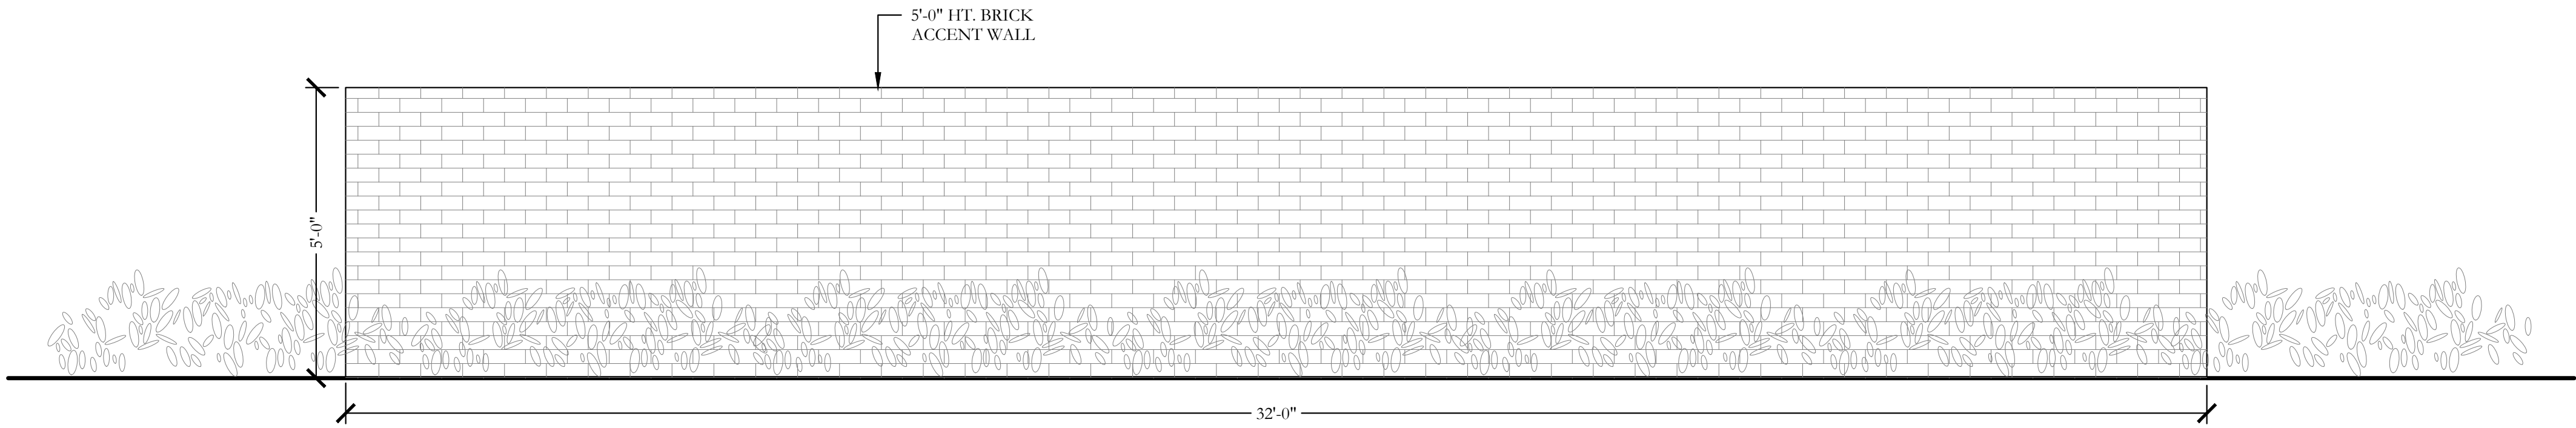

BRICK ACCENT WALL
ELEVATION

SCALE: 1/2" = 1'-0"


APPROVED:
I hereby certify that the above and foregoing site plan for a development in the City of Rockwall, Texas, was approved by the Planning & Zoning Commission of the City of Rockwall on the day of , .

WITNESS OUR HANDS, this day of , .

Planning & Zoning Commission, Chairman


Director of Planning and Zoning

I:\GIS-Admin\projects\sha012\dwg\sha012-prelim-plans.dwg

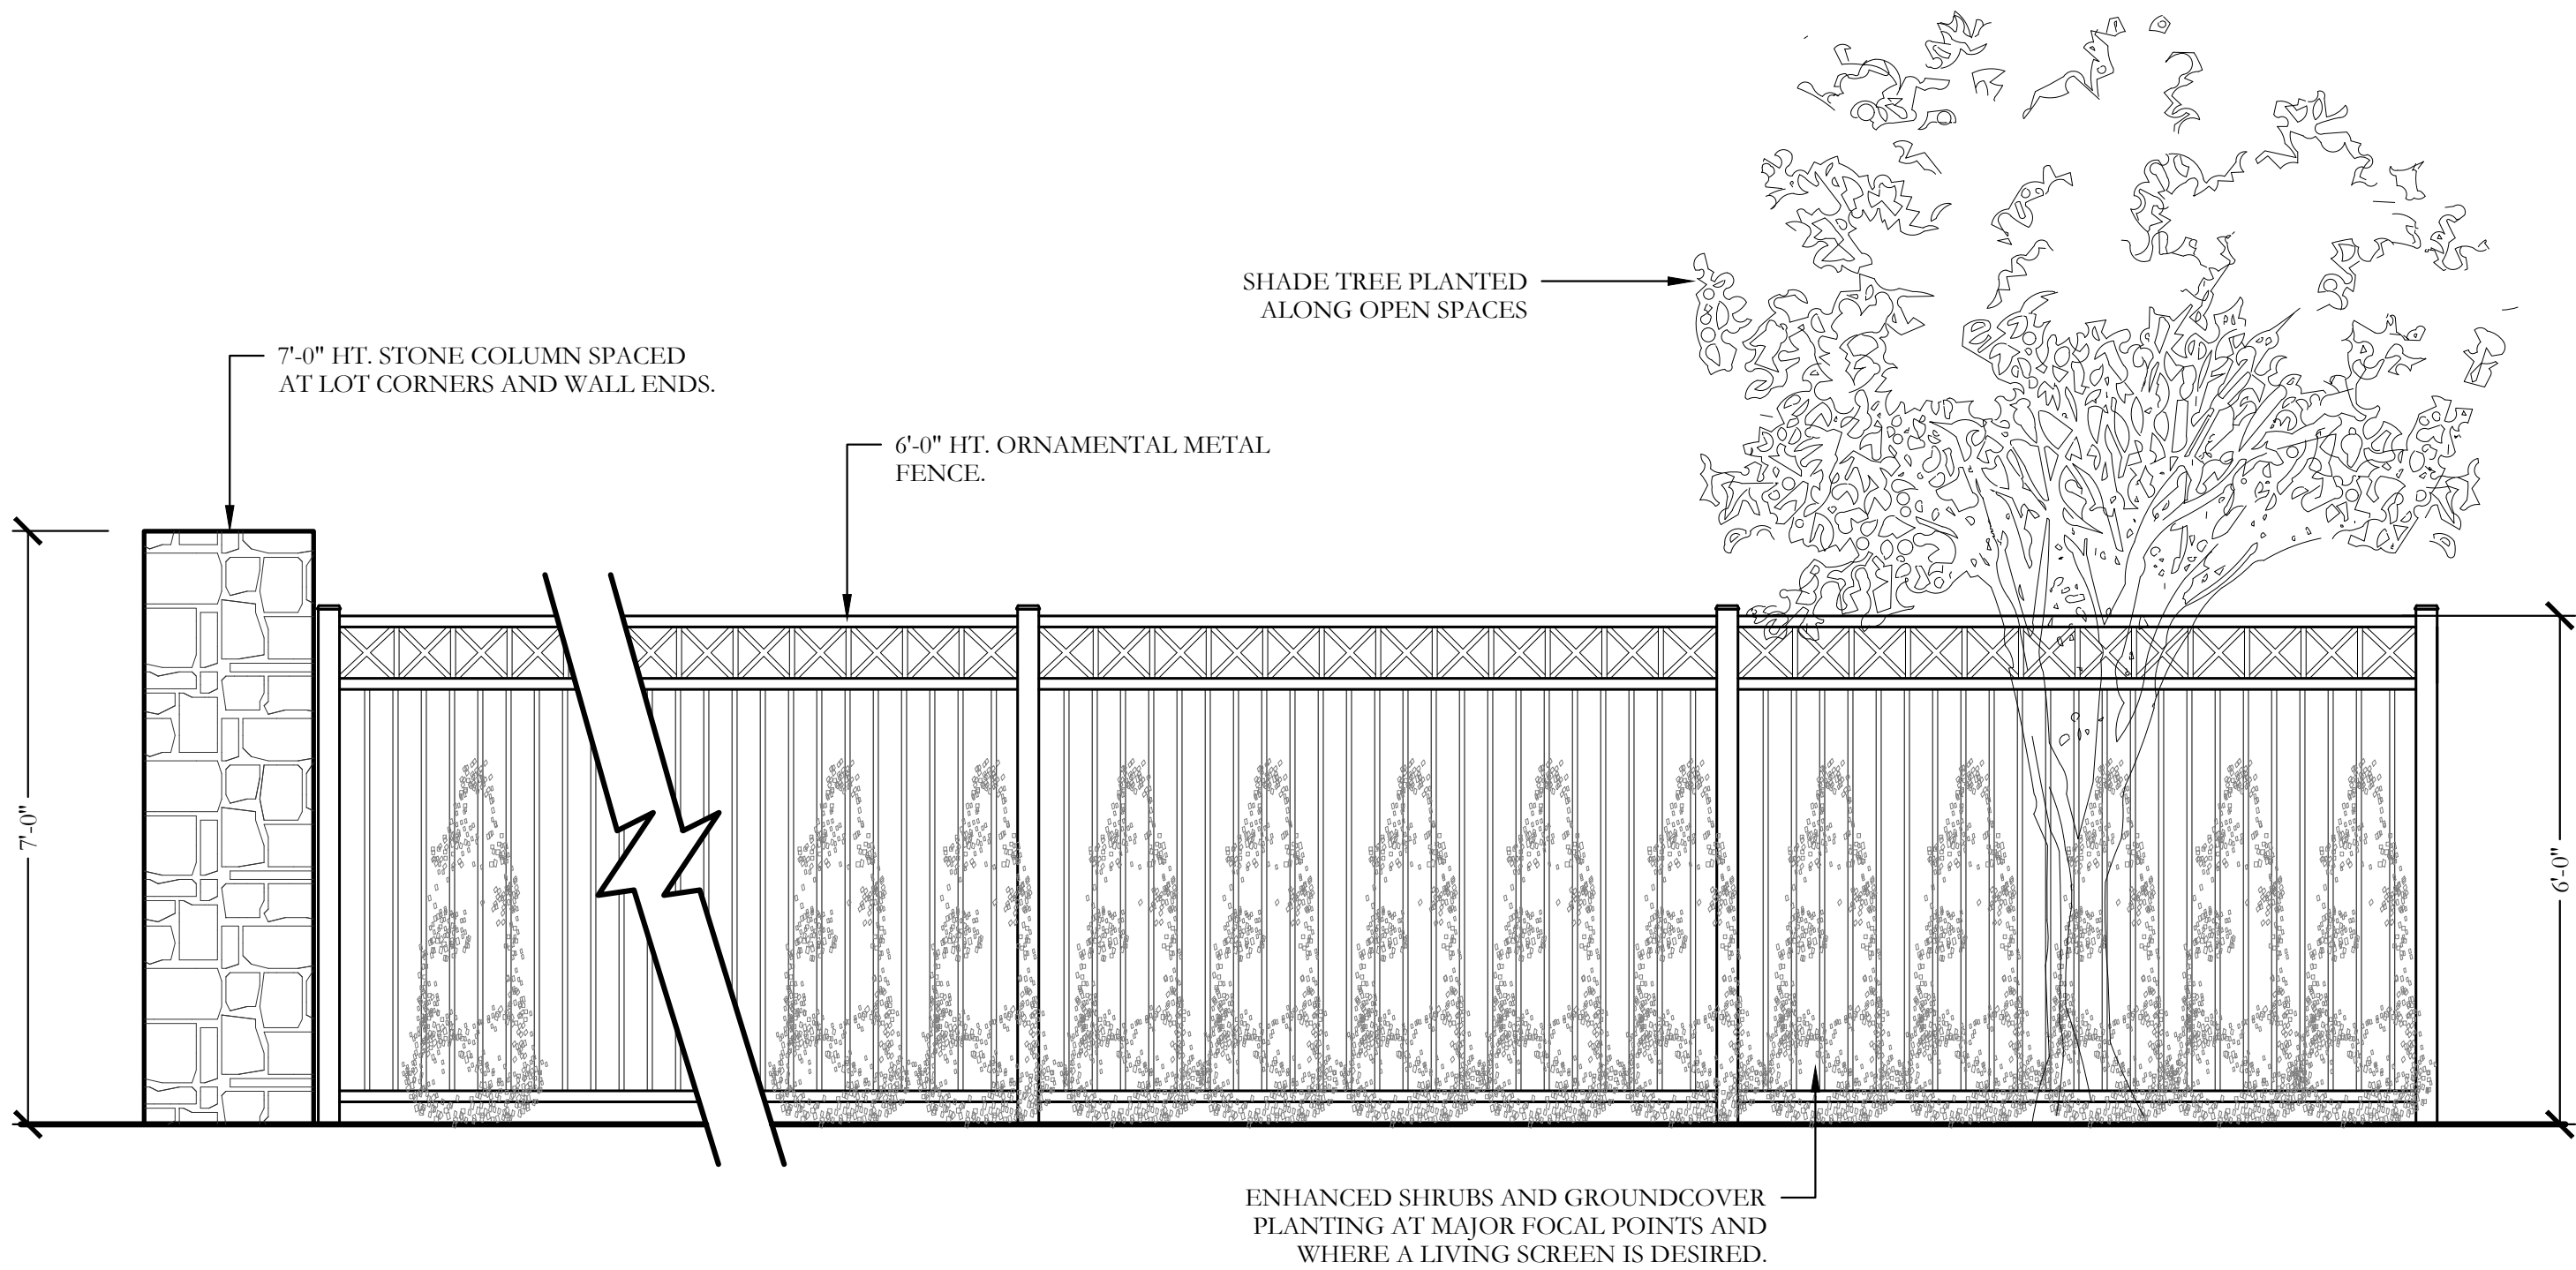


TYPICAL ORNAMENTAL METAL FENCE AND COLUMNS
ELEVATION

SCALE: 1/2" = 1'-0"

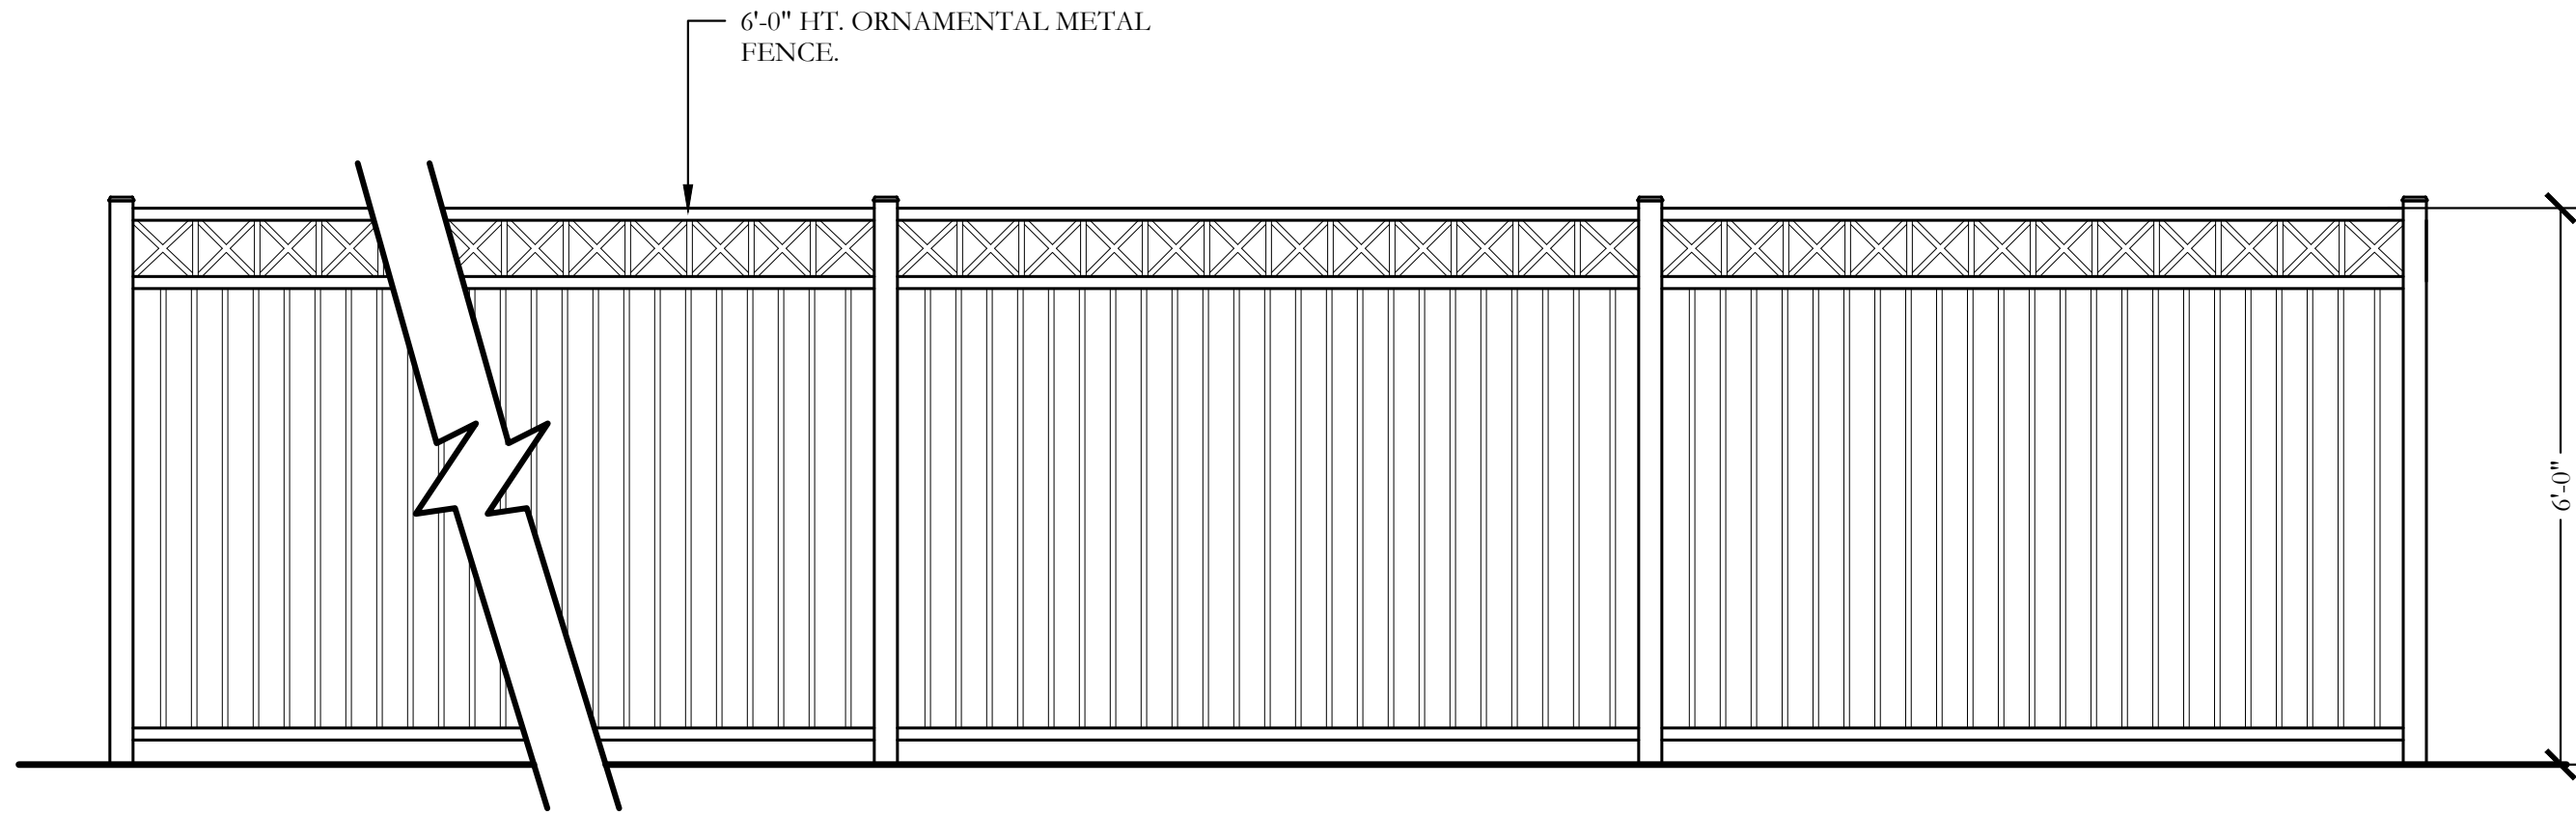

TYPICAL ORNAMENTAL METAL FENCE BY BUILDER
ELEVATION

SCALE: 1/2" = 1'-0"

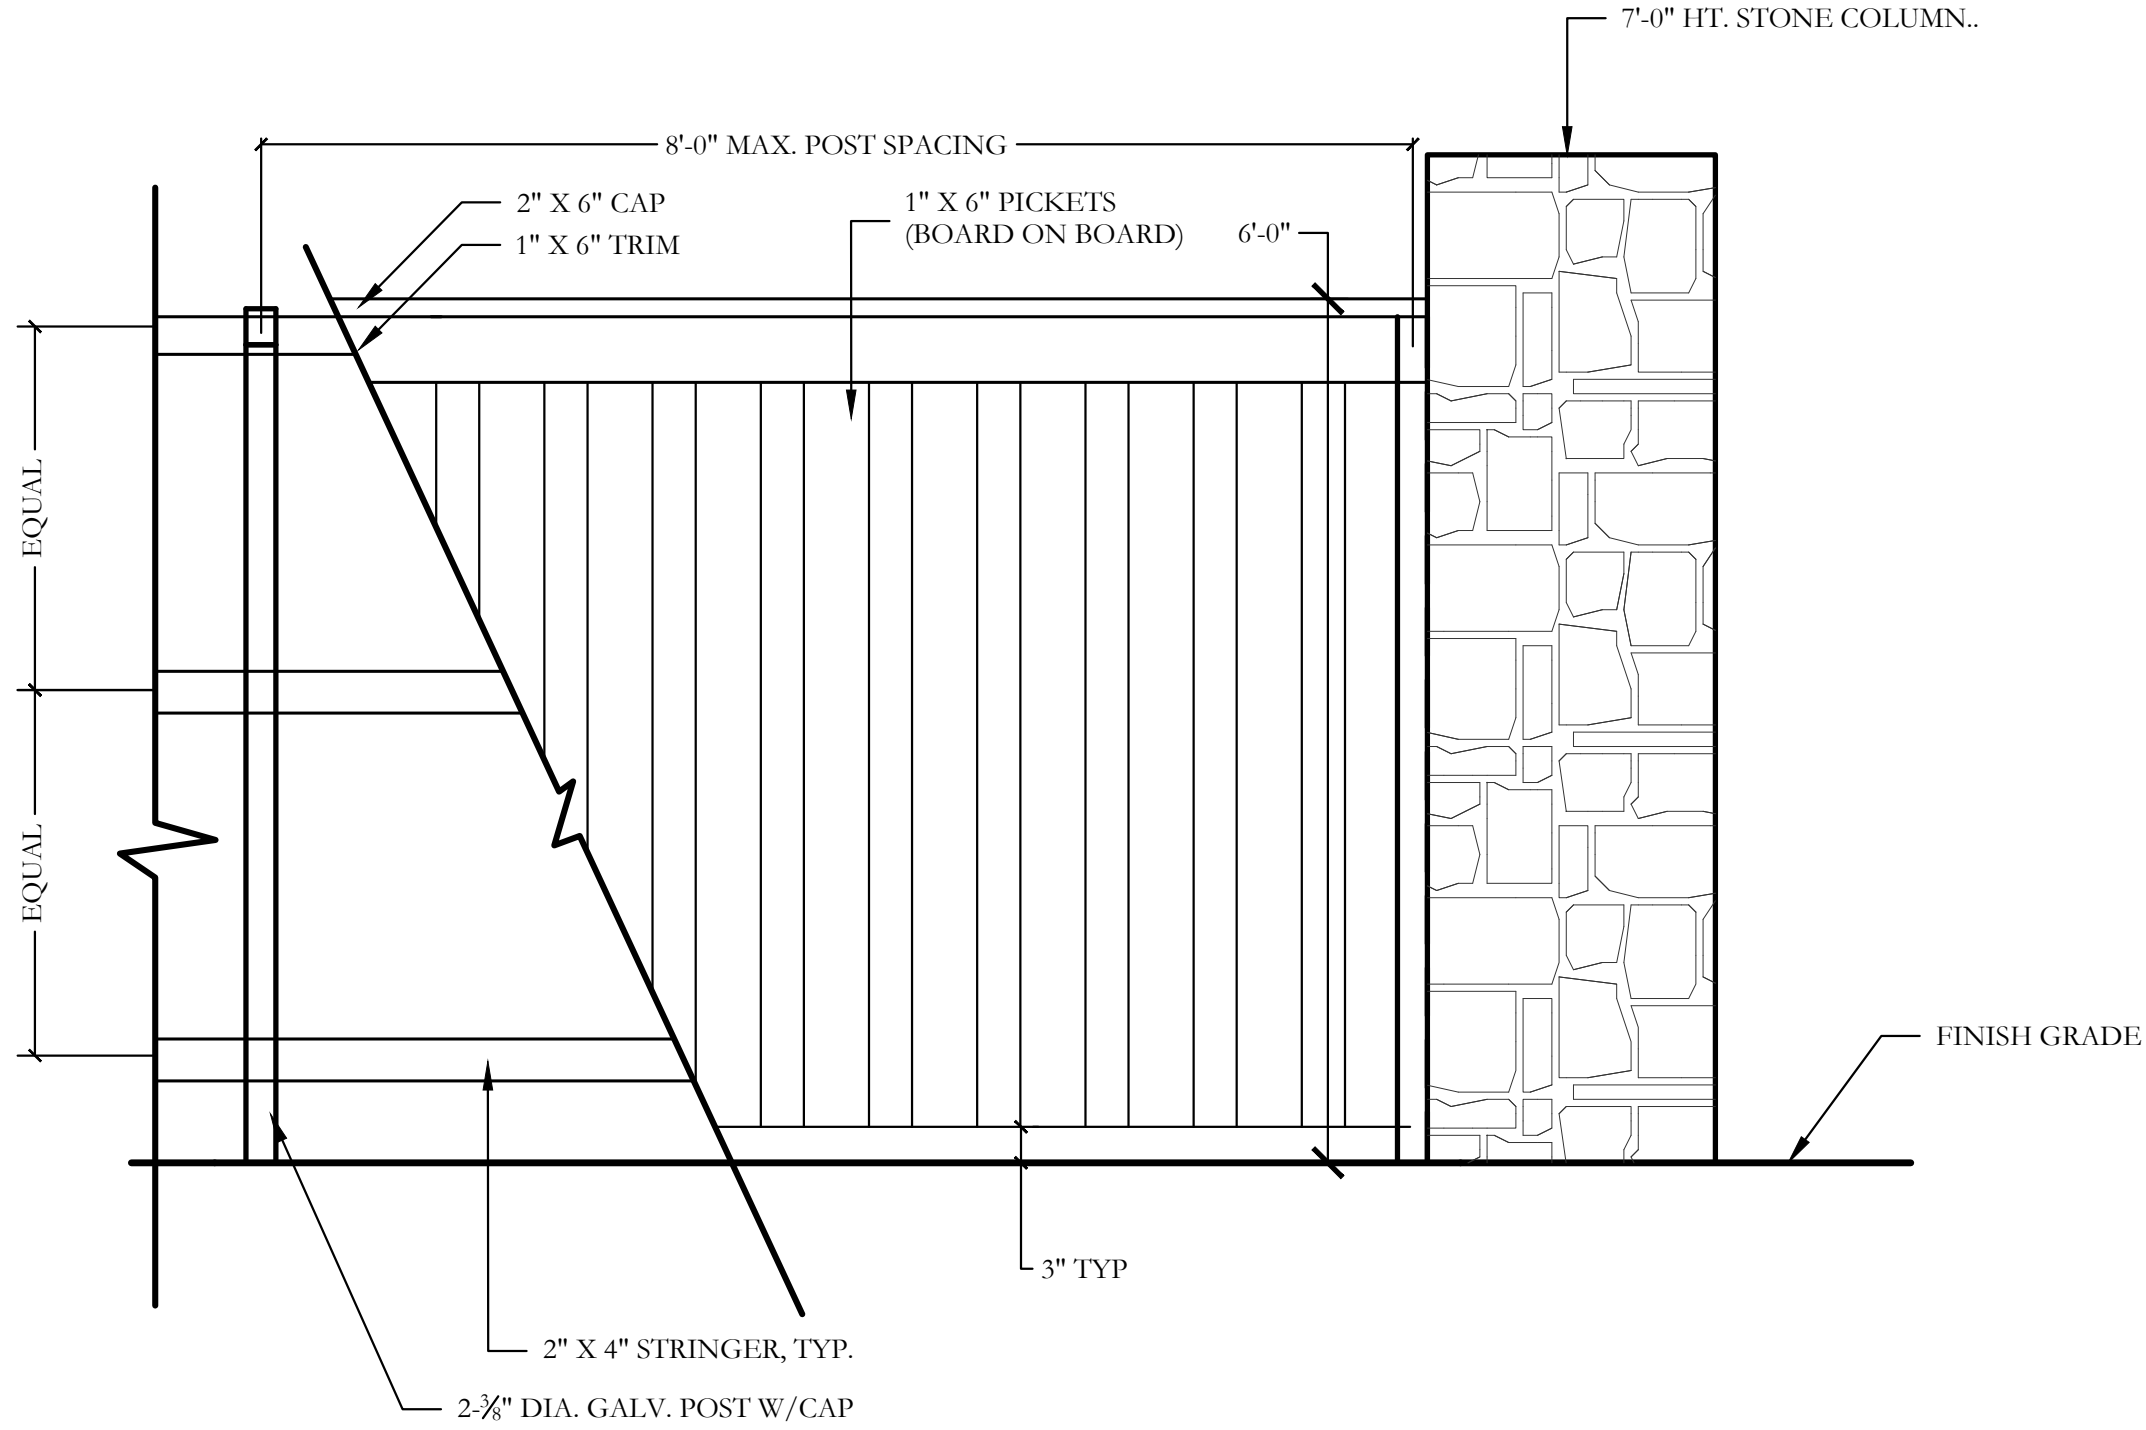

PARTIAL 6'-0" HT. WOOD FENCE AND STONE COLUMN
ELEVATION

SCALE: 3/4" = 1'-0"

APPROVED:
I hereby certify that the above and foregoing site plan for a development in the City of Rockwall, Texas, was approved by the Planning & Zoning Commission of the City of Rockwall on the day of , .

WITNESS OUR HANDS, this day of , .

Planning & Zoning Commission, Chairman

Director of Planning and Zoning


METAL

BOARD ON BOARD

METAL W/ MASONRY COLS.

B ON B W/ MAS. COLS

HOMESTEAD -- FENCE MAP (NOT TO SCALE)

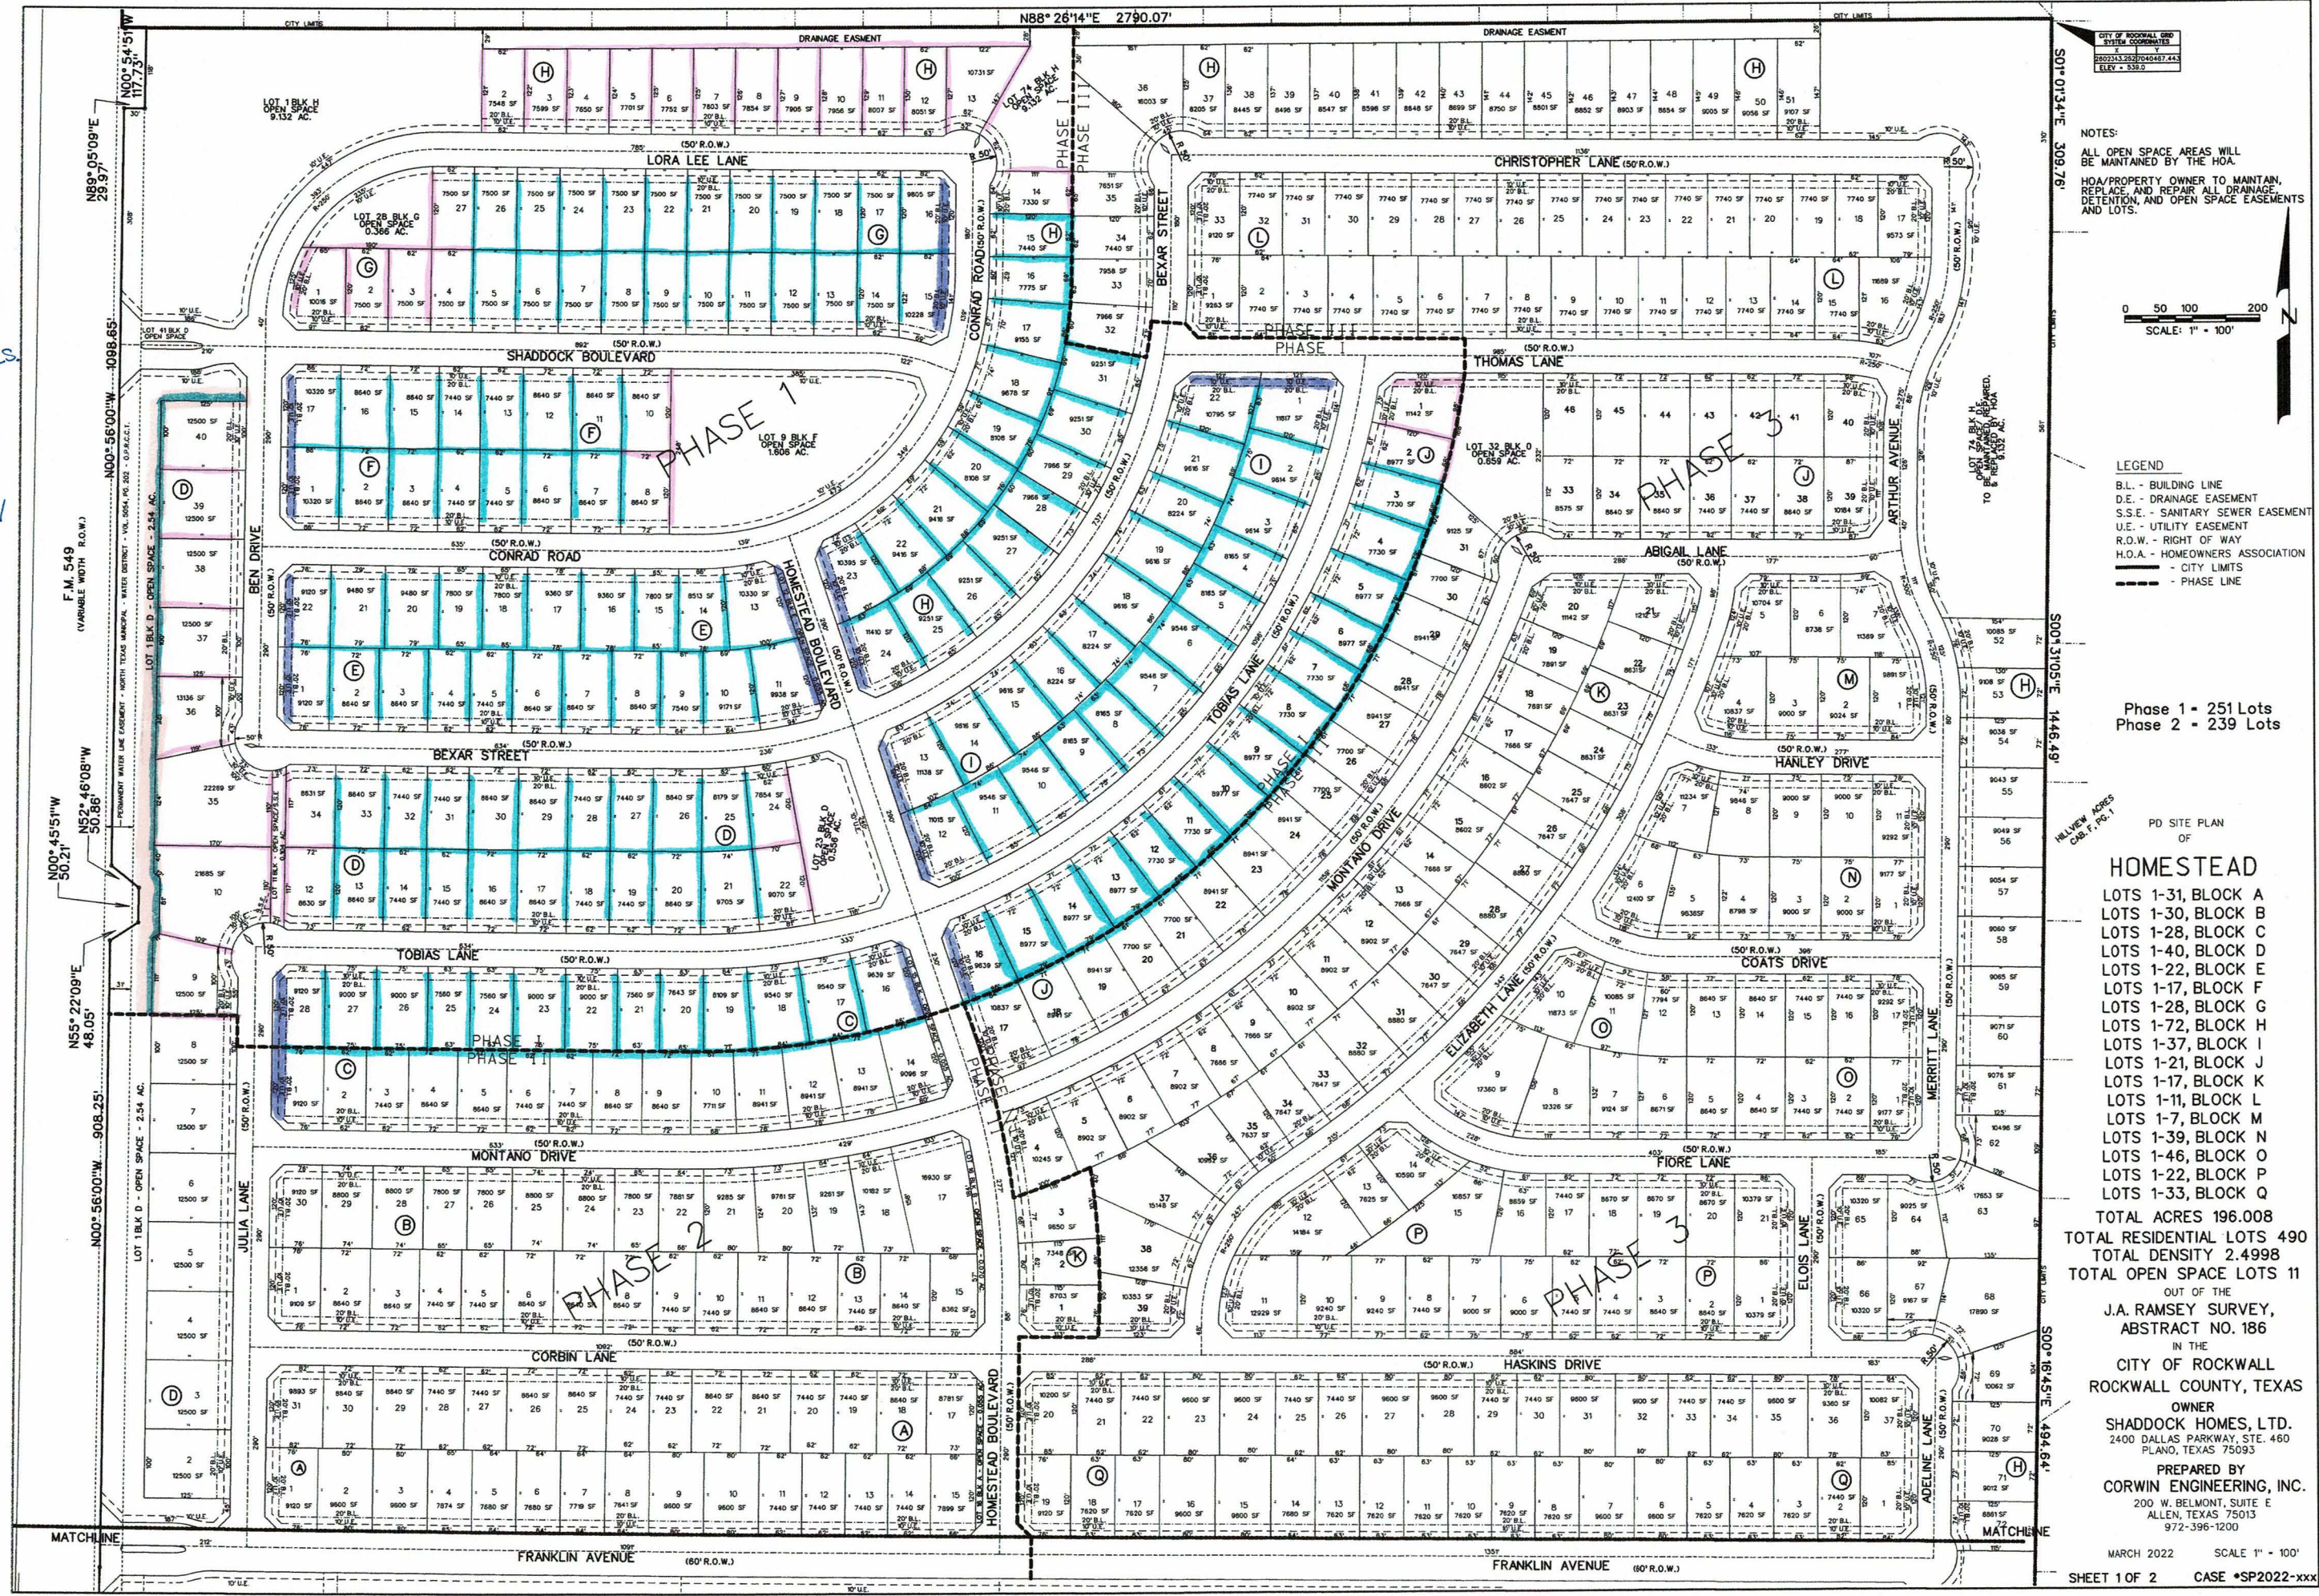



October 6, 2022

TO: Meredith Joyce
Michael Joyce Properties
767 Justin Road
Rockwall, TX 75087

FROM: Henry Lee, AICP
City of Rockwall Planning and Zoning Department
385 S. Goliad Street
Rockwall, TX 75087

SUBJECT: SP2022-048; *PD Site Plan for the Homestead Subdivision*

Meredith Joyce:

This letter serves to notify you that the above referenced case (*i.e. Site Plan*) that you submitted for consideration by the City of Rockwall was approved by the Planning and Zoning Commission on September 13, 2022. The following is a record of all recommendations, voting records and conditions of approval:

Staff Recommendations

- (1) All staff comments provided by the Planning, Engineering and Fire Department must be addressed prior to the submittal of engineering plans.
- (2) The applicant shall provide staff with a site layout and building elevations for the trail head prior to the submittal of civil engineering plans.
- (3) Any construction resulting from the approval of this Site Plan shall conform to the requirements set forth by the Unified Development Code (UDC), the International Building Code (IBC), the Rockwall Municipal Code of Ordinances, city adopted engineering and fire codes and with all other applicable regulatory requirements administered and/or enforced by the state and federal government.

Planning and Zoning Commission

On September 13, 2022, the Planning and Zoning Commission approved a motion to approve the Site Plan by a vote of 6-0, with Commissioner Welch absent, and with staff and ARB recommendations.

Should you have any questions or concerns regarding your zoning case, please feel free to contact me a (972) 771-7745.

Sincerely,

Henry Lee, AICP, Planner
City of Rockwall Planning and Zoning Department