SITE INFORMATION:

EXISTING ZONING: PD-44
PROPOSED ZONING: NO CHANGE
PROPOSED USE: SOCCER FIELDS & PARKING
TOTAL AREA: 783,858 SQ FT 18.00 AC

"PD-44" ZONING

MAXIMUM BUILDING HEIGHT: 60 FT
MAXIMUM LOT COVERAGE: 60%
MAXIMUM FLOOR AREA RATIO: 4:1
MAXIMUM IMPERVIOUS PARKING: 85% TO 90%

PROPOSED MAX. BUILDING HEIGHT: 25'-3"
PROPOSED LOT COVERAGE: 178,137/784,075 = 22.72%
PROPOSED FLOOR AREA RATIO: 3,508/784,075 = 0.45%
PROPOSED IMPERVIOUS PARKING: 174,629/784,075 = 22.27%

REQUIRED PARKING:
PROPOSED BUILDINGS 3,308 SQ FT
(MAINTENANCE-MB=1,500± SQ FT)
(RESTROOMS-RR=904± SQ FT)
(CONCESSION/STORAGE AREA-CA=904± SQ FT)
(RESTROOM) 1 PER 200 SQ FT = 5
(CONCESSION/STORAGE) 1 PER 100 SQ FT = 10
(SOCCER FIELDS) 20 PER FIELD = 200 TOTAL REQUIRED PARKING = 215 SPACES
TOTAL PROVIDED PARKING (CAR)= 288 SPACES
TOTAL PROVIDED PARKING (BUS)= 11 SPACES
TOTAL PROVIDED HANDICAP SPACES= 8 SPACES
(TOTAL PROVIDED VAN ACCESSIBLE SPACES= 4 SPACES)
TOTAL PARKING SPACES 299

NOTES:

1. ALL SIDEWALKS ARE 6' UNLESS OTHERWISE INDICATED.
2. ALL DIMENSIONS ARE TO THE FACE OF CURB OR EDGE OF PAVEMENT.
3. ALL RADIUS ARE 2' UNNLESS OTHERWISE STATED.
4. THERE SHALL BE NO OUTSIDE STORAGE OR ABOVE GROUND STORAGE TANKS.
5. PROPOSED DRAINAGE PATTERNS MATCH EXISTING DRAINAGE PATTERNS.

PROPOSED SITE PARKING DATA

	CAR PARKING SPACES	BUS PARKING SPACES	ACCESSIBLE SPACES	TOTAL
PHASE I	200	4	8	204
PHASE II	88	7	-	95
TOTAL	288	11	8	299

APPROVED:
I hereby certify that the above and foregoing site plan for a development in the City of Rockwall, Texas, was approved by the Planning & Zoning Commission of the City of Rockwall on the 15 day of July, 2025.

WITNESS OUR HANDS, this 15 day of July, 2025.

Planning & Zoning Commission, Chairman

Director of Planning and Zoning

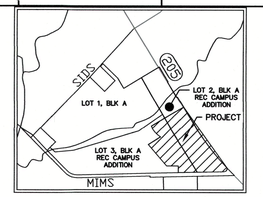

VICINITY MAP
NOT TO SCALE

60 30 0 60
SCALE: 1" = 60'

PAVEMENT INFORMATION:

ALL PAVEMENTS BELOW ARE REINFORCED

PAVEMENT TYPE	THICKNESS (INCHES)	28-DAY (PSI)	MIN. CEMENT (SACKS/CY) MACHINE	HAND
FIRE LANE	6"	3,600	6.0	6.5
DRIVEWAYS	6"	3,600	6.0	6.5
BARRIER FREE RAMPS	6"	3,600	6.0	6.5
DUMPSTER PADS	7"	3,600	6.0	6.5
SIDEWALKS	4"	3,000	N/A	5.5
PARKING LOT/ DRIVE AISLES	5"	3,000	5.0	5.5

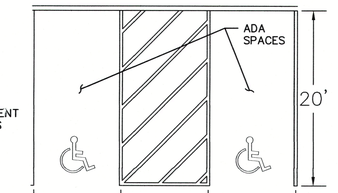

TYPICAL PARKING SPACE
N.T.S.

LEGEND

MB	MAINTENANCE BUILDING
CA	CONCESSION AREA
SR	STORAGE ROOM
RR	RESTROOMS
EM	EX. ELECTRIC METER
ICV	EX. IRRIGATION CONTROL VALVE
B	EX. BOLLARD
WM	EX. WATER METER
SSMH	EX. SANITARY SEWER MANHOLE
EB	EX. ELECTRIC BOX
FH	EX. FIRE HYDRANT
X" W	EX. WATER MAIN PIPE
X" WW	EX. WASTE WATER MAIN PIPE
XX" RCP	EXISTING CONCRETE PIPE & SIZE
	EXISTING WROUGHT IRON FENCE
	EXISTING CHAIN LINK FENCE
PP	EXISTING POWER POLE
OHE	EXISTING OVERHEAD ELECTRIC
	EXISTING GUY WIRE
	EDGE OF ASPHALT
	PROPOSED ORNAMENTAL FENCE
	BFR – CONSTRUCT BARRIER FREE RAMP WITH TRUNCATED DOMED PANELS PER CITY DETAILS. NO EXTRA PAY ITEM FOR MONOLITHIC CURBS.
	ACCESSIBLE AISLE STRIPING
	PROPOSED CONCRETE SIDEWALK
	PROPOSED CONCRETE PAVEMENT

ARCHITECT
MCCARTHY ARCHITECTURE
1000 N, FIRST ST.
GARLAND, TX 75040

LANDSCAPE ARCHITECT
DUNKIN SIMS STOFFELS, INC.
4305 PECAN GROVE LANE
ROWLETT, TX 75088

OWNER/ APPLICANT
RAYBURN ELECTRIC COOPERATIVE
950 SIDS ROAD
ROCKWALL, TX 75087
469-402-2100

CIVIL ENGINEER
R - DELTA ENGINEERS, INC.
618 MAIN STREET
GARLAND, TEXAS 75040
TBPE No. F-1515

REV	DATE	REV.BY	P.M.	ENG.	REVISION/RELEASE
0	06/12/2025	RDE	FAP	RDE	ISSUED FOR REVIEW
1	07/01/2025	RDE	FAP	RDE	REVISE PER CITY COMMENTS

RayburnElectric COOPERATIVE
618 Main Street
Garland, TX 75040
Ph. (972) 494-5031
Fax (972) 487-2270
www.rdelta.com
TBPE No. F-1515
r.delta ENGINEERS

STATE OF TEXAS
FRANK A. POLMA
80274
REGISTERED
PROFESSIONAL ENGINEER

THE SEAL APPEARING ON THIS DOCUMENT WAS AUTHORIZED BY FRANK A. POLMA, P.E. 80274 ON 7/25/2025. ALTERATION OF A SEALED DOCUMENT WITHOUT PROPER NOTIFICATION TO THE RESPONSIBLE ENGINEER IS AN OFFENSE UNDER THE TEXAS ENGINEERING PRACTICE ACT.

JOB NO.	3036-21	DESIGN BY	JMJ
CREATED		CODE	
PLOTTED		CHECKED BY	RDE
LAST UPDATE BY			
DRAWN:	JMJ	SCALE:	AS NOTED
CHECKED:		DRAWING NO.:	SP-1
APPROVED:		ISSUE:	1
FILENAME:			

REC CAMPUS EXPANSION
SOCCER FIELDS & PARKING
S.H. 205
ROCKWALL, TX 75032
CASE # SP2025-023
CITY SITE PLAN SUBMITTAL

SITE INFORMATION:

EXISTING ZONING: PD-44
PROPOSED ZONING: NO CHANGE
PROPOSED USE: SOCCER FIELDS & PARKING
TOTAL AREA: 783,858 SQ FT 18.00 AC

"PD-44" ZONING

MAXIMUM BUILDING HEIGHT: 60 FT
MAXIMUM LOT COVERAGE: 60%
MAXIMUM FLOOR AREA RATIO: 4:1
MAXIMUM IMPERVIOUS PARKING: 85% TO 90%

PROPOSED MAX. BUILDING HEIGHT: 25'-3"
PROPOSED LOT COVERAGE: 178,137/784,075 = 22.72%
PROPOSED FLOOR AREA RATIO: 3,508/784,075 = 0.45%
PROPOSED IMPERVIOUS PARKING: 174,629/784,075 = 22.27%

REQUIRED PARKING:
PROPOSED BUILDINGS 3,308 SQ FT
(MAINTENANCE-MB=1,500± SQ FT)
(RESTROOMS-RR=904± SQ FT)
(CONCESSION/STORAGE AREA-CA=904± SQ FT)
(RESTROOM) 1 PER 200 SQ FT = 5
(CONCESSION/STORAGE) 1 PER 100 SQ FT = 10
(SOCCER FIELDS) 20 PER FIELD = 200 TOTAL REQUIRED PARKING = 215 SPACES
TOTAL PROVIDED PARKING (CAR)= 288 SPACES
TOTAL PROVIDED PARKING (BUS)= 11 SPACES
TOTAL PROVIDED HANDICAP SPACES= 8 SPACES
(TOTAL PROVIDED VAN ACCESSIBLE SPACES= 4 SPACES)
TOTAL PARKING SPACES 299

NOTES:

1. ALL SIDEWALKS ARE 6' UNLESS OTHERWISE INDICATED.
2. ALL DIMENSIONS ARE TO THE FACE OF CURB OR EDGE OF PAVEMENT.
3. ALL RADIUS ARE 2' UNNLESS OTHERWISE STATED.
4. THERE SHALL BE NO OUTSIDE STORAGE OR ABOVE GROUND STORAGE TANKS.
5. PROPOSED DRAINAGE PATTERNS MATCH EXISTING DRAINAGE PATTERNS.

PROPOSED SITE PARKING DATA

	CAR PARKING SPACES	BUS PARKING SPACES	ACCESSIBLE SPACES	TOTAL
PHASE I	200	4	8	204
PHASE II	88	7	-	95
TOTAL	288	11	8	299

PAVEMENT INFORMATION:

ALL PAVEMENTS BELOW ARE REINFORCED

PAVEMENT TYPE	THICKNESS (INCHES)	28-DAY (PSI)	MIN. CEMENT (SACKS/CY) MACHINE	HAND
FIRE LANE	6"	3,600	6.0	6.5
DRIVEWAYS	6"	3,600	6.0	6.5
BARRIER FREE RAMPS	6"	3,600	6.0	6.5
DUMPSTER PADS	7"	3,600	6.0	6.5
SIDEWALKS	4"	3,000	N/A	5.5
PARKING LOT/ DRIVE AISLES	5"	3,000	5.0	5.5

APPROVED:
I hereby certify that the above and foregoing site plan for a development in the City of Rockwall, Texas, was approved by the Planning & Zoning Commission of the City of Rockwall on the 14 day of July, 2025.

WITNESS OUR HANDS, this 15 day of July, 2025.

Planning & Zoning Commission, Chairman

Director of Planning and Zoning

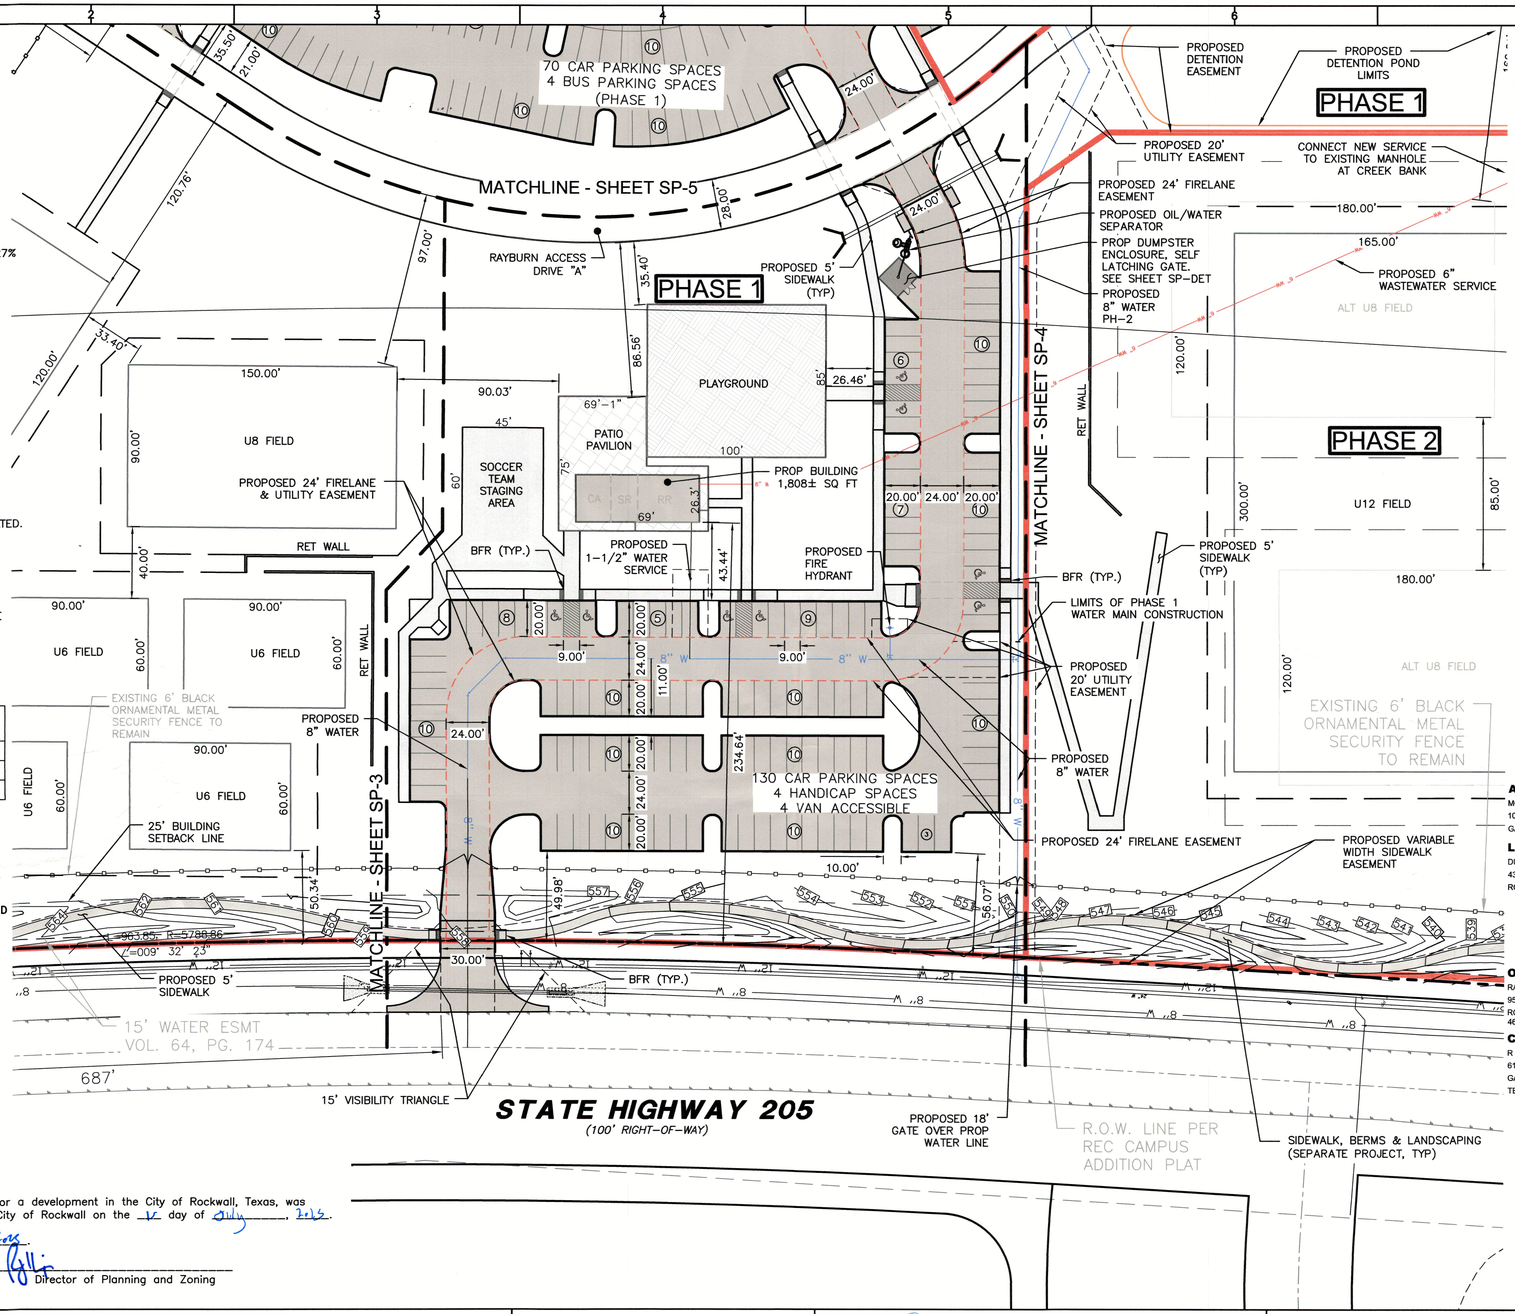

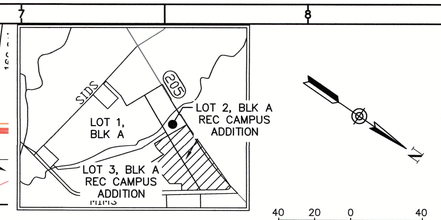

VICINITY MAP
NOT TO SCALE

40 20 0 40
GRAPHIC SCALE IN FEET
SCALE: 1" = 40'

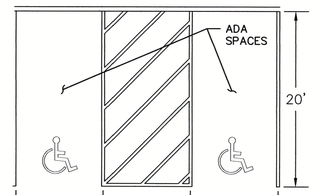

TYPICAL PARKING SPACE
N.T.S.

LEGEND

EM	EX. ELECTRIC METER
ICV	EX. IRRIGATION CONTROL VALVE
B	EX. BOLLARD
WM	EX. WATER METER
SSMH	EX. SANITARY SEWER MANHOLE
EB	EX. ELECTRIC BOX
FH	EX. FIRE HYDRANT
X" W	EX. WATER MAIN PIPE
X" WW	EX. WASTE WATER MAIN PIPE
XX" RCP	EXISTING CONCRETE PIPE & SIZE
	EXISTING WROUGHT IRON FENCE
	EXISTING CHAIN LINK FENCE
PP	EXISTING POWER POLE
OHE	EXISTING OVERHEAD ELECTRIC
	EXISTING GUY WIRE
	EDGE OF ASPHALT
	PROPOSED ORNAMENTAL FENCE
	BFR - CONSTRUCT BARRIER FREE RAMP WITH TRUNCATED DOMED PANELS PER CITY DETAILS. NO EXTRA PAY ITEM FOR MONOLITHIC CURBS.
	ACCESSIBLE AISLE STRIPING
	PROPOSED CONCRETE SIDEWALK
	PROPOSED CONCRETE PAVEMENT

ARCHITECT
MCCARTHY ARCHITECTURE
1000 N. FIRST ST.
GARLAND, TX 75040

LANDSCAPE ARCHITECT
DUNKIN SIMS STOFFELS, INC.
4305 PECAN GROVE LANE
ROWLETT, TX 75088

OWNER/ APPLICANT
RAYBURN ELECTRIC COOPERATIVE
950 SIDS ROAD
ROCKWALL, TX 75087
469-402-2100

CIVIL ENGINEER
R - DELTA ENGINEERS, INC.
618 MAIN STREET
GARLAND, TEXAS 75040
TBPE No. F-1515

REV	DATE	REV.BY	P.M.	ENG.	REVISION/RELEASE
0	06/12/2025	RDE	FAP	RDE	ISSUED FOR REVIEW
1	07/01/2025	RDE	FAP	RDE	REVISE PER CITY COMMENTS

Rayburn Electric Cooperative
r.delta ENGINEERS
618 Main Street
Garland, TX 75040
Ph. (972) 494-5031
Fax (972) 487-2270
www.rdelta.com
TBPE No. F-1515

STATE OF TEXAS
FRANK A. POLMA
80274
REGISTERED
PROFESSIONAL ENGINEER

THE SEAL APPEARING ON THIS DOCUMENT WAS AUTHORIZED BY FRANK A. POLMA, P.E. 80274 ON 7/25/2025. ALTERATION OF A SEALED DOCUMENT WITHOUT PROPER NOTIFICATION TO THE RESPONSIBLE ENGINEER IS AN OFFENSE UNDER THE TEXAS ENGINEERING PRACTICE ACT.

JOB NO.	3036-21	DESIGN BY	JMJ
CREATED		CODE	
PLOTTED		CHECKED BY	RDE
LAST UPDATE BY			
DRAWN:	JMJ	SCALE:	AS NOTED
CHECKED:		DRAWING NO.:	SP-2
APPROVED:		ISSUE:	1
FILENAME:			

REC CAMPUS EXPANSION
SOCCER FIELDS & PARKING
S.H. 205
ROCKWALL, TX 75032
CASE # SP2025-023
CITY SITE PLAN SUBMITTAL

SITE INFORMATION:

EXISTING ZONING: PD-44
PROPOSED ZONING: NO CHANGE
PROPOSED USE: SOCCER FIELDS & PARKING
TOTAL AREA: 783,858 SQ FT 18.00 AC

"PD-44" ZONING

MAXIMUM BUILDING HEIGHT: 60 FT
MAXIMUM LOT COVERAGE: 60%
MAXIMUM FLOOR AREA RATIO: 4:1
MAXIMUM IMPERVIOUS PARKING: 85% TO 90%

PROPOSED MAX. BUILDING HEIGHT: 25'-3"
PROPOSED LOT COVERAGE: 178,137/784,075 = 22.72%
PROPOSED FLOOR AREA RATIO: 3,508/784,075 = 0.45%
PROPOSED IMPERVIOUS PARKING: 174,629/784,075 = 22.27%

REQUIRED PARKING:
PROPOSED BUILDINGS 3,308 SQ FT
(MAINTENANCE-MB=1,500± SQ FT)
(RESTROOMS-RR=904± SQ FT)
(CONCESSION/STORAGE AREA-CA=904± SQ FT)
(RESTROOM) 1 PER 200 SQ FT = 5
(CONCESSION/STORAGE) 1 PER 100 SQ FT = 10
(SOCCER FIELDS) 20 PER FIELD = 200 TOTAL REQUIRED PARKING = 215 SPACES
TOTAL PROVIDED PARKING (CAR)= 288 SPACES
TOTAL PROVIDED PARKING (BUS)= 11 SPACES
TOTAL PROVIDED HANDICAP SPACES= 8 SPACES
(TOTAL PROVIDED VAN ACCESSIBLE SPACES= 4 SPACES)
TOTAL PARKING SPACES 299

PROPOSED SITE PARKING DATA

	CAR PARKING SPACES	BUS PARKING SPACES	ACCESSIBLE SPACES	TOTAL
PHASE I	200	4	8	204
PHASE II	88	7	-	95
TOTAL	288	11	8	299

PAVEMENT INFORMATION:

ALL PAVEMENTS BELOW ARE REINFORCED

PAVEMENT TYPE	THICKNESS (INCHES)	28-DAY (PSI)	MIN. CEMENT (SACKS/CY) MACHINE	HAND
FIRE LANE	6"	3,600	6.0	6.5
DRIVEWAYS	6"	3,600	6.0	6.5
BARRIER FREE RAMPS	6"	3,600	6.0	6.5
DUMPSTER PADS	7"	3,600	6.0	6.5
SIDEWALKS	4"	3,000	N/A	5.5
PARKING LOT/ DRIVE AISLES	5"	3,000	5.0	5.5

NOTES:

1. ALL SIDEWALKS ARE 6' UNLESS OTHERWISE INDICATED.
2. ALL DIMENSIONS ARE TO THE FACE OF CURB OR EDGE OF PAVEMENT.
3. ALL RADIUS ARE 2' UNNLESS OTHERWISE STATED.
4. THERE SHALL BE NO OUTSIDE STORAGE OR ABOVE GROUND STORAGE TANKS.
5. PROPOSED DRAINAGE PATTERNS MATCH EXISTING DRAINAGE PATTERNS.

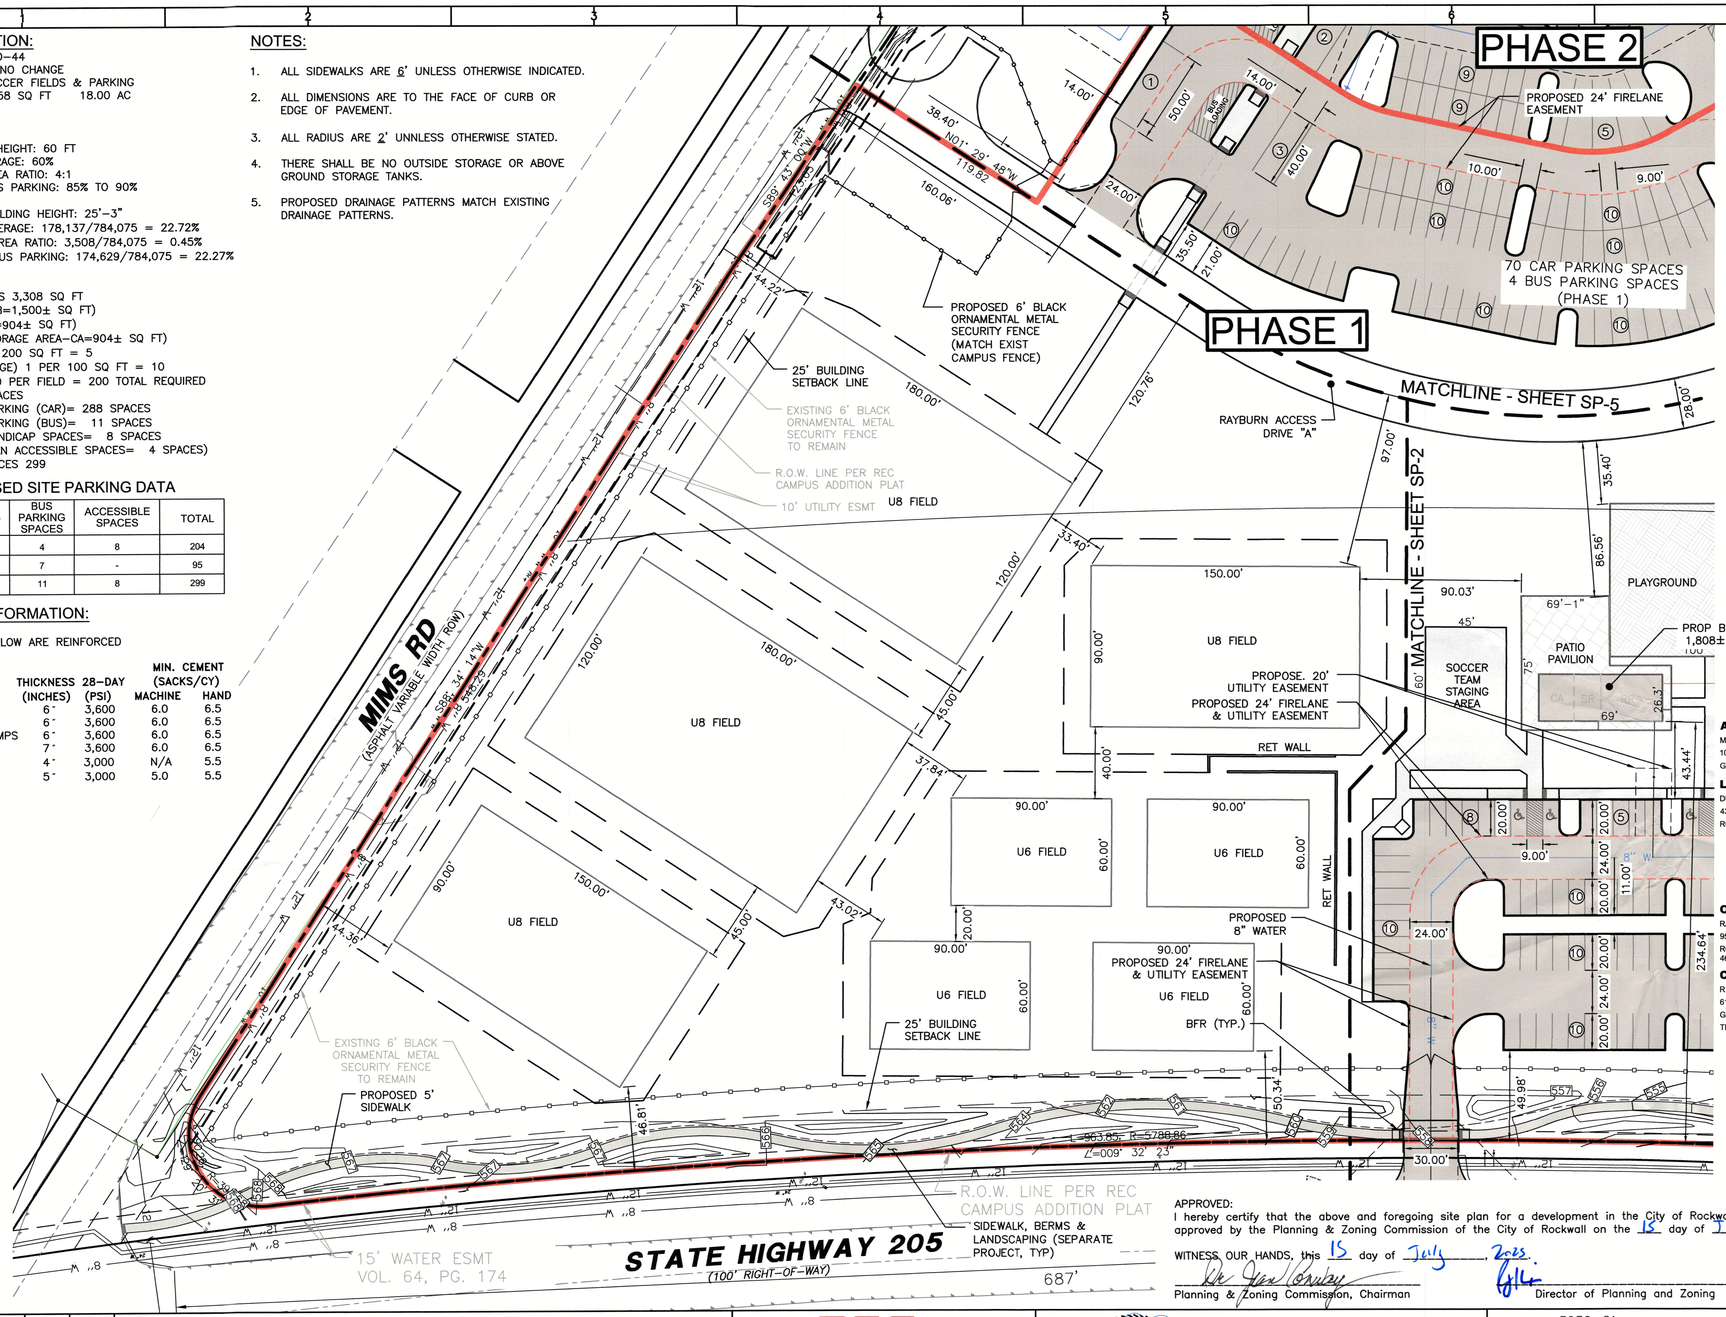

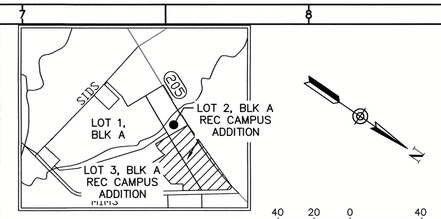

VICINITY MAP
NOT TO SCALE

40 20 0 40
GRAPHIC SCALE IN FEET
SCALE: 1" = 40'

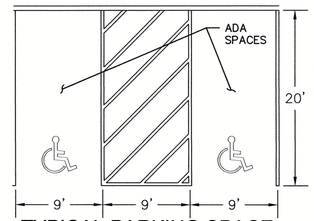

TYPICAL PARKING SPACE
N.T.S.

APPROVED:
I hereby certify that the above and foregoing site plan for a development in the City of Rockwall, Texas, was approved by the Planning & Zoning Commission of the City of Rockwall on the 15 day of July, 2025.

WITNESS OUR HANDS, this 15 day of July, 2025.

Planning & Zoning Commission, Chairman

Director of Planning and Zoning

ARCHITECT
MCCARTHY ARCHITECTURE
1000 N. FIRST ST.
GARLAND, TX 75040

LANDSCAPE ARCHITECT
DUNKIN SIMS STOFFELS, INC.
4305 PECAN GROVE LANE
ROWLETT, TX 75088

OWNER/ APPLICANT
RAYBURN ELECTRIC COOPERATIVE
950 SIDS ROAD
ROCKWALL, TX 75087
469-402-2100

CIVIL ENGINEER
R - DELTA ENGINEERS, INC.
618 MAIN STREET
GARLAND, TEXAS 75040
TBPE No. F-1515

LEGEND

EM	EX. ELECTRIC METER
ICV	EX. IRRIGATION CONTROL VALVE
B	EX. BOLLARD
WM	EX. WATER METER
SSMH	EX. SANITARY SEWER MANHOLE
EB	EX. ELECTRIC BOX
FH	EX. FIRE HYDRANT
X" W	EX. WATER MAIN PIPE
X" WW	EX. WASTE WATER MAIN PIPE
XX" RCP	EXISTING CONCRETE PIPE & SIZE
	EXISTING WROUGHT IRON FENCE
	EXISTING CHAIN LINK FENCE
PP	EXISTING POWER POLE
OHE	EXISTING OVERHEAD ELECTRIC
	EXISTING GUY WIRE
	EDGE OF ASPHALT
	PROPOSED ORNAMENTAL FENCE
	BFR – CONSTRUCT BARRIER FREE RAMP WITH TRUNCATED DOMED PANELS PER CITY DETAILS. NO EXTRA PAY ITEM FOR MONOLITHIC CURBS.
	ACCESSIBLE AISLE STRIPING
	PROPOSED CONCRETE SIDEWALK
	PROPOSED CONCRETE PAVEMENT

REV	DATE	REV.BY	P.M.	ENG.	REVISION/RELEASE
0	06/12/2025	RDE	FAP	RDE	ISSUED FOR REVIEW
1	07/01/2025	RDE	FAP	RDE	REVISE PER CITY COMMENTS

RayburnElectric COOPERATIVE
r.delta ENGINEERS
618 Main Street
Garland, TX 75040
Ph. (972) 494-5031
Fax (972) 487-2270
www.rdelta.com
TBPE No. F-1515

STATE OF TEXAS — FRANK A. POLMA — 80274 — REGISTERED PROFESSIONAL ENGINEER

THE SEAL APPEARING ON THIS DOCUMENT WAS AUTHORIZED BY FRANK A. POLMA, P.E. 80274 ON 7/25/2025. ALTERATION OF A SEALED DOCUMENT WITHOUT PROPER NOTIFICATION TO THE RESPONSIBLE ENGINEER IS AN OFFENSE UNDER THE TEXAS ENGINEERING PRACTICE ACT.

JOB NO.	3036-21	DESIGN BY	JMJ
CREATED		CODE	
PLOTTED		CHECKED BY	RDE
LAST UPDATE BY			
DRAWN:	JMJ	SCALE:	AS NOTED
CHECKED:		DRAWING NO.:	SP-3
APPROVED:		ISSUE:	1
FILENAME:			

REC CAMPUS EXPANSION SOCCER FIELDS & PARKING S.H. 205 ROCKWALL, TX 75032 CASE # SP2025-023 CITY SITE PLAN SUBMITTAL

SITE INFORMATION:

EXISTING ZONING: PD-44
PROPOSED ZONING: NO CHANGE
PROPOSED USE: SOCCER FIELDS & PARKING
TOTAL AREA: 783,858 SQ FT 18.00 AC

"PD-44" ZONING

MAXIMUM BUILDING HEIGHT: 60 FT
MAXIMUM LOT COVERAGE: 60%
MAXIMUM FLOOR AREA RATIO: 4:1
MAXIMUM IMPERVIOUS PARKING: 85% TO 90%

PROPOSED MAX. BUILDING HEIGHT: 25'-3"
PROPOSED LOT COVERAGE: 178,137/784,075 = 22.72%
PROPOSED FLOOR AREA RATIO: 3,508/784,075 = 0.45%
PROPOSED IMPERVIOUS PARKING: 174,629/784,075 = 22.27%

REQUIRED PARKING:
PROPOSED BUILDINGS 3,308 SQ FT
(MAINTENANCE-MB=1,500± SQ FT)
(RESTROOMS-RR=904± SQ FT)
(CONCESSION/STORAGE AREA-CA=904± SQ FT)
(RESTROOM) 1 PER 200 SQ FT = 5
(CONCESSION/STORAGE) 1 PER 100 SQ FT = 10
(SOCCER FIELDS) 20 PER FIELD = 200 TOTAL REQUIRED PARKING = 215 SPACES
TOTAL PROVIDED PARKING (CAR)= 288 SPACES
TOTAL PROVIDED PARKING (BUS)= 11 SPACES
TOTAL PROVIDED HANDICAP SPACES= 8 SPACES
(TOTAL PROVIDED VAN ACCESSIBLE SPACES= 4 SPACES)
TOTAL PARKING SPACES 299

PROPOSED SITE PARKING DATA

	CAR PARKING SPACES	BUS PARKING SPACES	ACCESSIBLE SPACES	TOTAL
PHASE I	200	4	8	204
PHASE II	88	7	-	95
TOTAL	288	11	8	299

PAVEMENT INFORMATION:

ALL PAVEMENTS BELOW ARE REINFORCED

PAVEMENT TYPE	THICKNESS (INCHES)	28-DAY (PSI)	MIN. CEMENT (SACKS/CY) MACHINE	HAND
FIRE LANE	6"	3,600	6.0	6.5
DRIVEWAYS	6"	3,600	6.0	6.5
BARRIER FREE RAMPS	6"	3,600	6.0	6.5
DUMPSTER PADS	7"	3,600	6.0	6.5
SIDEWALKS	4"	3,000	N/A	5.5
PARKING LOT/ DRIVE AISLES	5"	3,000	5.0	5.5

NOTES:

1. ALL SIDEWALKS ARE 6' UNLESS OTHERWISE INDICATED.
2. ALL DIMENSIONS ARE TO THE FACE OF CURB OR EDGE OF PAVEMENT.
3. ALL RADIUS ARE 2' UNNLESS OTHERWISE STATED.
4. THERE SHALL BE NO OUTSIDE STORAGE OR ABOVE GROUND STORAGE TANKS.
5. PROPOSED DRAINAGE PATTERNS MATCH EXISTING DRAINAGE PATTERNS.

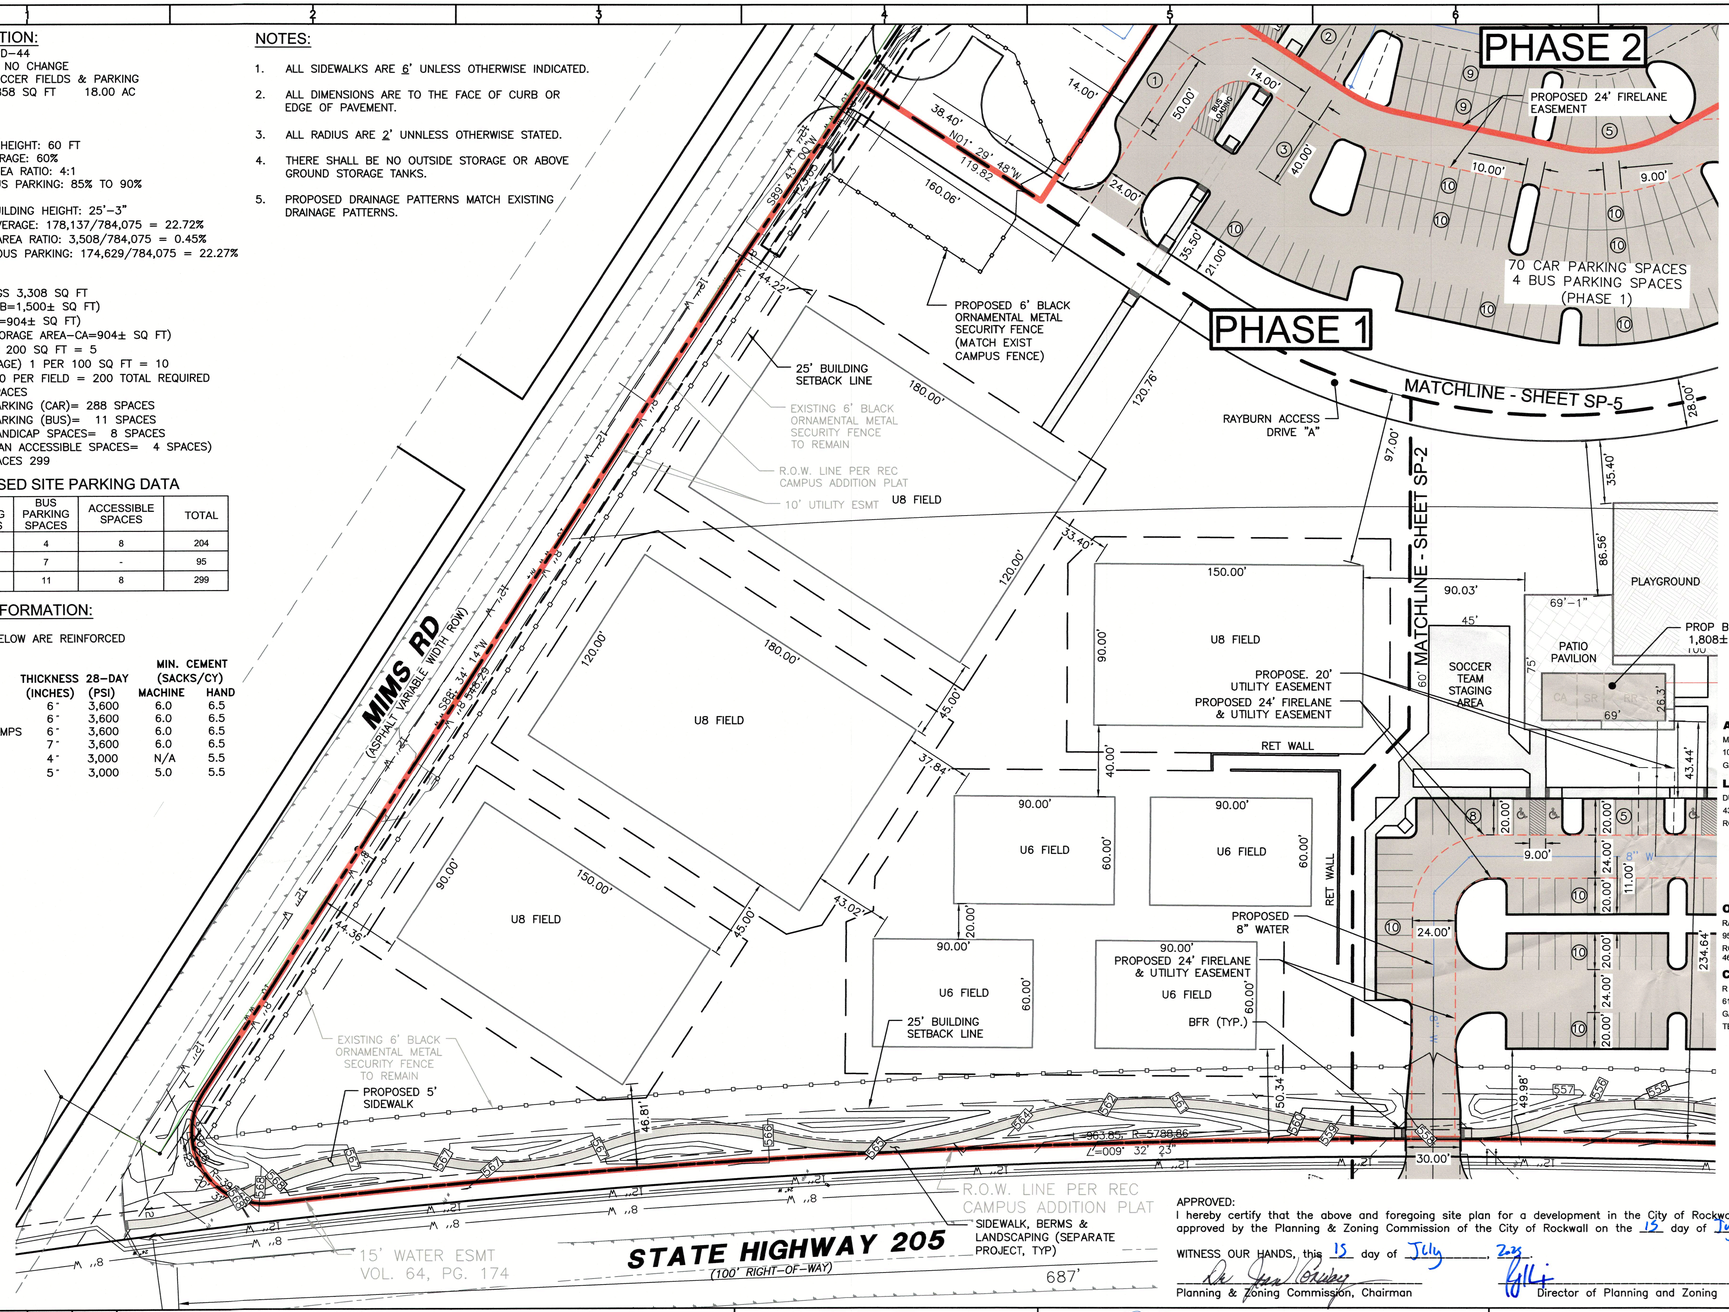

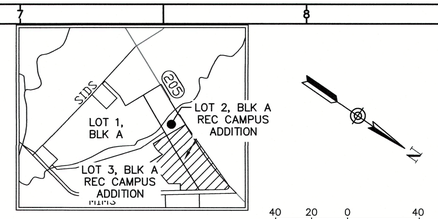

VICINITY MAP
NOT TO SCALE

40 20 0 40
GRAPHIC SCALE IN FEET
SCALE: 1" = 40'

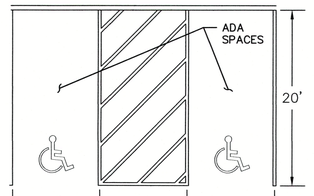

TYPICAL PARKING SPACE
N.T.S.

LEGEND

EM	EX. ELECTRIC METER
ICV	EX. IRRIGATION CONTROL VALVE
B	EX. BOLLARD
WM	EX. WATER METER
SSMH	EX. SANITARY SEWER MANHOLE
EB	EX. ELECTRIC BOX
FH	EX. FIRE HYDRANT
X" W	EX. WATER MAIN PIPE
X" WW	EX. WASTE WATER MAIN PIPE
XX" RCP	EXISTING CONCRETE PIPE & SIZE
	EXISTING WROUGHT IRON FENCE
	EXISTING CHAIN LINK FENCE
PP	EXISTING POWER POLE
OHE	EXISTING OVERHEAD ELECTRIC
	EXISTING GUY WIRE
	EDGE OF ASPHALT
	PROPOSED ORNAMENTAL FENCE
	BFR – CONSTRUCT BARRIER FREE RAMP WITH TRUNCATED DOMED PANELS PER CITY DETAILS. NO EXTRA PAY ITEM FOR MONOLITHIC CURBS.
	ACCESSIBLE AISLE STRIPING
	PROPOSED CONCRETE SIDEWALK
	PROPOSED CONCRETE PAVEMENT

ARCHITECT
MCCARTHY ARCHITECTURE
1000 N. FIRST ST.
GARLAND, TX 75040

LANDSCAPE ARCHITECT
DUNKIN SIMS STOFFELS, INC.
4305 PECAN GROVE LANE
ROWLETT, TX 75088

OWNER/ APPLICANT
RAYBURN ELECTRIC COOPERATIVE
950 SIDS ROAD
ROCKWALL, TX 75087
469-402-2100

CIVIL ENGINEER
R - DELTA ENGINEERS, INC.
618 MAIN STREET
GARLAND, TEXAS 75040
TBPE No. F-1515

APPROVED:
I hereby certify that the above and foregoing site plan for a development in the City of Rockwall, Texas, was approved by the Planning & Zoning Commission of the City of Rockwall on the 15 day of July, 2025.

WITNESS OUR HANDS, this 15 day of July, 2025.

Planning & Zoning Commission, Chairman

Director of Planning and Zoning

REV	DATE	REV.BY	P.M.	ENG.	REVISION/RELEASE
0	06/12/2025	RDE	FAP	RDE	ISSUED FOR REVIEW
1	07/01/2025	RDE	FAP	RDE	REVISE PER CITY COMMENTS

RayburnElectric COOPERATIVE
r.delta ENGINEERS
618 Main Street
Garland, TX 75040
Ph. (972) 494-5031
Fax (972) 487-2270
www.rdelta.com
TBPE No. F-1515

STATE OF TEXAS — FRANK A. POLMA — 80274 — REGISTERED PROFESSIONAL ENGINEER

THE SEAL APPEARING ON THIS DOCUMENT WAS AUTHORIZED BY FRANK A. POLMA, P.E. 80274 ON 7/25/2025. ALTERATION OF A SEALED DOCUMENT WITHOUT PROPER NOTIFICATION TO THE RESPONSIBLE ENGINEER IS AN OFFENSE UNDER THE TEXAS ENGINEERING PRACTICE ACT.

JOB NO.	3036-21	DESIGN BY	JMJ
CREATED		CODE	
PLOTTED		CHECKED BY	RDE
LAST UPDATE BY			
DRAWN:	JMJ	SCALE:	AS NOTED
CHECKED:		DRAWING NO.:	SP-3
APPROVED:		ISSUE:	1
FILENAME:			

REC CAMPUS EXPANSION
SOCCER FIELDS & PARKING
S.H. 205
ROCKWALL, TX 75032
CASE # SP2025-023
CITY SITE PLAN SUBMITTAL

SITE INFORMATION:

EXISTING ZONING: PD-44
PROPOSED ZONING: NO CHANGE
PROPOSED USE: SOCCER FIELDS & PARKING
TOTAL AREA: 783,858 SQ FT 18.00 AC

"PD-44" ZONING

MAXIMUM BUILDING HEIGHT: 60 FT
MAXIMUM LOT COVERAGE: 60%
MAXIMUM FLOOR AREA RATIO: 4:1
MAXIMUM IMPERVIOUS PARKING: 85% TO 90%

PROPOSED MAX. BUILDING HEIGHT: 25'-3"
PROPOSED LOT COVERAGE: 178,137/784,075 = 22.72%
PROPOSED FLOOR AREA RATIO: 3,508/784,075 = 0.45%
PROPOSED IMPERVIOUS PARKING: 174,629/784,075 = 22.27%

REQUIRED PARKING:
PROPOSED BUILDINGS 3,308 SQ FT
(MAINTENANCE-MB=1,500± SQ FT)
(RESTROOMS-RR=904± SQ FT)
(CONCESSION/STORAGE AREA-CA=904± SQ FT)
(RESTROOM) 1 PER 200 SQ FT = 5
(CONCESSION/STORAGE) 1 PER 100 SQ FT = 10
(SOCCER FIELDS) 20 PER FIELD = 200 TOTAL REQUIRED
PARKING = 215 SPACES
TOTAL PROVIDED PARKING (CAR)= 288 SPACES
TOTAL PROVIDED PARKING (BUS)= 11 SPACES
TOTAL PROVIDED HANDICAP SPACES= 8 SPACES
(TOTAL PROVIDED VAN ACCESSIBLE SPACES= 4 SPACES)
TOTAL PARKING SPACES 299

NOTES:

1. ALL SIDEWALKS ARE 6' UNLESS OTHERWISE INDICATED.
2. ALL DIMENSIONS ARE TO THE FACE OF CURB OR EDGE OF PAVEMENT.
3. ALL RADIUS ARE 2' UNNLESS OTHERWISE STATED.
4. THERE SHALL BE NO OUTSIDE STORAGE OR ABOVE GROUND STORAGE TANKS.
5. PROPOSED DRAINAGE PATTERNS MATCH EXISTING DRAINAGE PATTERNS.

PROPOSED SITE PARKING DATA

	CAR PARKING SPACES	BUS PARKING SPACES	ACCESSIBLE SPACES	TOTAL
PHASE I	200	4	8	204
PHASE II	88	7	-	95
TOTAL	288	11	8	299

PAVEMENT INFORMATION:

ALL PAVEMENTS BELOW ARE REINFORCED

PAVEMENT TYPE	THICKNESS (INCHES)	28-DAY (PSI)	MIN. CEMENT (SACKS/CY) MACHINE	HAND
FIRE LANE	6"	3,600	6.0	6.5
DRIVEWAYS	6"	3,600	6.0	6.5
BARRIER FREE RAMPS	6"	3,600	6.0	6.5
DUMPSTER PADS	7"	3,600	6.0	6.5
SIDEWALKS	4"	3,000	N/A	5.5
PARKING LOT/ DRIVE AISLES	5"	3,000	5.0	5.5

APPROVED:
I hereby certify that the above and foregoing site plan for a development in the City of Rockwall, Texas, was approved by the Planning & Zoning Commission of the City of Rockwall on the 15 day of July, 2025.

WITNESS OUR HANDS, this 15 day of July, 2025.

Planning & Zoning Commission, Chairman

Director of Planning and Zoning

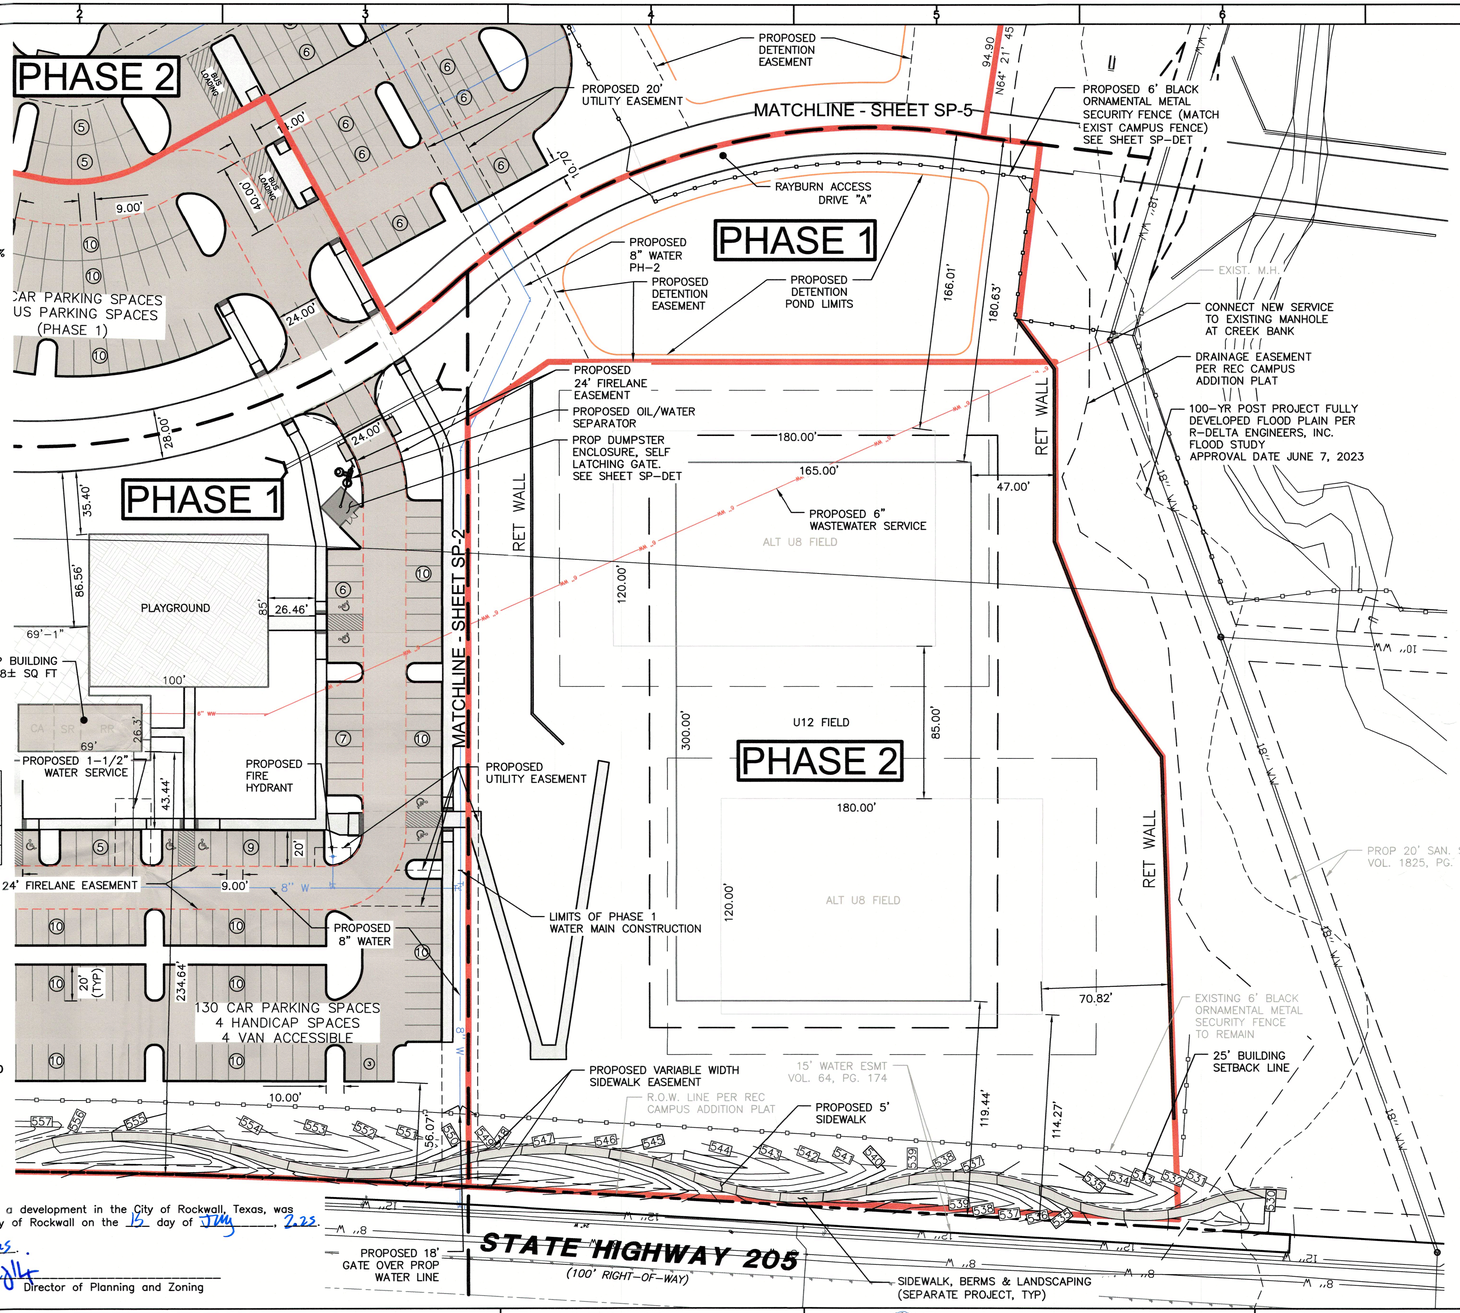

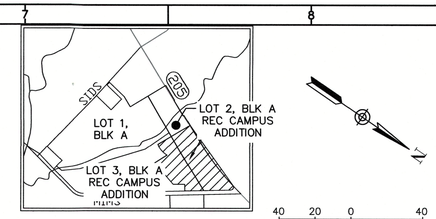

VICINITY MAP
NOT TO SCALE

40 20 0 40
GRAPHIC SCALE IN FEET
SCALE: 1" = 40'

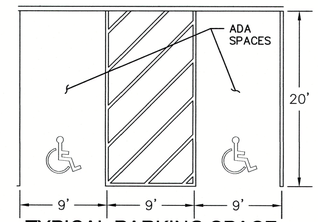

TYPICAL PARKING SPACE
N.T.S.

ARCHITECT
MCCARTHY ARCHITECTURE
1000 N. FIRST ST.
GARLAND, TX 75040

LANDSCAPE ARCHITECT
DUNKIN SIMS STOFFELS, INC.
4305 PECAN GROVE LANE
ROWLETT, TX 75088

OWNER/ APPLICANT
RAYBURN ELECTRIC COOPERATIVE
950 SIDS ROAD
ROCKWALL, TX 75087
469-402-2100

CIVIL ENGINEER
R - DELTA ENGINEERS, INC.
618 MAIN STREET
GARLAND, TEXAS 75040
TBPE No. F-1515

LEGEND

- EM — EX. ELECTRIC METER
- ICV — EX. IRRIGATION CONTROL VALVE
- B — EX. BOLLARD
- WM — EX. WATER METER
- SSMH — EX. SANITARY SEWER MANHOLE
- EB — EX. ELECTRIC BOX
- FH — EX. FIRE HYDRANT
- X" W — EX. WATER MAIN PIPE
- X" WW — EX. WASTE WATER MAIN PIPE
- XX" RCP — EXISTING CONCRETE PIPE & SIZE
- EXISTING WROUGHT IRON FENCE
- EXISTING CHAIN LINK FENCE
- PP — EXISTING POWER POLE
- OHE — EXISTING OVERHEAD ELECTRIC
- EXISTING GUY WIRE
- EDGE OF ASPHALT
- PROPOSED ORNAMENTAL FENCE
- BFR — CONSTRUCT BARRIER FREE RAMP WITH TRUNCATED DOMED PANELS PER CITY DETAILS. NO EXTRA PAY ITEM FOR MONOLITHIC CURBS.
- ACCESSIBLE AISLE STRIPING
- PROPOSED CONCRETE SIDEWALK
- PROPOSED CONCRETE PAVEMENT

REV	DATE	REV.BY	P.M.	ENG.	REVISION/RELEASE
0	06/12/2025	RDE	FAP	RDE	ISSUED FOR REVIEW
1	07/01/2025	RDE	FAP	RDE	REVISE PER CITY COMMENTS

REC RayburnElectric COOPERATIVE
r.delta ENGINEERS
618 Main Street
Garland, TX 75040
Ph. (972) 494-5031
Fax (972) 487-2270
www.rdelta.com
TBPE No. F-1515

STATE OF TEXAS — FRANK A. POLMA — 80274 — REGISTERED — PROFESSIONAL ENGINEER

THE SEAL APPEARING ON THIS DOCUMENT WAS AUTHORIZED BY FRANK A. POLMA, P.E. 80274 ON 7/25/2025. ALTERATION OF A SEALED DOCUMENT WITHOUT PROPER NOTIFICATION TO THE RESPONSIBLE ENGINEER IS AN OFFENSE UNDER THE TEXAS ENGINEERING PRACTICE ACT.

JOB NO.	3036-21	DESIGN BY	JMJ
CREATED		CODE	
PLOTTED		CHECKED BY	RDE
LAST UPDATE BY			
DRAWN:	JMJ	SCALE:	AS NOTED
CHECKED:		DRAWING NO.:	SP-4
APPROVED:		ISSUE:	1
FILENAME:			

REC CAMPUS EXPANSION
SOCCER FIELDS & PARKING
S.H. 205
ROCKWALL, TX 75032
CASE # SP2025-023
CITY SITE PLAN SUBMITTAL

SITE INFORMATION:

EXISTING ZONING: PD-44
PROPOSED ZONING: NO CHANGE
PROPOSED USE: SOCCER FIELDS & PARKING
TOTAL AREA: 783,858 SQ FT 18.00 AC

"PD-44" ZONING

MAXIMUM BUILDING HEIGHT: 60 FT
MAXIMUM LOT COVERAGE: 60%
MAXIMUM FLOOR AREA RATIO: 4:1
MAXIMUM IMPERVIOUS PARKING: 85% TO 90%

PROPOSED MAX. BUILDING HEIGHT: 25'-3"
PROPOSED LOT COVERAGE: 178,137/784,075 = 22.72%
PROPOSED FLOOR AREA RATIO: 3,508/784,075 = 0.45%
PROPOSED IMPERVIOUS PARKING: 174,629/784,075 = 22.27%

REQUIRED PARKING:

PROPOSED BUILDINGS 3,308 SQ FT
(MAINTENANCE-MB=1,500± SQ FT)
(RESTROOMS-RR=904± SQ FT)
(CONCESSION/STORAGE AREA-CA=904± SQ FT)
(RESTROOM) 1 PER 200 SQ FT = 5
(CONCESSION/STORAGE) 1 PER 100 SQ FT = 10
(SOCCER FIELDS) 20 PER FIELD = 200 TOTAL REQUIRED PARKING = 215 SPACES
TOTAL PROVIDED PARKING (CAR)= 288 SPACES
TOTAL PROVIDED PARKING (BUS)= 11 SPACES
TOTAL PROVIDED HANDICAP SPACES= 8 SPACES
(TOTAL PROVIDED VAN ACCESSIBLE SPACES= 4 SPACES)
TOTAL PARKING SPACES 299

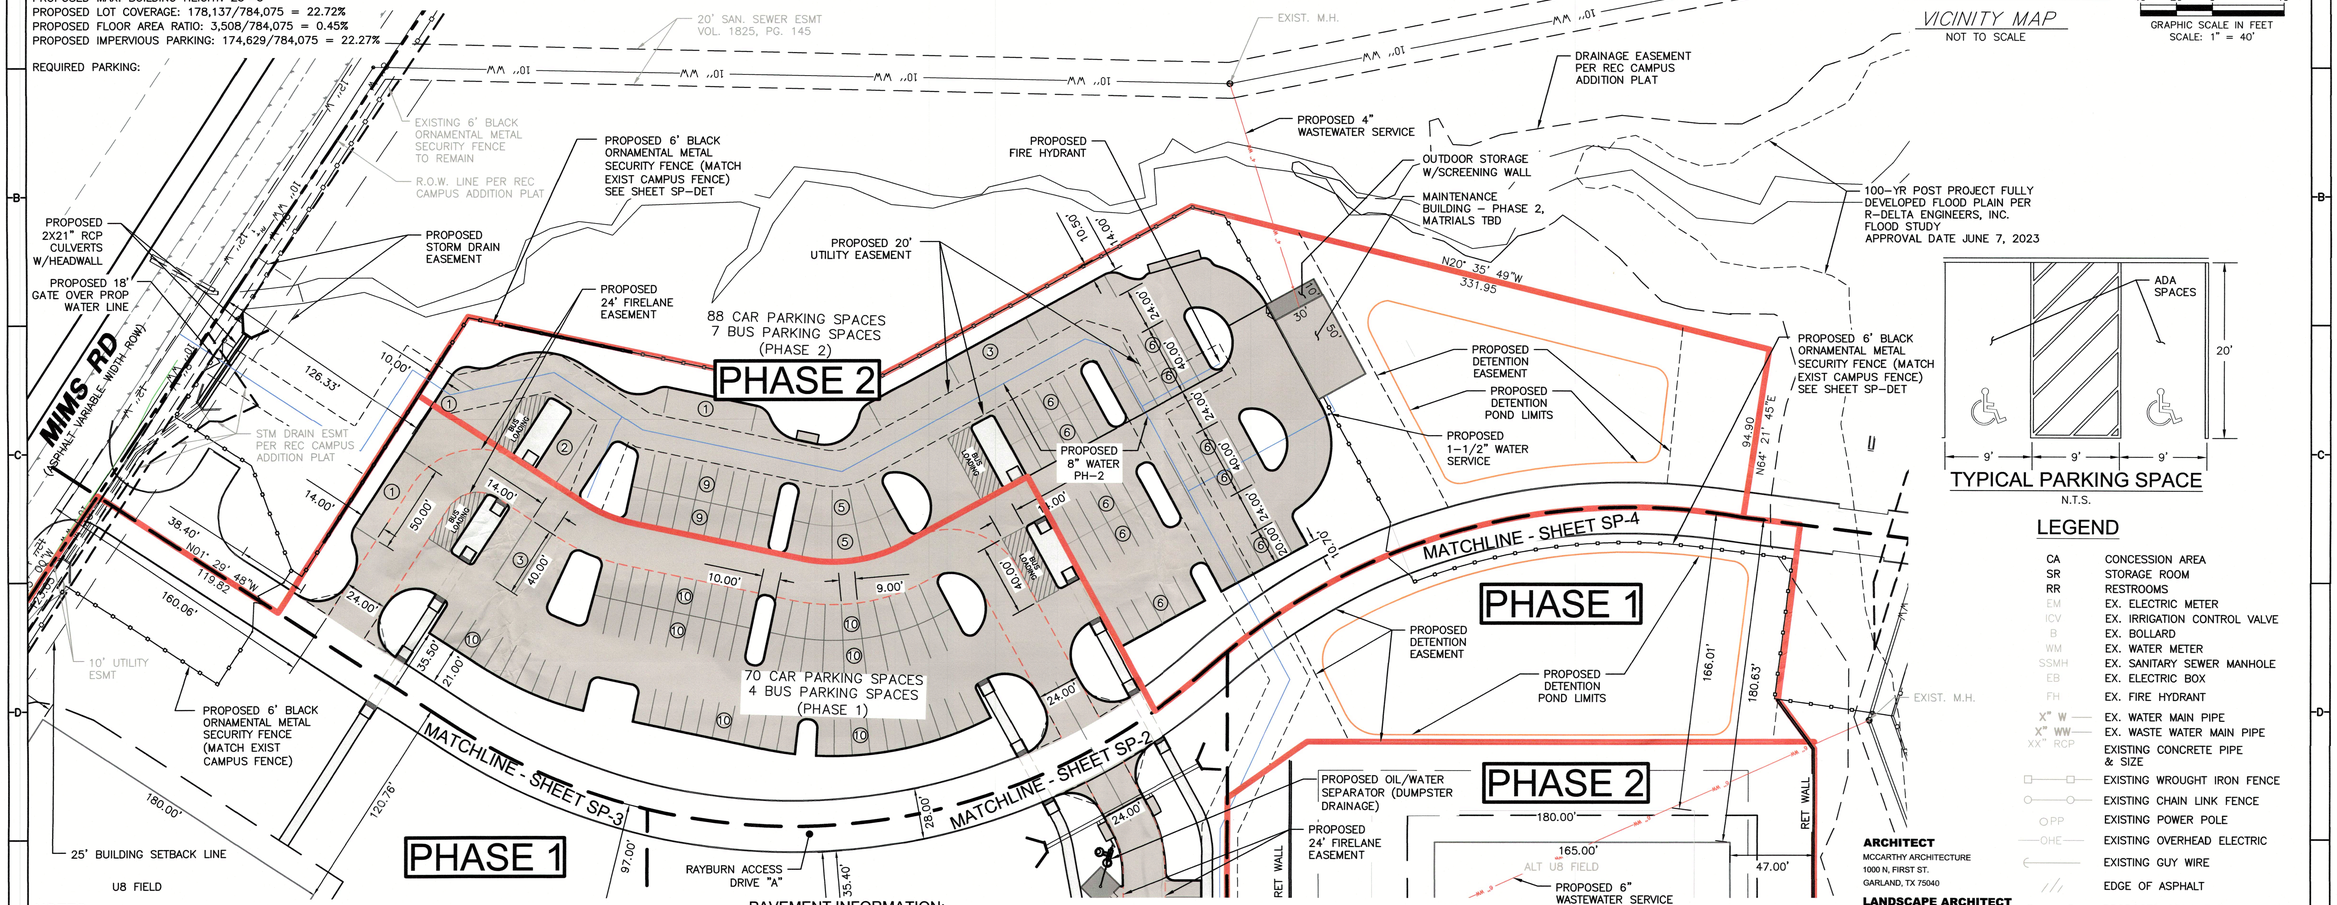

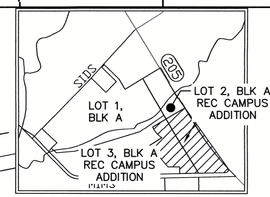

VICINITY MAP
NOT TO SCALE

40 20 0 40
GRAPHIC SCALE IN FEET
SCALE: 1" = 40'

TYPICAL PARKING SPACE
N.T.S.

LEGEND

CA	CONCESSION AREA
SR	STORAGE ROOM
RR	RESTROOMS
EM	EX. ELECTRIC METER
ICV	EX. IRRIGATION CONTROL VALVE
B	EX. BOLLARD
WM	EX. WATER METER
SSMH	EX. SANITARY SEWER MANHOLE
EB	EX. ELECTRIC BOX
FH	EX. FIRE HYDRANT
X" W	EX. WATER MAIN PIPE
X" WW	EX. WASTE WATER MAIN PIPE
XX" RCP	EXISTING CONCRETE PIPE & SIZE
	EXISTING WROUGHT IRON FENCE
	EXISTING CHAIN LINK FENCE
OPP	EXISTING POWER POLE
OHE	EXISTING OVERHEAD ELECTRIC
	EXISTING GUY WIRE
	EDGE OF ASPHALT
	PROPOSED ORNAMENTAL FENCE
	BFR - CONSTRUCT BARRIER FREE RAMP WITH TRUNCATED DOMED PANELS PER CITY DETAILS. NO EXTRA PAY ITEM FOR MONOLITHIC CURBS.
	ACCESSIBLE AISLE STRIPING
	PROPOSED CONCRETE SIDEWALK
	PROPOSED CONCRETE PAVEMENT

NOTES:

1. ALL SIDEWALKS ARE 6' UNLESS OTHERWISE INDICATED.
2. ALL DIMENSIONS ARE TO THE FACE OF CURB OR EDGE OF PAVEMENT.
3. ALL RADIUS ARE 2' UNNLESS OTHERWISE STATED.
4. THERE SHALL BE NO OUTSIDE STORAGE OR ABOVE GROUND STORAGE TANKS.
5. PROPOSED DRAINAGE PATTERNS MATCH EXISTING DRAINAGE PATTERNS.

PROPOSED SITE PARKING DATA

	CAR PARKING SPACES	BUS PARKING SPACES	ACCESSIBLE SPACES	TOTAL
PHASE I	200	4	8	204
PHASE II	88	7	-	95
TOTAL	288	11	8	299

PAVEMENT INFORMATION:

ALL PAVEMENTS BELOW ARE REINFORCED

PAVEMENT TYPE	THICKNESS (INCHES)	28-DAY (PSI)	MIN. CEMENT (SACKS/CY) MACHINE	HAND
FIRE LANE	6"	3,600	6.0	6.5
DRIVEWAYS	6"	3,600	6.0	6.5
BARRIER FREE RAMPS	6"	3,600	6.0	6.5
DUMPSTER PADS	7"	3,600	6.0	6.5
SIDEWALKS	4"	3,000	N/A	5.5
PARKING LOT/ DRIVE AISLES	5"	3,000	5.0	5.5

APPROVED:
I hereby certify that the above and foregoing site plan for a development in the City of Rockwall, Texas, was approved by the Planning & Zoning Commission of the City of Rockwall on the 15 day of July, 2025.

WITNESS OUR HANDS, this 15 day of July, 2025.

Planning & Zoning Commission, Chairman

Director of Planning and Zoning

ARCHITECT
MCCARTHY ARCHITECTURE
1000 N, FIRST ST.
GARLAND, TX 75040

LANDSCAPE ARCHITECT
DUNKIN SIMS STOFFELS, INC.
4305 PECAN GROVE LANE
ROWLETT, TX 75088

OWNER/ APPLICANT
RAYBURN ELECTRIC COOPERATIVE
950 SIDS ROAD
ROCKWALL, TX 75087
469-402-2100

CIVIL ENGINEER
R - DELTA ENGINEERS, INC.
618 MAIN STREET
GARLAND, TEXAS 75040
TBPE No. F-1515

REV	DATE	REV.BY	P.M.	ENG.	REVISION/RELEASE
0	06/12/2025	RDE	FAP	RDE	ISSUED FOR REVIEW
1	07/01/2025	RDE	FAP	RDE	REVISE PER CITY COMMENTS

RayburnElectric COOPERATIVE
r.delta ENGINEERS
618 Main Street
Garland, TX 75040
Ph. (972) 494-5031
Fax (972) 487-2270
www.rdelta.com
TBPE No. F-1515

STATE OF TEXAS
FRANK A. POLMA
80274
REGISTERED
PROFESSIONAL ENGINEER

THE SEAL APPEARING ON THIS DOCUMENT WAS AUTHORIZED BY FRANK A. POLMA, P.E. 80274 ON 7/25/2025. ALTERATION OF A SEALED DOCUMENT WITHOUT PROPER NOTIFICATION TO THE RESPONSIBLE ENGINEER IS AN OFFENSE UNDER THE TEXAS ENGINEERING PRACTICE ACT.

JOB NO.	3036-21	DESIGN BY	JMJ
CREATED		CODE	
PLOTTED		CHECKED BY	RDE
LAST UPDATE BY			
DRAWN:	JMJ	SCALE:	AS NOTED
CHECKED:		DRAWING NO.:	SP-5
APPROVED:		ISSUE:	1
FILENAME:			

REC CAMPUS EXPANSION
SOCCER FIELDS & PARKING
S.H. 205
ROCKWALL, TX 75032
CASE # SP2025-023
CITY SITE PLAN SUBMITTAL

11/26/2024

J.R. Hernandez

REVISIONS				
ZONE	REV	DESCRIPTION	DATE	APPROVED

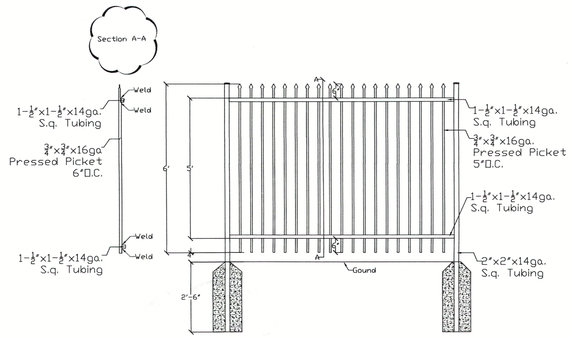

GREENVILLE GATE

Typical Fence Panel

SIZE	FSCM NO.	DWG NO.	REV
SCALE		SHEET	

NOTE: PAVEMENT AT DUMPSTER PAD TO BE FLAT.

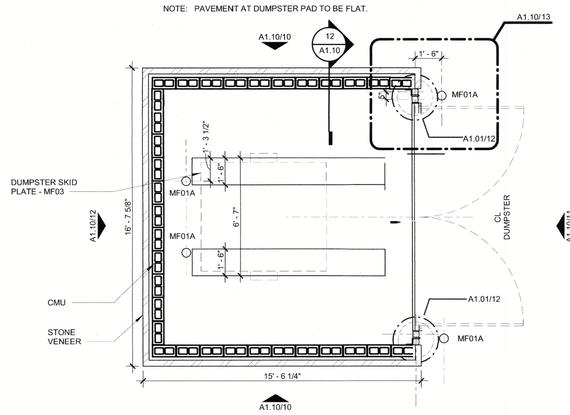

DUMPSTER ENCLOSURE
N.T.S.

REAR ELEVATION
N.T.S.

ENCLOSURE GATE HARDWARE	
CASTERS:	CASTER CITY MODEL 50
CANE BOLT:	3/4" DIA X 36" STAINLESS STEEL CANE BOLT HARDWARE SOURCE
HINGES:	4" X 72 STAILESS STEEL HINGE, HEAVY DUTY MONROE HINGE AND STAMPING # CS 1254 0072

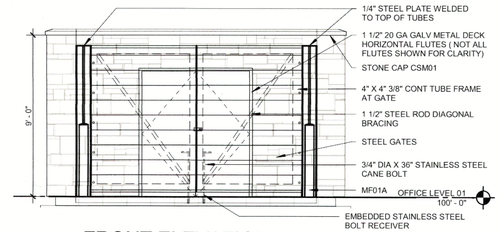

FRONT ELEVATION
N.T.S.

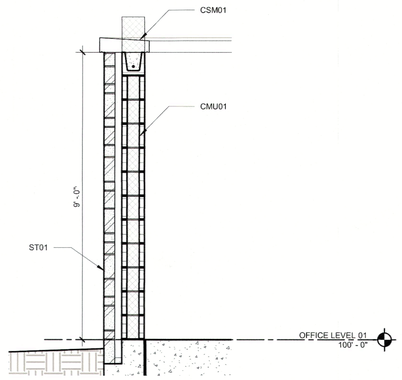

DUMPSTER ENCLOSURE SECTION
N.T.S.

SIDE ELEVATION
N.T.S.

APPROVED:
I hereby certify that the above and foregoing site plan for a development in the City of Rockwall, Texas, was approved by the Planning & Zoning Commission of the City of Rockwall on the 15 day of July, 2025.

WITNESS OUR HANDS, this 15 day of July, 2025.

Dr Jean Conaby
Planning & Zoning Commission, Chairman

Director of Planning and Zoning

DETAILS

REV	DATE	REV.BY	P.M.	ENG.	REVISION/RELEASE
0	06/12/2025	RDE	FAP	RDE	ISSUED FOR REVIEW
1	07/01/2025	RDE	FAP	RDE	REVISE PER CITY COMMENTS

REC RayburnElectric COOPERATIVE
618 Main Street
Garland, TX 75040
Ph. (972) 494-5031
Fax (972) 487-2270
www.rdelta.com
TBPE No. F-1515
r.delta ENGINEERS

STATE OF TEXAS
FRANK A. POLMA
80274
REGISTERED
PROFESSIONAL ENGINEER

THE SEAL APPEARING ON THIS DOCUMENT WAS AUTHORIZED BY FRANK A. POLMA, P.E. 80274 ON 7/25/2025. ALTERATION OF A SEALED DOCUMENT WITHOUT PROPER NOTIFICATION TO THE RESPONSIBLE ENGINEER IS AN OFFENSE UNDER THE TEXAS ENGINEERING PRACTICE ACT.

JOB NO.	3036-21	DESIGN BY	JMJ
CREATED		CODE	
PLOTTED		CHECKED BY	RDE
LAST UPDATE BY			
DRAWN:	JMJ	SCALE:	AS NOTED
CHECKED:		DRAWING NO.:	SP-DET
APPROVED:		ISSUE:	1
FILENAME:			

REC CAMPUS EXPANSION
SOCCER FIELDS & PARKING
S.H. 205
ROCKWALL, TX 75032
CASE # SP2025-023
CITY SITE PLAN SUBMITTAL

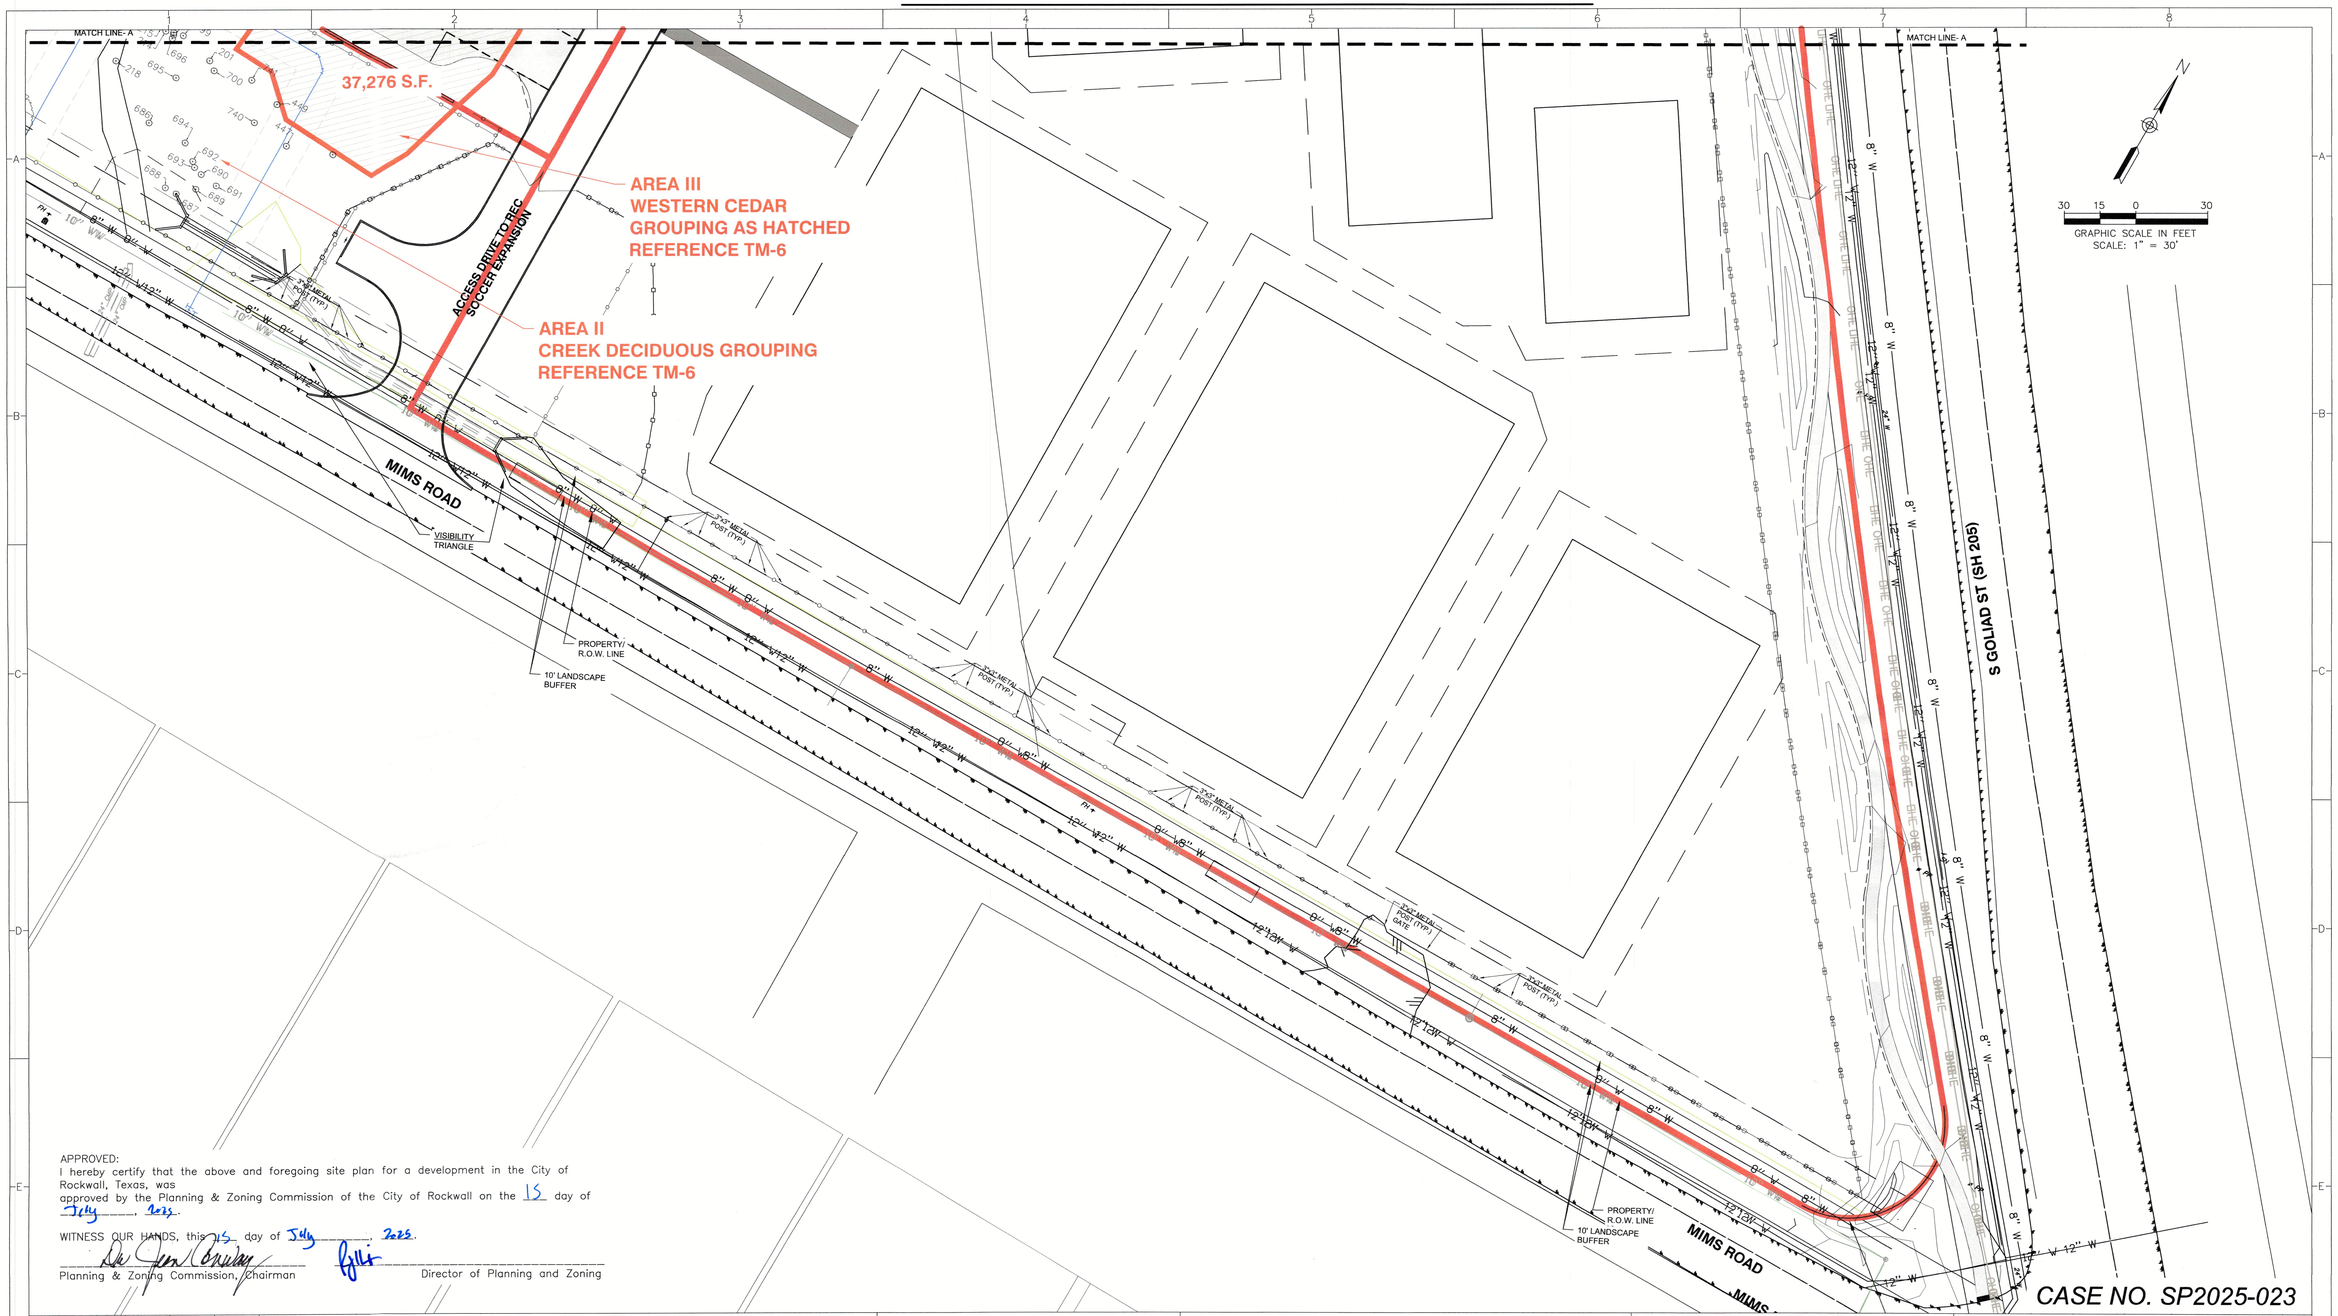

APPROVED:
I hereby certify that the above and foregoing site plan for a development in the City of Rockwall, Texas, was
approved by the Planning & Zoning Commission of the City of Rockwall on the 15 day of July, 2025.

WITNESS OUR HANDS, this 15 day of July, 2025.

Planning & Zoning Commission, Chairman

Director of Planning and Zoning

REV	DATE	REV.BY	P.M.	ENG.	REVISION/RELEASE
0	07/29/2025	BS	BS	BS	ISSUED FOR REVIEW

REC RayburnElectric COOPERATIVE

r.delta ENGINEERS
618 Main Street
Garland, TX 75040
Ph. (972) 494-5031
Fax (972) 487-2270
www.rdelta.com
TBPE No. F-1515

REGISTERED LANDSCAPE ARCHITECT ROBERT P. STOFFELS 1025 STATE OF TEXAS 6/29/25

THE CAPTION APPEARING ON THIS DOCUMENT IS VALID IF, AND ONLY IF, ACCOMPANIED BY AN ORIGINAL SIGNATURE OF THE REGISTRANT AND DATE OF EXECUTION. DOCUMENTS NOT BEARING EACH OF THE 3 AFOREMENTIONED ITEMS SHALL BE CONSIDERED INCOMPLETE AND SHALL NOT BE USED FOR CONSTRUCTION, PERMIT, OR BIDDING PURPOSES.

THIS DRAWING IS RELEASED FOR BIDDING, CONSTRUCTION AND PERMITTING UNDER THE AUTHORITY OF ROBERT P. STOFFELS, LA #1025 ON JUNE 29, 2025.

JOB NO. 3036-21	DESIGN BY BS		
CREATED	CODE		
PLOTTED 7/29/2025	CHECKED BY BS		
LAST UPDATE BY			
DRAWN: MW	SCALE: AS NOTED		
CHECKED:	DRAWING NO.: TM-1	ISSUE: 0	
APPROVED:			
FILENAME:			

CASE NO. SP2025-023

REC CAMPUS EXPANSION SOCCER FIELDS & PARKING SH 205 ROCKWALL, TX 75032

TREE MITIGATION PLAN

MATCH LINE- B

MATCH LINE- B

29,923 S.F.

AREA III
WESTERN CEDAR
GROUPING AS HATCHED
REFERENCE TM-6

AREA II
CREEK DECIDUOUS GROUPING
REFERENCE TM-6

37,276 S.F.

BUS LOADING

ACCESS DRIVE TO REC SOCCER EXPANSION
FUTURE SOCCER COMPLEX ACCESS

S GOLIAD ST (SH 205)

30 15 0 30
GRAPHIC SCALE IN FEET
SCALE: 1" = 30'

APPROVED:
I hereby certify that the above and foregoing site plan for a development in the City of Rockwall, Texas, was approved by the Planning & Zoning Commission of the City of Rockwall on the 15 day of July, 2025.

WITNESS OUR HANDS, this 15 day of July, 2025.

Planning & Zoning Commission, Chairman

Director of Planning and Zoning

MATCH LINE- A

CASE NO. SP2025-023

REV	DATE	REV.BY	P.M.	ENG.	REVISION/RELEASE
0	07/29/2025	BS	BS	BS	ISSUED FOR REVIEW

REC RayburnElectric COOPERATIVE

r.delta ENGINEERS
618 Main Street
Garland, TX 75040
Ph. (972) 494-5031
Fax (972) 487-2270
www.rdelta.com
TBPE No. F-1515

REGISTERED LANDSCAPE ARCHITECT ROBERT P. STOFFELS 1025 STATE OF TEXAS
6/29/25

THE CARDINAL APPEARING ON THIS DOCUMENT IS VALID IF, AND ONLY IF, ACCOMPANIED BY AN ORIGINAL SIGNATURE OF THE REGISTRANT AND DATE OF EXECUTION. DOCUMENTS NOT BEARING EACH OF THE 3 AFOREMENTIONED ITEMS SHALL BE CONSIDERED INCOMPLETE AND SHALL NOT BE USED FOR CONSTRUCTION, PERMIT, OR BIDDING PURPOSES.

THIS DRAWING IS RELEASED FOR BIDDING, CONSTRUCTION AND PERMITTING UNDER THE AUTHORITY OF ROBERT P. STOFFELS, LA #1025 ON JUNE 29, 2025.

JOB NO.	3036-21	DESIGN BY	BS
CREATED		CODE	
PLOTTED	7/29/2025	CHECKED BY	BS
LAST UPDATE BY			
DRAWN:	MW	SCALE:	AS NOTED
CHECKED:		DRAWING NO.:	TM-2
APPROVED:		ISSUE:	0
FILENAME:			

REC CAMPUS EXPANSION
SOCCER FIELDS & PARKING
SH 205
ROCKWALL, TX 75032

TREE MITIGATION PLAN

APPROVED:
I hereby certify that the above and foregoing site plan for a development in the City of Rockwall, Texas, was approved by the Planning & Zoning Commission of the City of Rockwall on the 15 day of July, 2025.

WITNESS OUR HANDS, this 15 day of July, 2025.

Planning & Zoning Commission, Chairman

Director of Planning and Zoning

AREA II
CREEK DECIDUOUS GROUPING
REFERENCE TM-6

AREA III
WESTERN CEDAR
GROUPING AS HATCHED
REFERENCE TM-6

AREA I
EASTERN CEDAR GROUPING
REFERENCE TM-4 & 5

800 S.F.

864 S.F.

3,424 S.F.

3,216 S.F.

29,923 S.F.

SAMPLE AREA BOUNDARY (55,657 S.F.) USED FOR EXTRAPOLATION OF EXISTING CEDAR TREE QUANTITIES IN AREA III- WESTERN CEDAR GROUPING

CEDAR TREE GROUPING (12' D) TYP.

MATCH LINE- B

MATCH LINE- B

30 15 0 30
GRAPHIC SCALE IN FEET
SCALE: 1" = 30'

S GOLIAD ST (SH 205)

GOLIAD ST (SH 205)

CASE NO. SP2025-023

REV	DATE	REV.BY	P.M.	ENG.	REVISION/RELEASE
0	07/29/2025	BS	BS	BS	ISSUED FOR REVIEW

RayburnElectric COOPERATIVE

r.delta ENGINEERS
618 Main Street
Garland, TX 75040
Ph. (972) 494-5031
Fax (972) 487-2270
www.rdelta.com
TBPE No. F-1515

REGISTERED LANDSCAPE ARCHITECT ROBERT P. STOFFELS 1025 STATE OF TEXAS 6/29/25

THE CADDING APPEARING ON THIS DOCUMENT IS VALID IF, AND ONLY IF, ACCOMPANIED BY AN ORIGINAL SIGNATURE OF THE REGISTRANT AND DATE OF EXECUTION. DOCUMENTS NOT BEARING EACH OF THE 3 AFOREMENTIONED ITEMS SHALL BE CONSIDERED INCOMPLETE AND SHALL NOT BE USED FOR CONSTRUCTION, PERMIT, OR BIDDING PURPOSES.

THIS DRAWING IS RELEASED FOR BIDDING, CONSTRUCTION AND PERMITTING UNDER THE AUTHORITY OF ROBERT P. STOFFELS, LA #1025 ON JUNE 29, 2025.

JOB NO.	3036-21	DESIGN BY	BS
CREATED		CODE	
PLOTTED	7/29/2025	CHECKED BY	BS
LAST UPDATE BY			
DRAWN:	MW	SCALE:	AS NOTED
CHECKED:		DRAWING NO.:	TM-3
APPROVED:		ISSUE:	0
FILENAME:			

REC CAMPUS EXPANSION
SOCCER FIELDS & PARKING
SH 205
ROCKWALL, TX 75032

TREE MITIGATION PLAN

AREA I- Site Tree Listing
Rayburn Electric Cooperative- Soccer Landscape- Eastern Cedar Grouping
June 13, 2025

Location Key	Size DBH (Inches)	Common Name	Comments	Tree Designation				Removal Status	Replacement Caliper Inches	Replacement Caliper Inches
				Feature	Primary	Secondary	Non-Protected		CEDAR TREES	OTHER TREES
1	12	CEDAR				x		Remove	4	
2	9	CEDAR				x		Remove	4	
3	9	CEDAR				x		Remove	4	
4	4	HACKBERRY					x	Remove		
5	8	CEDAR				x		Remove	4	
6	6	HACKBERRY					x	Remove		
7	4	HACKBERRY					x	Remove		
8	16	CEDAR				x		Remove	4	
9	8	CEDAR				x		Remove	4	
10	12	CEDAR				x		Remove	4	
11	7	CEDAR				x		Remove	4	
12	10	CEDAR				x		Remove	4	
13	7	CEDAR				x		Remove	4	
14	14	BUMELIA			x			Remove		14
15	8	CEDAR				x		Remove	4	
16	11	CEDAR				x		Remove	4	
17	6	CEDAR				x		Remove	4	
18	3	CEDAR	Dead			x		Remove		
19	5	HACKBERRY					x	Remove		
20	4	BUMELIA			x			Remove		4
21	4	CEDAR				x		Remove	4	
22	17	BUMELIA			x			Remove		17
23	4	BUMELIA			x			Remove		4
24	8	BUMELIA			x			Remove		8
25	2	CEDAR	Shaded Out			x		Remove	4	
26	2	CEDAR	Shaded Out			x		Remove	4	
27	3	CEDAR	Shaded Out			x		Remove	4	
28	8	BUMELIA			x			Remove		8
29	12	HACKBERRY					x	Remove		
30	7	CEDAR				x		Remove	4	
31	4	CEDAR	Shaded Out			x		Remove	4	
32	10	CEDAR				x		Remove	4	
33	14	CEDAR				x		Remove	4	
34	4	CEDAR				x		Remove	4	
35	5	HACKBERRY					x	Remove		
36	7	CEDAR				x		Remove	4	
37	7	CEDAR				x		Remove	4	
38	12	CEDAR				x		Remove	4	
39	13	HACKBERRY					x	Remove		
40	8	CEDAR				x		Remove	4	
41	6	CEDAR				x		Remove	4	
42	20	CEDAR				x		Remove	4	
43	7	CEDAR				x		Remove	4	
44	20	CEDAR				x		Remove	4	
45	13	CEDAR				x		Remove	4	
46	8	CEDAR				x		Remove	4	
47	6	CEDAR				x		Remove	4	
48	6	CEDAR				x		Remove	4	
49	18	CEDAR				x		Remove	4	
50	5	CEDAR				x		Remove	4	
51	7	CEDAR				x		Remove	4	
52	16	CEDAR				x		Remove	4	
53	5	CEDAR				x		Remove	4	
54	6	CEDAR				x		Remove	4	
55	7	CEDAR				x		Remove	4	
56	9	CEDAR				x		Remove	4	
57	8	CEDAR				x		Remove	4	
58	8	CEDAR				x		Remove	4	
59	10	CEDAR				x		Remove	4	
60	7	CEDAR				x		Remove	4	
61	2	CEDAR				x		Remove	4	
62	3	CEDAR				x		Remove	4	
63	5	CEDAR				x		Remove	4	
64	1	CEDAR	Dead			x		Remove		
65	2	CEDAR	Dead			x		Remove		
66	7	CEDAR				x		Remove	4	
67	8	CEDAR				x		Remove	4	
68	8	CEDAR				x		Remove	4	
69	8	CEDAR				x		Remove	4	
70	10	CEDAR				x		Remove	4	
71	4	CEDAR				x		Remove	4	
72	6	CEDAR				x		Remove	4	
73	9	CEDAR				x		Remove	4	
74	3	CEDAR				x		Remove	4	
75	6	CEDAR				x		Remove	4	
76	1	CEDAR	Dead			x		Remove		
77	14	CEDAR				x		Remove	4	
78	4	CEDAR				x		Remove	4	
79	6	CEDAR				x		Remove	4	
80	4	BUMELIA			x			Remove		4
81	10	HACKBERRY					x	Remove		
82	6	BUMELIA			x			Remove		6
83	7	BOIS D'ARC				x		Remove	4	
84	8	CEDAR	Thin			x		Remove	4	
85	22	BOIS D'ARC					x	Remove		
86	9	BOIS D'ARC					x	Remove		
87	6	BOIS D'ARC					x	Remove		
88	14	BOIS D'ARC					x	Remove		
89	9	CEDAR				x		Remove	4	
90	9	CEDAR				x		Remove	4	
91	5	CEDAR				x		Remove	4	
92	4	HACKBERRY					x	Remove		
93	9	CEDAR				x		Remove	4	
94	8	BOIS D'ARC					x	Remove		
95	8	CEDAR				x		Remove	4	
96	15	CEDAR				x		Remove	4	
97	6	CEDAR				x		Remove	4	
98	6	CEDAR				x		Remove	4	
99	3	CEDAR				x		Remove	4	
100	12	CEDAR				x		Remove	4	
101	8	CEDAR				x		Remove	4	
102	2	CEDAR				x		Remove	4	
103	15	CEDAR				x		Remove	4	
104	7	CEDAR				x		Remove	4	
105	5	CEDAR				x		Remove	4	
106	10	CEDAR	Dead			x		Remove		
107	9	CEDAR				x		Remove	4	
108	14	HACKBERRY	Dead				x	Remove		
109	8	CEDAR				x		Remove	4	
110	7	CEDAR				x		Remove	4	
111	10	CEDAR				x		Remove	4	
112	6	CEDAR				x		Remove	4	
113	7	CEDAR				x		Remove	4	
114	7	CEDAR				x		Remove	4	
115	5	CEDAR				x		Remove	4	
116	7	CEDAR				x		Remove	4	
117	3	CEDAR				x		Remove	4	
118	13	CEDAR				x		Remove	4	
119	8	CEDAR				x		Remove	4	
120	2	CEDAR				x		Remove	4	
121	7	CEDAR				x		Remove	4	
122	6	CEDAR				x		Remove	4	
123	8	CEDAR				x		Remove	4	
124	8	HACKBERRY					x	Remove		
125	8	CEDAR				x		Remove	4	
126	8	CEDAR				x		Remove	4	
127	3	CEDAR				x		Remove	4	
128	18	CEDAR				x		Remove	4	
129	20	CEDAR				x		Remove	4	
130	8	CEDAR				x		Remove	4	
131	10	CEDAR				x		Remove	4	
132	3	CEDAR				x		Remove	4	
133	15	CEDAR				x		Remove	4	
134	13	CEDAR				x		Remove	4	
135	13	CEDAR				x		Remove	4	
136	4	CEDAR				x		Remove	4	
137	9	CEDAR				x		Remove	4	
138	11	CEDAR				x		Remove	4	
139	10	CEDAR				x		Remove	4	
140	8	CEDAR	Dead			x		Remove		
141	7	CEDAR	Thin Crown			x		Remove	4	
142	8	CEDAR	Diseased			x		Remove	4	
143	9	CEDAR				x		Remove	4	
144	7	CEDAR				x		Remove	4	
145	9	CEDAR				x		Remove	4	
146	11	CEDAR	Dead			x		Remove		
147	8	CEDAR				x		Remove	4	
148	8	CEDAR				x		Remove	4	
149	4	HACKBERRY					x	Remove		
150	4	HACKBERRY					x	Remove		
151	9	CEDAR				x		Remove	4	
152	10	CEDAR				x		Remove	4	
153	7	HACKBERRY					x	Remove		
154	8	CEDAR				x		Remove	4	
155	8	CEDAR				x		Remove	4	
156	8	CEDAR				x		Remove	4	
157	14	CEDAR				x		Remove	4	
158	9	HACKBERRY					x	Remove		
159	5	CEDAR	Shaded Out			x		Remove	4	
160	13	CEDAR				x		Remove	4	
161	3	HACKBERRY					x	Remove		
162	8	CEDAR				x		Remove	4	
163	9					x		Remove		
164	8	CEDAR				x		Remove	4	
165	15	CEDAR				x		Remove	4	
166	7	CEDAR				x		Remove	4	
167	19	CEDAR				x		Remove	4	
168	5	CEDAR				x		Remove	4	
169	6	CEDAR				x		Remove	4	
170	13	CEDAR				x		Remove	4	
171	8	CEDAR				x		Remove	4	
172	8	CEDAR				x		Remove	4	
173	8	CEDAR				x		Remove	4	
174	7	CEDAR				x		Remove	4	
175	11	CEDAR				x		Remove	4	
176	8	CEDAR				x		Remove	4	
177	15	CEDAR				x		Remove	4	
178	5	CEDAR				x		Remove	4	
179	8	CEDAR				x		Remove	4	
180	8	CEDAR				x		Remove	4	
181	6	CEDAR				x		Remove	4	
182	7	CEDAR				x		Remove	4	
183	10	CEDAR				x		Remove	4	
184	14	HACKBERRY	Dead				x	Remove		
185	10	CEDAR				x		Remove	4	
186	12	CEDAR				x		Remove	4	
187	8	HACKBERRY	Dead above 8'				x	Remove		
188	9	CEDAR				x		Remove	4	
189	8	MEXICAN PLUM		x				Remove		8
190	9	HACKBERRY					x	Remove		
191	9	HACKBERRY					x	Remove		
192	12	CEDAR				x		Remove	4	
193	2	CEDAR				x		Remove	4	
194	8	CEDAR				x		Remove	4	
195	5	CEDAR				x		Remove	4	
196	8	CEDAR				x		Remove	4	
197	11	CEDAR				x		Remove	4	
198	6	CEDAR				x		Remove	4	
199	12	CEDAR				x		Remove	4	
200	13	CEDAR				x		Remove	4	
334	28	HACKBERRY					x	Remove		
335	12	CEDAR				x		Remove	4	
336	12	CEDAR				x		Remove	4	
337	11	CEDAR				x		Remove	4	
338	6	CEDAR				x		Remove	4	
339	16	CEDAR				x		Remove	4	
340	7	CEDAR				x		Remove	4	
341	15	BOIS D'ARC					x	Remove		
342	30	CEDAR				x		Remove	4	
343	25	CEDAR				x		Remove	4	
344	9	CEDAR				x		Remove	4	
345	7	HACKBERRY					x	Remove		
346	9	CEDAR				x		Remove	4	
347	8	CEDAR				x		Remove	4	
348	5	CEDAR				x		Remove	4	
349	3	CEDAR	Shaded Out			x		Remove	4	
350	48	HACKBERRY					x	Remove		
351	9	CEDAR				x		Remove	4	
352	8	CEDAR				x		Remove	4	
353	5	CEDAR				x		Remove	4	
354	3	CEDAR	Shaded Out			x		Remove	4	
355	36	BOIS D'ARC					x	Remove		
356	6	CEDAR				x		Remove	4	
357	12	CEDAR				x		Remove	4	
358	5	HACKBERRY					x	Remove		
359	8	CEDAR	Shaded Out			x		Remove	4	
360	6	CEDAR				x		Remove	4	
361	3	CEDAR	Fallen			x		Remove	4	
362	13	CEDAR				x		Remove	4	
363	3	CEDAR	Shaded Out			x		Remove	4	
364	7	CEDAR				x		Remove	4	
365	9	CEDAR				x		Remove	4	
366	8	CEDAR				x		Remove	4	
367	6	CEDAR				x		Remove	4	
368	8	CEDAR				x		Remove	4	
369	14	CEDAR				x		Remove	4	
370	8	CEDAR				x		Remove	4	
371	6	CEDAR				x		Remove	4	
372	8	CEDAR				x		Remove	4	
373	8	CEDAR				x		Remove	4	
374	12	CEDAR				x		Remove	4	
375	15	CEDAR				x		Remove	4	
376	19	CEDAR				x		Remove	4	
377	5	HACKBERRY					x	Remove		
378	8	CEDAR				x		Remove	4	
379	8	CEDAR				x		Remove	4	
380	6	CEDAR				x		Remove	4	
381	4	CEDAR				x		Remove	4	
382	23	CEDAR				x		Remove	4	
383	5	CEDAR				x		Remove	4	
384	10	CEDAR				x		Remove	4	
385	6	CEDAR				x		Remove	4	
386	14	CEDAR				x		Remove	4	
387	7	HACKBERRY					x	Remove		
388	12	CEDAR				x		Remove	4	
389	10	CEDAR				x		Remove	4	
390	10	CEDAR				x		Remove	4	
391	10	CEDAR				x		Remove	4	
392	5	CEDAR				x		Remove	4	
393	8	CEDAR				x		Remove	4	
394	6	CEDAR				x		Remove	4	
395	7	CEDAR				x		Remove	4	
396	10	HACKBERRY					x	Remove		
397	5	CEDAR				x		Remove	4	
398	9	CEDAR	Shaded Out			x		Remove	4	
399	6	CEDAR	Dead			x		Remove		
400	9	CEDAR				x		Remove	4	
401	14	CEDAR				x		Remove	4	
402	8	CEDAR				x		Remove	4	
403	8	CEDAR				x		Remove	4	
404	8	CEDAR				x		Remove	4	
405	8	CEDAR				x		Remove	4	
406	8	CEDAR				x		Remove	4	
407	8	CEDAR				x		Remove	4	
408	9	HACKBERRY					x	Remove		
409	10	CEDAR	Crown Thin			x		Remove	4	
410	13	CEDAR				x		Remove	4	
411	9	CEDAR				x		To Remain		
412	6	CEDAR				x		To Remain		
413	4	CEDAR				x		To Remain		
414	8	HACKBERRY					x	To Remain		
415	10	HACKBERRY					x	To Remain		
416	8	HACKBERRY					x	To Remain		
417	10	CEDAR				x		To Remain		
418	6	CEDAR				x		To Remain		
419	9	CEDAR	Diseased			x		To Remain		
420	1	CEDAR	Thin Spindly			x		To Remain		
421	1	CEDAR	Thin Spindly			x		To Remain		
422	2	CEDAR	Thin Spindly			x		To Remain		
423	1	CEDAR	Thin Spindly			x		To Remain		
424	1	CEDAR	Thin Spindly			x		To Remain		
425	10	CEDAR				x		To Remain		
426	11	CEDAR				x		To Remain		
427	5	CEDAR				x		To Remain		
428	8	CEDAR				x		To Remain		
429	4	HACKBERRY					x	To Remain		
430	5	HACKBERRY					x	Remove		
431	14	CEDAR				x		Remove	4	
432	5	HACKBERRY					x	Remove		
433	30	CEDAR	Sparse			x		Remove	4	
434	15	CEDAR	Sparse			x		Remove	4	

AREA I-
TREE MITIGATION REQUIREMENTS
Site Trees Existing- See Tree Listing

Site Trees Removed- See Proposed Tree Removal Listing
1639 Total Caliper inches to be removed that require mitigation

Tree Designation-
Non-Protected- 0 Caliper Inch required to replace
Secondary- 4" Tree Required for each Cedar Tree >8' Ht. removed
Primary- 1" Caliper Required per 1" Caliper Removed
Feature- 2" Caliper Required per 1" Caliper Removed

Calculation-
Replacement Inches needed **1639** , Replace with 4" Caliper Trees
1639/4"= 410 Trees Required

410 CANOPY REPLACEMENT TREES REQUIRED

AREA I-
TREE MITIGATION REQUIREMENTS- EXCLUDING CEDAR TREES
Site Trees Existing- See Tree Listing

Site Trees Removed- See Proposed Tree Removal Listing
99 Total Caliper inches to be removed that require mitigation

Tree Designation-
Non-Protected- 0 Caliper Inch required to replace
Secondary- 4" Tree Required for each Cedar Tree >8' Ht. removed
Primary- 1" Caliper Required per 1" Caliper Removed
Feature- 2" Caliper Required per 1" Caliper Removed

Calculation-
Replacement Inches needed **99**, Replace with 4" Caliper Trees
99/4"= 25 Trees Required

25 CANOPY REPLACEMENT TREES REQUIRED

AREA I-
TREE MITIGATION REQUIREMENTS- WITH CEDAR GROUPING
Site Trees Existing- See Tree Listing

Site Trees Removed- See Proposed Tree Removal Listing
1075 Total Caliper inches 976" Cedar to be removed that require mitigation

Tree Designation-
Non-Protected- 0 Caliper Inch required to replace
Secondary- 4" Tree Required for each Cedar Tree >8' Ht. removed
Primary- 1" Caliper Required per 1" Caliper Removed
Feature- 2" Caliper Required per 1" Caliper Removed

Calculation-
Replacement Inches needed **1075** , Replace with 4" Caliper Trees
1075/4"= 269 Trees Required

269 CANOPY REPLACEMENT TREES REQUIRED

APPROVED:
I hereby certify that the above and foregoing site plan for a development in the City of Rockwall, Texas, was approved by the Planning & Zoning Commission of the City of Rockwall on the 15 day of July, 2025.

WITNESS OUR HANDS, this 15 day of July, 2025.

Dr. Jean Conway
Planning & Zoning Commission, Chairman

Director of Planning and Zoning

REV	DATE	REV.BY	P.M.	ENG.	REVISION/RELEASE
0	07/29/2025	BS	BS	BS	ISSUED FOR REVIEW

REC Rayburn Electric Cooperative
r.delta ENGINEERS
618 Main Street
Garland, TX 75040
Ph. (972) 494-5031
Fax (972) 487-2270
www.rdelta.com
TBPE No. F-1515

REGISTERED LANDSCAPE ARCHITECT ROBERT P. STOFFELS 1025 STATE OF TEXAS
6/29/25

THE CARBON APPEARING ON THIS DOCUMENT IS VALID IF, AND ONLY IF, ACCOMPANIED BY AN ORIGINAL SIGNATURE OF THE REGISTRANT AND DATE OF EXECUTION. DOCUMENTS NOT BEARING EACH OF THE 3 AFOREMENTIONED ITEMS SHALL BE CONSIDERED INCOMPLETE AND SHALL NOT BE USED FOR CONSTRUCTION, PERMIT, OR BIDDING PURPOSES.

THIS DRAWING IS RELEASED FOR BIDDING, CONSTRUCTION AND PERMITTING UNDER THE AUTHORITY OF ROBERT P. STOFFELS, LA #1025 ON JUNE 29, 2025.

JOB NO. 3036-21	DESIGN BY BS		
CREATED	CODE		
PLOTTED 7/29/2025	CHECKED BY BS		
LAST UPDATE BY			
DRAWN: MW	SCALE: AS NOTED		
CHECKED:	DRAWING NO.: TM-4	ISSUE: 0	
APPROVED:			
FILENAME:			

CASE NO. SP2025-023

REC CAMPUS EXPANSION SOCCER FIELDS & PARKING
SH 205
ROCKWALL, TX 75032

TREE MITIGATION PLAN

Location Key	Size DBH (Inches)	Common Name	Comments	Tree Designation				Removal Status	Replacement Caliper Inches	Replacement Caliper Inches
				Feature	Primary	Secondary	Non-Protected		CEDAR TREES	OTHER TREES
435	7	CEDAR	Sparse			x		Remove	4	
436	6	CEDAR	Sparse			x		Remove	4	
437	4	CEDAR				x		Remove	4	
438	8	CEDAR	Sparse			x		Remove	4	
439	8	CEDAR	Sparse			x		Remove	4	
440	7	CEDAR	Sparse			x		Remove	4	
441	8	CEDAR	Sparse			x		Remove	4	
442	14	CEDAR	Sparse			x		Remove	4	
443	8	CEDAR	Sparse			x		Remove	4	
801	13	CEDAR				x		Remove	4	
802	13	CEDAR				x		Remove	4	
803	11	HACKBERRY					x	Remove		
804	10	CEDAR				x		Remove	4	
805	12	CEDAR				x		Remove	4	
806	7	BUMELIA			x			Remove		7
807	17	HACKBERRY					x	Remove		
808	7	CEDAR				x		Remove	4	
809	26	HACKBERRY					x	Remove		
810	6	CEDAR				x		Remove	4	
811	7	CEDAR				x		Remove	4	
812	4	CEDAR				x		Remove	4	
813	20	CEDAR				x		Remove	4	
814	5	CEDAR ELM			x			Remove		5
815	8	CEDAR				x		Remove	4	
816	18	HACKBERRY					x	Remove		
817	9	CEDAR				x		Remove	4	
818	9	CEDAR				x		Remove	4	
819	7	CEDAR				x		Remove	4	
820	7	CEDAR				x		Remove	4	
821	5	HACKBERRY					x	Remove		
822	10	CEDAR				x		Remove	4	
823	8	CEDAR				x		Remove	4	
824	6	CEDAR				x		Remove	4	
825	11	CEDAR				x		Remove	4	
826	9	CEDAR				x		Remove	4	
827	6	CEDAR				x		Remove	4	
828	5	HACKBERRY					x	Remove		
829	8	CEDAR				x		Remove	4	
830	8	CEDAR				x		Remove	4	
831	6	CEDAR				x		Remove	4	
832	10	CEDAR				x		Remove	4	
833	9	HACKBERRY					x	Remove		
834	10	CEDAR				x		Remove	4	
835	6	CEDAR	Shaded Out			x		Remove	4	
836	6	CEDAR				x		Remove	4	
837	13	CEDAR				x		Remove	4	
838	2	CEDAR				x		Remove	4	
839	9	CEDAR				x		Remove	4	
840	10	CEDAR				x		Remove	4	
841	5	CEDAR				x		Remove	4	
842	8	CEDAR				x		Remove	4	
843	7	CEDAR				x		Remove	4	
844	10	CEDAR				x		Remove	4	
845	12	CEDAR				x		Remove	4	
846	8	CEDAR				x		Remove	4	
847	8	HACKBERRY					x	Remove		
848	5	CEDAR				x		Remove	4	
849	11	CEDAR				x		Remove	4	
850	7	CEDAR				x		Remove	4	
851	24	BOIS D'ARC					x	Remove		
852	10	CEDAR				x		Remove	4	
853	9	CEDAR				x		Remove	4	
854	6	HACKBERRY						Remove		
855	6	CEDAR	Shaded Out			x		Remove	4	
856	6	HACKBERRY						Remove		
857	7	CEDAR				x		Remove	4	
858	10	CEDAR				x		Remove	4	
859	11	CEDAR				x		Remove	4	
860	10	CEDAR				x		Remove	4	
861	8	CEDAR				x		Remove	4	
862	10	CEDAR				x		Remove	4	
863	11	CEDAR				x		Remove	4	
864	10	HACKBERRY					x	Remove		
865	10	CEDAR				x		Remove	4	
866	5	HACKBERRY					x	Remove		
867	6	HACKBERRY					x	Remove		

Location Key	Size DBH (Inches)	Common Name	Comments	Tree Designation				Removal Status	Replacement Caliper Inches	Replacement Caliper Inches
				Feature	Primary	Secondary	Non-Protected		CEDAR TREES	OTHER TREES
868	14	HACKBERRY					x	Remove		
869	9	CEDAR				x		Remove	4	
870	7	CEDAR				x		Remove	4	
871	12	CEDAR				x		Remove	4	
872	6	HACKBERRY					x	Remove		
873	12	CEDAR				x		Remove	4	
874	10	CEDAR	Thin			x		Remove	4	
875	30	BOIS D'ARC					x	Remove		
876	10	CEDAR				x		Remove	4	
877	12	CEDAR				x		Remove	4	
878	13	CEDAR				x		Remove	4	
879	6	HACKBERRY					x	Remove		
880	8	CEDAR				x		Remove	4	
881	9	CEDAR				x		Remove	4	
882	6	HACKBERRY					x	Remove		
883	10	CEDAR					x	Remove	4	
884	9	CEDAR				x		Remove	4	
885	12	HACKBERRY					x	Remove		
886	7	HACKBERRY					x	Remove		
887	7	HACKBERRY					x	Remove		
888	6	HACKBERRY					x	Remove		
889	25	BOIS D'ARC					x	Remove		
890	10	CEDAR	Dead			x		Remove		
891	8	CEDAR				x		Remove	4	
892	9	CEDAR				x		Remove	4	
893	4	HACKBERRY					x	Remove		
894	8	CEDAR				x		Remove	4	
895	7	CEDAR				x		Remove	4	
896	7	CEDAR	Crown @ 12'			x		Remove	4	
897	4	HACKBERRY					x	Remove		
898	8	CEDAR	Dead			x		Remove		
899	8	CEDAR				x		Remove	4	
900	28	CEDAR				x		Remove	4	
901	9	CEDAR				x		Remove	4	
902	8	HACKBERRY					x	Remove		
903	8	CEDAR				x		Remove	4	
904	6	HACKBERRY					x	Remove		
905	7	CEDAR				x		Remove	4	
906	5	CEDAR				x		Remove	4	
907	6	CEDAR				x		Remove	4	
908	10	CEDAR				x		Remove	4	
909	6	CEDAR				x		Remove	4	
910	15	HACKBERRY					x	Remove		
911	9	CEDAR				x		Remove	4	
912	14	CEDAR				x		Remove	4	
913	7	HACKBERRY					x	Remove		
914	8	HACKBERRY					x	Remove		
915	9	HACKBERRY					x	Remove		
916	4	CEDAR	Shaded Out			x		Remove	4	
917	8	CEDAR				x		Remove	4	
918	6	CEDAR				x		Remove	4	
919	9	CEDAR				x		Remove	4	
920	8	BUMELIA			x			Remove		8
921	1	CEDAR	Shaded Out			x		Remove	4	
922	6	CEDAR	Shaded Out			x		Remove	4	
923	4	CEDAR	Shaded Out			x		Remove	4	
924	6	HACKBERRY					x	Remove		
925	12	CEDAR				x		Remove	4	
926	6	CEDAR				x		Remove	4	
927	7	HACKBERRY					x	Remove		
928	7	HACKBERRY					x	Remove		
929	11	CEDAR				x		Remove	4	
930	17	CEDAR				x		Remove	4	
931	14	CEDAR				x		Remove	4	
932	4	HACKBERRY					x	Remove		
933	8	HACKBERRY					x	Remove		
934	6	HACKBERRY					x	Remove		
935	18	CEDAR				x		Remove	4	
936	20	CEDAR				x		Remove	4	
937	12	HACKBERRY					x	Remove		
938	4	CEDAR	Shaded Out			x		Remove	4	
939	11	CEDAR				x		Remove	4	
940	6	HACKBERRY					x	Remove		
941	6	CEDAR				x		Remove	4	
942	10	CEDAR				x		Remove	4	
943	7	CEDAR				x		Remove	4	

Location Key	Size DBH (Inches)	Common Name	Comments	Tree Designation				Removal Status	Replacement Caliper Inches	Replacement Caliper Inches
				Feature	Primary	Secondary	Non-Protected		CEDAR TREES	OTHER TREES
944	9	CEDAR				x		Remove	4	
945	8	CEDAR				x		Remove	4	
946	4	HACKBERRY					x	Remove		
947	9	HACKBERRY					x	Remove		
948	10	CEDAR				x		Remove	4	
949	2	CEDAR	Dead			x		Remove		
950	9	CEDAR				x		Remove	4	
951	13	CEDAR				x		Remove	4	
952	15	CEDAR				x		Remove	4	
953	9	CEDAR				x		Remove	4	
954	28	CEDAR				x		Remove	4	
955	28	CEDAR				x		Remove	4	
956	14	CEDAR				x		Remove	4	
957	6	CEDAR				x		Remove	4	
958	18	CEDAR				x		Remove	4	
959	7	CEDAR				x		Remove	4	
960	32	CEDAR				x		Remove	4	
961	6	CEDAR				x		Remove	4	
962	7	CEDAR				x		Remove	4	
963	8	CEDAR				x		Remove	4	
964	14	CEDAR				x		Remove	4	
965	20	CEDAR				x		Remove	4	
966	8	CEDAR				x		Remove	4	
967	7	CEDAR				x		Remove	4	
968	6	CEDAR				x		Remove	4	
969	9	CEDAR				x		Remove	4	
970	6	CEDAR				x		Remove	4	
971	4	LOCUST	12' Tall 50% Dead					Remove		
972	12	CEDAR				x		Remove	4	
973	9	CEDAR				x		Remove	4	
974	14	CEDAR				x		Remove	4	
975	8	CEDAR				x		Remove	4	
976	8	CEDAR				x		Remove	4	
977	6	CEDAR				x		Remove	4	
978	6	CEDAR				x		Remove	4	
979	11	CEDAR				x		Remove	4	
980	6	CEDAR				x		Remove	4	
981	4	CEDAR				x		Remove	4	
982	4	HACKBERRY					x	Remove		
983	8	CEDAR				x		Remove	4	
984	6	BUMELIA			x			Remove		6
985	7	CEDAR				x		Remove	4	
986	18	CEDAR				x		Remove	4	
987	14	CEDAR				x		Remove	4	
988	8	CEDAR				x		Remove	4	
989	10	CEDAR				x		Remove	4	
990	14	CEDAR				x		Remove	4	
991	9	CEDAR				x		Remove	4	
992	12	CEDAR				x		Remove	4	
993	7	CEDAR				x		Remove	4	
994	8	CEDAR				x		Remove	4	
995	9	CEDAR				x		Remove	4	
996	11	CEDAR				x		Remove	4	
997	9	CEDAR				x		Remove	4	
998	8	CEDAR				x		Remove	4	
999	8	CEDAR				x		Remove	4	
1000	6	CEDAR				x		Remove	4	
TOTAL	4,601								1,540.0	99.0

AREA I-
TREE MITIGATION REQUIREMENTS
Site Trees Existing- See Tree Listing

Site Trees Removed- See Proposed Tree Removal Listing
1639 Total Caliper inches to be removed that require mitigation

Tree Designation-
Non-Protected- 0 Caliper Inch required to replace
Secondary- 4" Tree Required for each Cedar Tree >8' Ht. removed
Primary- 1" Caliper Required per 1" Caliper Removed
Feature- 2" Caliper Required per 1" Caliper Removed

Calculation-
Replacement Inches needed **1639** , Replace with 4" Caliper Trees
1639"/4"= 410 Trees Required

410 CANOPY REPLACEMENT TREES REQUIRED

AREA I-
TREE MITIGATION REQUIREMENTS- EXCLUDING CEDAR TREES
Site Trees Existing- See Tree Listing

Site Trees Removed- See Proposed Tree Removal Listing
99 Total Caliper inches to be removed that require mitigation

Tree Designation-
Non-Protected- 0 Caliper Inch required to replace
Secondary- 4" Tree Required for each Cedar Tree >8' Ht. removed
Primary- 1" Caliper Required per 1" Caliper Removed
Feature- 2" Caliper Required per 1" Caliper Removed

Calculation-
Replacement Inches needed **99**, Replace with 4" Caliper Trees
99"/4"= 25 Trees Required

25 CANOPY REPLACEMENT TREES REQUIRED

AREA I-
TREE MITIGATION REQUIREMENTS- WITH CEDAR GROUPING
Site Trees Existing- See Tree Listing

Site Trees Removed- See Proposed Tree Removal Listing
1075 Total Caliper inches 976" Cedar to be removed that require mitigation

Tree Designation-
Non-Protected- 0 Caliper Inch required to replace
Secondary- 4" Tree Required for each Cedar Tree >8' Ht. removed
Primary- 1" Caliper Required per 1" Caliper Removed
Feature- 2" Caliper Required per 1" Caliper Removed

Calculation-
Replacement Inches needed **1075** , Replace with 4" Caliper Trees
1075"/4"= 269 Trees Required

269 CANOPY REPLACEMENT TREES REQUIRED

APPROVED:
I hereby certify that the above and foregoing site plan for a development in the City of Rockwall, Texas, was
approved by the Planning & Zoning Commission of the City of Rockwall on the 15 day of July, 2025.

WITNESS OUR HANDS, this 15 day of July, 2025.

Planning & Zoning Commission, Chairman

Director of Planning and Zoning

CASE NO. SP2025-023

REV	DATE	REV.BY	P.M.	ENG.	REVISION/RELEASE
0	07/29/2025	BS	BS	BS	ISSUED FOR REVIEW

RayburnElectric COOPERATIVE
r.delta ENGINEERS
618 Main Street
Garland, TX 75040
Ph. (972) 494-5031
Fax (972) 487-2270
www.rdelta.com
TBPE No. F-1515

REGISTERED LANDSCAPE ARCHITECT ROBERT P. STOFFELS 1025 STATE OF TEXAS 7/29/25

THE CADRON APPEARING ON THIS DOCUMENT IS VALID IF, AND ONLY IF, ACCOMPANIED BY AN ORIGINAL SIGNATURE OF THE REGISTRANT AND DATE OF EXECUTION. DOCUMENTS NOT BEARING EACH OF THE 3 AFOREMENTIONED ITEMS SHALL BE CONSIDERED INCOMPLETE AND SHALL NOT BE USED FOR CONSTRUCTION, PERMIT, OR BIDDING PURPOSES.

THIS DRAWING IS RELEASED FOR BIDDING, CONSTRUCTION AND PERMITTING UNDER THE AUTHORITY OF ROBERT P. STOFFELS, LA #1025 ON JUNE 29, 2025.

JOB NO. 3036-21	DESIGN BY BS		
CREATED	CODE		
PLOTTED 7/29/2025	CHECKED BY BS		
LAST UPDATE BY			
DRAWN: MW	SCALE: AS NOTED		
CHECKED:	DRAWING NO.: TM-5	ISSUE: 0	
APPROVED:			
FILENAME:			

REC CAMPUS EXPANSION SOCCER FIELDS & PARKING
SH 205
ROCKWALL, TX 75032

TREE MITIGATION PLAN

AREA II- Site Tree Listing
Rayburn Electric Cooperative- Soccer Landscape- Creek Deciduous
June 13, 2025

Location Key	Size DBH (Inches)	Common Name	Comments	Tree Designation				Removal Status	Replacement Caliper Inches	Replacement Caliper Inches
				Feature	Primary	Secondary	Non-Protected		CEDAR TREES	OTHER TREES
201	7	HACKBERRY	> 8'				x	To Remain		
202	9	HACKBERRY	> 8'				x	To Remain		
203	57	BOIS D'ARC	> 8'				x	To Remain		
204	9	HACKBERRY	> 8'				x	Remove		
205	8	HACKBERRY	> 8'				x	Remove		
206	8	HACKBERRY	> 8'				x	Remove		
207	6	HACKBERRY	> 8'				x	Remove		
208	21	ELM	> 8'		x			To Remain		0
209	8	HACKBERRY	> 8'				x	To Remain		
210	8	HACKBERRY	> 8'				x	To Remain		
211	5	HACKBERRY	> 8'				x	To Remain		
212	5	HACKBERRY	> 8'				x	To Remain		
213	9	HACKBERRY	> 8'				x	To Remain		
214	6	HACKBERRY	> 8'				x	To Remain		
215	4	HACKBERRY	> 8'				x	To Remain		
216	7	HACKBERRY	> 8', Dead				x	To Remain		
217	10	HACKBERRY	> 8', Dead				x	To Remain		
218	10	ELM	> 8'		x			To Remain		0
219	8	HACKBERRY	> 8'				x	To Remain		
220	5	ELM	> 8'		x			To Remain		0
221	6	ELM	> 8'		x			To Remain		0
222	23	COTTONWOOD	> 8', Diseased				x	To Remain		
223	4	HACKBERRY	> 8'				x	To Remain		
224	6	WHITE ASH	> 8'		x			To Remain		0
225	8	HACKBERRY	> 8'				x	To Remain		
226	11	COTTONWOOD	> 8', Dead				x	To Remain		
227	7	WHITE ASH	> 8'		x			To Remain		0
228	6	WHITE ASH	> 8'		x			To Remain		0
229	22	BOIS D'ARC	> 8'				x	To Remain		
230	4	HACKBERRY	> 8'				x	To Remain		
231	9	WHITE ASH	> 8'		x			To Remain		0
232	7	WHITE ASH	> 8'		x			To Remain		0
233	6	WHITE ASH	> 8'		x			To Remain		0
234	10	WHITE ASH	> 8'		x			To Remain		0
235	8	WHITE ASH	> 8'		x			To Remain		0
236	5	WHITE ASH	> 8'		x			To Remain		0
237	6	WHITE ASH	> 8'		x			To Remain		0
238	4	ELM	> 8', Dead		x			To Remain		
239	5	WHITE ASH	> 8'		x			To Remain		0
240	7	WHITE ASH	> 8'		x			To Remain		0
241	6	WHITE ASH	> 8'		x			To Remain		0
242	5	WHITE ASH	> 8'		x			To Remain		0
243	4	HACKBERRY	> 8'				x	To Remain		
244	9	HACKBERRY	> 8', Diseased				x	To Remain		
245	7	WHITE ASH	> 8'		x			To Remain		0
246	7	WHITE ASH	> 8'		x			To Remain		0
247	7	HACKBERRY	> 8'				x	To Remain		
248	5	WHITE ASH	> 8'		x			To Remain		0
249	9	WHITE ASH	> 8'		x			To Remain		0
250	20	BOIS D'ARC	> 8'				x	To Remain		
251	4	HACKBERRY	> 8'				x	To Remain		
252	5	LOCUST	> 8'				x	To Remain		
253	5	WHITE ASH	> 8'		x			To Remain		0
254	6	LOCUST	> 8'				x	To Remain		
255	9	ELM	> 8'		x			To Remain		0
256	9	HACKBERRY	> 8', Diseased				x	To Remain		
257	22	WILLOW	> 8', Diseased				x	To Remain		
258	9	ELM	> 8'		x			To Remain		0
259	6	HACKBERRY	> 8'				x	To Remain		
260	6	HACKBERRY	> 8'				x	To Remain		
261	17	HACKBERRY	> 8'				x	To Remain		
262	6	LOCUST	> 8'				x	To Remain		
263	8	BOIS D'ARC	> 8'				x	To Remain		
264	8	HACKBERRY	> 8'				x	To Remain		
265	5	HACKBERRY	> 8'				x	To Remain		
266	13	WHITE ASH	> 8'		x			To Remain		0
267	6	HACKBERRY	> 8'				x	To Remain		
268	4	HACKBERRY	> 8'				x	Remove		
269	7	HACKBERRY	> 8', Dead				x	Remove		
270	8	HACKBERRY	> 8'				x	Remove		
271	8	HACKBERRY	> 8'				x	Remove		
272	10	HACKBERRY	> 8'				x	Remove		
273	5	HACKBERRY	> 8'				x	Remove		
274	8	HACKBERRY	> 8'				x	Remove		
275	10	HACKBERRY	> 8'				x	Remove		
276	5	HACKBERRY	> 8'				x	Remove		
277	10	HACKBERRY	> 8'				x	To Remain		
278	7	HACKBERRY	> 8'				x	Remove		
279	9	HACKBERRY	> 8', Diseased				x	To Remain		
280	8	HACKBERRY	> 8'				x	To Remain		
281	5	HACKBERRY	> 8'				x	Remove		
282	15	HACKBERRY	> 8'				x	To Remain		
283	4	HACKBERRY	> 8'				x	Remove		
284	7	LOCUST	> 8'				x	To Remain		
285	6	HACKBERRY	> 8'				x	To Remain		
286	11	WHITE ASH	> 8'		x			To Remain		0
287	10	WHITE ASH	> 8'		x			To Remain		0
288	8	WHITE ASH	> 8'		x			To Remain		0
289	4	HACKBERRY	> 8'				x	To Remain		
290	10	ELM	> 8'		x			To Remain		0
291	9	WHITE ASH	> 8'		x			To Remain		0
292	4	WHITE ASH	> 8'		x			To Remain		0
293	4	HACKBERRY	> 8'				x	Remove		
294	5	HACKBERRY	> 8'				x	Remove		
295	5	HACKBERRY	> 8'				x	Remove		
296	6	HACKBERRY	> 8'				x	Remove		
297	7	HACKBERRY	> 8'				x	To Remain		
298	6	HACKBERRY	> 8'				x	To Remain		
299	6	WHITE ASH	> 8'		x			To Remain		0
300	7	HACKBERRY	> 8', Dead				x	To Remain		
445	6	HACKBERRY	> 8'				x	To Remain		
447	9	HACKBERRY	> 8', Dead				x	To Remain		
449	38	WHITE ASH	> 8'		x			To Remain		0
686	8	HACKBERRY	> 8'				x	To Remain		
687	10	HACKBERRY	> 8'				x	To Remain		
688	9	HACKBERRY	> 8', Dead				x	To Remain		
689	5	HACKBERRY	> 8'				x	To Remain		
690	13	HACKBERRY	> 8'				x	To Remain		
691	10	HACKBERRY	> 8'				x	To Remain		
692	7	HACKBERRY	> 8'				x	To Remain		
693	4	HACKBERRY	> 8'				x	To Remain		
694	5	HACKBERRY	> 8'				x	To Remain		
695	8	HACKBERRY	> 8'				x	To Remain		
696	8	HACKBERRY	> 8'				x	To Remain		
697	12	HACKBERRY	> 8'				x	To Remain		
698	10	HACKBERRY	> 8'				x	To Remain		
699	5	HACKBERRY	> 8'				x	To Remain		
700	9	ELM	> 8'		x			To Remain		0
701	5	HACKBERRY	> 8'				x	To Remain		
702	8	HACKBERRY	> 8'				x	To Remain		
703	4	HACKBERRY	> 8'				x	To Remain		
704	6	LOCUST	> 8'				x	To Remain		
705	5	ELM	> 8'		x			To Remain		0
706	5	HACKBERRY	> 8'				x	To Remain		
707	5	LOCUST	> 8'				x	To Remain		
708	13	ELM	> 8'		x			To Remain		0
709	6	HACKBERRY	> 8'				x	To Remain		
710	8	ELM	> 8'		x			To Remain		0
711	8	HACKBERRY	> 8', Diseased				x	To Remain		
712	18	HACKBERRY	> 8'				x	To Remain		
713	6	HACKBERRY	> 8'				x	To Remain		
714	10	WHITE ASH	> 8'		x			To Remain		0
715	9	HACKBERRY	> 8'				x	Remove		
716	23	BOIS D'ARC	> 8'				x	Remove		
717	8	HACKBERRY	> 8'				x	To Remain		
718	7	HACKBERRY	> 8'				x	To Remain		
719	4	WHITE ASH	> 8'		x			To Remain		0
720	38	BOIS D'ARC	> 8'				x	To Remain		
721	55	BOIS D'ARC	> 8'				x	To Remain		
722	5	HACKBERRY	> 8'				x	To Remain		
723	6	HACKBERRY	> 8'				x	To Remain		
724	7	HACKBERRY	> 8'				x	To Remain		
725	4	HACKBERRY	> 8'				x	To Remain		
726	6	HACKBERRY	> 8'				x	To Remain		
727	4	HACKBERRY	> 8'				x	To Remain		
728	4	HACKBERRY	> 8'				x	To Remain		
729	4	HACKBERRY	> 8'				x	To Remain		
730	4	HACKBERRY	> 8'				x	To Remain		
731	8	BOIS D'ARC	> 8'				x	To Remain		
732	5	LOCUST	> 8'				x	To Remain		
733	8	HACKBERRY	> 8'				x	To Remain		
734	7	HACKBERRY	> 8'				x	To Remain		
735	4	HACKBERRY	> 8', Dead				x	To Remain		
736	4	LOCUST	> 8'				x	To Remain		
737	8	HACKBERRY	> 8'				x	To Remain		
738	4	HACKBERRY	> 8', Dead				x	To Remain		
739	7	CEDAR ELM	> 8'		x			To Remain		0
740	5	HACKBERRY	> 8'				x	To Remain		
741	6	HACKBERRY	> 8'				x	To Remain		
742	5	HACKBERRY	> 8'				x	Remove		
743	4	HACKBERRY	> 8'				x	Remove		
744	13	HACKBERRY	> 8'				x	Remove		
745	7	HACKBERRY	> 8'				x	Remove		
746	5	HACKBERRY	> 8'				x	To Remain		
747	4	HACKBERRY	> 8'				x	Remove		
748	4	HACKBERRY	> 8'				x	To Remain		
749	4	HACKBERRY	> 8'				x	To Remain		
750	7	HACKBERRY	> 8'				x	Remove		
751	6	HACKBERRY	> 8'				x	Remove		
752	4	HACKBERRY	> 8'				x	To Remain		
753	5	HACKBERRY	> 8'				x	To Remain		
754	9	HACKBERRY	> 8'				x	To Remain		
755	5	HACKBERRY	> 8'				x	To Remain		
756	4	HACKBERRY	> 8'				x	To Remain		
757	5	HACKBERRY	> 8'				x	To Remain		
758	12	WHITE ASH	> 8'		x			To Remain		0
759	5	HACKBERRY	> 8'				x	To Remain		
760	6	HACKBERRY	> 8'				x	To Remain		
761	4	WHITE ASH	> 8'		x			To Remain		0
762	9	HACKBERRY	> 8'				x	To Remain		
763	4	HACKBERRY	> 8'				x	To Remain		
764	8	HACKBERRY	> 8'				x	To Remain		
765	8	WHITE ASH	> 8'		x			To Remain		0
766	6	HACKBERRY	> 8'				x	To Remain		
767	6	WHITE ASH	> 8'		x			To Remain		0
768	5	WHITE ASH	> 8'		x			To Remain		0
769	6	HACKBERRY	> 8'				x	To Remain		
770	9	HACKBERRY	> 8', Diseased				x	To Remain		
771	6	LOCUST	> 8'				x	To Remain		
772	4	LOCUST	> 8'				x	To Remain		
773	9	BOIS D'ARC	> 8'				x	To Remain		
774	35	ELM	> 8'	x				To Remain		0
775	4	HACKBERRY	> 8'				x	To Remain		
776	7	BOIS D'ARC	> 8'				x	To Remain		
777	7	HACKBERRY	> 8'				x	To Remain		
778	5	HACKBERRY	> 8'				x	To Remain		
779	7	HACKBERRY	> 8'				x	To Remain		
780	4	HACKBERRY	> 8'				x	To Remain		
781	7	ELM	> 8', Dead		x			To Remain		
782	8	HACKBERRY	> 8'				x	To Remain		
TOTAL	1,654								0.0	0.0

AREA II-
TREE MITIGATION REQUIREMENTS
Site Trees Existing- See Tree Listing

No Existing Cedar Trees in Area II

Site Trees Removed- See Proposed Tree Removal Listing
0 Total Caliper inches to be removed that require mitigation

Tree Designation-
Non-Protected- 0 Caliper Inch required to replace
Secondary- 4" Tree Required for each Cedar Tree > 8' Ht. removed
Primary- 1" Caliper Required per 1" Caliper Removed
Feature- 2' Caliper Required per 1" Caliper Removed

Calculation-
Replacement Inches needed **0"** , Replace with 4" Caliper Trees
0"/4"= No Replacement Trees Required

0 CANOPY REPLACEMENT TREES REQUIRED

AREA III- TREE MITIGATION
RAYBURN ELECRIC COOPERATIVE-
SOCCER LANDSCAPE- WESTERN CEDAR GROUPING

EXTRAPOLATION METHOD

AREA III- MITIGATION
Rayburn Electric Cooperative
Western Cedar Goup-Extrapolation Method

AREA I- SAMPLE AREA- 55,657 S.F.
55,657 S.F. / 342 Cedar Trees ≥ 8' Ht.= 162 S.F. per Tree

AREA III- WESTERN CEDAR GROUP
75,504 S.F. / 162S.F. per Tree = 466 Cedar Trees ≥ 8' Ht.

AREA III- MITIGATION
466 Cedar Trees ≥ 8' Ht.= 466 Canopy Trees Mitigation

CEDAR GROUPING METHOD

AREA III- MITIGATION
Rayburn Electric Cooperative
Western Cedar Group- Cedar Grouping Method

AREA I- SAMPLE AREA GROUPING METHOD
AREA I Cedar Mitigation 342 Tree; Cedar Grouping Mitigation 216 Tree
216 / 342 = 63% of Extrapolation Mitigation

AREA III- MITIGATION
Original Cedar Mitigation by Extrapolation 466 Cedar Trees
466 Trees x 0.63 = 294 Canopy Tree MItigation

REC SOCCER SITE TOTAL MITIGATION
Area I Mitigation- 410 Canopy Trees
Area II Mitigation- 0 Canopy Trees
Area III Mitigation- 466 Canopy Trees
Total Mitigation- 876 Canopy Trees

REC SOCCER SITE TOTAL MITIGATION- without Cedar Trees
Area I Mitigation- 25 Canopy Trees
Area II Mitigation- 0 Canopy Trees
Area III Mitigation- 0 Canopy Trees
Total Mitigation- 25 Canopy Trees

REC SOCCER SITE TOTAL MITIGATION- with Cedar Grouping
Area I Mitigation- 269 Canopy Trees
Area II Mitigation- 0 Canopy Trees
Area III Mitigation- 294 Canopy Trees
Total Mitigation- 563 Canopy Trees

APPROVED:
I hereby certify that the above and foregoing site plan for a development in the City of Rockwall, Texas, was approved by the Planning & Zoning Commission of the City of Rockwall on the 15 day of July, 2025.

WITNESS OUR HANDS, this 15 day of July, 2025.

Planning & Zoning Commission, Chairman — Director of Planning and Zoning

CASE NO. SP2025-023

REV	DATE	REV.BY	P.M.	ENG.	REVISION/RELEASE
0	07/29/2025	BS	BS	BS	ISSUED FOR REVIEW

Rayburn Electric Cooperative
r.delta ENGINEERS
618 Main Street
Garland, TX 75040
Ph. (972) 494-5031
Fax (972) 487-2270
www.rdelta.com
TBPE No. F-1515

REGISTERED LANDSCAPE ARCHITECT ROBERT P. STOFFELS 7025 STATE OF TEXAS 7/29/25

THE CACHEAL APPEARING ON THIS DOCUMENT IS VALID IF, AND ONLY IF, ACCOMPANIED BY AN ORIGINAL SIGNATURE OF THE REGISTRANT AND DATE OF EXECUTION. DOCUMENTS NOT BEARING EACH OF THE 3 AFOREMENTIONED ITEMS SHALL BE CONSIDERED INCOMPLETE AND SHALL NOT BE USED FOR CONSTRUCTION, PERMIT, OR BIDDING PURPOSES.

THIS DRAWING IS RELEASED FOR BIDDING, CONSTRUCTION AND PERMITTING UNDER THE AUTHORITY OF ROBERT P. STOFFELS, LA #7025 ON JUNE 29, 2025.

JOB NO. 3036-21	DESIGN BY BS
CREATED	CODE
PLOTTED 7/29/2025	CHECKED BY BS
LAST UPDATE BY	
DRAWN: MW	SCALE: AS NOTED
CHECKED:	DRAWING NO.: TM-6
APPROVED:	ISSUE: 0
FILENAME:	

REC CAMPUS EXPANSION
SOCCER FIELDS & PARKING
SH 205
ROCKWALL, TX 75032

TREE MITIGATION PLAN

Plant Schedule

TREES	CODE	QTY	BOTANICAL NAME	COMMON NAME	SIZE	REMARKS
	UC	20	Ulmus crassifolia	Cedar Elm	65 gal.	4" Caliper, Min 12` Height, 7' Spread
	UP	4	Ulmus parvifolia	Lacebark Elm	65 gal.	4" Caliper, Min 12` Height, 7' Spread
	QM	5	Quercus macrocarpa	Bur Oak	65 gal.	4" Caliper, Min 12` Height, 7' Spread
	QV	25	Quercus virginiana	Live Oak	65 gal.	4" Caliper, Min 12` Height, 7' Spread
	CC	3	Cercis canadensis	Red Bud	45 gal.	3" Caliper, Min 6` Height, 4' Spread
	SA	8	Sophora affinis	Eve's Necklace	45 gal.	3" Caliper, Min 6` Height, 4' Spread
	ID	6	Ilex decidua	Possumhaw Holly	45 gal.	3" Caliper, Min 6` Height, 4' Spread

SHRUBS	CODE	QTY	BOTANICAL NAME	COMMON NAME	SIZE	CONTAINER	REMARKS
	IC	172	Ilex cornuta 'Burfordii Nana'	Dwarf Burford Holly	10 gal.	Cont.	4` O.C., Min. 3' Height

GROUND COVERS	CODE	QTY	BOTANICAL NAME	COMMON NAME	REMARKS
		299,509 s.f.	Tif Turf Bermuda	Tif Turf Bermuda Grass	Solid Sod
		242,086 s.f.	Tahoma31 Bermuda	Tahoma 31 Bermuda Grass	Solid Sod
		13,115 s.f.	Common Bermuda	Common Bermuda Grass	Hydromulch
	Shd mul	3,006 s.f.		Shredded Hardwood Mulch	--

LEGEND

LO 3 — PLANT SYMBOL, REF. PLANT SCHEDULE / PLANT QUANITY

EXISTING TREES TO REMAIN

METAL EDGING @ PLANTING BED BORDER WITH TURF, QUANITY- 1,444 L.F.

APPROVED:
I hereby certify that the above and foregoing site plan for a development in the City of Rockwall, Texas, was approved by the Planning & Zoning Commission of the City of Rockwall on the 15 day of July, 2025.

WITNESS OUR HANDS, this 15 day of July, 2025.

Planning & Zoning Commission, Chairman

Director of Planning and Zoning

LANDSCAPE REQUIREMENTS

Landscape Buffer Components Street Frontage- Mims Road
Total (10' Wide) Required Landscape Buffer Area - 7,786 SF
Total (10' Wide) *Provided Landscape Buffer Area - 7,786 SF*

3,006 SF OF LANDSCAPE BED
4,780 SF OF TURF PROVIDED

Landscape Buffer Trees Street Frontage- SH 205-
See Plans

Landscape Buffer Trees Street Frontage- Mims Road

Street Frontage Length - 825 LF
1 Canopy Tree per 50 LF of Street Frontage (Min.4" Cal.)
1 Accent Tree per 50 LF of Street Frontage (4' Ht. Min.)

17 CANOPY / 17 ACCENT TREES REQUIRED

17 CANOPY / 17 ACCENT TREES PROVIDED

Landscape Parking Trees
1 Canopy Tree/ 10 parking spaces (Min.4" Cal.)
1 Tree within 80' of each parking space (Min.4" Cal.)

37 CANOPY TREES REQUIRED

37 CANOPY TREES PROVIDED

IRRIGATION:
An automatic irrigation system will be installed by the Owner, to water the required landscape improvements. Irrigation plans to be provided.

NOTE:
Landscape Plans shall meet requirements in the Unified Development Code-Article 8 with exceptions granted to Owner if approved.

Trees that are existing within the landscape buffer or limbs that enter into the landscape buffer shall be pruned by a certified arbortist. It shall be pruned to allow for sunlight to filter through existing tree to facilitate success of newly planted trees.

NOTES

1. "The owner, tenant and their agent, if any, shall be jointly and severally responsible for the maintenance of all landscaping. All required landscaping shall be maintained in a neat and orderly manner at all times. This shall include mowing, edging, pruning, fertilizing, watering, weeding, and such activities common to the maintenance of landscaping"

2. "Landscape areas shall be kept free of trash, litter, weeds and other such material or plants not a part of the landscaping"

3. "No substitutions for plant materials without approval by the Director"

4. "The right-of-way adjacent to required landscape areas shall be maintained by the property owner in the same manner as the required landscape area. All driveways shall maintain site visibility. All plantings intended for erosion control will be maintained. The City may require revegetation to prevent erosion or slippage"

5. "All plant material shall be maintained in a healthy and growing condition as is appropriate for the season of the year. Plant materials which die shall be replaced with plant material of similar variety and size"

6. "When overhead or underground utilities are present, landscape plan alterations may be considered by the Director"

7. "All required landscape areas shall be provided with an automatic underground irrigation system with rain and freeze sensors and/or evapotranspiration (ET) weather-based controllers and said irrigation system shall be designed by a qualified professional and installed by a licensed irrigator"

8. "All trees are to be equipped with a bubbler irrigation system"

9. "Required landscaped open areas and disturbed soil areas shall be completely covered with living plant material"

10. "All streetscape furniture (benches, lampposts, trash receptacles, patio furniture, bike racks, etc.) shall be a chip and flake resistant metal, decorative, and generally black "storm cloud" or comparable in color"

11. "Excessive pruning of plant materials is prohibited. (e.g. topping crape myrtles, pruning "up" creating a carrot top")

12. "All transformers and mechanical equipment to be screened with evergreen shrubs, to be 2' at time of planting."

13. No Tree Planting within 5 feet of water/storm sewer lines.

N

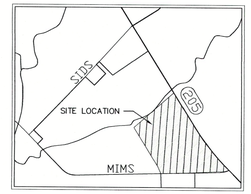

REV	DATE	REV.BY	P.M.	ENG.	REVISION/RELEASE
0	07/29/2025	BS	BS	BS	ISSUED FOR REVIEW

REC RayburnElectric COOPERATIVE
r.delta ENGINEERS
618 Main Street
Garland, TX 75040
Ph. (972) 494-5031
Fax (972) 487-2270
www.rdelta.com
TBPE No. F-1515

REGISTERED LANDSCAPE ARCHITECT — ROBERT P. STOFFELS — 1025 — STATE OF TEXAS — 7/29/25

THE CADDEAL APPEARING ON THIS DOCUMENT IS VALID IF, AND ONLY IF, ACCOMPANIED BY AN ORIGINAL SIGNATURE OF THE REGISTRANT AND DATE OF EXECUTION. DOCUMENTS NOT BEARING EACH OF THE 3 AFOREMENTIONED ITEMS SHALL BE CONSIDERED INCOMPLETE AND SHALL NOT BE USED FOR CONSTRUCTION, PERMIT, OR BIDDING PURPOSES.

THIS DRAWING IS RELEASED FOR BIDDING, CONSTRUCTION AND PERMITTING UNDER THE AUTHORITY OF ROBERT P. STOFFELS, LA #1025 ON JUNE 29, 2025.

JOB NO.	3036-21	DESIGN BY	BS
CREATED		CODE	
PLOTTED	7/29/2025	CHECKED BY	BS
LAST UPDATE BY			
DRAWN:	MW	SCALE:	AS NOTED
CHECKED:		DRAWING NO.:	LP-1
APPROVED:		ISSUE:	0
FILENAME:			

CASE NO. SP2025-023

REC CAMPUS EXPANSION
SOCCER FIELDS & PARKING
SH 205
ROCKWALL, TX 75032

LANDSCAPE PLAN

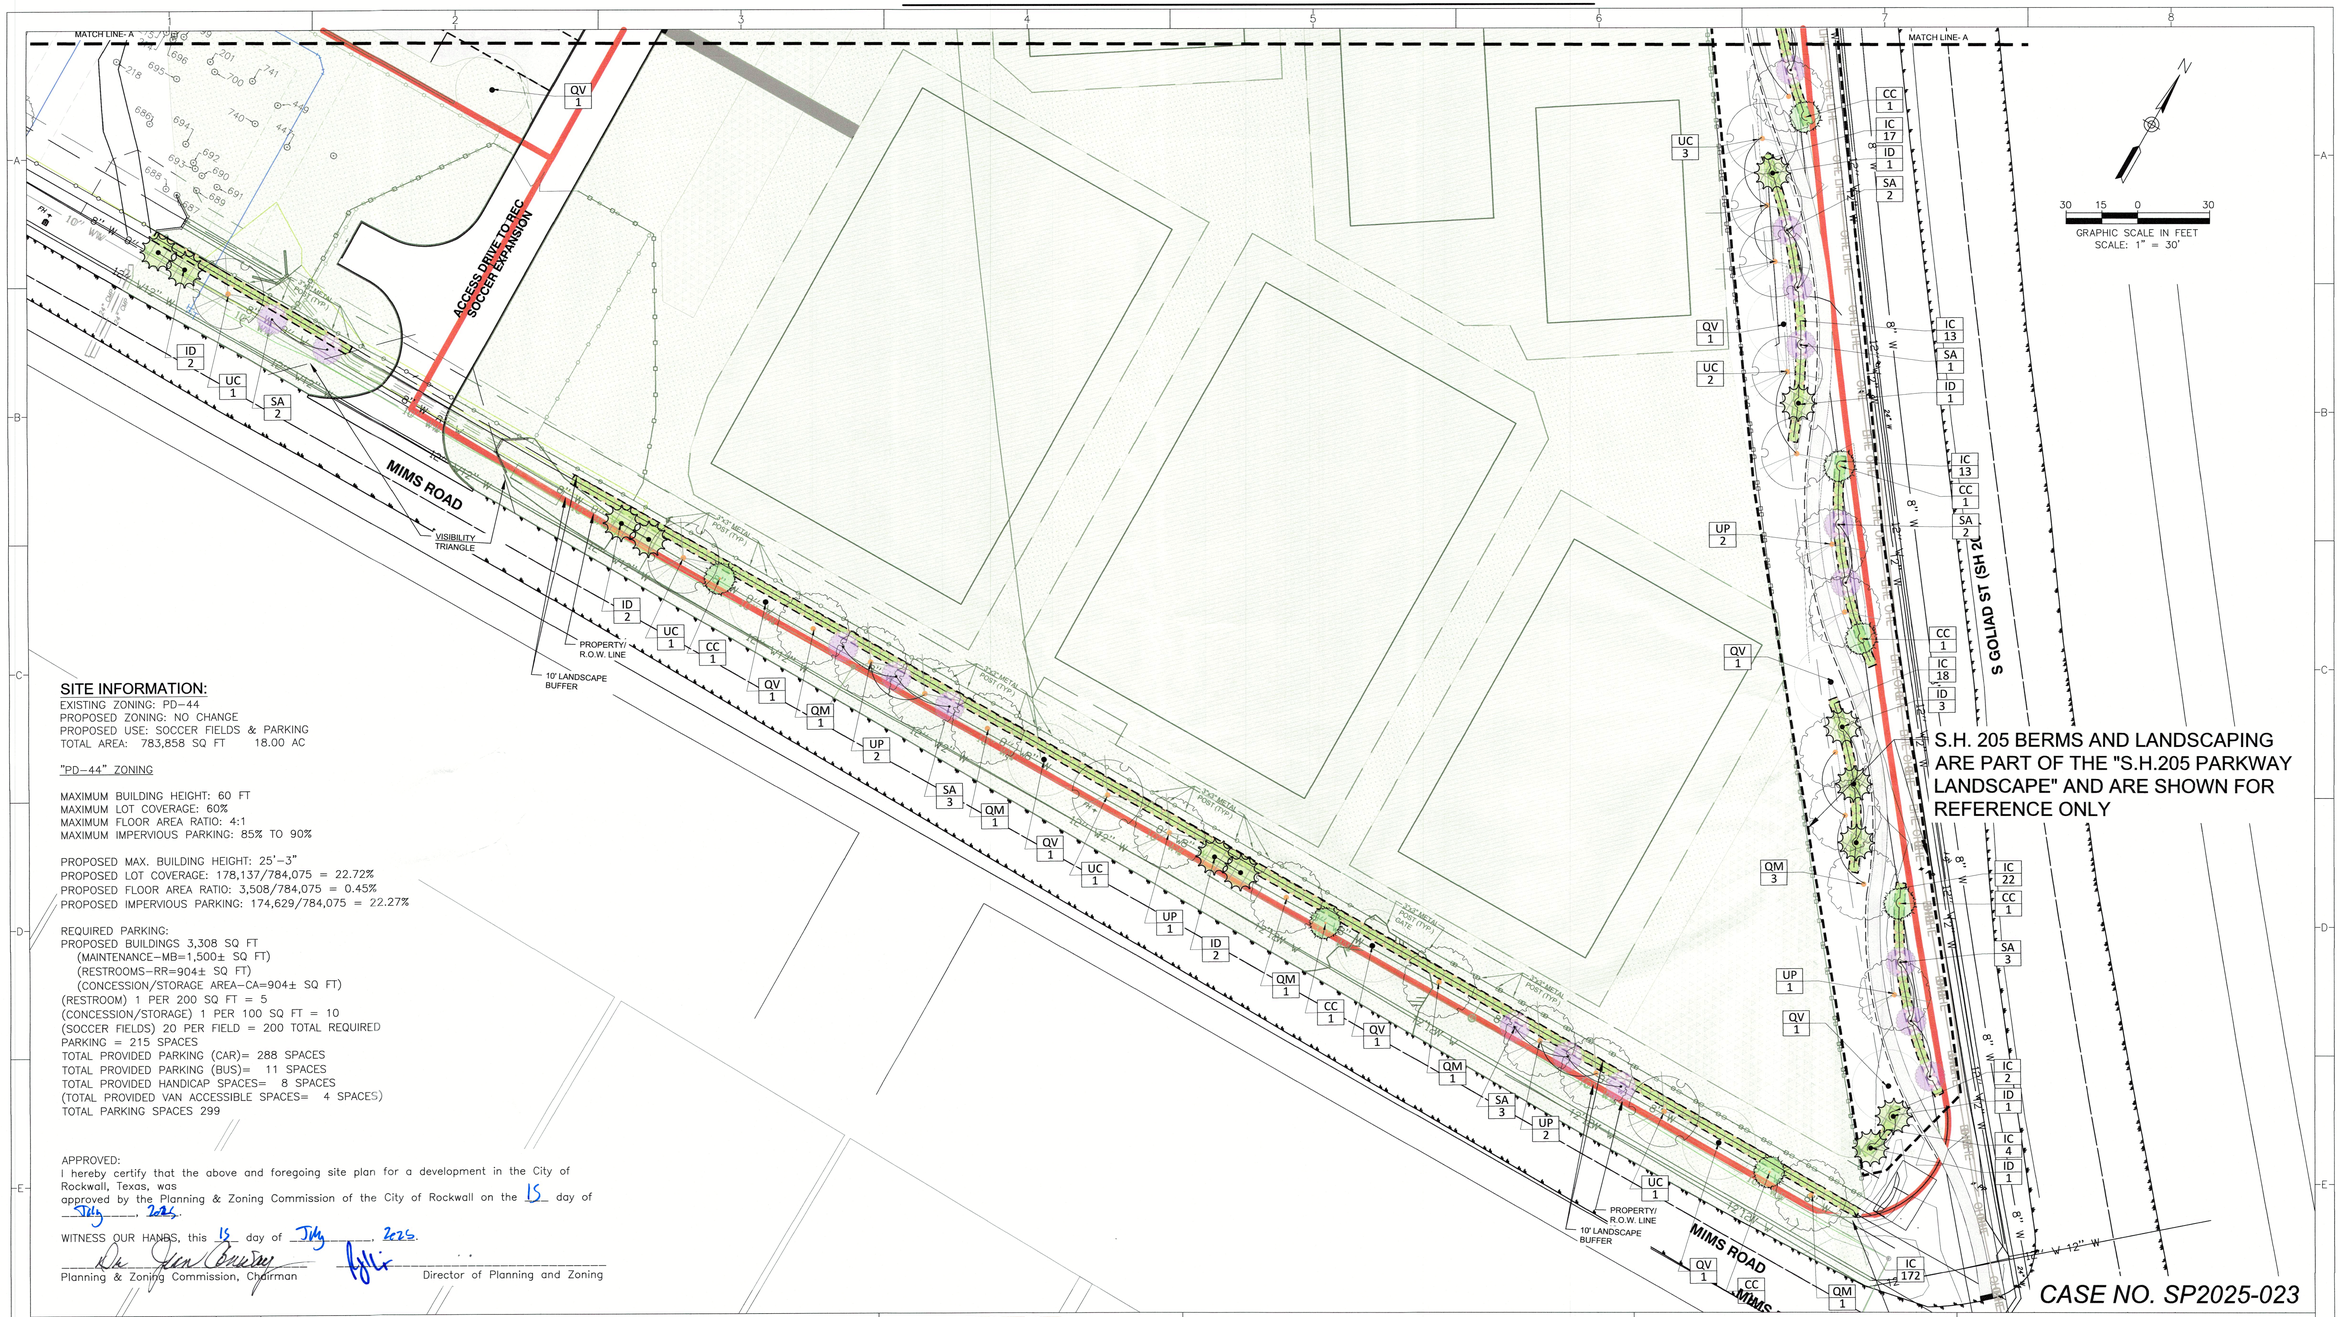

SITE INFORMATION:

EXISTING ZONING: PD-44
PROPOSED ZONING: NO CHANGE
PROPOSED USE: SOCCER FIELDS & PARKING
TOTAL AREA: 783,858 SQ FT 18.00 AC

"PD-44" ZONING

MAXIMUM BUILDING HEIGHT: 60 FT
MAXIMUM LOT COVERAGE: 60%
MAXIMUM FLOOR AREA RATIO: 4:1
MAXIMUM IMPERVIOUS PARKING: 85% TO 90%

PROPOSED MAX. BUILDING HEIGHT: 25'-3"
PROPOSED LOT COVERAGE: 178,137/784,075 = 22.72%
PROPOSED FLOOR AREA RATIO: 3,508/784,075 = 0.45%
PROPOSED IMPERVIOUS PARKING: 174,629/784,075 = 22.27%

REQUIRED PARKING:
PROPOSED BUILDINGS 3,308 SQ FT
(MAINTENANCE-MB=1,500± SQ FT)
(RESTROOMS-RR=904± SQ FT)
(CONCESSION/STORAGE AREA-CA=904± SQ FT)
(RESTROOM) 1 PER 200 SQ FT = 5
(CONCESSION/STORAGE) 1 PER 100 SQ FT = 10
(SOCCER FIELDS) 20 PER FIELD = 200 TOTAL REQUIRED
PARKING = 215 SPACES
TOTAL PROVIDED PARKING (CAR)= 288 SPACES
TOTAL PROVIDED PARKING (BUS)= 11 SPACES
TOTAL PROVIDED HANDICAP SPACES= 8 SPACES
(TOTAL PROVIDED VAN ACCESSIBLE SPACES= 4 SPACES)
TOTAL PARKING SPACES 299

APPROVED:
I hereby certify that the above and foregoing site plan for a development in the City of Rockwall, Texas, was approved by the Planning & Zoning Commission of the City of Rockwall on the 15 day of July, 2025.

WITNESS OUR HANDS, this 15 day of July, 2025.

Planning & Zoning Commission, Chairman — Director of Planning and Zoning

S.H. 205 BERMS AND LANDSCAPING ARE PART OF THE "S.H.205 PARKWAY LANDSCAPE" AND ARE SHOWN FOR REFERENCE ONLY

CASE NO. SP2025-023

REV	DATE	REV.BY	P.M.	ENG.	REVISION/RELEASE
0	07/29/2025	BS	BS	BS	ISSUED FOR REVIEW

RayburnElectric COOPERATIVE
r.delta ENGINEERS
618 Main Street
Garland, TX 75040
Ph. (972) 494-5031
Fax (972) 487-2270
www.rdelta.com
TBPE No. F-1515

REGISTERED LANDSCAPE ARCHITECT ROBERT P. STOFFELS 7025 STATE OF TEXAS 6/29/25

THE ORIGINAL APPEARING ON THIS DOCUMENT IS VALID IF, AND ONLY IF, ACCOMPANIED BY AN ORIGINAL SIGNATURE OF THE REGISTRANT AND DATE OF EXECUTION. DOCUMENTS NOT BEARING EACH OF THE 3 AFOREMENTIONED ITEMS SHALL BE CONSIDERED INCOMPLETE AND SHALL NOT BE USED FOR CONSTRUCTION, PERMIT, OR BIDDING PURPOSES.

THIS DRAWING IS RELEASED FOR BIDDING, CONSTRUCTION AND PERMITTING UNDER THE AUTHORITY OF ROBERT P. STOFFELS, LA #7025 ON JUNE 29, 2025.

JOB NO. 3036-21	DESIGN BY BS		
CREATED	CODE		
PLOTTED 7/29/2025	CHECKED BY BS		
LAST UPDATE BY			
DRAWN: MW	SCALE: AS NOTED		
CHECKED:	DRAWING NO.: LP-2	ISSUE: 0	
APPROVED:			
FILENAME:			

REC CAMPUS EXPANSION SOCCER FIELDS & PARKING SH 205 ROCKWALL, TX 75032

LANDSCAPE PLAN

MATCH LINE- B

MATCH LINE- A

S.H. 205 BERMS AND LANDSCAPING ARE PART OF THE "S.H.205 PARKWAY LANDSCAPE" AND ARE SHOWN FOR REFERENCE ONLY

NOTE:
REFERENCE SHEET LP-2 FOR SITE DATA LISTING

ACCESS DRIVE TO REC SOCCER EXPANSION

FUTURE SOCCER COMPLEX ACCESS

S GOLIAD ST (SH 205)

GRAPHIC SCALE IN FEET
SCALE: 1" = 30'

APPROVED:
I hereby certify that the above and foregoing site plan for a development in the City of Rockwall, Texas, was approved by the Planning & Zoning Commission of the City of Rockwall on the 15 day of July, 2025.

WITNESS OUR HANDS, this 15 day of July, 2025.

Planning & Zoning Commission, Chairman

Director of Planning and Zoning

CASE NO. SP2025-023

REV	DATE	REV.BY	P.M.	ENG.	REVISION/RELEASE
0	07/29/2025	BS	BS	BS	ISSUED FOR REVIEW

REC RayburnElectric COOPERATIVE

r.delta ENGINEERS
618 Main Street
Garland, TX 75040
Ph. (972) 494-5031
Fax (972) 487-2270
www.rdelta.com
TBPE No. F-1515

REGISTERED LANDSCAPE ARCHITECT ROBERT P. STOFFELS 1025 STATE OF TEXAS 7/29/25

THE ORIGINAL APPEARING ON THIS DOCUMENT IS VALID IF, AND ONLY IF, ACCOMPANIED BY AN ORIGINAL SIGNATURE OF THE REGISTRANT AND DATE OF EXECUTION. DOCUMENTS NOT BEARING EACH OF THE 3 AFOREMENTIONED ITEMS SHALL BE CONSIDERED INCOMPLETE AND SHALL NOT BE USED FOR CONSTRUCTION, PERMIT, OR BIDDING PURPOSES.

THIS DRAWING IS RELEASED FOR BIDDING, CONSTRUCTION AND PERMITTING UNDER THE AUTHORITY OF ROBERT P. STOFFELS, LA #1025 ON JUNE 29, 2025.

JOB NO.	3036-21	DESIGN BY	BS
CREATED		CODE	
PLOTTED	7/29/2025	CHECKED BY	BS
LAST UPDATE BY			
DRAWN:	MW	SCALE:	AS NOTED
CHECKED:		DRAWING NO.:	LP-3
APPROVED:		ISSUE:	0
FILENAME:			

REC CAMPUS EXPANSION SOCCER FIELDS & PARKING
SH 205
ROCKWALL, TX 75032

LANDSCAPE PLAN

APPROVED:
I hereby certify that the above and foregoing site plan for a development in the City of Rockwall, Texas, was approved by the Planning & Zoning Commission of the City of Rockwall on the 15 day of July, 2025.

WITNESS OUR HANDS, this 15 day of July, 2025.

Planning & Zoning Commission, Chairman

Director of Planning and Zoning

S.H. 205 BERMS AND LANDSCAPING ARE PART OF THE "S.H.205 PARKWAY LANDSCAPE" AND ARE SHOWN FOR REFERENCE ONLY

NOTE:
REFERENCE SHEET LP-2
FOR SITE DATA LISTING

MATCH LINE- B

GRAPHIC SCALE IN FEET
SCALE: 1" = 30'

S GOLIAD ST (SH 205)

CASE NO. SP2025-023

REV	DATE	REV.BY	P.M.	ENG.	REVISION/RELEASE
0	07/29/2025	BS	BS	BS	ISSUED FOR REVIEW

RayburnElectric COOPERATIVE
r.delta ENGINEERS
618 Main Street
Garland, TX 75040
Ph. (972) 494-5031
Fax (972) 487-2270
www.rdelta.com
TBPE No. F-1515

REGISTERED LANDSCAPE ARCHITECT
ROBERT P. STOFFELS
7025
STATE OF TEXAS
6/29/25

THE ORIGINAL APPEARING ON THIS DOCUMENT IS VALID IF, AND ONLY IF, ACCOMPANIED BY AN ORIGINAL SIGNATURE OF THE REGISTRANT AND DATE OF EXECUTION. DOCUMENTS NOT BEARING EACH OF THE 3 AFOREMENTIONED ITEMS SHALL BE CONSIDERED INCOMPLETE AND SHALL NOT BE USED FOR CONSTRUCTION, PERMIT, OR BIDDING PURPOSES.

THIS DRAWING IS RELEASED FOR BIDDING, CONSTRUCTION AND PERMITTING UNDER THE AUTHORITY OF ROBERT P. STOFFELS, LA #7025 ON JUNE 29, 2025.

JOB NO.	3036-21	DESIGN BY	BS
CREATED		CODE	
PLOTTED	7/29/2025	CHECKED BY	BS
LAST UPDATE BY			
DRAWN:	MW	SCALE:	AS NOTED
CHECKED:		DRAWING NO.:	LP-4
APPROVED:		ISSUE:	0
FILENAME:			

REC CAMPUS EXPANSION
SOCCER FIELDS & PARKING
SH 205
ROCKWALL, TX 75032

LANDSCAPE PLAN

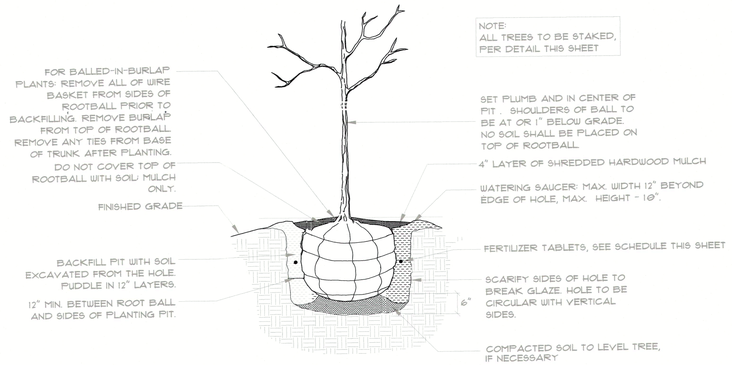

A SECTION: TREE PLANTING - B&B, BOX, CONT.
NTS

APPROVED:
I hereby certify that the above and foregoing site plan for a development in the City of Rockwall, Texas, was approved by the Planning & Zoning Commission of the City of Rockwall on the 15 day of July, 2025.

WITNESS OUR HANDS, this 15 day of July, 2025.

Planning & Zoning Commission, Chairman

Director of Planning and Zoning

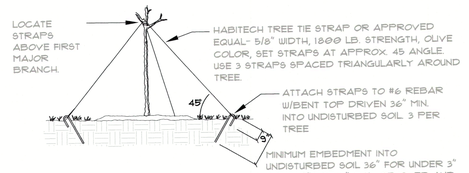

RE: GENERAL NOTES AND SPECIFICATION DATA FOR PLANTING NOTES.

B SECTION: TREE GUYING
NTS

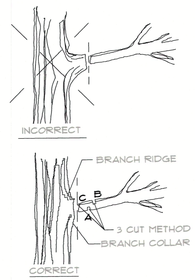

PRUNING NOTES:

1. REMOVE ALL BROKEN, DISEASED, OR WEAK BRANCHES.
2. MAKE ALL CUTS AS CLOSE TO THE BRANCH AS POSSIBLE-LEAVE THE BRANCH COLLAR
3. DO NOT CUT A LEADER.
4. PRUNE SO AS TO RETAIN THE NATURAL FORM OF THE TREE.
5. REMOVE APPROXIMATELY 1/3 OF INTERIOR BRANCHING.
6. DO NOT TIP PRUNE.
7. CONTACT LANDSCAPE ARCHITECT PRIOR TO PRUNING FOR FURTHER INSTRUCTIONS.
8. CUTS OVER 1/2" DIAMETER MADE TO TREES OF THE OAK FAMILY (IE RED OAK, LIVE OAK, BUR OAK, ETC.) FROM FEBRUARY 15 - DECEMBER 15 SHALL BE PAINTED WITH TREE PRUNING PAINT IMMEDIATELY FOLLOWING PRUNING (ONE HOUR MAX.) APPLY SUFFICIENT COATS TO ENSURE SEALING OF THE CUT.
9. REMOVE LARGE LIMBS BY PERFORMING THE 3-CUT METHOD.

C SECTION: TREE PRUNING
NTS

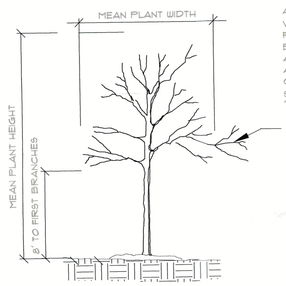

ALL TREES SHALL BE VIGOROUS, HEALTHY, & WELL FORMED. FOLIAGE MASS SHALL BE FULL HEIGHT AND SPREAD AS PER THE GENERAL NOTES AND SPECIFICATION DATA. SEE GENERAL NOTES, SPECIFICATION DATA & DETAIL "C" FOR PRUNING NOTES.

OUTSTANDING BRANCHES NOT INCLUDED IN THE PLANT MEASUREMENTS.

MEAN PLANT WIDTH SHALL BE CENTERED ON TRUNK, AND SHALL BE SYMMETRICAL

D SECTION: TREE INFORMATION
NTS

FERTILIZER SCHEDULE: PLANTING

TREES	SHRUBS AND PERENNIALS:
5-GALLON TREES 2 AGRIFORM* 21 GRAM TABLETS 15-GALLON TREES 3 AGRIFORM* 21 GRAM TABLETS 30-GALLON AND B&B MATERIAL 1 AGRIFORM* 21 GRAM TABLET PER CALIPER EACH ONE-HALF (1/2) INCH OF CALIPER	1-GALLON AND SMALLER 1 AGRIFORM* 21 GRAM TABLET 3 TO 5-GALLON AND B&B MATERIAL WITH SPREADS TO THREE (3) FT. 2 AGRIFORM* 21 GRAM TABLETS 15-GALLON AND B&B MATERIAL WITH SPREADS GREATER THAN THREE (3) FT. 3 AGRIFORM* 21 GRAM TABLETS
SPACE TABLETS EVENLY AROUND ROOT BALL APPROX. 8" BELOW GRADE. PLACE NEXT TO BALL	PLACE TABLETS AT A DEPTH APPROX. 1/3 BALL DEPTH AND NEXT TO BALL
* OR APPROVED EQUAL	* OR APPROVED EQUAL

E CHART: FERTILIZER SCHEDULE

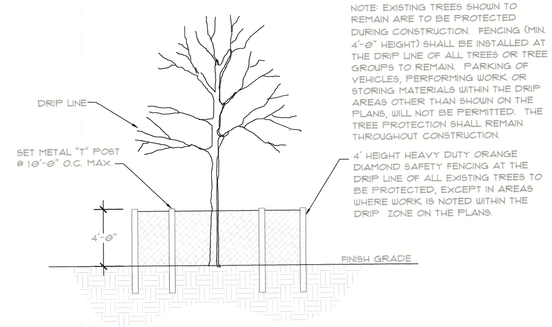

NOTE: EXISTING TREES SHOWN TO REMAIN ARE TO BE PROTECTED DURING CONSTRUCTION. FENCING (MIN. 4'-0" HEIGHT) SHALL BE INSTALLED AT THE DRIP LINE OF ALL TREES OR TREE GROUPS TO REMAIN. PARKING OF VEHICLES, PERFORMING WORK OR STORING MATERIALS WITHIN THE DRIP AREAS OTHER THAN SHOWN ON THE PLANS, WILL NOT BE PERMITTED. THE TREE PROTECTION SHALL REMAIN THROUGHOUT CONSTRUCTION.

4' HEIGHT HEAVY DUTY ORANGE DIAMOND SAFETY FENCING AT THE DRIP LINE OF ALL EXISTING TREES TO BE PROTECTED, EXCEPT IN AREAS WHERE WORK IS NOTED WITHIN THE DRIP ZONE ON THE PLANS.

C SECTION: TREE PROTECTION
NTS

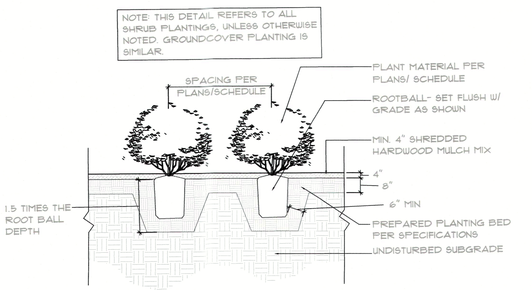

F DETAIL: LANDSCAPE BED W/ MULCH
NOT TO SCALE

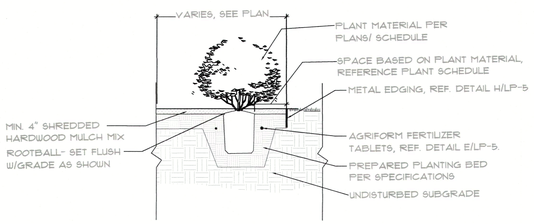

G SECTION: LANDSCAPE BED W/ MULCH AND METAL EDGING
NOT TO SCALE

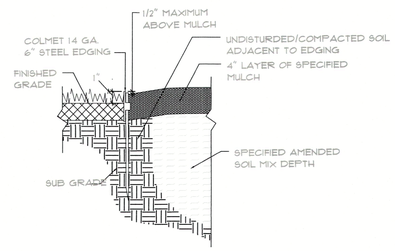

H SECTION: METAL EDGING
NOT TO SCALE

CASE NO. SP2025-023

REV	DATE	REV.BY	P.M.	ENG.	REVISION/RELEASE
0	07/29/2025	BS	BS	BS	ISSUED FOR REVIEW

REC RayburnElectric COOPERATIVE
r.delta ENGINEERS
618 Main Street
Garland, TX 75040
Ph. (972) 494-5031
Fax (972) 487-2270
www.rdelta.com
TBPE No. F-1515

REGISTERED LANDSCAPE ARCHITECT ROBERT P. STOFFELS 1025 STATE OF TEXAS 6/29/25

THE CADDEAL APPEARING ON THIS DOCUMENT IS VALID IF, AND ONLY IF, ACCOMPANIED BY AN ORIGINAL SIGNATURE OF THE RECEIVING AND DATE OF EXECUTION. DOCUMENTS NOT BEARING EACH OF THE 3 AFOREMENTIONED ITEMS SHALL BE CONSIDERED INCOMPLETE AND SHALL NOT BE USED FOR CONSTRUCTION, PERMIT, OR BIDDING PURPOSES.

THIS DRAWING IS RELEASED FOR BIDDING, CONSTRUCTION AND PERMITTING UNDER THE AUTHORITY OF ROBERT P. STOFFELS, LA #1025 ON JUNE 29, 2025.

JOB NO. 3036-21	DESIGN BY BS		
CREATED	CODE		
PLOTTED 7/29/2025	CHECKED BY BS		
LAST UPDATE BY			
DRAWN: MW	SCALE: AS NOTED		
CHECKED:	DRAWING NO.: LP-5	ISSUE: 0	
APPROVED:			
FILENAME:			

REC CAMPUS EXPANSION
SOCCER FIELDS & PARKING
SH 205
ROCKWALL, TX 75032

LANDSCAPE DETAILS

SITE INFORMATION:

EXISTING ZONING: PD-44
PROPOSED ZONING: NO CHANGE
PROPOSED USE: SOCCER FIELDS & PARKING
TOTAL AREA: 783,858 SQ FT 18.00 AC

"PD-44" ZONING

MAXIMUM BUILDING HEIGHT: 60 FT
MAXIMUM LOT COVERAGE: 60%
MAXIMUM FLOOR AREA RATIO: 4:1
MAXIMUM IMPERVIOUS PARKING: 85% TO 90%

PROPOSED MAX. BUILDING HEIGHT: 25'-3"
PROPOSED LOT COVERAGE: 178,137/784,075 = 22.72%
PROPOSED FLOOR AREA RATIO: 3,508/784,075 = 0.45%
PROPOSED IMPERVIOUS PARKING: 174,629/784,075 = 22.27%

REQUIRED PARKING:
PROPOSED BUILDINGS 3,308 SQ FT
(MAINTENANCE-MB=1,500± SQ FT)
(RESTROOMS-RR=904± SQ FT)
(CONCESSION/STORAGE AREA-CA=904± SQ FT)
(RESTROOM) 1 PER 200 SQ FT = 5
(CONCESSION/STORAGE) 1 PER 100 SQ FT = 10
(SOCCER FIELDS) 20 PER FIELD = 200 TOTAL REQUIRED PARKING = 215 SPACES
TOTAL PROVIDED PARKING (CAR)= 288 SPACES
TOTAL PROVIDED PARKING (BUS)= 11 SPACES
TOTAL PROVIDED HANDICAP SPACES= 8 SPACES
(TOTAL PROVIDED VAN ACCESSIBLE SPACES= 4 SPACES)
TOTAL PARKING SPACES 299

01 SITE PLAN - PHOTOMETRICS

0' 60' 120' 180'

APPROVED:
I hereby certify that the above and foregoing site plan for a development in the City of Rockwall, Texas, was approved by the Planning & Zoning Commission of the City of Rockwall on the 15 day of July, 2025.

WITNESS OUR HANDS, this 15 day of July, 2025.

Planning & Zoning Commission, Chairman

Director of Planning and Zoning

ODG Engineering, Inc.
508 W. Lookout Dr.
#14-1024
Richardson, Texas 75080
Ph. (214) 346-9122
Texas Firm #8451

STATE OF TEXAS
FEDERICO DERAS
87686
LICENSED
PROFESSIONAL ENGINEER

07/31/2025

ROCKWALL SOCCER FIELDS
PHOTOMETRICS
SH 205, ROCKWALL, TEXAS

REVISIONS

No.	REVISION DATE	REVISION DESCRIPTION
1		
2		
3		

PLAN No.
2025012.010

SHEET CONTENT
SITE PLAN - PHOTOMETRICS

PROJECT
PHOTOMETRICS

DESIGNED BY : FD
DRAWN BY : FD

DATE
2025 | 07 | 01

SHEET
L-0.0

SP2025-023

SITE INFORMATION:

EXISTING ZONING: PD-44
PROPOSED ZONING: NO CHANGE
PROPOSED USE: SOCCER FIELDS & PARKING
TOTAL AREA: 783,858 SQ FT 18.00 AC

"PD-44" ZONING

MAXIMUM BUILDING HEIGHT: 60 FT
MAXIMUM LOT COVERAGE: 60%
MAXIMUM FLOOR AREA RATIO: 4:1
MAXIMUM IMPERVIOUS PARKING: 85% TO 90%

PROPOSED MAX. BUILDING HEIGHT: 25'-3"
PROPOSED LOT COVERAGE: 178,137/784,075 = 22.72%
PROPOSED FLOOR AREA RATIO: 3,508/784,075 = 0.45%
PROPOSED IMPERVIOUS PARKING: 174,629/784,075 = 22.27%

REQUIRED PARKING:
PROPOSED BUILDINGS 3,308 SQ FT
(MAINTENANCE-MB=1,500± SQ FT)
(RESTROOMS-RR=904± SQ FT)
(CONCESSION/STORAGE AREA-CA=904± SQ FT)
(RESTROOM) 1 PER 200 SQ FT = 5
(CONCESSION/STORAGE) 1 PER 100 SQ FT = 10
(SOCCER FIELDS) 20 PER FIELD = 200 TOTAL REQUIRED
PARKING = 215 SPACES
TOTAL PROVIDED PARKING (CAR)= 288 SPACES
TOTAL PROVIDED PARKING (BUS)= 11 SPACES
TOTAL PROVIDED HANDICAP SPACES= 8 SPACES
(TOTAL PROVIDED VAN ACCESSIBLE SPACES= 4 SPACES)
TOTAL PARKING SPACES 299

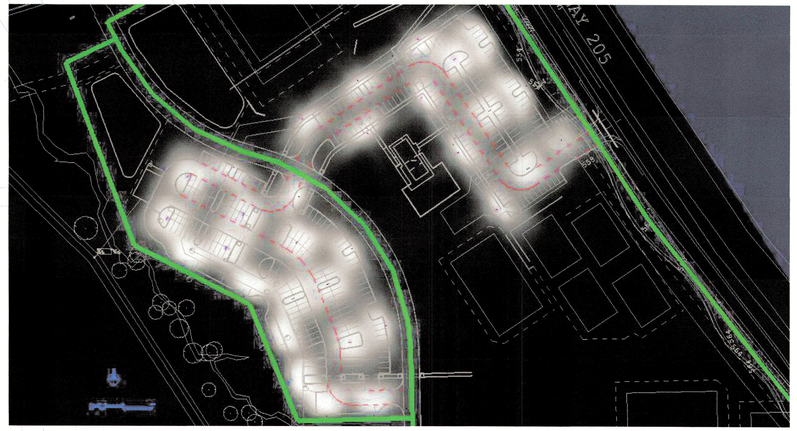

Calculation Summary							
Label	CalcType	Units	Avg	Max	Min	Avg/Min	Max/Min
Parking	Illuminance	Fc	2.36	6.2	0.4	5.90	15.50
Property Line	Illuminance	Fc	0.01	0.2	0.0	N.A.	N.A.

Luminaire Schedule

Symbol	Qty	Label	Arrangement	LLF	Description	Arr. Lum. Lumens	BUG Rating	Lum. Watts	Total Watts
	1	A	Single	0.950	VISIONAIRE VSX-II_T5_32LD_7_40K7_VOLT SINGLE @ 20' MTG. HT. (N)	9924	B3-U0-G1	67.9	67.9
	11	A-2	D180°	0.950	VISIONAIRE VSX-II_T5_32LD_7_40K7_VOLT D180° @ 20' MTG. HT. (N)	19848	B3-U0-G1	67.9	1493.8
	11	B	Single	0.950	VISIONAIRE VSX-II_T3R_48LD_7_40K7_VOLT SINGLE @ 20' MTG. HT. (N)	13793	B3-U0-G3	101.9	1120.9
	2	C	Single	0.950	VISIONAIRE VSX-II_T3R_48LD_10_40K7_BHS_VOLT SINGLE @ 20' MTG. HT. (N)	14502	B0-U0-G3	157.2	314.4
	6	D	Single	0.950	VISIONAIRE VSX-II_T4_48LD_10_40K7_BHS_VOLT SINGLE @ 20' MTG. HT. (N)	14558	B1-U0-G3	157.2	943.2

APPROVED:
I hereby certify that the above and foregoing site plan for a development in the City of Rockwall, Texas, was approved by the Planning & Zoning Commission of the City of Rockwall on the 15 day of July, 2025.

WITNESS OUR HANDS, this 15 day of July, 2025.

Planning & Zoning Commission, Chairman

Director of Planning and Zoning

ODG Engineering, Inc.
508 W. Lookout Dr.
#14-1024
Richardson, Texas 75080
Ph. (214) 346-9122
Texas Firm #8451

STATE OF TEXAS
FEDERICO DERAS
87688
LICENSED
PROFESSIONAL ENGINEER

07/31/2025

ROCKWALL SOCCER FIELDS PHOTOMETRICS

SH 205, ROCKWALL, TEXAS

REVISIONS

No.	REVISION DATE	REVISION DESCRIPTION
1		
2		
3		

PLAN No.
2025012.010

SHEET CONTENT
SITE - PARKING PHOTOMETRICS

PROJECT
PHOTOMETRICS

DESIGNED BY : FD
DRAWN BY : FD

DATE
2025 | 07 | 01

SHEET
L-1.0

SP2025-023

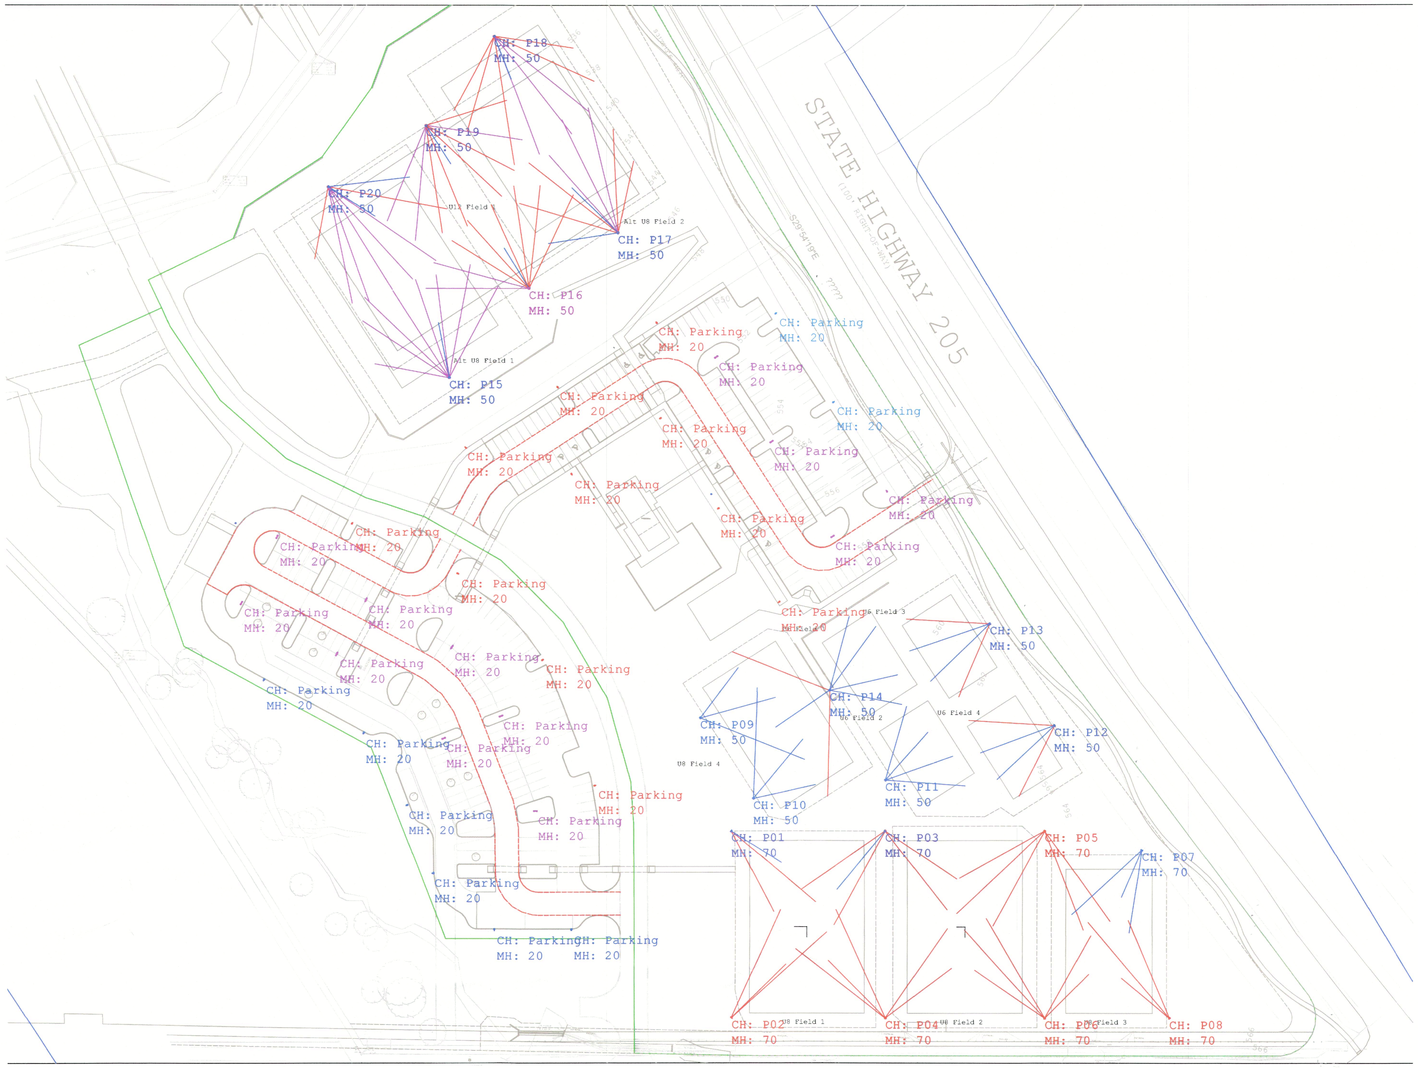

U8 Field 1 - Alt	Illuminance		
U8 Field 2 - Alt	Illuminance		

Scenario/Channel Summary
Scenario: CHM Lighting

Channel	M.H.	# Lums	Total KW
P01	70'	3	2.19 kW
P02	70'	3	2.19 kW
P03	70'	5	3.66 kW
P04	70'	5	3.66 kW
P05	70'	5	3.66 kW
P06	70'	5	3.66 kW
P07	70'	3	2.19 kW
P08	70'	3	2.19 kW
P09	50'	3	2.19 kW
P10	50'	3	2.19 kW
P11	50'	4	2.93 kW
P12	50'	4	2.93 kW
P13	50'	4	2.93 kW
P14	50'	4/3	5.13 kW
P15	50'	9	3.29 kW
P16	50'	9	3.29 kW

Fc	30.4	43	
Fc	30.2	46	

Note:
Poles are a back-to-back configuration

P14
(4) facing front - (3) facing back

SITE INFORMATION:

EXISTING ZONING: PD-44
PROPOSED ZONING: NO CHANGE
PROPOSED USE: SOCCER FIELDS & PARKING
TOTAL AREA: 783,858 SQ FT 18.00 AC

"PD-44" ZONING

MAXIMUM BUILDING HEIGHT: 60 FT
MAXIMUM LOT COVERAGE: 60%
MAXIMUM FLOOR AREA RATIO: 4:1
MAXIMUM IMPERVIOUS PARKING: 85% TO 90%

PROPOSED MAX. BUILDING HEIGHT: 25'-3"
PROPOSED LOT COVERAGE: 178,137/784,075 = 22.72%
PROPOSED FLOOR AREA RATIO: 3,508/784,075 = 0.45%
PROPOSED IMPERVIOUS PARKING: 174,629/784,075 = 22.27%

REQUIRED PARKING:
PROPOSED BUILDINGS 3,308 SQ FT
(MAINTENANCE-MB=1,500± SQ FT)
(RESTROOMS-RR=904± SQ FT)
(CONCESSION/STORAGE AREA-CA=904± SQ FT)
(RESTROOM) 1 PER 200 SQ FT = 5
(CONCESSION/STORAGE) 1 PER 100 SQ FT = 10
(SOCCER FIELDS) 20 PER FIELD = 200 TOTAL REQUIRED
PARKING = 215 SPACES
TOTAL PROVIDED PARKING (CAR)= 288 SPACES
TOTAL PROVIDED PARKING (BUS)= 11 SPACES
TOTAL PROVIDED HANDICAP SPACES= 8 SPACES
(TOTAL PROVIDED VAN ACCESSIBLE SPACES= 4 SPACES)
TOTAL PARKING SPACES 299

Luminaire Schedule
Project: Project 1
Scenario: CHM Lighting

Label	Symbol	Qty	LLF	Arrangement	Description	Lum. Watts
USLED2-D-C2-TV		33	0.950	Single	USLED2DXX5070C2XXGC FCV	733
USLED2-D-C3-TV		24	0.950	Single	USLED2DXX5070C3XXGC FCV	733
USLED2-S-C1-FCV		24	0.950	Single	USLED2SXX5070C1XXGC FCV	366
USLED2-S-C2-FCV		22	0.950	Single	USLED2SXX5070C2XXGC FCV	366
USLED2-S-C3-FCV		8	0.950	Single	USLED2SXX5070C3XXGC FCV	366

Calculation Summary
Scenario: CHM Lighting

Label	CalcType	Units	Avg	Max	Min	Avg/Min	Max/Min	# Pts	PtSpcTb	PtSpcLr
U6 Field 1	Illuminance	Fc	32.3	46	19	1.7	2.4	24	15	15
U6 Field 2	Illuminance	Fc	35.2	50	22	1.6	2.3	24	15	15
U6 Field 3	Illuminance	Fc	35.0	51	22	1.6	2.3	24	15	15
U6 Field 4	Illuminance	Fc	35.2	53	21	1.7	2.5	24	15	15
U8 Field 4	Illuminance	Fc	32.5	41	22	1.5	1.9	60	15	15
U8 Field 1	Illuminance	Fc	34.9	47	19	1.8	2.5	54	20	20
U8 Field 2	Illuminance	Fc	32.7	48	19	1.7	2.5	54	20	20
U8 Field 3	Illuminance	Fc	37.3	52	21	1.8	2.5	40	20	20
U12 Field	Illuminance	Fc	30.9	45	20	1.5	2.3	60	30	30
U8 Field 1 - Alt	Illuminance	Fc	30.4	43	17	1.8	2.5	54	20	20
U8 Field 2 - Alt	Illuminance	Fc	30.2	46	19	1.6	2.4	54	20	20

APPROVED:
I hereby certify that the above and foregoing site plan for a development in the City of Rockwall, Texas, was approved by the Planning & Zoning Commission of the City of Rockwall on the 15 day of July, 2025.

WITNESS OUR HANDS, this 15 day of July, 2025.

Planning & Zoning Commission, Chairman

Director of Planning and Zoning

ODG Engineering, Inc.
508 W. Lookout Dr.
#14-1024
Richardson, Texas 75080
Ph. (214) 346-9122
Texas Firm #8451

STATE OF TEXAS
FEDERICO DERAS
87686
LICENSED
PROFESSIONAL ENGINEER

07/31/2025

ROCKWALL SOCCER FIELDS PHOTOMETRICS

SH 205, ROCKWALL, TEXAS

REVISIONS

No.	REVISION DATE	REVISION DESCRIPTION
1		
2		
3		

PLAN No.
2025012.010

SHEET CONTENT
SITE PLAN - OVERALL FIELD PHOTOMETRICS

PROJECT
PHOTOMETRICS

DESIGNED BY : FD
DRAWN BY : FD

DATE
2025 | 07 | 01

SHEET
L-2.0

SP2025-023

Calculation Summary										
Project: Scene 3										
Scenario: CHM Lighting										
Label	CalcType	Units	Avg	Max	Min	Avg/Min	Max/Min	# Pts	PtSpcTb	PtSpcLr
U8 Field 1 - Alt	Illuminance	Fc	30.4	43	17	1.8	2.5	54	20	20
U8 Field 2 - Alt	Illuminance	Fc	30.2	46	19	1.6	2.4	54	20	20

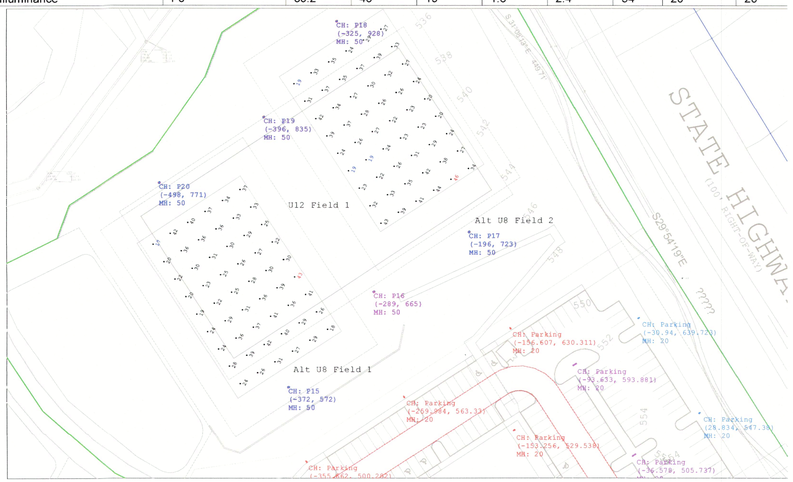

U8 Field 1-2 - Alternate
Scale: 1 inch= 70 Ft.

USLED2-S-C3-FCV		8	0.950	Single	USLED2SXX5070C3XXGC FCV			366		

Calculation Summary										
Project: Scene 2										
Scenario: CHM Lighting										
Label	CalcType	Units	Avg	Max	Min	Avg/Min	Max/Min	# Pts	PtSpcTb	PtSpcLr
U6 Field 1	Illuminance	Fc	32.3	46	19	1.7	2.4	24	15	15
U6 Field 2	Illuminance	Fc	35.2	50	22	1.6	2.3	24	15	15
U6 Field 3	Illuminance	Fc	35.0	51	22	1.6	2.3	24	15	15
U6 Field 4	Illuminance	Fc	35.2	53	21	1.7	2.5	24	15	15
U8 Field 4	Illuminance	Fc	32.5	41	22	1.5	1.9	60	15	15

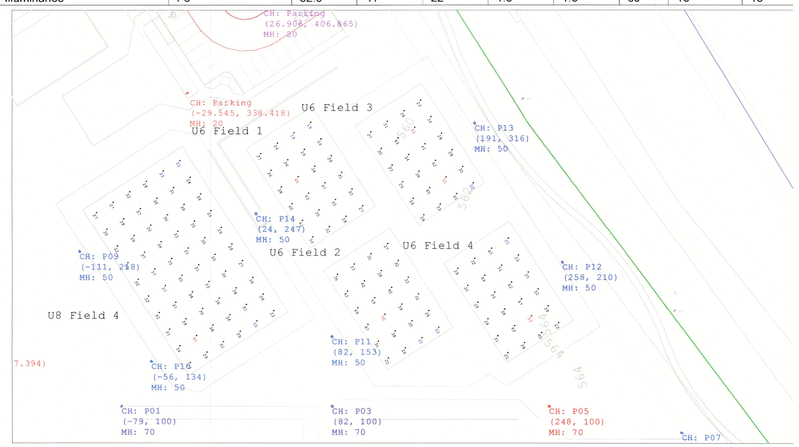

U8 Field 4, U6 Field 1-4
Scale: 1 inch= 55 Ft.

ulation Summary										
ect: Scene 4										
nario: CHM Lighting										
el	CalcType	Units	Avg	Max	Min	Avg/Min	Max/Min	# Pts	PtSpcTb	PtSpcLr
Field	Illuminance	Fc	30.9	45	20	1.5	2.3	60	30	30

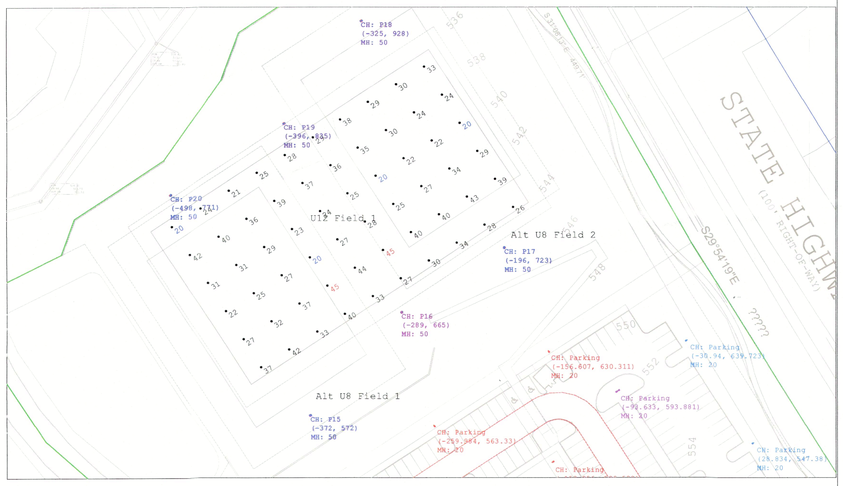

U12 Field 1
Scale: 1 inch= 65 Ft.

Calculation Summary										
Project: Project 1										
Scenario: CHM Lighting										
Label	CalcType	Units	Avg	Max	Min	Avg/Min	Max/Min	# Pts	PtSpcTb	P
U8 Field 1	Illuminance	Fc	34.9	47	19	1.8	2.5	54	20	2
U8 Field 2	Illuminance	Fc	32.7	48	19	1.7	2.5	54	20	2
U8 Field 3	Illuminance	Fc	37.3	52	21	1.8	2.5	40	20	2

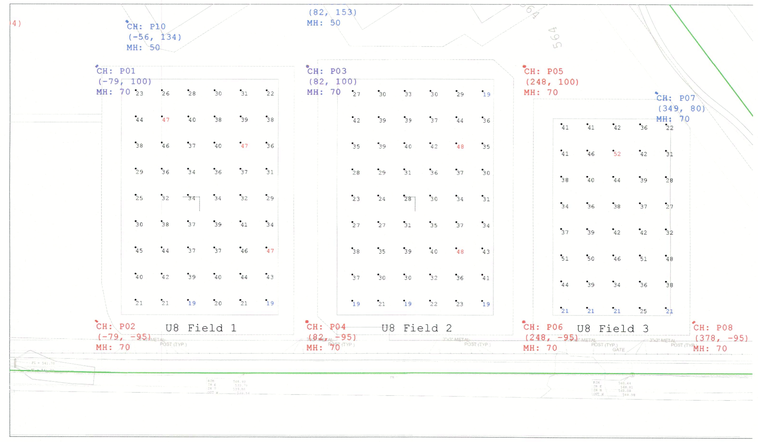

U8 Field 1-3
Scale: 1 inch= 55 Ft.

SITE INFORMATION:

EXISTING ZONING: PD-44
PROPOSED ZONING: NO CHANGE
PROPOSED USE: SOCCER FIELDS & PARKING
TOTAL AREA: 783,858 SQ FT 18.00 AC

"PD-44" ZONING

MAXIMUM BUILDING HEIGHT: 60 FT
MAXIMUM LOT COVERAGE: 60%
MAXIMUM FLOOR AREA RATIO: 4:1
MAXIMUM IMPERVIOUS PARKING: 85% TO 90%

PROPOSED MAX. BUILDING HEIGHT: 25'-3"
PROPOSED LOT COVERAGE: 178,137/784,075 = 22.72%
PROPOSED FLOOR AREA RATIO: 3,508/784,075 = 0.45%
PROPOSED IMPERVIOUS PARKING: 174,629/784,075 = 22.27%

REQUIRED PARKING:
PROPOSED BUILDINGS 3,308 SQ FT
(MAINTENANCE-MB=1,500± SQ FT)
(RESTROOMS-RR=904± SQ FT)
(CONCESSION/STORAGE AREA-CA=904± SQ FT)
(RESTROOM) 1 PER 200 SQ FT = 5
(CONCESSION/STORAGE) 1 PER 100 SQ FT = 10
(SOCCER FIELDS) 20 PER FIELD = 200 TOTAL REQUIRED PARKING = 215 SPACES
TOTAL PROVIDED PARKING (CAR)= 288 SPACES
TOTAL PROVIDED PARKING (BUS)= 11 SPACES
TOTAL PROVIDED HANDICAP SPACES= 8 SPACES
(TOTAL PROVIDED VAN ACCESSIBLE SPACES= 4 SPACES)
TOTAL PARKING SPACES 299

APPROVED:
I hereby certify that the above and foregoing site plan for a development in the City of Rockwall, Texas, was approved by the Planning & Zoning Commission of the City of Rockwall on the 15 day of July, 2025.

WITNESS OUR HANDS, this 15 day of July, 2025.

Planning & Zoning Commission, Chairman

Director of Planning and Zoning

Property Split
6/16/25
Revis
Drawn By: NR
Checked By:
Rockwall Soccer Complex
Page

ODG Engineering, Inc.
508 W. Lookout Dr.
#14-1024
Richardson, Texas 75080
Ph. (214) 346-9122
Texas Firm #8451

STATE OF TEXAS
FEDERICO DERAS
87686
LICENSED
PROFESSIONAL ENGINEER

07/31/2025

ROCKWALL SOCCER FIELDS PHOTOMETRICS

SH 205, ROCKWALL, TEXAS

REVISIONS

No.	REVISION DATE	REVISION DESCRIPTION
1		
2		
3		

PLAN No.
2025012.010

SHEET CONTENT
SITE PLAN - FIELD PHOTOMETRICS

PROJECT
PHOTOMETRICS

DESIGNED BY: FD
DRAWN BY: FD

DATE
2025 | 07 | 01

SHEET
L-2.1

SP2025-023

SITE INFORMATION:

EXISTING ZONING: PD-44
PROPOSED ZONING: NO CHANGE
PROPOSED USE: SOCCER FIELDS & PARKING
TOTAL AREA: 783,858 SQ FT 18.00 AC

"PD-44" ZONING

MAXIMUM BUILDING HEIGHT: 60 FT
MAXIMUM LOT COVERAGE: 60%
MAXIMUM FLOOR AREA RATIO: 4:1
MAXIMUM IMPERVIOUS PARKING: 85% TO 90%

PROPOSED MAX. BUILDING HEIGHT: 25'-3"
PROPOSED LOT COVERAGE: 178,137/784,075 = 22.72%
PROPOSED FLOOR AREA RATIO: 3,508/784,075 = 0.45%
PROPOSED IMPERVIOUS PARKING: 174,629/784,075 = 22.27%

REQUIRED PARKING:
PROPOSED BUILDINGS 3,308 SQ FT
(MAINTENANCE-MB=1,500± SQ FT)
(RESTROOMS-RR=904± SQ FT)
(CONCESSION/STORAGE AREA-CA=904± SQ FT)
(RESTROOM) 1 PER 200 SQ FT = 5
(CONCESSION/STORAGE) 1 PER 100 SQ FT = 10
(SOCCER FIELDS) 20 PER FIELD = 200 TOTAL REQUIRED PARKING = 215 SPACES
TOTAL PROVIDED PARKING (CAR)= 288 SPACES
TOTAL PROVIDED PARKING (BUS)= 11 SPACES
TOTAL PROVIDED HANDICAP SPACES= 8 SPACES
(TOTAL PROVIDED VAN ACCESSIBLE SPACES= 4 SPACES)
TOTAL PARKING SPACES 299

N

01 **SITE PLAN PROPERTY LINE - PHOTOMETRICS**

0' 60' 120' 180'

APPROVED:
I hereby certify that the above and foregoing site plan for a development in the City of Rockwall, Texas, was approved by the Planning & Zoning Commission of the City of Rockwall on the 15 day of July, 2025.

WITNESS OUR HANDS, this 15 day of July, 2025.

Planning & Zoning Commission, Chairman

Director of Planning and Zoning

ODG Engineering, Inc.
508 W. Lookout Dr.
#14-1024
Richardson, Texas 75080
Ph. (214) 346-9122
Texas Firm #8451

STATE OF TEXAS
FEDERICO DERAS
87686
LICENSED
PROFESSIONAL ENGINEER

07/31/2025

ROCKWALL SOCCER FIELDS PHOTOMETRICS

SH 205, ROCKWALL, TEXAS

REVISIONS

No.	REVISION DATE	REVISION DESCRIPTION
1		
2		
3		

PLAN No.
2025012.010

SHEET CONTENT
SITE PLAN - PROPERTY LINE PHOTOMETRICS

PROJECT
PHOTOMETRICS

DESIGNED BY: FD
DRAWN BY: FD

DATE
2025 | 07 | 01

SHEET
L-2.2

SP2025-023

VSX-II LED Specifications

Area - Site - Commercial - Outdoor

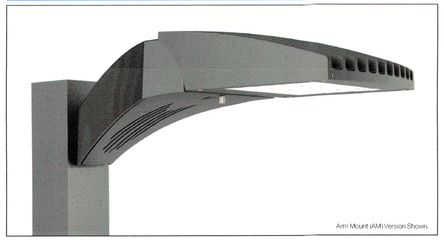

Arm Mount (AM) Version Shown.

The VSX-II Series offers clean, functional styling that is defined by its sleek low profile design and rugged construction. It combines LED performance and advanced LED thermal management technology and provides outdoor lighting that is both energy efficient and aesthetically pleasing.

The LED's performance and the driver's life are maximized by enclosing them in two separate cast aluminum housings. Easy captive screw access for mounting and maintenance.

The LED light assemblies come with 16 to 48 LEDs. Sixteen optical distribution patterns are available. Choose between 2700, 3000, 3500, 4000 or 5000 Kelvin temperature of the LEDs.

The VSX-II Series offers an impressive output of up to 23,000 lumens with a wattage package reaching up to 181 watts, delivering an average efficiency of 143 lumens per watt. With integrated controls, the VSX-II ensures optimal lighting coverage while minimizing energy consumption.

A durable polyester powder coat finish is guaranteed for five years; and is available in standard or custom colors.

The VSX-II series is an exceptional choice for commercial parking lots, office complexes, architectural projects, and other general lighting projects.

Project Name:

Catalog Number:

Type:

Date:

Location:

VISIONAIRE LIGHTING

REV. 06.28.24

Housing
Cast aluminum LED housing with integral cooling fins for thermal management.

Mounting Arm/Driver Compartment
Durable two-piece die cast aluminum driver compartment utilizes stainless steel hardware and sealed with a one-piece silicone gasket.

Thermal Management
- The VSX-II series provides excellent thermal management by mounting the LEDs to the substantial heat sink of the housing. This enables the Luminaire to withstand higher ambient temperatures and driver currents without degrading LED life.
- The L70 rating determines the point in an LEDs life when it reaches 70 percent of its initial output. The VSX-II series LEDs have been determined to last 100,000+ hours in 25° C environments when driven at 350 mA.

Optical System
- The highest lumen output LEDs are utilized in the VSX-II series. IES distribution Types I, II, II-R, II, II-W, II-LG, IV, IV-A, IV-LG, V, V-LG, V-W, V-WW, FN, FM and FW are available. The optical system qualifies as IES full cutoff to restrict light trespass, glare and light pollution.
- CRI values are 70, 80 or 90.
- CCT values are 2700K, 3000K, 3500K, 4000K, 5000K

Quali-Guard® Finish
- The finish is a Quali-Guard® textured, chemically pretreated through a multiple-stage washer, electrostatically applied, thermoset polyester powder coat finish, with a minimum of 3-5 mils thickness. Finish is oven-baked at 400° F to promote maximum adherence and finish hardness.
- Optional Zinc-Free Primer - Recommended within three miles of the ocean
- Finish is guaranteed for five (5) years.

Electrical Assembly
- The VSX-II LED series is supplied with a choice of 350, 530, 700, 1050 or 1200 mA high-performance LED drivers that accept 120v thru 480v, 50Hz to 60 Hz, input. Power factor of 90% - Rated for -40°C operations.
- 10kV surge protector supplied as standard.
- Terminal block supplied as standard on AM, SAM, MAF and UAM

Warranty
- Five (5) year Limited Warranty on entire system, including finish. For full warranty information, please visit visionairelighting.com.

Options
- Photocell & Receptacle
- Photo Receptacle and Shorting Cap
- 0-10v Dimming Driver
- Motion Sensor
- Round pole plate adapter
- Universal Pole Mount Adaptor
- Cast Wall Plate
- Rotated Optics
- Visionaire Wireless Controls
  - Enables high-end trim
  - Based on Zigbee wireless communication protocol
- Zhaga 4 Pin Receptacle

Listings
- The VSX-II Series is cULListed
- IP65 Rated Housing
- ANSI Certification
- Powder Coated Tough
- IDA Certification

3000K or lower must be selected with a feld-mount for IDA certification. Feld-mount must be selected for IDA dark sky certification.

VSX-II - ELECTRICAL LOAD (A)

Ordering Nomenclature	System Watts	120	208	240	277	347	480
VSX-II-T5-16LD-3	16	0.13	0.08	0.07	0.06	0.05	0.03
VSX-II-T5-16LD-5	25	0.21	0.12	0.10	0.09	0.07	0.05
VSX-II-T5-16LD-7	34	0.28	0.16	0.14	0.12	0.10	0.07
VSX-II-T5-16LD-10	52	0.43	0.25	0.22	0.19	0.15	0.11
VSX-II-T5-16LD-12	60	0.50	0.29	0.25	0.22	0.17	0.13
VSX-II-T5-32LD-3	33	0.28	0.16	0.14	0.12	0.10	0.07
VSX-II-T5-32LD-5	51	0.43	0.25	0.21	0.18	0.15	0.11
VSX-II-T5-32LD-7	68	0.57	0.33	0.28	0.25	0.20	0.14
VSX-II-T5-32LD-10	105	0.88	0.50	0.44	0.38	0.30	0.22
VSX-II-T5-32LD-12	121	1.01	0.58	0.50	0.44	0.35	0.25
VSX-II-T5-48LD-3	49	0.41	0.24	0.20	0.18	0.14	0.10
VSX-II-T5-48LD-5	76	0.63	0.37	0.32	0.27	0.22	0.16
VSX-II-T5-48LD-7	102	0.85	0.49	0.43	0.37	0.29	0.21
VSX-II-T5-48LD-10	157	1.31	0.75	0.65	0.57	0.45	0.33
VSX-II-T5-48LD-12	181	1.51	0.87	0.75	0.65	0.52	0.38

19645 Rancho Way - Rancho Dominguez, CA 90220 - Phone: 310.512.6480 Fax: 310.512.6486
www.visionairelighting.com

USLED2 DOUBLE MODULE

FEATURES

The USLED2 is a robust LED floodlight with a wide range of optical distributions that feature industry leading, diode-level glare control. USLED2 is designed to provide a direct replacement for retrofit 1500W HID applications in addition to new construction. USLED2 is proudly designed and manufactured in Texas, USA.

- Light Weight, High Performance and Modular
- Standard Dim to Off Drivers
- Standard Dali-2 D4i Drivers
- Available 0-10V Dimming
- Standard Internal Glare Control
- Integral or Remote Driver Operation
- Designed to Replace Up to 1500W HID Luminaires
- -40°C to 40°C Ambient Rating
- Excellent Optical Control for Limiting Spill and Glare
- Available Top Visor

ORDERING GUIDE

PRODUCT	MODULE	FINISH	CCT/CRI	OPTIC	INPUT VOLTAGE	DRIVER	GLARE CONTROL
USLED2	D						GC
USLED2 ULTRASPOT 2	**D** DOUBLE MODULE	**Standard Configuration**		**NS** NARROW	**A** 120 - 240V	**I** INTEGRAL	**GC** INTERNAL GLARE CONTROL
		GY GREY	**5070** 5000K 70CRI	**MS** MEDIUM	**B** 277 - 480V	**R** REMOTE	
		Custom Configuration*		**WS** WIDE			
		DB DARK BRONZE	**3070** 3000K 70CRI	**UW** ULTRAWIDE			
			4070 4000K 70CRI	**C1** CUT-OFF NARROW			
			5780 5700K 80CRI	**C2** CUT-OFF MEDIUM			
				C3 CUT-OFF WIDE			
				AP APRON			

DIMMING	RECEPTACLE	CONTROL	FUSING	PRE-WIRE	TUNING
D4i DALI-2 D4i	**BLANK** NONE	**Standard Configuration**	**BLANK** NONE	**BLANK** NONE	**BLANK** NONE
DTO 0-10V	**7P*** 7-PIN	**BLANK** NONE	**F1** 1 HOT LEG FUSE	**3T3P** 3' TAIL OF 16/3 CABLE WITH 3-PIN PLUG	**FTXXXX**[2] FACTORY TUNE
	ZG ZHAGA NODE	**WIL** WILLIAME WIRELESS CONTROLS	**F2** 2 HOT LEG FUSE	**5T5P** 5' TAIL OF 16/5 CABLE WITH 5-PIN PLUG	
		Custom Configuration*		**6T3X** 6' TAIL OF 16/3 CABLE	
		DMX DMX MODULE		**6T5X** 6' TAIL OF 16/5 CABLE	

1. Selection requires one of the following accessories: 36021, 36022, 36023, 36081, 36004
2. FT option allows factory reduction in drive current to meet project specific need. Contact factory for more details.
*Additional costs and lead times may apply. Contact factory for more information

ACCESSORIES

19013 6' SS SAFETY CABLE
24248 USLED2 DOUBLE MODULE TOP VISOR
36035 120-277V PHOTOCELL
36036 347-480V PHOTOCELL
36001 120-480V WILLIME TWIST-LOCK CONTROLLER
36004 120-480V SHORTING CAP
81090 GALVANIZED SLIP FITTER FOR 2" PIPE

THE INFORMATION CONTAINED IN THIS DRAWING IS THE SOLE PROPERTY OF CHM LIGHTING. ANY REPRODUCTION IN PART OR AS A WHOLE WITHOUT THE WRITTEN PERMISSION OF CHM LIGHTING, INC. IS PROHIBITED.

USLED2 DOUBLE MODULE

LIGHT WEIGHT, HIGH PERFORMANCE AND MODULAR

DIMENSIONS

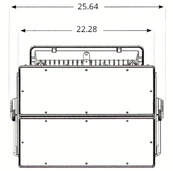

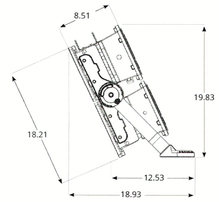

OUTPUT (5000K, 70CRI)	
DISTRIBUTION	LUMENS
NS	75,726
MS	69,520
WS	74,306
UW	64,966
AP	67,258
C1	74,178
C2	76,928
C3	75,612

MAX WATTAGE: 640W	
VOLTS	AMPS
120	5.3
208	3.1
240	2.7
277	2.3
347	1.8
480	1.3

LUMEN OUTPUT CORRECTION FACTOR	
CCT/CRI	LOOT
3070	0.976
4070	0.927
5780	0.932

LOADING			
DRIVER TYPE	MODULE COUNT	WEIGHT (lb)	EPA @ 25°
Integral	02	72	3.7
Remote	02	57	3.3

LUMEN MAINTENANCE FACTORS				
@ 25,000 HRS	@ 50,000 HRS	@ 100,000 HRS	L70 @ 25C (CALCULATED)	L70 @ 25C (REPORTED)
99.04%	97.06%	93.20%	452,500	>102,000

USLED2 DOUBLE MODULE

LIGHT WEIGHT, HIGH PERFORMANCE AND MODULAR

SPECIFICATIONS

GENERAL
The complete luminaire is ETL/cETL listed in conformance to standards ANSI/UL1598 and CSA C22.2 No. 250.0 with an ambient temperature rating of -40°C to 40°C. CHM Lighting is proud to declare that all engineering and manufacturing is done in Texas, USA.

MECHANICAL
To ensure long life of the drivers, the driver housing is thermally isolated from the LED housing. To increase cooling efficiency, the housing utilizes integrally cast cooling fins. The housing mounts to the support structure with a heavy gauge anodized aluminum trunion. The luminaire has integrally cast indicators for aiming in the horizontal and vertical directions. Each LED module supports up to 320W of lighting capacity. The module is available for use in both integral driver and remote driver configuration.

ELECTRICAL
The LED drivers are Class P and UL 8750. They accept the specified line voltage, to within +/-10% without the aid of an integral step-down transformer. The drivers include integral transient surge protection in accordance with IEEE C62.41 6kV/6kV. The LED drivers have a minimum power factor of 0.95 with a Total Harmonic Distortion no greater than 20% with inrush current conforming to NEMA 410. The drivers meet FCC part 15 (Class A) Non-Consumer Limits. Drivers come standard with DALI-2 D4i Dimming leads as well as output tuning. For high voltage range applications, drivers come standard with supplemental protection against catastrophic dropped-neutral events. The system includes a secondary surge protection system with supplementary coverage in accordance with IEEE C62.41.2 IC High (10kA and 10kV). The secondary surge protection can suppress a maximum of (1) 20,000 A pulse or (120) 3,000A pulses (8x20 microsecond).

OPTICAL
Optics are constructed of a precision cast PMMA. The optical array is fastened to the LED module to ensure precision location of each optic and provide superior vibration stability. The luminaire includes internal glare control, regardless of optical distribution. The LEDs generate the specified color temperature with a tolerance of no more than +/- 6.5% to ensure consistent color across the project. All CRI offerings are stated as minimum, typical CRI will be higher or equal to published minimum. LED housing is enclosed by 4mm tempered glass with gasket on glass technology and utilizes two high-flow IP66 breathers to allow pressure stabilization and eliminate contaminants and/or humidity from the enclosure.

SERVICEABILITY
The system is designed to ensure easy and quick field service. Each LED board is replaceable in the field and utilize 'poke-in' style connector. Any (1) module can be completely removed from the system without adjusting the aiming angle or removing the complete luminaire. Drivers are widely available Class P 180W drivers that are non-proprietary, and field proven with approved replacement units available from at least two manufacturers.

WARRANTY
The entire product shall be covered by a minimum five (5) year limited fixture warranty. Longer term warranties are available, contact CHM for additional details.

THE INFORMATION CONTAINED IN THIS DRAWING IS THE SOLE PROPERTY OF CHM LIGHTING. ANY REPRODUCTION IN PART OR AS A WHOLE WITHOUT THE WRITTEN PERMISSION OF CHM LIGHTING, INC. IS PROHIBITED.

LED Specifications VSX-II

MODEL	OPTICS	LEDs	CURRENT	CCT
VSX-II	T1 Type 1 T2 Type 2 T3 Type 3 T3R Type 3 Round T3W Type 3 Wide T3LG Type 3 Low Glare T4A Type 4 Automotive T4 Type 4 T4LG Type 4 Low Glare	T5 Type 5 T5W Type 5 Wide T5WW Type 5 Extra Wide T5LG Type 5 Low Glare FN Flood Narrow FM Flood Medium FW Flood Wide	16LD 32LD 48LD	3 350mA 5 530mA 7 700mA 10 1050mA 12 1200mA	27K7 27K0 27K9 2700K 70, 80, & 90 CRI 30K7 30K0 30K9 3000K 70, 80, & 90 CRI 35K7 35K0 35K9 3500K 70, 80, & 90 CRI 40K7 40K0 40K9 4000K 70, 80, & 90 CRI 50K7 50K0 50K9 5000K 70, 80, & 90 CRI

VOLTAGE	MOUNTING	FINISH	CONTROL OPTIONS	SHIELD OPTIONS	OPTIONS
UNV 120-277V 8 347V 5 480V	AM Arm Mount SAM Straight Arm Mount W/ Terminal Block (New Construction) UAM Universal Arm Mount W/ Terminal Block (Retrofit) MAF Mast Arm Fitter KM Knuckle Mount WM Wall Mount *Requires BAWP AWM Adjustable Wall Mount *Round Pole Plate Adapter (RPP) are to be ordered separately. IBAWP to be ordered separately.	BZ Bronze BK Black GY Grey SBK Smooth Black WH White SWH Smooth White GP Graphite Grey SL Silver Metallic ZFP Zinc-Free Primer Coat CC Customs Color	PCR-120 PCR-208 PCR-240 PCR-277 PCR-347 PCR-480 Photocell & Receptacle 7PINPER 7 PIN Photo Receptacle w/shorting cap Requires Dimming Driver DIM 0-10v Dimming Driver WSC-8 Motion Sensor 8' Mounting Height WSC-20 Motion Sensor 9-20' Mounting Height WSC-40 Motion Sensor 21-40' Mounting Height TL7 7 PIN Tweet-Zigbee Wireless Control Z10 or Z18 Zhaga 4 Pin Receptacle VWC Visionaire Wireless Control	ECLS Egg Crate Louver Shield ADJLS Adjustable Louver Light Shield BD Barn Door Shield CLS Backside cutoff shield RCLS High/side cutoff shield LCLS Left side cutoff shield BHS House shield	RPP-3" RPP-4" RPP-5" Round Pole Plate Adapter BAWP Cast Wall Plate UMAP Universal Mast Arm Fitter UPMA-S Universal Square Pole Mount UPMA-R Universal Round Pole Mount Adapter ROT-R Rotates Optics Right Side ROT-L Rotates Optics Left Side BBQ Bird Repellent BAA Buy American Act Compliant

LED Specifications VSX-II

Mast Arm Fitter (MAF)

Mast Arm Fitter fits over a 1 5/8" - 2 3/8" tenon.

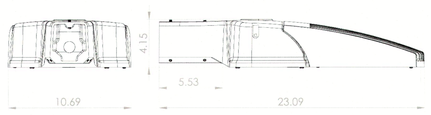

Knuckle Mount (KM)

An adjustable knuckle slip fits over a 2 3/8" Tenon, and allows for up to 90° degrees of vertical adjustment in 10° degree increments from horizontal, as well as full side to side adjustment.

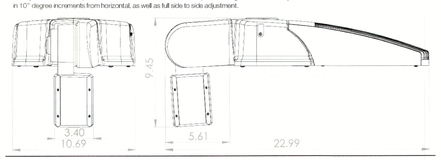

Adjustable Wall Mount (AWM)

Wall Mount - Adjustable up to 50° in 10° increments.

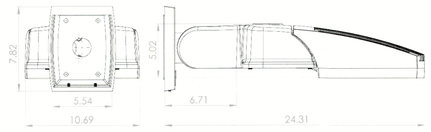

19645 Rancho Way - Rancho Dominguez, CA 90220 - Phone: 310.512.6480 Fax: 310.512.6486
www.visionairelighting.com

LED Specifications VSX-II

MFG/Comm#	Current & Watts	Drive Current Type	VOLTAGE	120			208			240			277			347			480		
				Lumens	LPW	W	Lumens	LPW	W	Lumens	LPW	W	Lumens	LPW	W	Lumens	LPW	W	Lumens	LPW	W
VSX-II	350 mA (16W)	T1	16LD	2,322	145	16	2,322	145	16	2,322	145	16	2,322	145	16	2,322	145	16	2,322	145	16
		T2		2,322	145	16	2,322	145	16	2,322	145	16	2,322	145	16	2,322	145	16	2,322	145	16
		T3		2,322	145	16	2,322	145	16	2,322	145	16	2,322	145	16	2,322	145	16	2,322	145	16
		T3R		2,322	145	16	2,322	145	16	2,322	145	16	2,322	145	16	2,322	145	16	2,322	145	16
		T3W		2,322	145	16	2,322	145	16	2,322	145	16	2,322	145	16	2,322	145	16	2,322	145	16
		T3LG		2,322	145	16	2,322	145	16	2,322	145	16	2,322	145	16	2,322	145	16	2,322	145	16
		T4A		2,322	145	16	2,322	145	16	2,322	145	16	2,322	145	16	2,322	145	16	2,322	145	16
		T4		2,322	145	16	2,322	145	16	2,322	145	16	2,322	145	16	2,322	145	16	2,322	145	16
		T4LG		2,322	145	16	2,322	145	16	2,322	145	16	2,322	145	16	2,322	145	16	2,322	145	16
		T5		2,322	145	16	2,322	145	16	2,322	145	16	2,322	145	16	2,322	145	16	2,322	145	16
		T5W		2,322	145	16	2,322	145	16	2,322	145	16	2,322	145	16	2,322	145	16	2,322	145	16
		T5WW		2,322	145	16	2,322	145	16	2,322	145	16	2,322	145	16	2,322	145	16	2,322	145	16
		T5LG		2,322	145	16	2,322	145	16	2,322	145	16	2,322	145	16	2,322	145	16	2,322	145	16
		FN		2,322	145	16	2,322	145	16	2,322	145	16	2,322	145	16	2,322	145	16	2,322	145	16
		FM		2,322	145	16	2,322	145	16	2,322	145	16	2,322	145	16	2,322	145	16	2,322	145	16
		FW		2,322	145	16	2,322	145	16	2,322	145	16	2,322	145	16	2,322	145	16	2,322	145	16
		T4LG		6,972	145	48	6,972	145	48	6,972	145	48	6,972	145	48	6,972	145	48	6,972	145	48
		T5		6,972	145	48	6,972	145	48	6,972	145	48	6,972	145	48	6,972	145	48	6,972	145	48
		T5W		6,972	145	48	6,972	145	48	6,972	145	48	6,972	145	48	6,972	145	48	6,972	145	48
		T5WW		6,972	145	48	6,972	145	48	6,972	145	48	6,972	145	48	6,972	145	48	6,972	145	48
		T5LG		6,972	145	48	6,972	145	48	6,972	145	48	6,972	145	48	6,972	145	48	6,972	145	48
		FN		6,972	145	48	6,972	145	48	6,972	145	48	6,972	145	48	6,972	145	48	6,972	145	48
		FM		6,972	145	48	6,972	145	48	6,972	145	48	6,972	145	48	6,972	145	48	6,972	145	48
		FW		6,972	145	48	6,972	145	48	6,972	145	48	6,972	145	48	6,972	145	48	6,972	145	48

VISIONAIRE LIGHTING

APPROVED:
I hereby certify that the above and foregoing site plan for a development in the City of Rockwall, Texas, was approved by the Planning & Zoning Commission of the City of Rockwall on the 15 day of July, 2025.

WITNESS OUR HANDS, this 15 day of July, 2025.

Planning & Zoning Commission, Chairman

Director of Planning and Zoning

ODG Engineering, Inc.
508 W. Lookout Dr.
#14-1024
Richardson, Texas 75080
Ph. (214) 346-9122
Texas Firm #8451

STATE OF TEXAS
FEDERICO DEKAS
87686
LICENSED
PROFESSIONAL ENGINEER

07/31/2025

ROCKWALL SOCCER FIELDS PHOTOMETRICS

SH 205, ROCKWALL, TEXAS

REVISIONS

No.	REVISION DATE	REVISION DESCRIPTION
1		
2		
3		

PLAN No.
2025012.010

SHEET CONTENT
LIGHT FIXTURE CUTSHEETS

PROJECT
PHOTOMETRICS

DESIGNED BY : FD
DRAWN BY : FD

DATE
2025 | 07 | 01

SHEET
L-3.0

SP2025-023

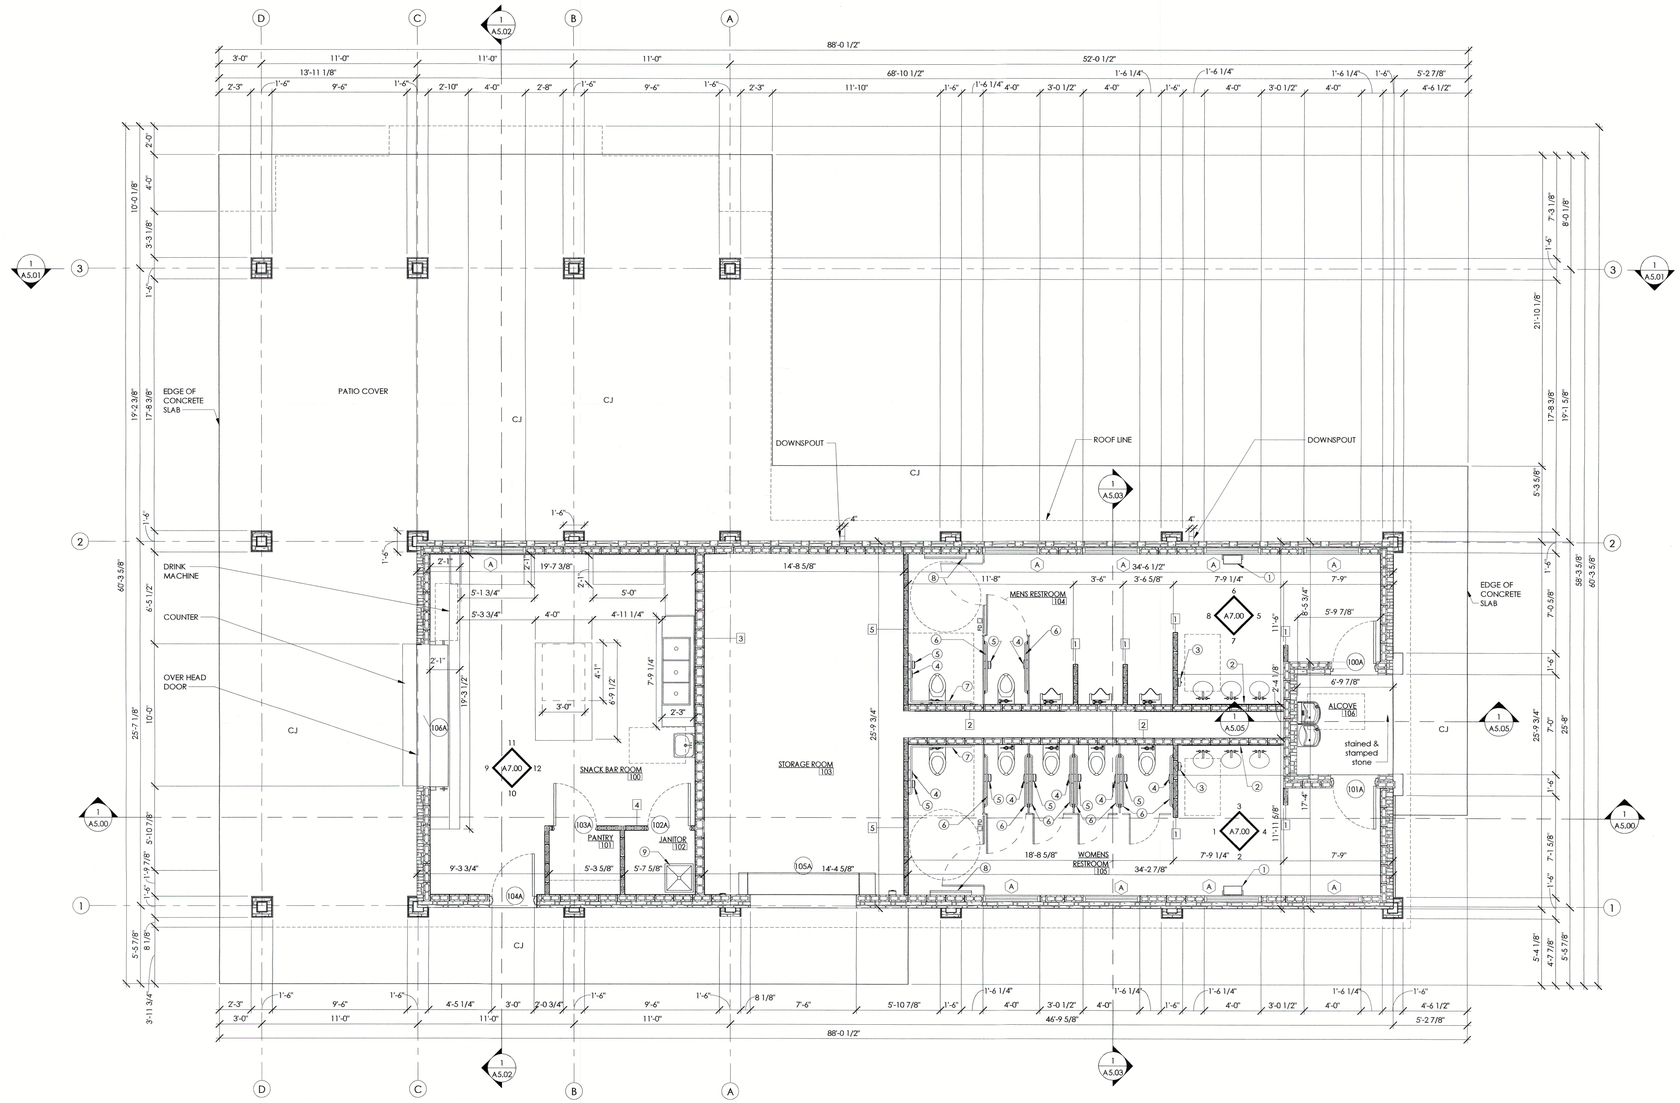

1 SNACK BAR - FLOOR PLAN

SCALE: 1/4" = 1'-0"

FLOOR PLAN GENERAL NOTES

1. Reference A0.01 for all accessibility requirements.
2. Reference structural for location of all columns.

TOILET ACCESSORIES

1. BOBRICK B - 3939 SURFACED MOUNTED PAPER TOWEL - WASTE RECEPTACLE
2. BOBRICK B-2908 2436 MIRROR
3. BOBRICK 818615 SOAP DISPENSER
4. BOBRICK B - 270 SANITARY NAPKIN DISPOSAL
5. BOBRICK B-4288 TOILET TISSUE DISPENSER
6. BOBRICK B-5806X42 GRAB BAR 42"
7. BOBRICK B-5897 GRAB ADA BAR
8. KOALA KARE KB200 BABY CHANGING STATION 1
9. MOP SINK 24"X24"

APPROVED:
I hereby certify that the above and foregoing site plan for a development in the City of Rockwall, Texas, was approved by the Planning & Zoning Commission of the City of Rockwall on the 15 day of July, 2025.

WITNESS OUR HANDS, this 15 day of July 2025

Planning & Zoning Commission, Chairman

Director of Planning and Zoning

RAYBURN ELECTRIC CO - OP SNACK BAR ROCKWALL, TEXAS

DESIGN TEAM

OWNER:
RAYBURN ELECTRIC CO-OP
950 SIDS RD.
ROCKWALL, TX 75032
P: 469.402.2100

ARCHITECT:
MCCARTHY ARCHITECTURE
1000 N. FIRST ST.
GARLAND, TX. 75040
P: 972.272.2500

STRUCTURAL ENGINEER:
BLAKE WILSON ENGINEERING, PLLC
1848 NORTHWOOD PLAZA
SUITE 113, HURST, TEXAS 76054
P: 817.268.2345 P
P: 817.282.1636 F

MEP ENGINEER:
MEP SYSTEMS DESIGN AND ENGINEERING, INC.
918 DRAGON ST
DALLAS, TEXAS 75207
P: 214.915.0929

CONSTRUCTION MANAGER:
PULLIAM CONSTRUCTION MANAGEMENT
303 S. JACKSON ST., SUITE 100
WYLIE, TEXAS 75098
P: 972.442.0400

ISSUE

SEAL

Case # SP2025 -023

Copyright © 2025

DATE:	6.26.2025
SCALE:	
JOB NO.	25006
DRAWN:	DM
APPD:	KM
ACAD #	
FLOOR PLAN	

DRAWING NO. **A2.00** REV NO.

SOCCER
CONCESSION & EQUIPMENT BUILDINGS
ROCKWALL, TEXAS

DESIGN TEAM

OWNER:
RAYBURN ELECTRIC CO-OP
950 SIDS RD.
ROCKWALL, TX 75032
P: 469.402.2100

ARCHITECT:
MCCARTHY ARCHITECTURE
1000 N. FIRST ST.
GARLAND, TX. 75040
P: 972.272.2500

STRUCTURAL ENGINEER:
BLAKE WILSON ENGINEERING, PLLC
1848 NORTHWOOD PLAZA
SUITE 113, HURST, TEXAS 76054
P: 817.268.2345 P
P: 817.282.1636 F

MEP ENGINEER:
MEP SYSTEMS DESIGN AND ENGINEERING, INC.
918 DRAGON ST
DALLAS, TEXAS 75207
P: 214.915.0929

CONSTRUCTION MANAGER:
PULLIAM CONSTRUCTION MANAGEMENT
303 S. JACKSON ST., SUITE 100
WYLIE, TEXAS 75098
P: 972.442.0400

ISSUE

BUILDING MATERIAL

DARK BRONZE ALUM. FRAME

STONE - BUFF LUEDERS LIMESTONE

CMU - SPLIT FACE CONCRETE BLOCK

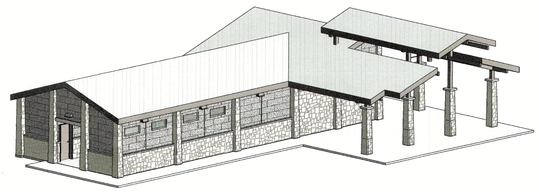

5 3D VIEW
SCALE:

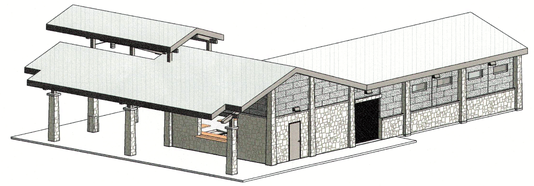

6 3D VIEW
SCALE:

BUILDING MATERIAL CALCULATIONS FOR WALLS

CATEGORIES	EAST	PERCENT
TOTAL SQ FT. - EXCLUDING WINDOWS, DOORS, LIGHTS,ROOF	247.05 S.F	100%
Stone - Buff lueders limestone	211. 10 S.F	85.43%
Cmu - Split face concrete block	36.40 S.F	14.71%

GENERAL NOTE:
1. ROOF NOT PART OF ELEVATION CALCULATIONS (TYP. TO ALL ELEVATIONS)
2. COLUMN STONE & STONE CAP INCLUDED IN STONE WALL CALCULATIONS

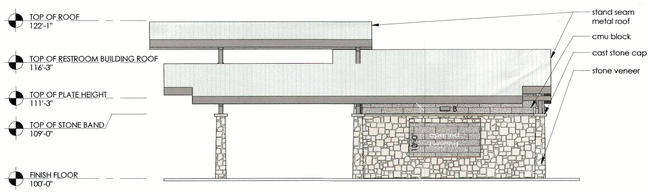

4 CONCESSION ELEVATION
SCALE: 1/8" = 1'-0"

BUILDING MATERIAL CALCULATIONS FOR WALLS

CATEGORIES	EAST	PERCENT
TOTAL SQ FT. - EXCLUDING WINDOWS, DOORS, LIGHTS,ROOF	752.66 S.F	100%
Stone - Buff lueders limestone	402.56 S.F	53.46%
Cmu - Split face concrete block	350.10 S.F	46.54%

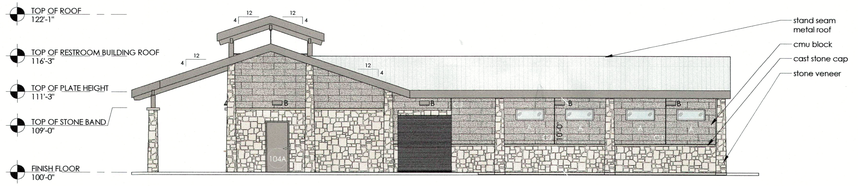

3 CONCESSION ELEVATION
SCALE: 1/8" = 1'-0"

BUILDING MATERIAL CALCULATIONS FOR WALLS

CATEGORIES	SOUTH	PERCENT
TOTAL SQ FT. - EXCLUDING WINDOWS, DOORS, LIGHTS,ROOF, DOWNSPOUT	822.04 S.F	100%
Stone - Buff lueders limestone	448.78 S.F	54.5%
Cmu - Split face concrete block	373.62 S.F	45.5%

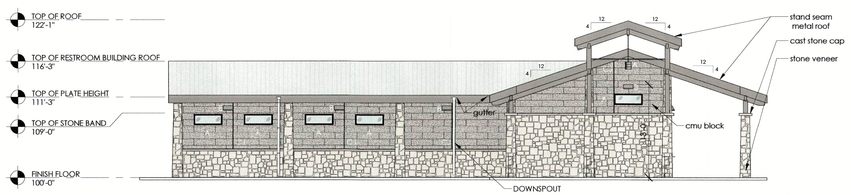

2 CONCESSION ELEVATION
SCALE: 1/8" = 1'-0"

BUILDING MATERIAL CALCULATIONS FOR WALLS

CATEGORIES	EAST	PERCENT
TOTAL SQ FT. - EXCLUDING WINDOWS, DOORS, LIGHTS,ROOF	352.02 S.F	100%
Stone - Buff lueders limestone	187.99 S.F	53%
Cmu - Split face concrete block	164.50 S.F	47%

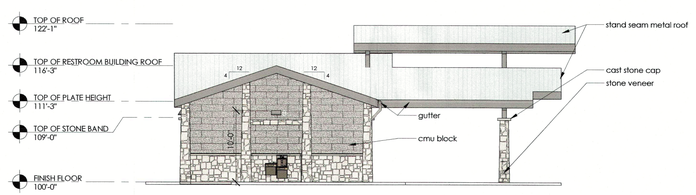

1 CONCESSION ELEVATION
SCALE: 1/8" = 1'-0"

APPROVED:
I hereby certify that the above and foregoing site plan for a development in the City of Rockwall, Texas, was approved by the Planning & Zoning Commission of the City of Rockwall on the 15 day of July, 2025.

WITNESS OUR HANDS, this 15 day of July, 2025.

Planning & Zoning Commission, Chairman

Director of Planning and Zoning

SEAL

Copyright © 2025

DATE:	6.12.2025
SCALE:	
JOB NO.	25006
DRAWN:	DM
APPD:	Approver
ACAD #	

EXTERIOR ELEVATIONS & 3D VIEWS – CONCESSION BUILDING

DRAWING NO. **A4.00**

REV NO.