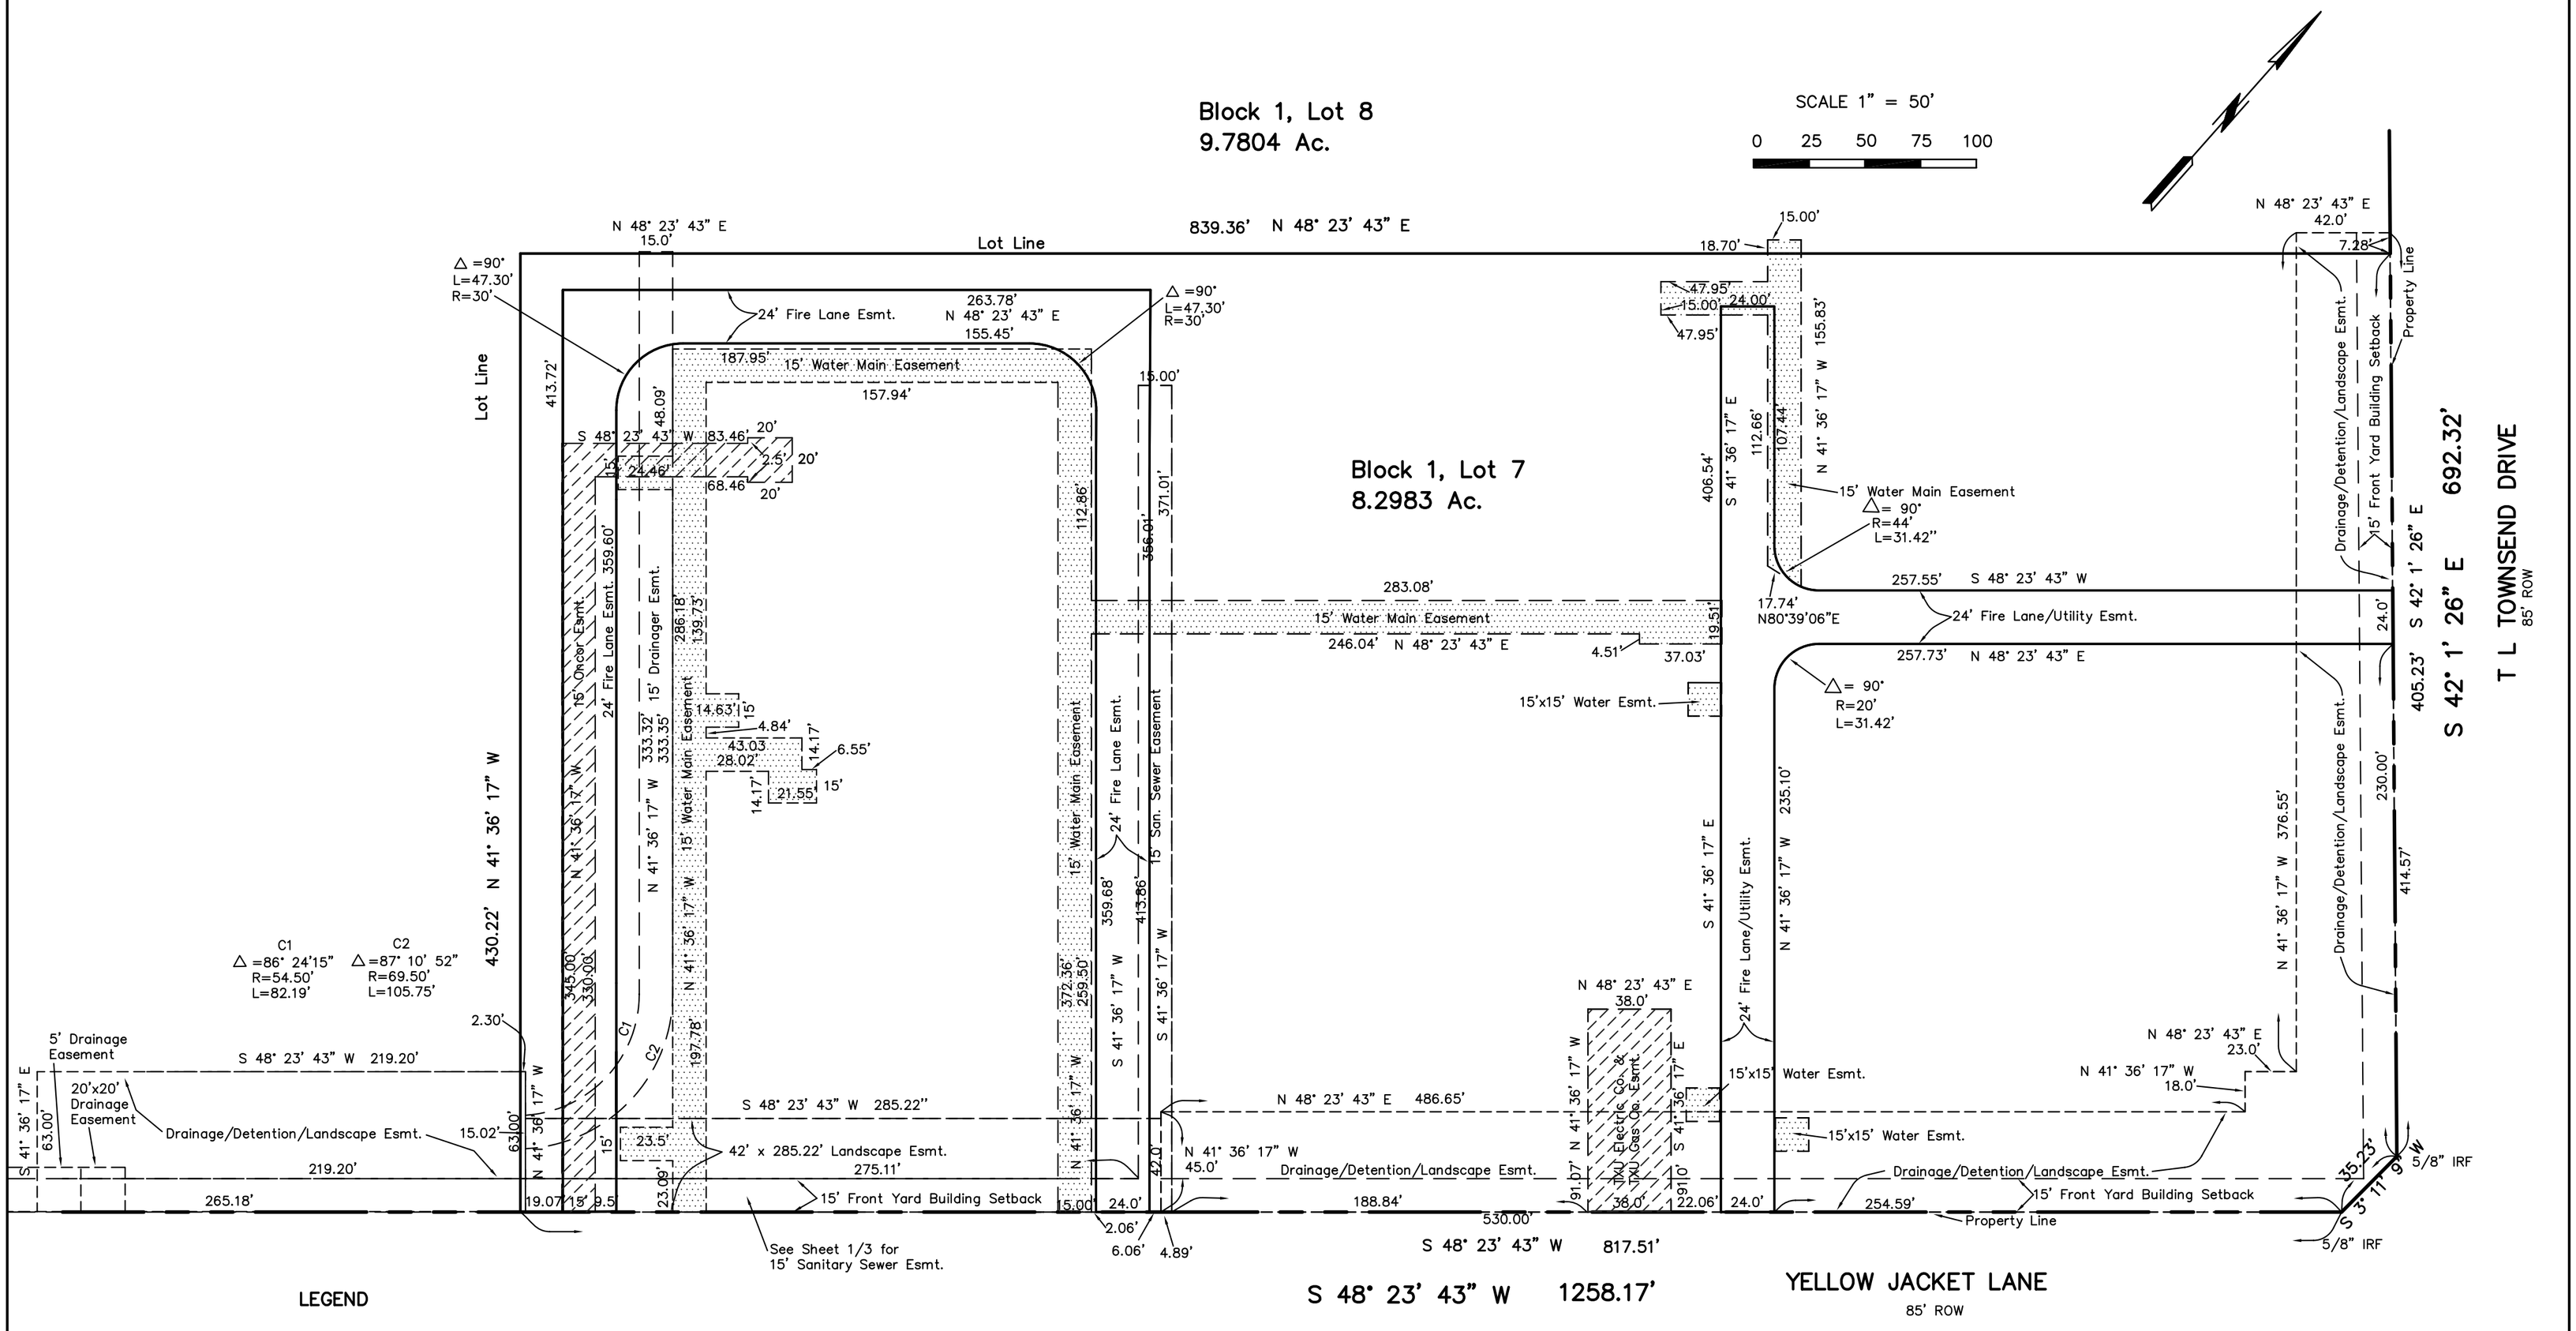

LEGEND

Property Line	
Fire Lane/Utility Easmt.	
Water/San. Sewer Easement Line	
Capped Iron Rod Found	CIRF
Iron Rod Found	IRF

ENGINEER

BSM ENGINEERS. INC.
4111 E. US HIGHWAY 80, SUITE 405
MESQUITE, TEXAS 75150
(972) 681-4680

OWNER

FIRST UNITED METHODIST CHURCH of ROCKWALL
1200 E. Yellow Jacket Lane
Rockwall, Texas 75087
(972) 771-5500

2/3

FINAL PLAT of
LOTS 6, 7 and 8, BLOCK 1
FIRST UNITED METHODIST CHURCH ADDITION
BEING A REPLAT OF
LOTS 3 and 5, BLOCK 1
FIRST UNITED METHODIST CHURCH ADDITION
3 LOTS, BEING 19.5556 Acres
B. J. T. LEWIS SURVEY, ABSTRACT 225
City of Rockwall, Rockwall County, Texas

Nobember 6, 2014

Case P2014-037

C:\MISC\FUM_ROCK\Phase 3\RPlat2