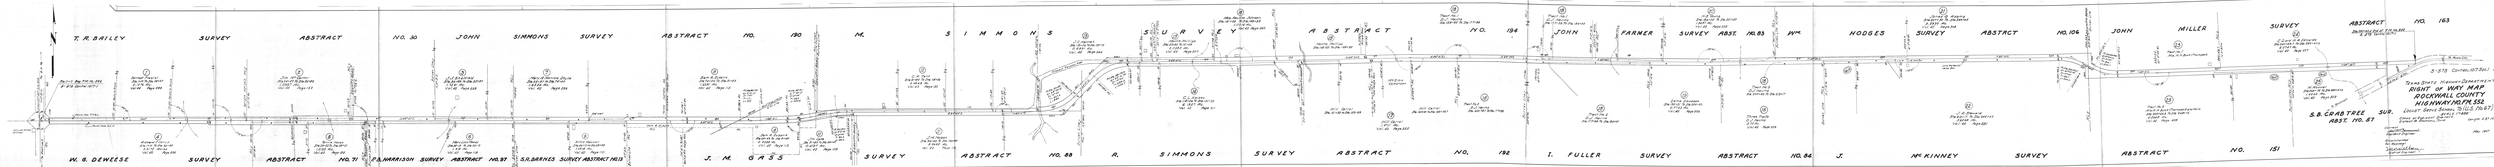

T. R. BAILEY SURVEY ABSTRACT NO. 30
JOHN SIMMONS SURVEY ABSTRACT NO. 190
M. SIMMONS SURVEY ABSTRACT NO. 194
JOHN FARMER SURVEY ABST. NO. 83
Wm. HODGES SURVEY ABSTRCT NO. 106
JOHN MILLER SURVEY ABSTRACT NO. 163
W. G. DEWEESE SURVEY ABSTRACT NO. 71
P.B. HARRISON SURVEY ABSTRACT NO. 97
S.R. BARNES SURVEY ABSTRACT NO. 13
J. M. GASS SURVEY ABSTRACT NO. 88
R. SIMMONS SURVEY ABSTRACT NO. 192
I. FULLER SURVEY ABSTRACT NO. 84
J. McKINNEY SURVEY ABSTRACT NO. 151
S. B. CRABTREE SUR. ABST. NO. 57
Sta. 0+10 Beg. F.M. No. 552
S-573 Control 1017-1
Locust Grove School
To Rockwall
Power Pole T.P.&L.
Power Pole R.E.A.
① Earnest Frazier Sta. 1+10 To Sta. 24+47 2.1276 Ac. Vol. 42 Page 288
② Jim McCarter Sta. 24+47 To Sta. 36+89 1.2987 Ac. Vol. 42 Page 152
③ J. J. Sheffield Sta. 36+89 to Sta. 55+37 1.7521 Ac. Vol. 42 Page 258
④ Richard F. Canup Sta. 1+10 To Sta. 25+23 2.3175 Acres Vol. 42 Page 236
⑤ Fannie Hayes Sta. 25+23 To Sta. 38+51 1.2195 Ac. Vol. 42 Page 185
⑥ Mary Lucy Moody Sta. 38+51 To Sta. 54+13 1.618 Ac. Vol. 42 Page 118
⑦ Mary A. Monroe Rhyne Sta. 55+37 To Sta. 74+00 1.6556 Ac. Vol. 42 Page 256
⑧ Sam R. Eubank Sta. 74+00 To Sta. 91+85 1.6391 Ac. Vol. 42 Page 115
⑧ Sam R. Eubank Sta. 69+43 To Sta. 91+85 2.0588 Ac. Vol. 42 Page 115
⑨ Willis Maxwell Sta. 54+13 to Sta. 69+43 1.2518 Ac. Vol. 42 Page 110
⑩ Jim Cade Sta. 91+85 To Sta. 96+62 0.4197 Ac. Vol. 42 Page 109
⑪ J. M. Nelson Sta. 96+62 To Sta. 120+80 2.2645 Ac. Vol. 42 Page 112
⑫ C. A. Fant Sta. 91+85 To Sta. 118+06 2.4048 Ac. Vol. 42 Page 130
⑬ J. C. Hannah Sta. 118+06 To Sta. 133+72 0.6931 Ac. Vol. 42 Page 266
⑭ C. L. Kelsey Sta. 118+06 To Sta. 151+33 6.1327 Ac. Vol. 42 Page 311
⑮ Montie Phillips Sta. 133+92 To 141+08 2.0385 Ac. Vol. 42 Page 207
⑮ Montie Phillips Sta. 148+35 To Sta. 158+95
⑯ Mrs. Pauline Johnson Sta. 141+08 To Sta. 148+35 1.0016 Ac. Vol. 42 Page 285
⑰ Will Carrol Sta. 151+33 to Sta. 159+68
⑰ Will Carrol 1.4711 Ac. Vol. 42 Page 255
Will Carrol Sta. 164+20 to Sta. 169+78.7
Mt. ZION CEMETERY
⑱ Tract No. 1 D.J. Havins Sta. 158+95 To Sta. 177+98
⑱ Tract No. 1 D.J. Havins Sta. 177+98 To Sta. 186+05
⑱ Tract No. 2 D.J. Havins Sta. 169+78.7 To Sta. 177+98
⑱ Tract No. 2 D.J. Havins Sta. 177+98 To Sta. 192+51
⑱ Tract No. 3 D.J. Havins Sta. 200+92 To Sta. 213+17
⑱ Three Tracts D.J. Havins 5.70 Ac. Vol. 42 Page 229
⑲ Dema Deweese Sta. 192+51 To Sta. 200+92 0.7723 Ac. Vol. 42 Page 226
⑳ H. S. Young Sta. 186+05 To Sta. 207+50 1.9497 Ac. Vol. 42 Page 233
㉑ Jones Q. Adams Sta. 207+50 To Sta. 244+45 3.3930 Ac. Vol. 42 Page 308
㉒ J. R. Steward Sta. 213+17 To Sta. 244+45 3.6268 Ac. Vol. 42 Page 231
㉓ Tract No. 1 Mrs. H. H. Buck (Thompson)
㉓ Tract No. 2 Mrs. H. H. Buck (Thompson) and Heirs Sta. 244+66.9 To Sta. 268+75 4.2368 Ac. Vol. 42 Page 228
㉔ C.D. and W. A. Edwards Sta. 260+49.7 To Sta. 282+67.3 2.0747 Ac. Vol. 42 Page 227
㉕ H. Hoover Sta. 268+75 To Sta. 282+67.3 1.4249 Ac. Vol. 42 Page 309
Sta. 283+62.4 End of F.M. No. 552 S. 573 Control 1017-1
To Royse City
S-573 CONTROL 1017 SEC. 1 JOB 1
U.S. Hy. 67
To Rockwall
Gulf Pipe Line Co. 6" Oil Line
Lone Star Gas Co. Valve Box
Present Traveled Road
County Road
Survey Line
Old well
Private Road
C 1017-1-1

TEXAS STATE HIGHWAY DEPARTMENT
RIGHT OF WAY MAP
ROCKWALL COUNTY
HIGHWAY NO. FM. 552
LOCUST GROVE SCHOOL TO (U.S. No. 67) S.H. 66
SCALE 1" = 200'
OFFICE OF RESIDENT ENGINEER
DISTRICT 18 ROCKWALL, TEXAS
Length 5.37 Miles

Correct
W H Benson
Resident Engineer

Recommended
For Approval
Mc Walton
District Engineer

May 1947