

FED. ROAD DIV. NO.	PROJECT NO.		SHEET NO.
6			1
STATE	DIST.	COUNTY	HIGHWAY NO.
TEXAS	18	DALLAS	SH 205
R.O.W.		CONT.	SECT.
		0451	01
CONSTRUCTION		CONT.	SECT.
		0451	01
			JOB
			043
			032

INDEX OF SHEETS

SHEET NO.	DESCRIPTION
1	TITLE SHEET
2 - 15	ROW&PLAN SHEET
16 - 17	CONTROL SHEET

UTILITIES LOCATED WITHIN
PROJECT LIMITS


UTILITY COMPANY STATIONING

STATE OF TEXAS
DEPARTMENT OF TRANSPORTATION

PLANS OF PROPOSED
RIGHT OF WAY PROJECT
ROCKWALL COUNTY
STATE HIGHWAY NUMBER 205
FROM: NORTH OF SH 66
TO: SH 276 (RELOCATED TO NEAR SIDS ROAD)
CITY OF ROCKWALL
ACCOUNT NO.8018-02-049
R.O.W.C.S.J.:0451-01-043


CONSTRUCTION CSJ: 0451-01-032

NET LENGTH OF PROJECT = 2.809 MILES OR 14,830 FEET

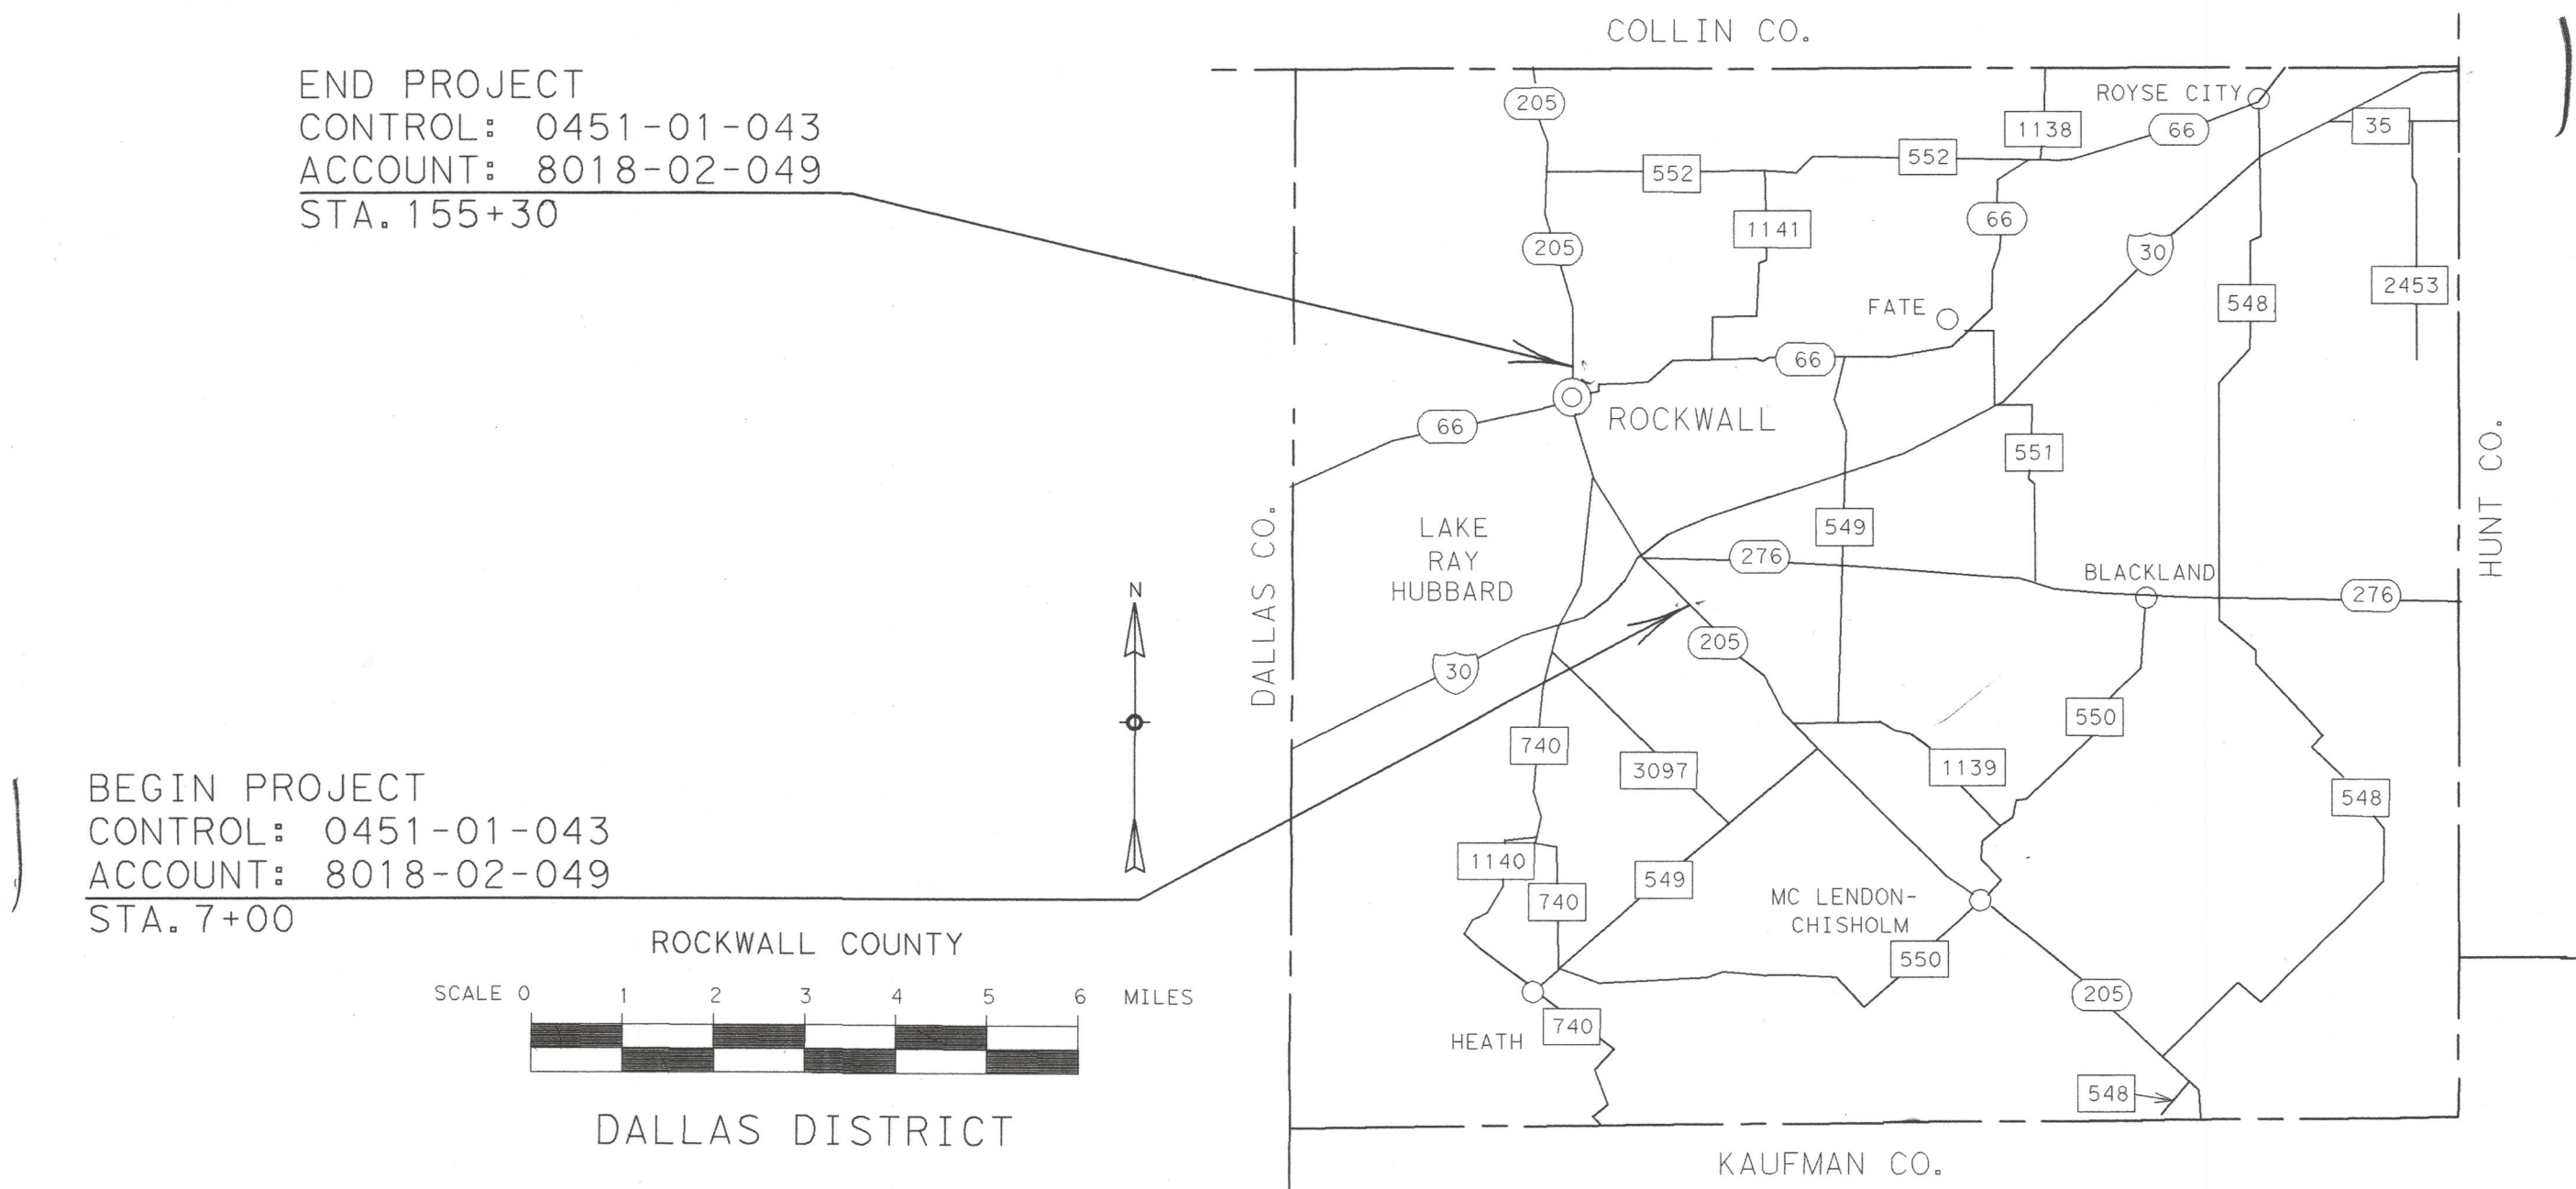


END PROJECT
CONTROL: 0451-01-043
ACCOUNT: 8018-02-049
STA. 155+30

BEGIN PROJECT
CONTROL: 0451-01-043
ACCOUNT: 8018-02-049
STA. 7+00

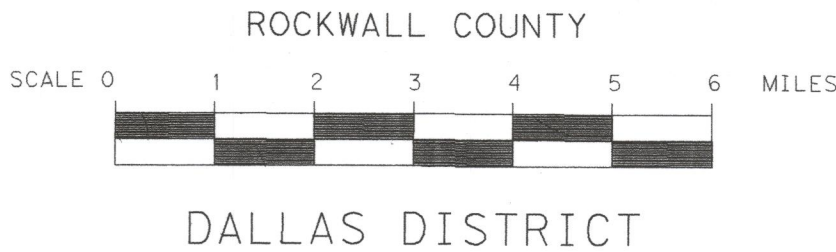

CONVENTIONAL SIGNS


- EXIST. ROW LINE
- NEW ROW LINE
- PROPERTY LINE
- COUNTY LINE
- CONTROL OF ACCESS LINE
- SURVEY LINE
- FENCE
- CITY LIMITS
- RAILROAD
- STRUCTURE
- IRON ROD SET UNLESS OTHERWISE NOTED
- PARCEL NUMBER

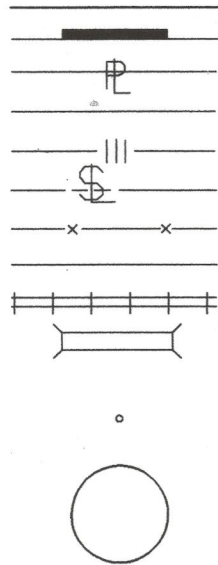

THE SHADED SHAPES ARE SHOWING THE PROPOSED ROADWAY.
BASIS OF BEARING: N.A.D. 83, NORTH CENTRAL ZONE
COMBINED SURFACE ADJUSTMENT FACTOR 1.000146135
ALL COORDINATES COORDINATES ARE SURFACE ADJUSTED.

R.O.W. PLAN SHEET LAYOUT SCALE: 1"= 40'

THIS MAP IS AN INTERNAL TxDOT DOCUMENT.
ITS CONTENTS SHALL NOT BE USED FOR ANY OTHER PURPOSE.

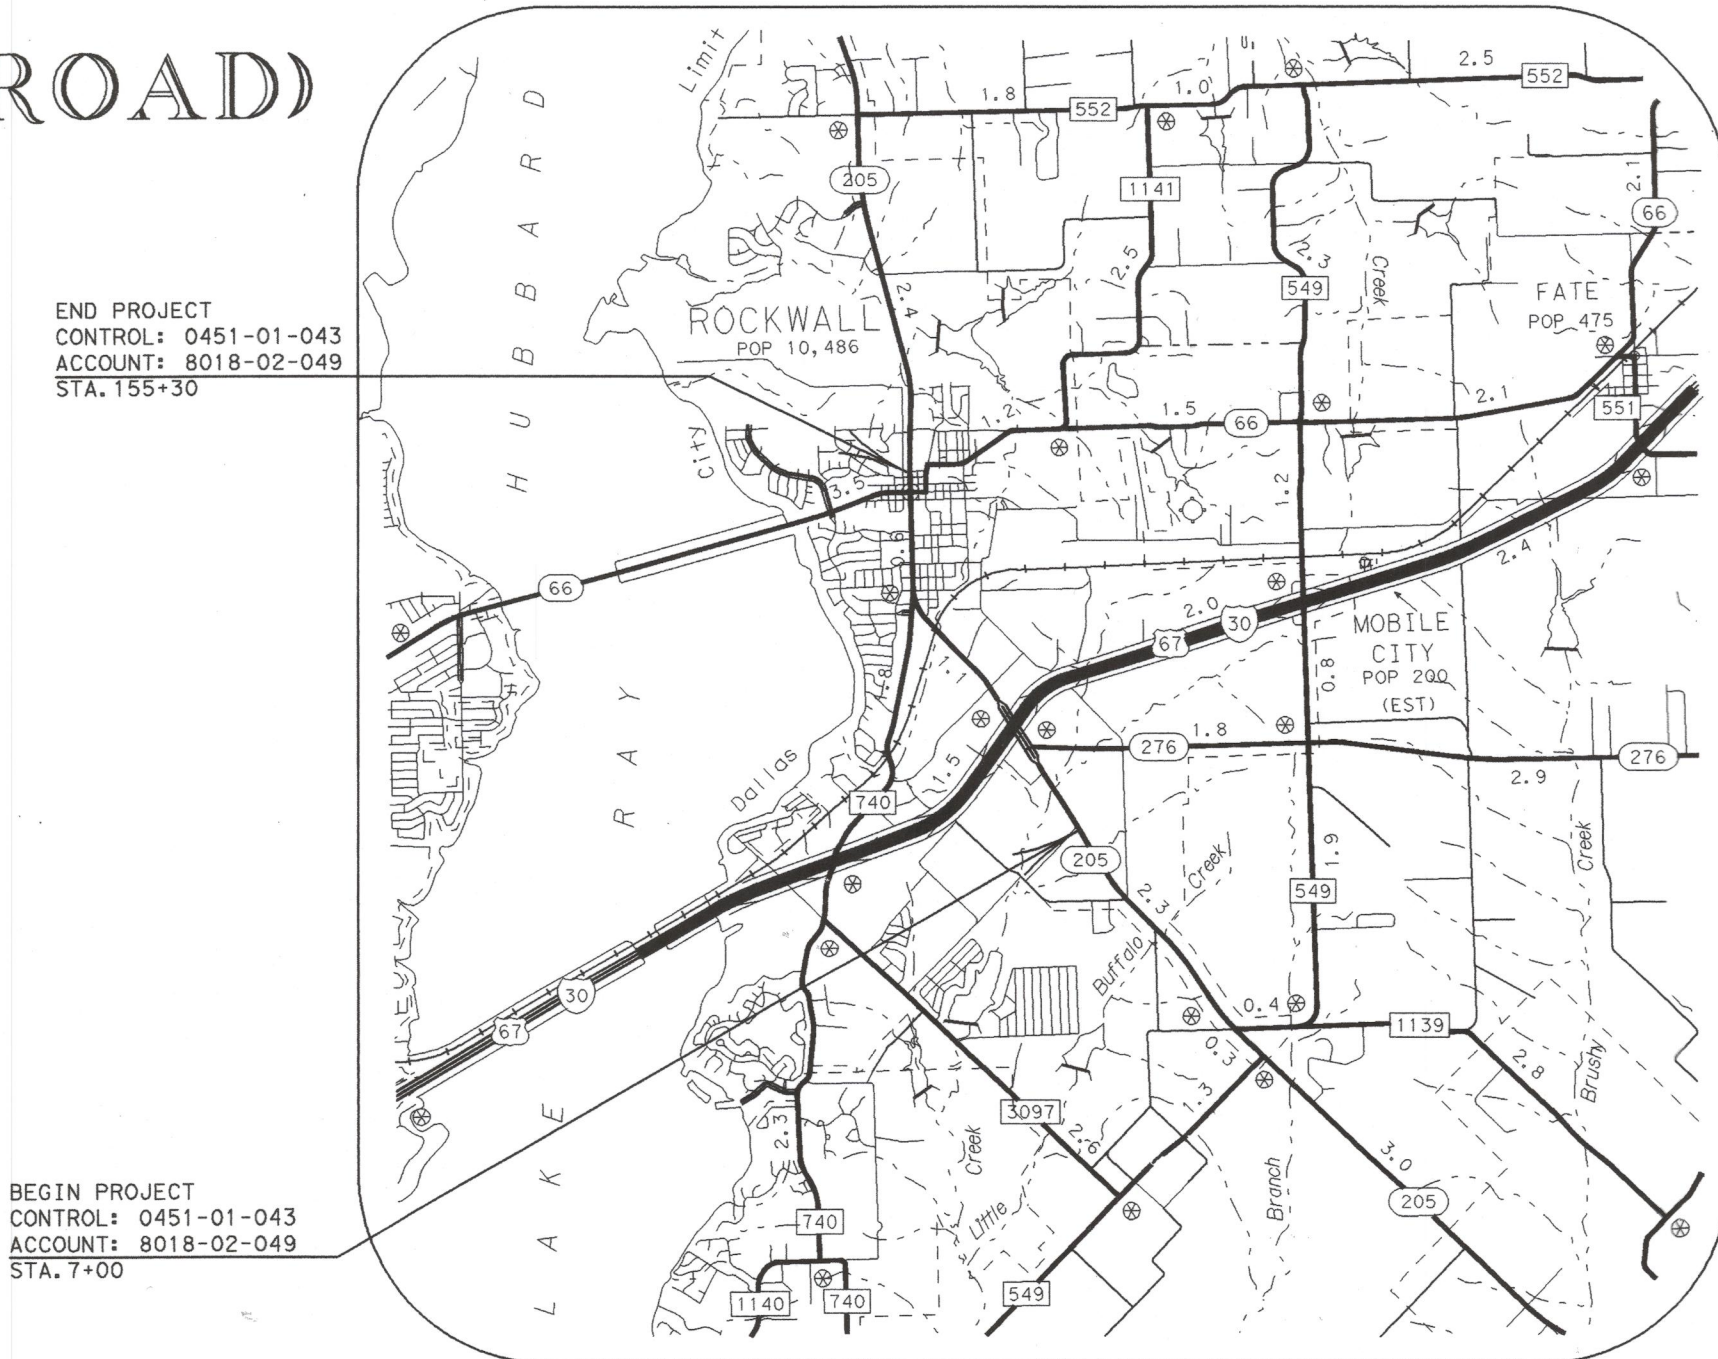

VICINITY MAP
N.T.S.

NO EQUATIONS
NO EXCEPTIONS

RECOMMENDED FOR ACQUISITION
OF RIGHT OF WAY
February 20, 2004

Paul E. Williams, Jr.
DISTRICT SURVEYOR (MAPPING)


RECOMMENDED FOR ACQUISITION
OF RIGHT OF WAY
February 24, 2004

Paul E. Williams, Jr.
AREA ENGINEER

FINAL APPROVAL _____ 20__

DISTRICT ENGINEER



REVISED 02-24-06 TO CORRECT CCSJ NUMBER.
REVISED 02-08-06 TO CHANGE PROJECT LIMITS.

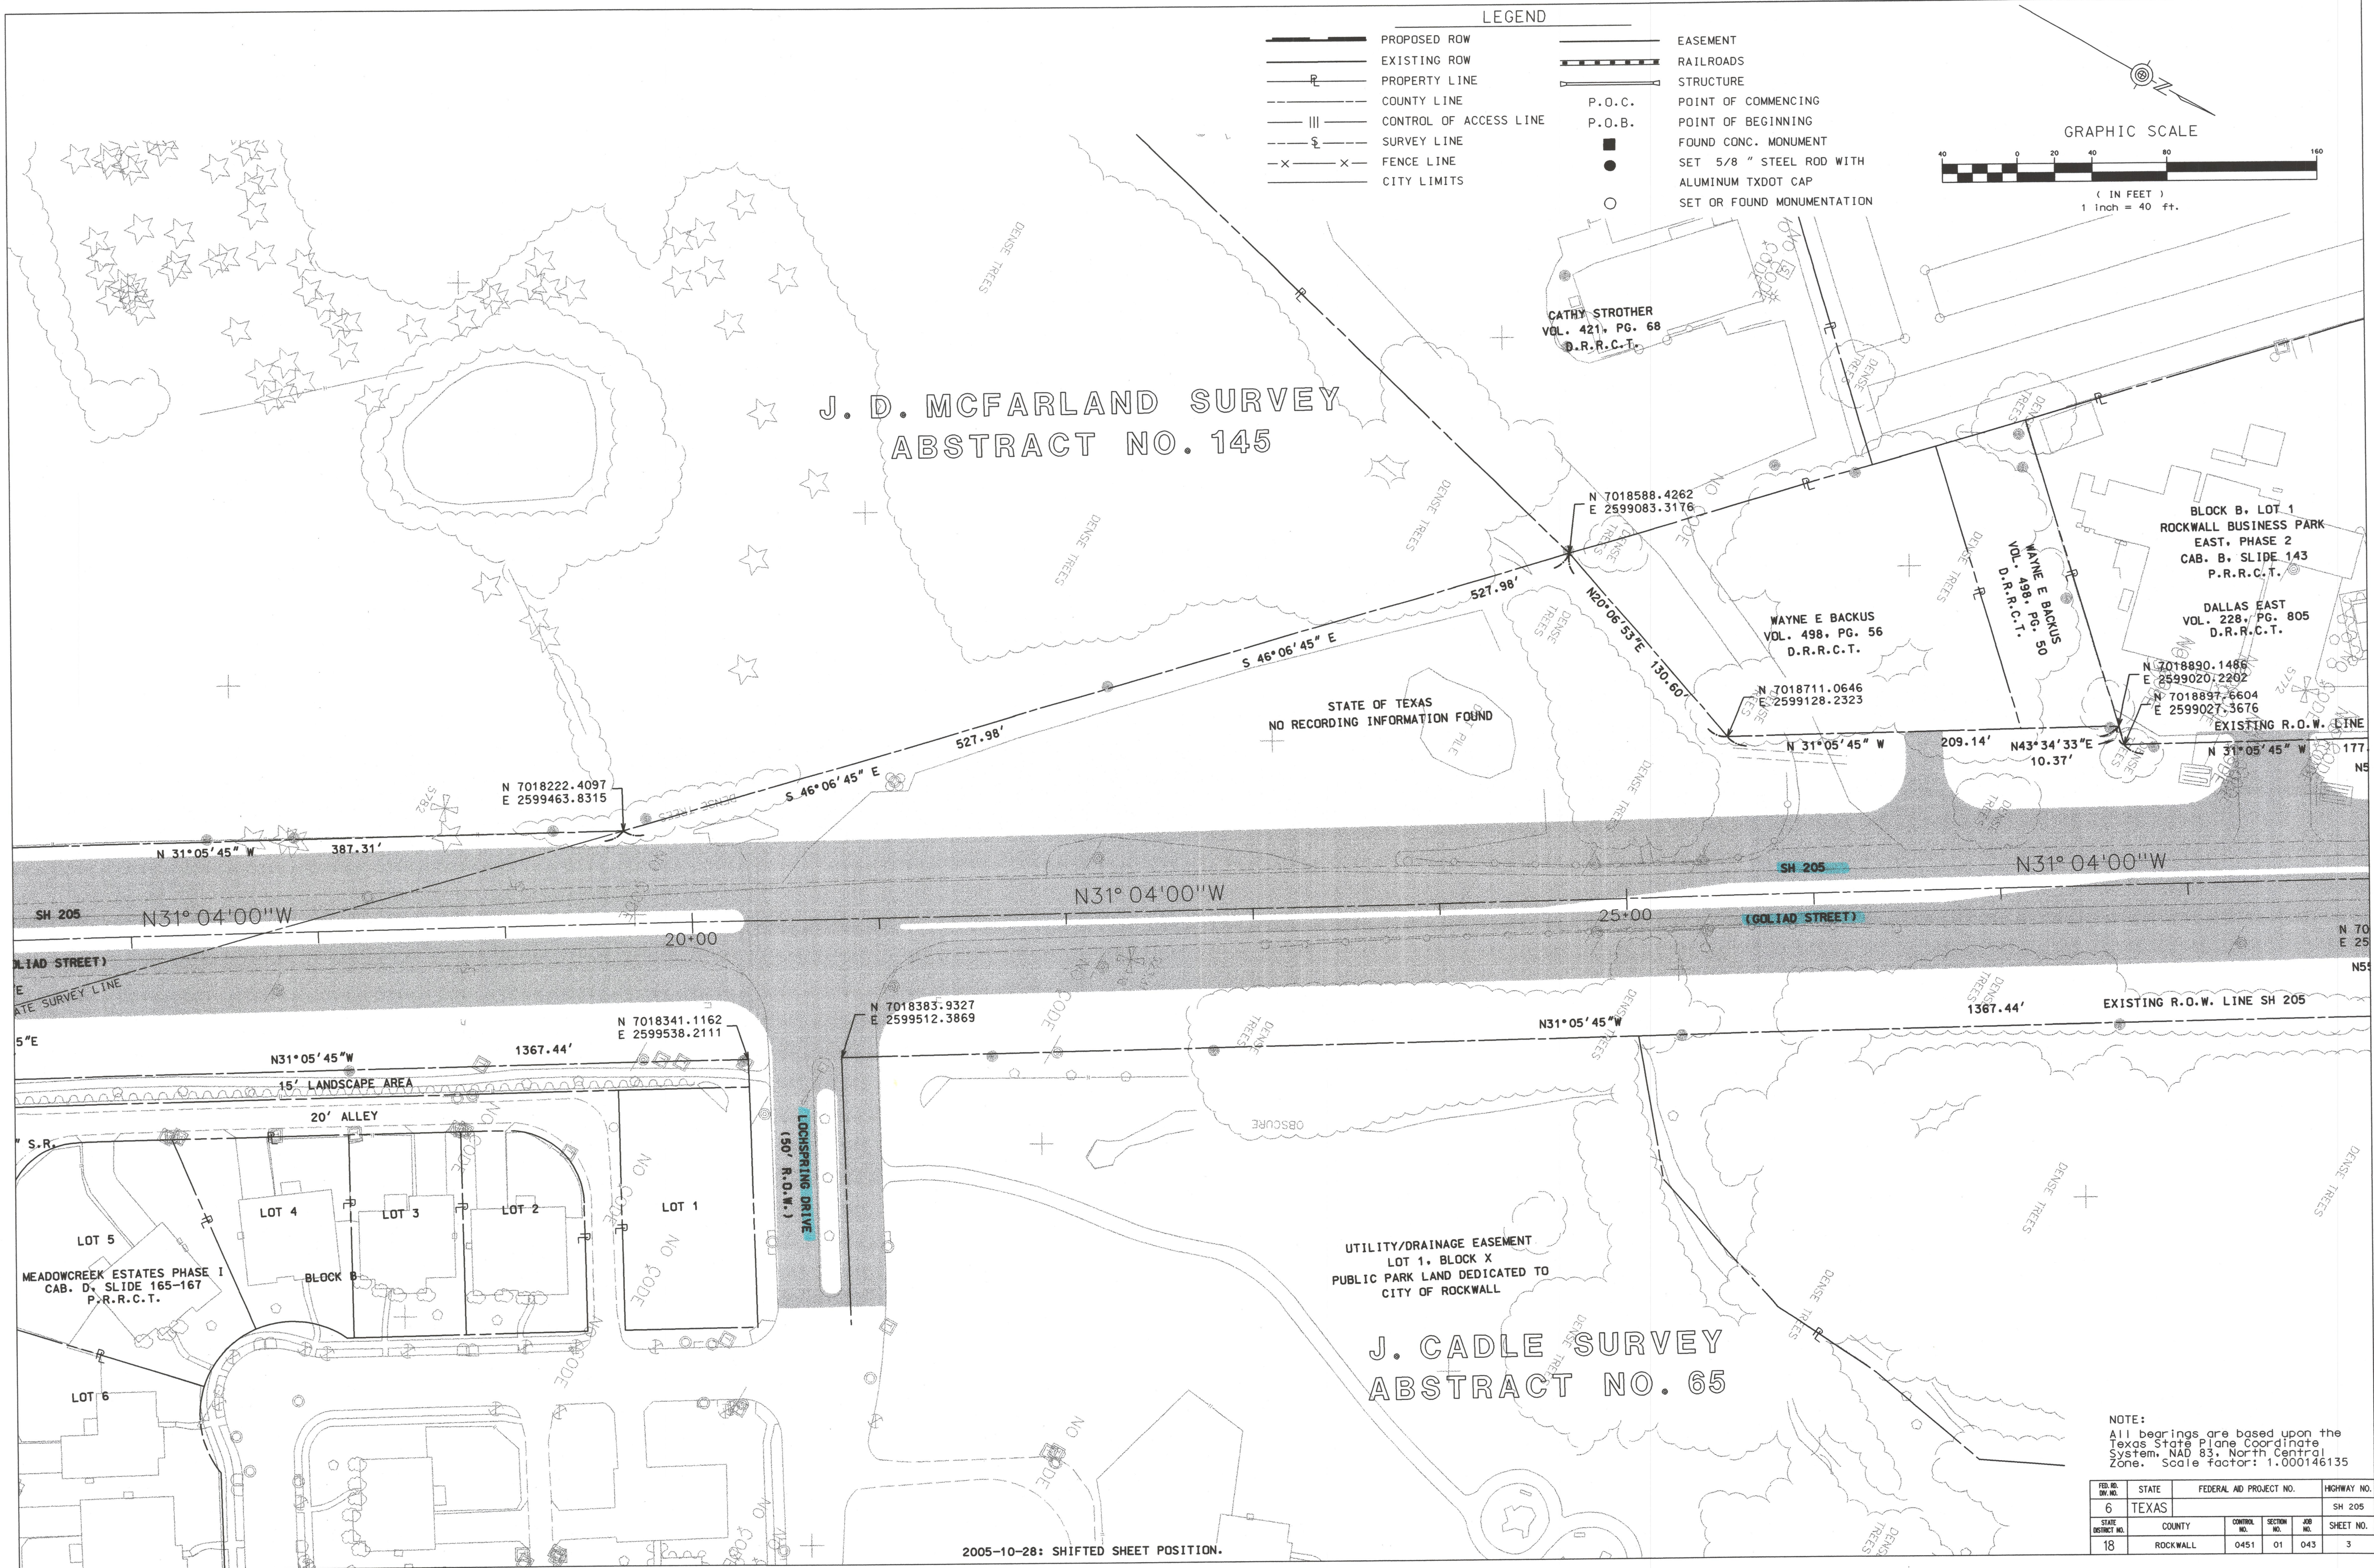

2005-10-28: SHIFTED SHEET POSITION.

PAR. NO.	STATION TO STATION	OWNER	TYPE OF CONV.	CONVEYANCE	AREA TO BE ACO.	REMAINDER	
				COUNTY CLERK'S NO.	C. C. NO. 2007-00371016	LEFT	RIGHT
2	41+53.53 - 45+32.86	TA OPERATING CORPORATION	FEE			12.90 AC.	


LEGEND	
	PROPOSED ROW
	EXISTING ROW
	PROPERTY LINE
	COUNTY LINE
	CONTROL OF ACCESS LINE
	SURVEY LINE
	FENCE LINE
	CITY LIMITS
	EASEMENT
	RAILROADS
	STRUCTURE
	POINT OF COMMENCING
	POINT OF BEGINNING
	FOUND CONC. MONUMENT
	SET 5/8 "STEEL ROD WITH ALUMINUM TXDOT CAP
	SET OR FOUND MONUMENTATION

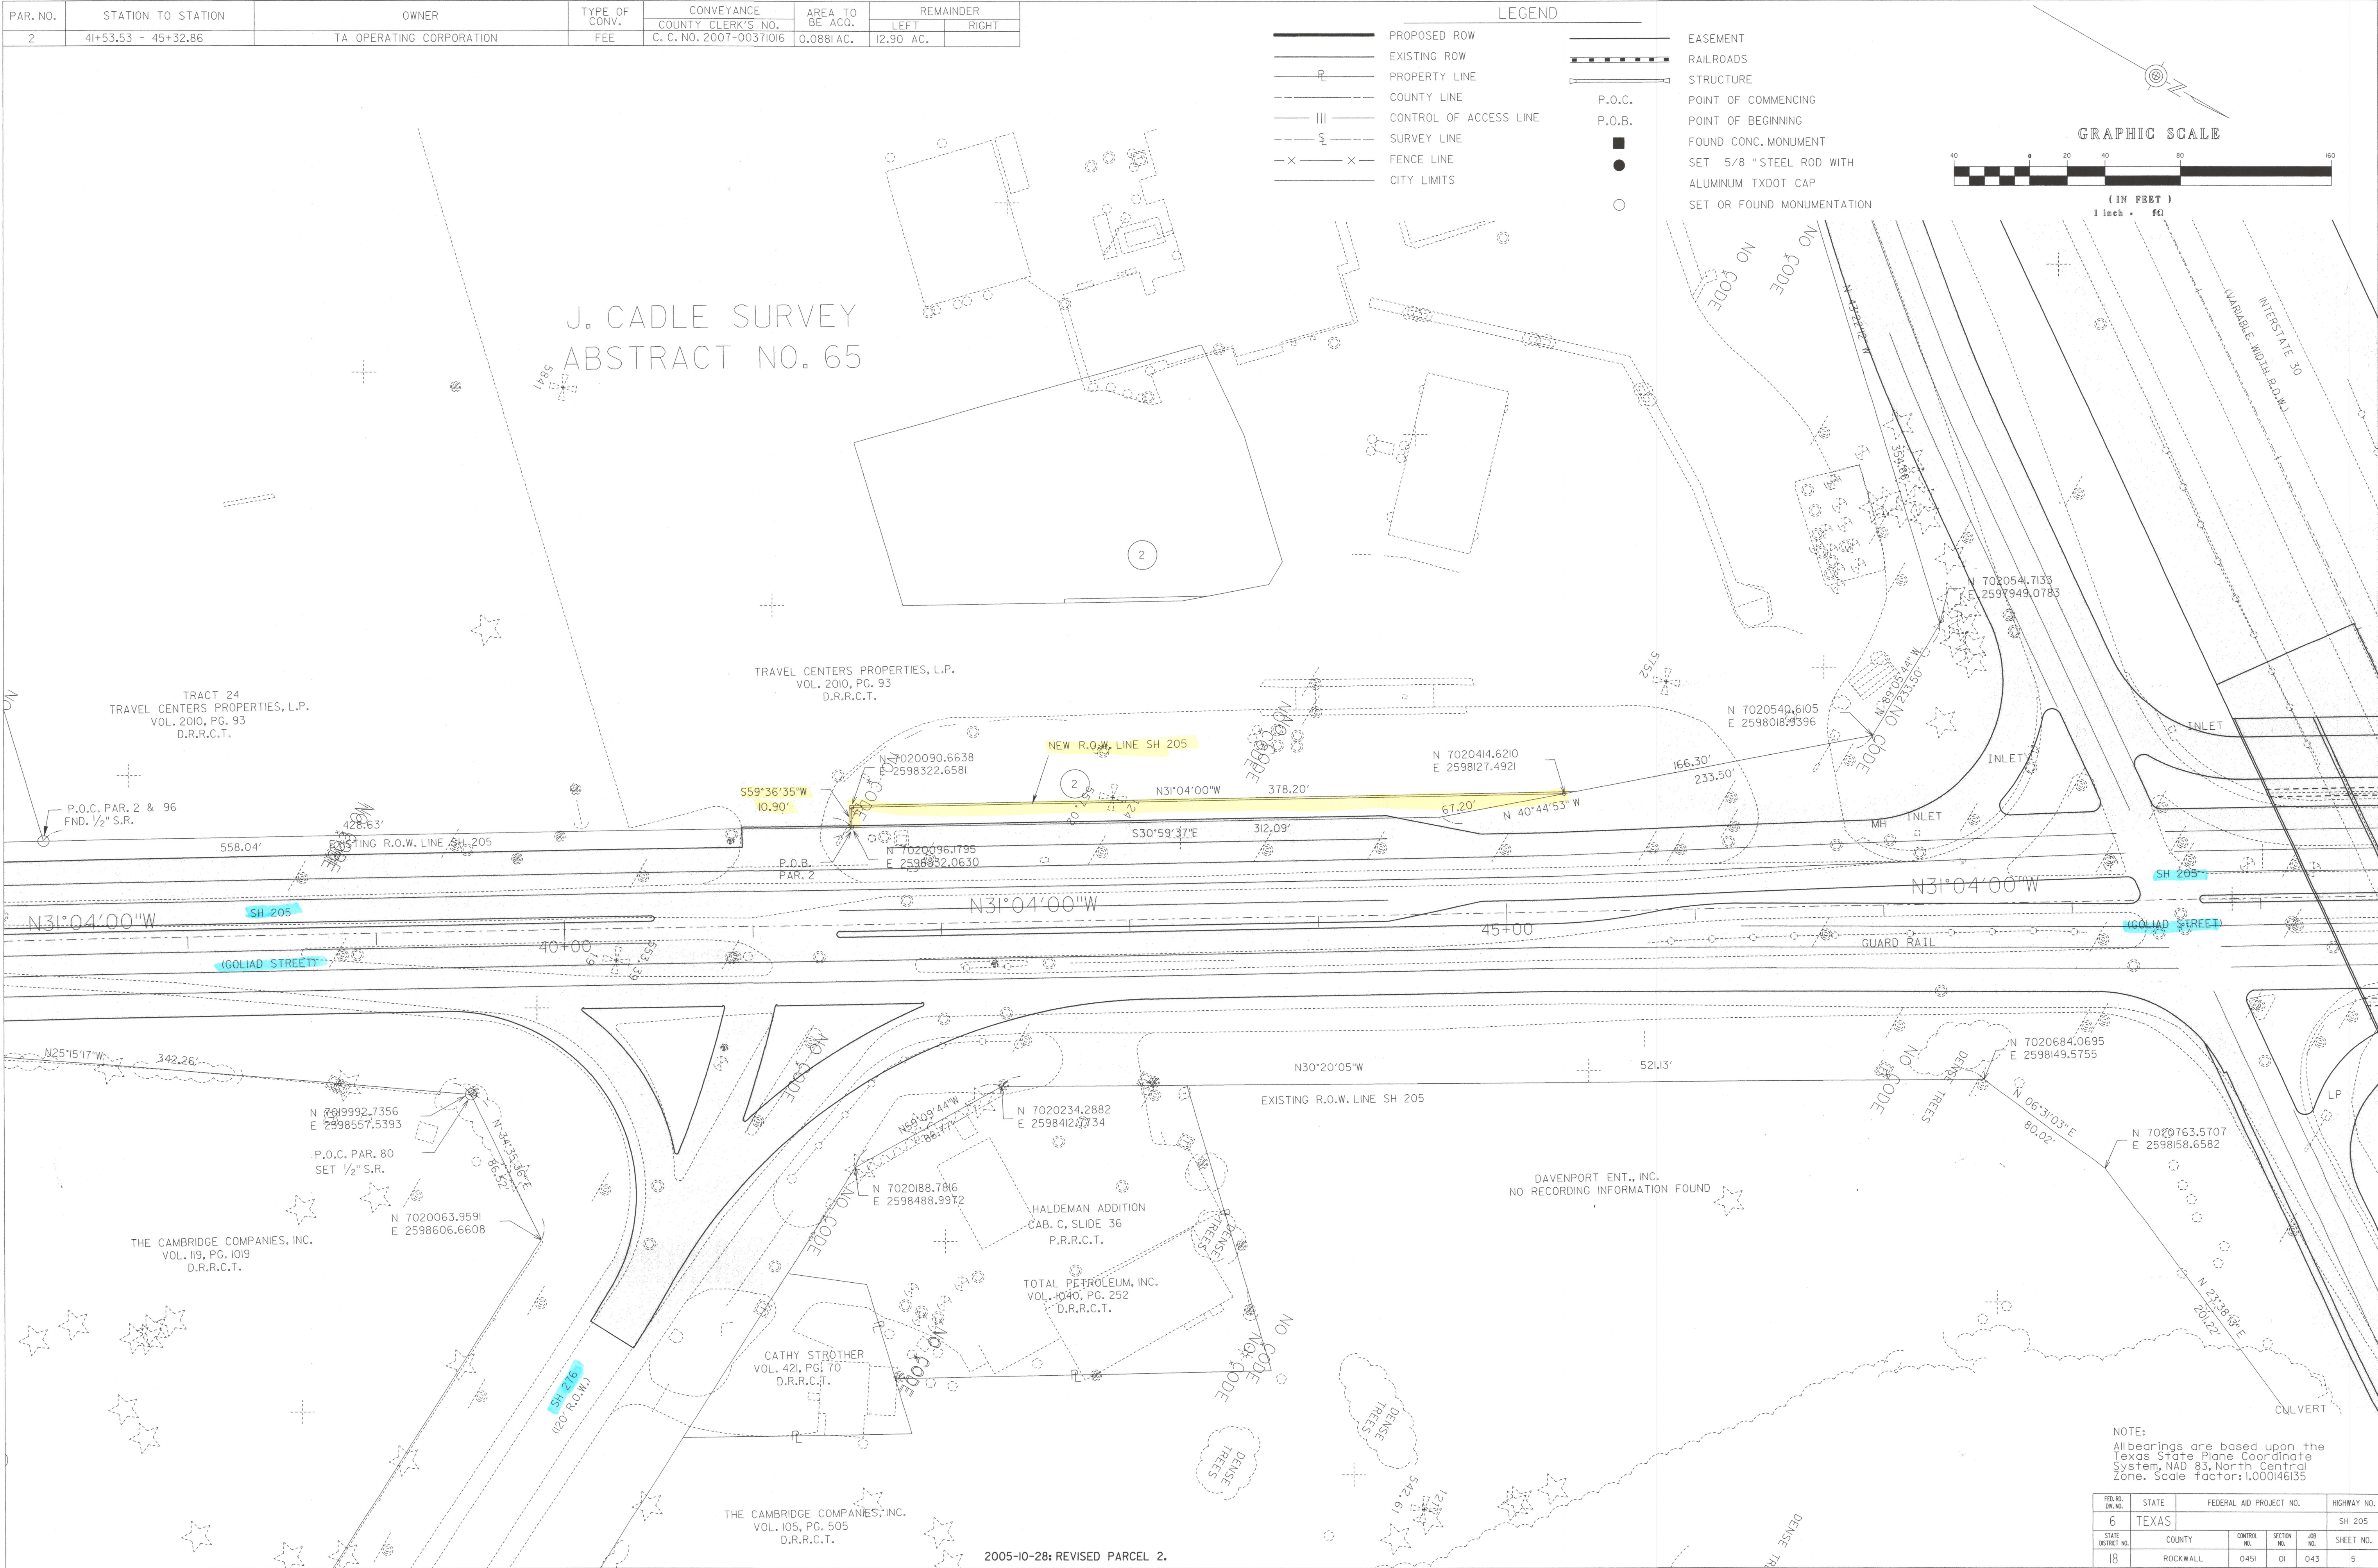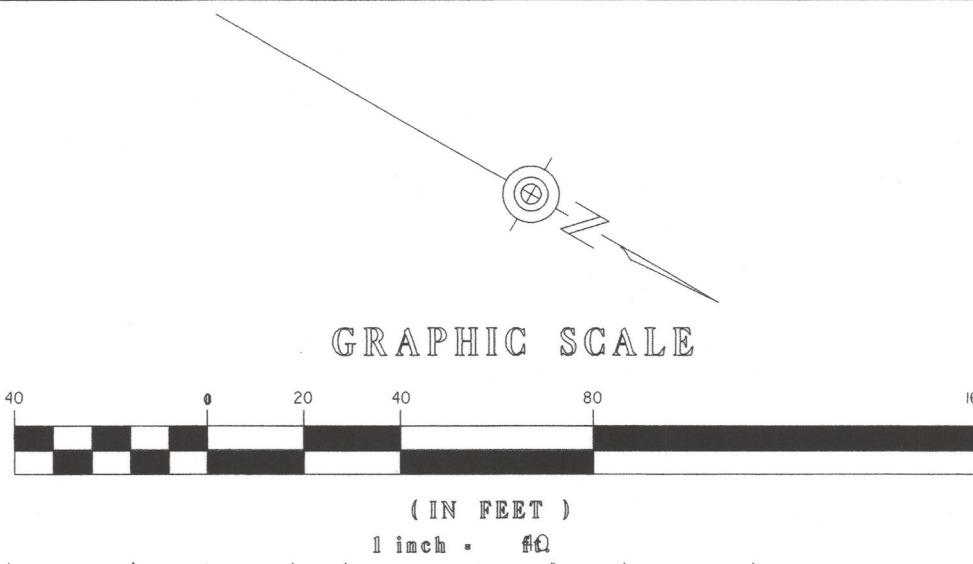

NOTE:
All bearings are based upon the Texas State Plane Coordinate System, NAD 83, North Central Zone. Scale Factor: 1.00046135

FED. AID DIST. NO.	STATE	FEDERAL AID PROJECT NO.	HIGHWAY NO.
6	TEXAS		SH 205
STATE DISTRICT NO.	COUNTY	CONTROL NO.	SECTION NO.
18	ROCKWALL	0451	01 043

PAR. NO.	STATION TO STATION	OWNER	TYPE OF CONV.	CONVEYANCE COUNTY CLERK'S NO.	AREA TO BE ACQ.	REMAINDER	
						LEFT	RIGHT
4	56-12.54 - 57-94.70	ROCKWALL CENTRAL SHOPPING CENTER, LTD.	FEE	C. C. NO. 2006-00363922	0.0058 AC.	0.91 AC.	
6	60-74.66 - 61-96.80	JOE D. LOFTIS AND WIFE, JO ANN LOFTIS	FEE	C. C. NO. 2006-00359022	0.0136 AC.		1.04 AC.
7	61-96.80 - 63-36.45	JANET K. UHLIG & JEFFERY DAVID JOLLEY	FEE	C. C. NO. 2006-00360850	0.0145 AC.		0.51 AC.
8	63-36.45 - 64-62.16	DONNA PRITCHARD & KIMBERLY COLICCHIO	FEE	C. C. NO. 2007-00369646	0.0117 AC.		0.42 AC.
82	64-41.91 - 64-53.64	E-Z MART STORES, INC.,	FEE	C. C. NO. 2006-00361824	0.0028 AC.	0.31 AC.	

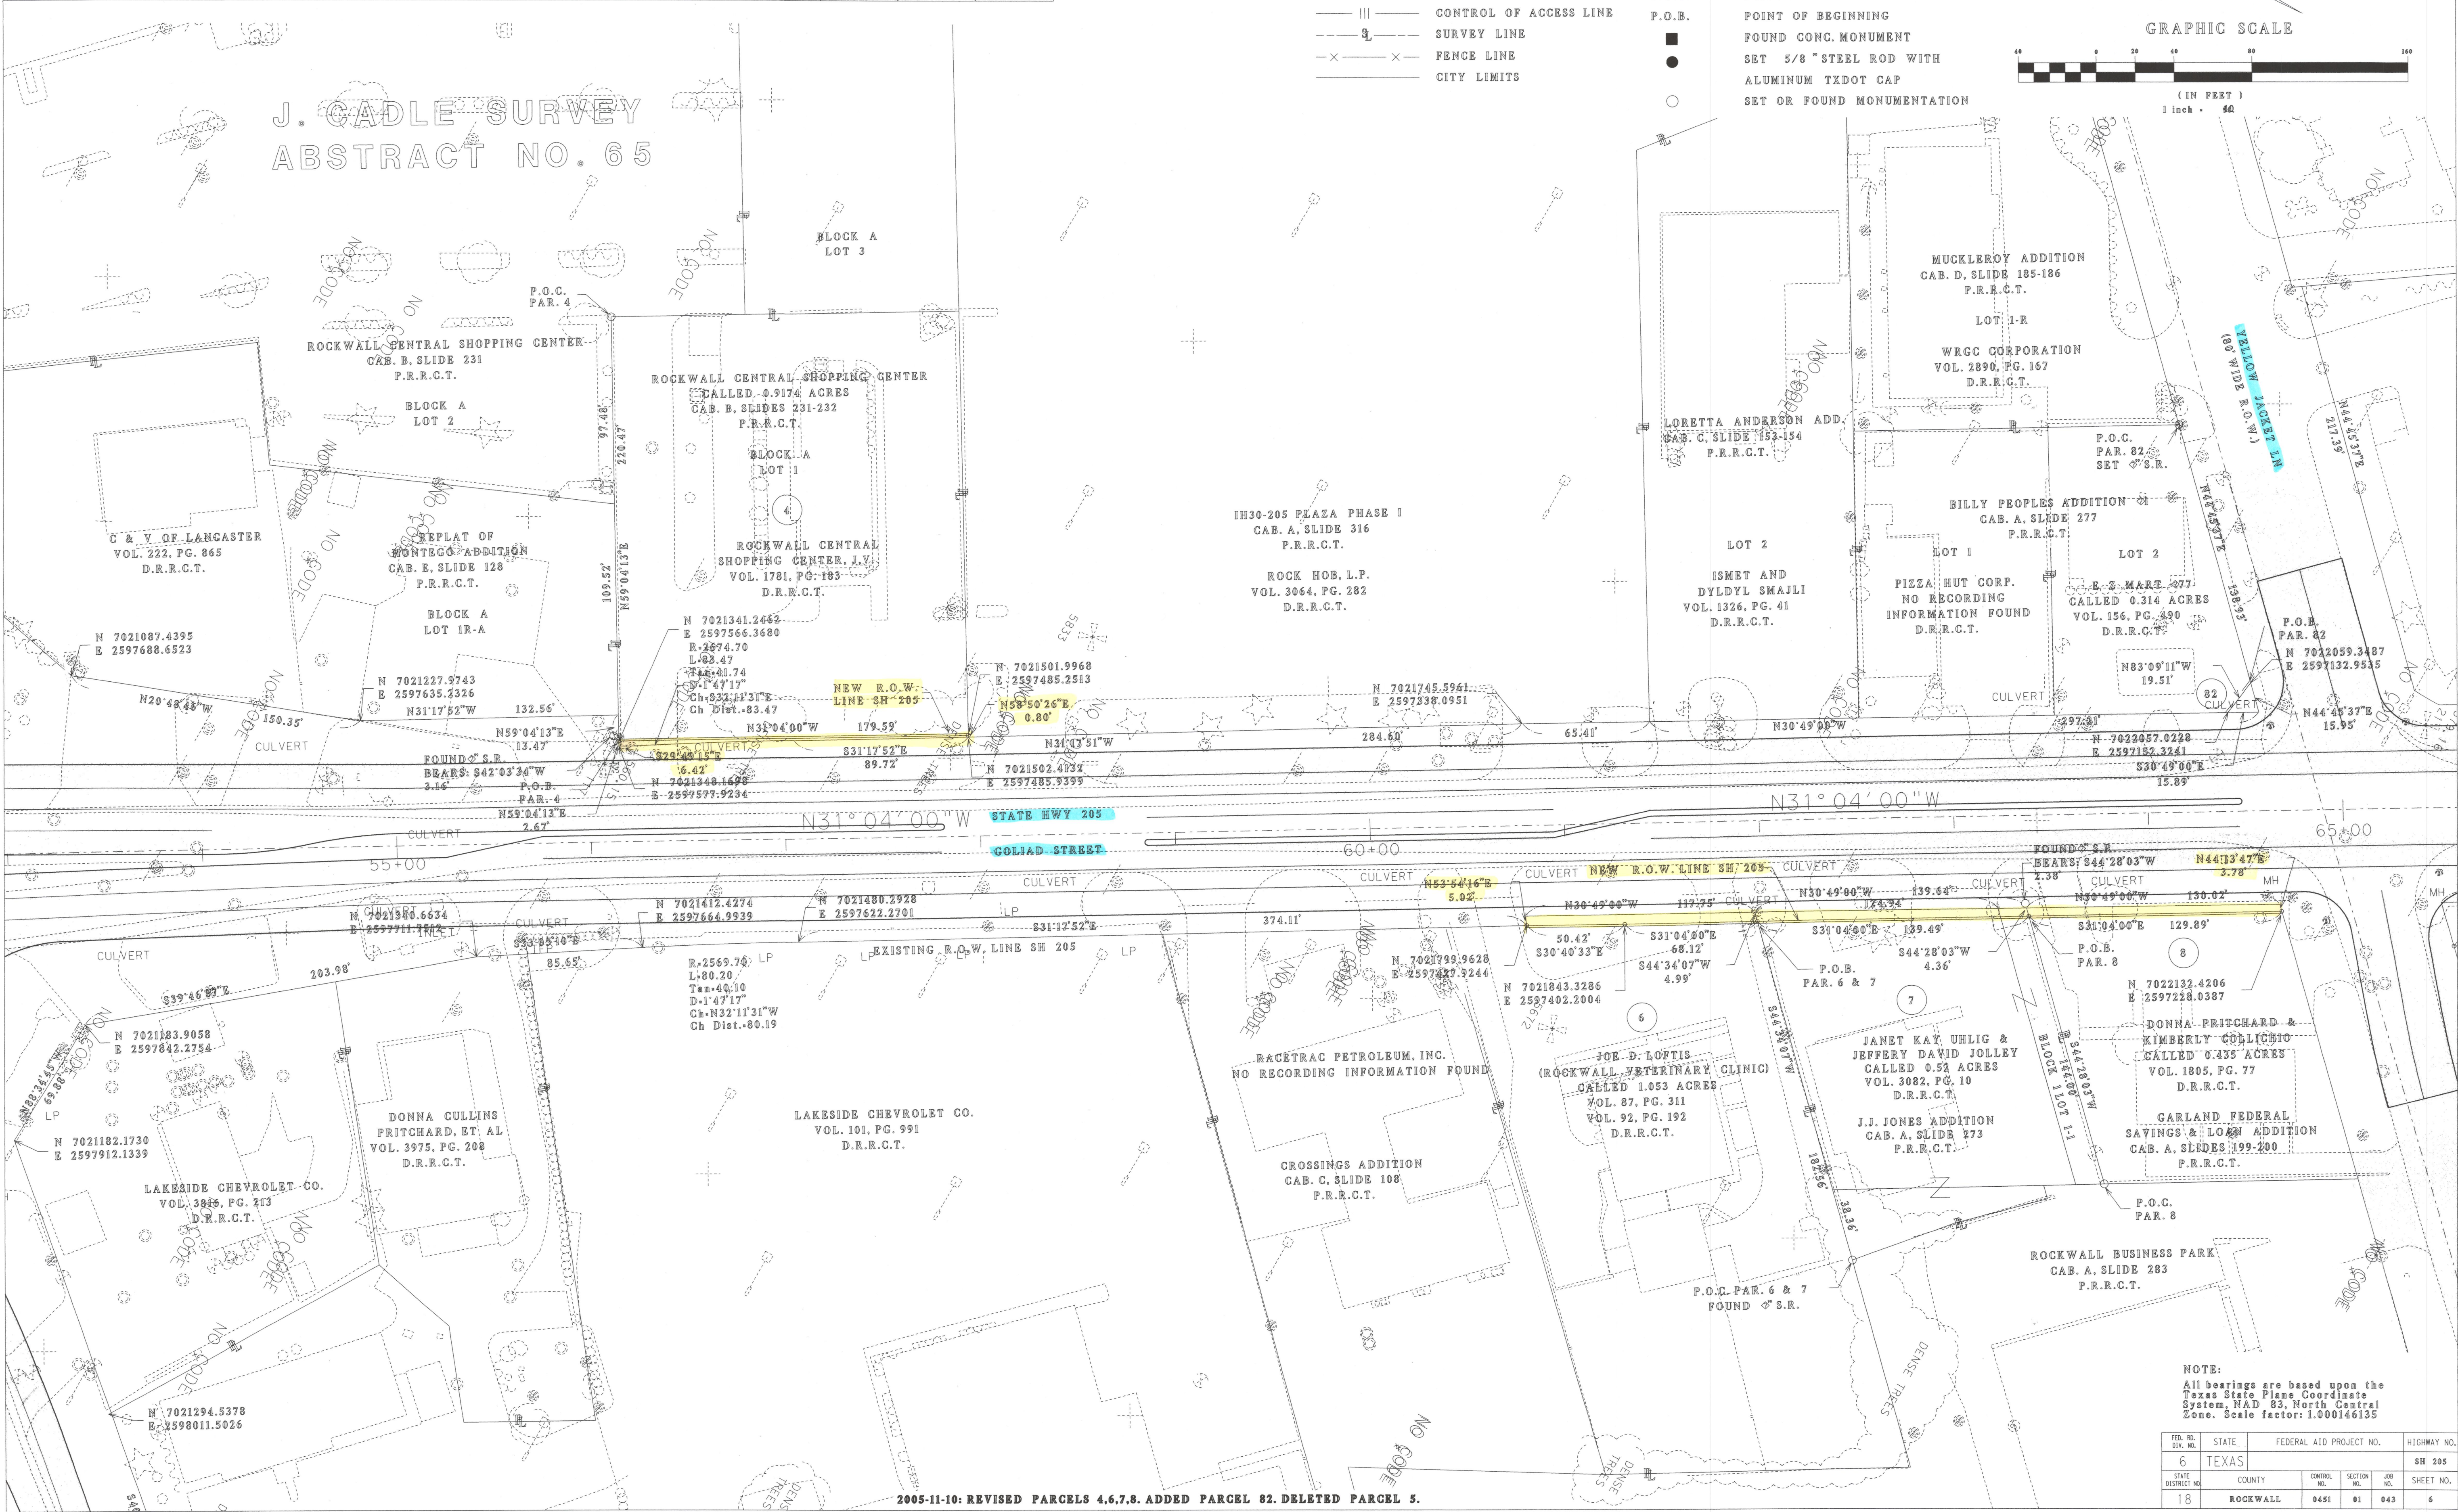

NOTE:
All bearings are based upon the Texas State Plane Coordinate System, NAD 83, North Central Zone. Scale factor: 1.000146135

FED. RD. DIST. NO.	STATE	FEDERAL AID PROJECT NO.	HIGHWAY NO.		
6	TEXAS		SH 205		
STATE DISTRICT NO.	COUNTY	CONTROL NO.	SECTION NO.	JOB NO.	SHEET NO.
18	ROCKWALL	0451	01	043	6

PAR. NO.	STATION TO STATION	OWNER	TYPE OF CONV.	CONVEYANCE		AREA TO BE ACQ.	REMAINDER	
				VOL.	PAGE		LEFT	RIGHT
9	65+49.27 - 67+28.93	M.K. ZAMANI	FEE			0.0157		0.85
11	67+28.93 - 71+33.36	MARY SUE SMITH	FEE	C.C.NO. 2006-00365493		0.0192		1.92
14	69+98.84 - 72+02.46	WDC/HI-LIFE PROPERTIES, J.V.	FEE	4892	302	0.0110	11.58	
15	71+33.36 - 71+96.67	TROCK, L.P.	FEE			0.0045		1.922

LEGEND

PROPOSED ROW

EXISTING ROW

PROPERTY LINE

COUNTY LINE

CONTROL OF ACCESS LINE

SURVEY LINE

FENCE LINE

CITY LIMITS

EASEMENT

RAILROADS

STRUCTURE

P.O.C.

P.O.B.



POINT OF COMMENCING

POINT OF BEGINNING

FOUND CONC. MONUMENT

SET 5/8" STEEL ROD WITH ALUMINUM TXDOT CAP

SET OR FOUND MONUMENTATION

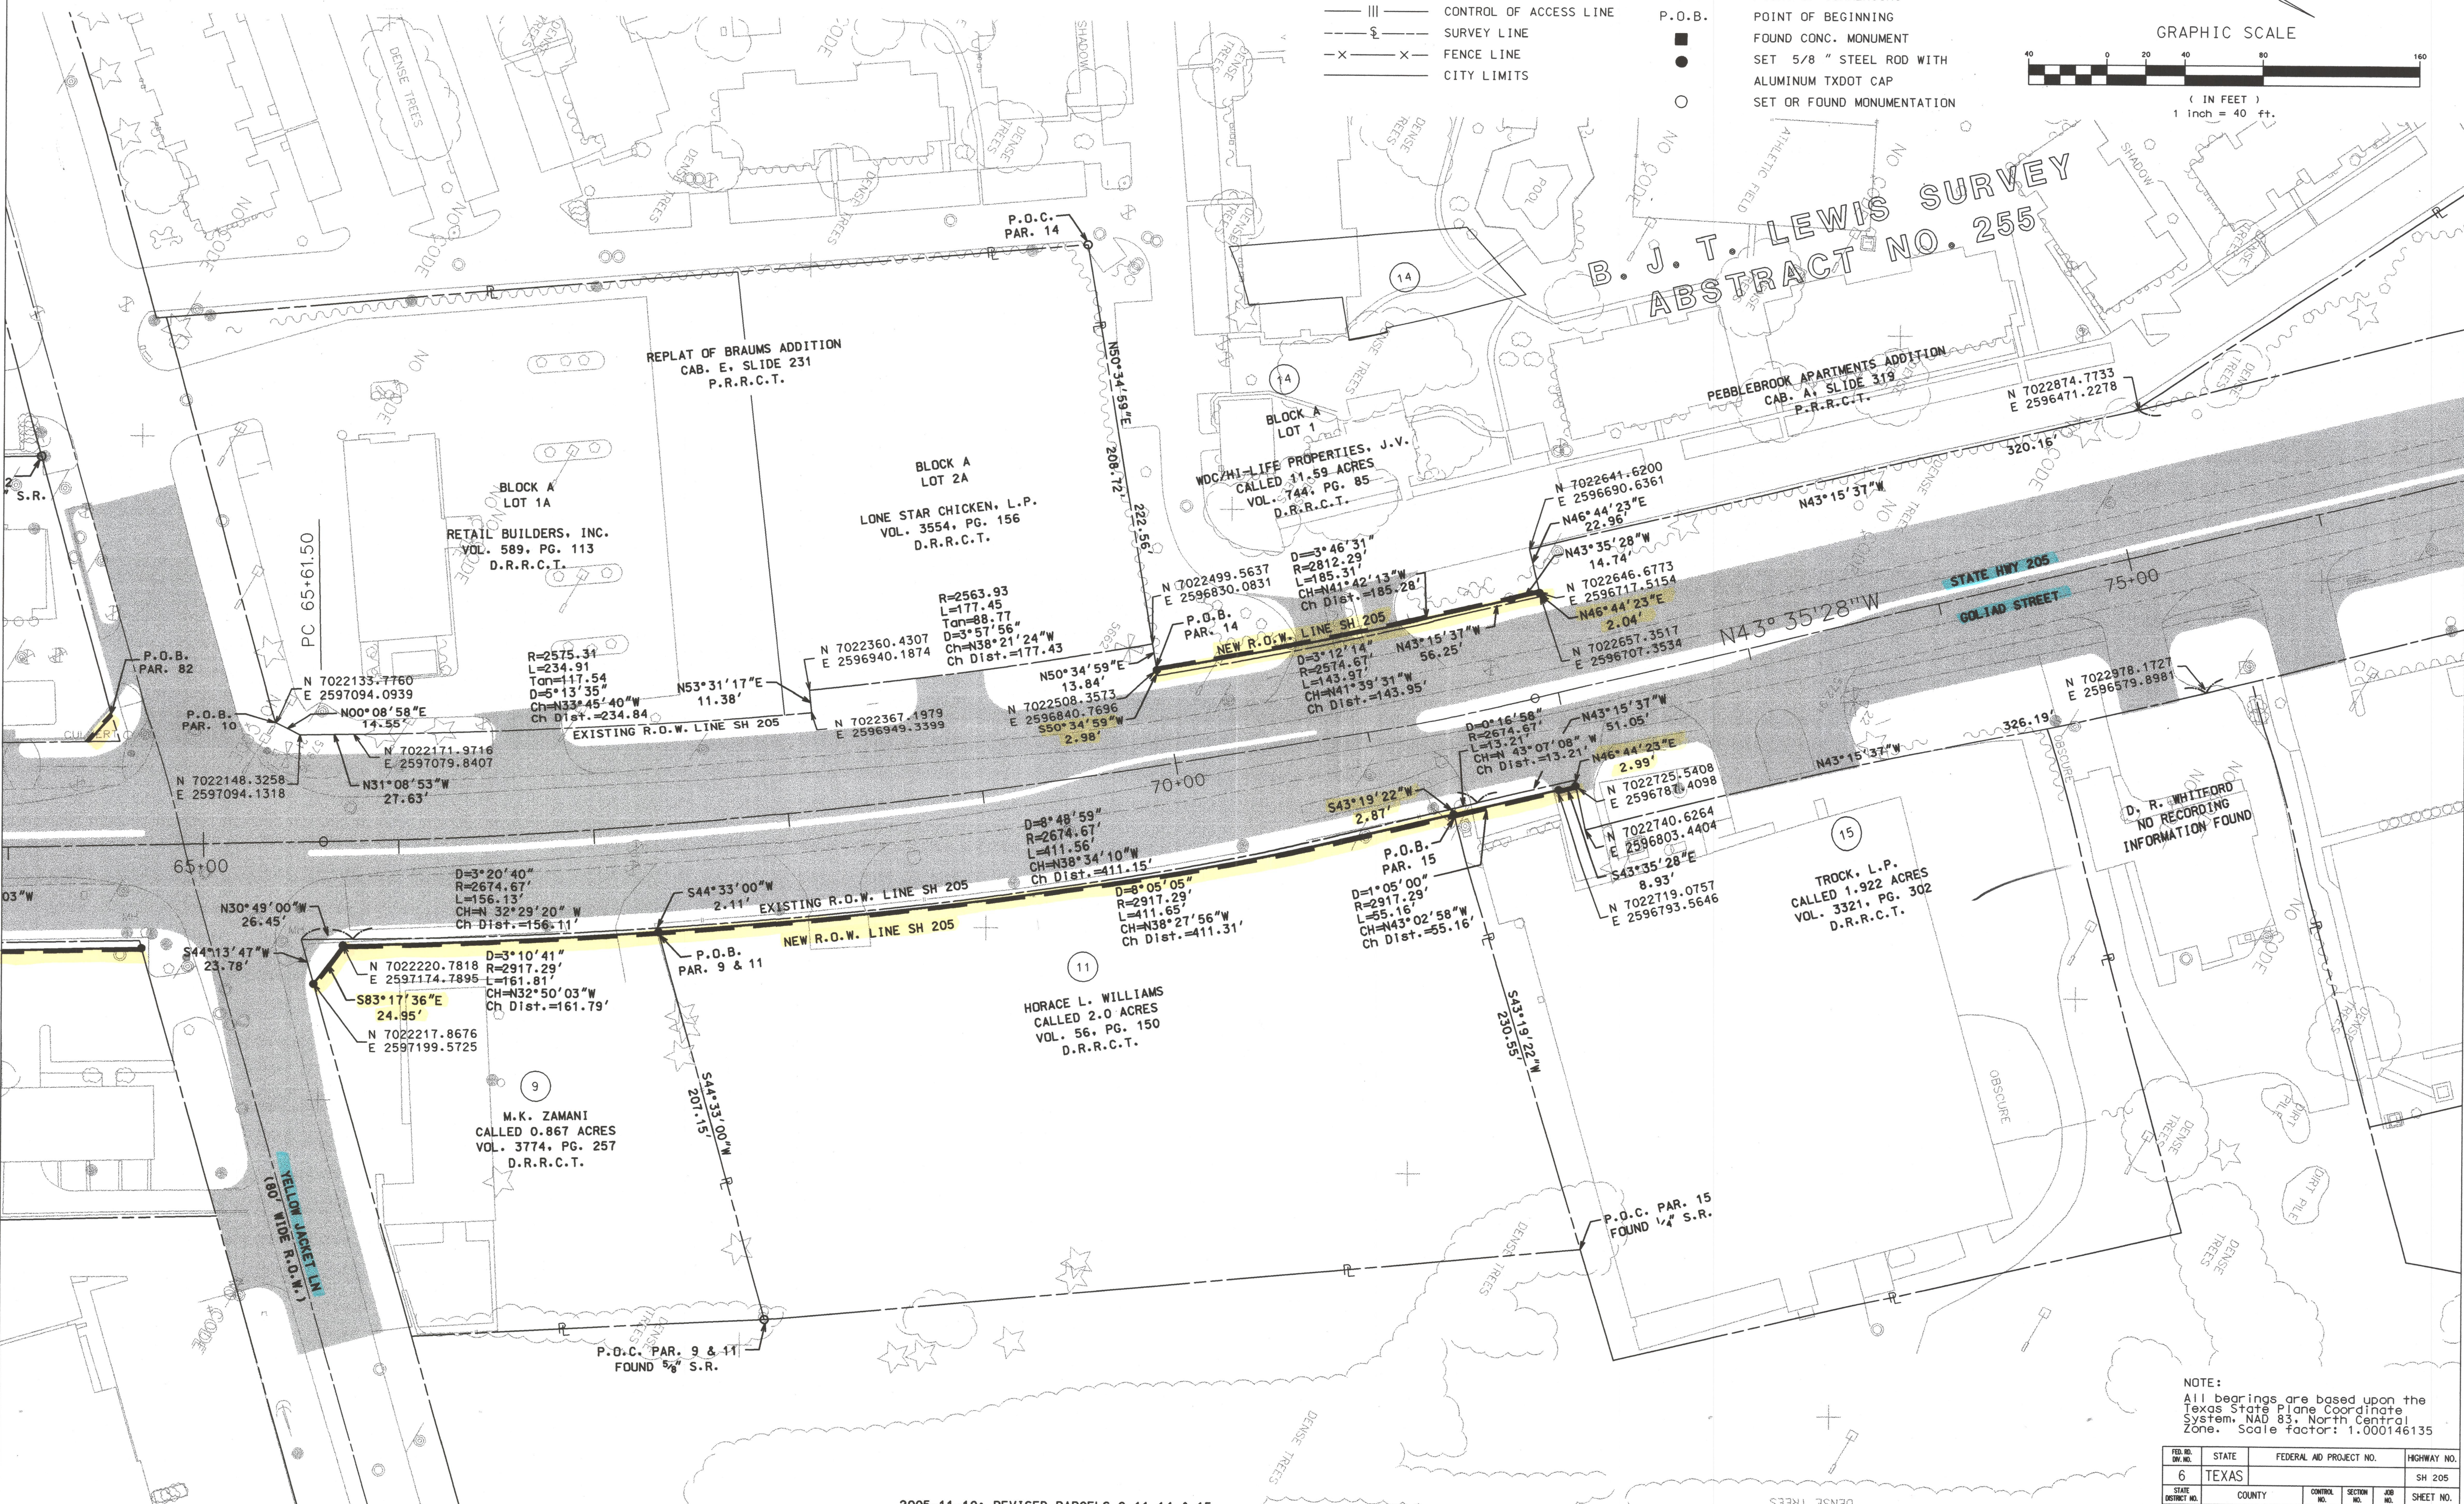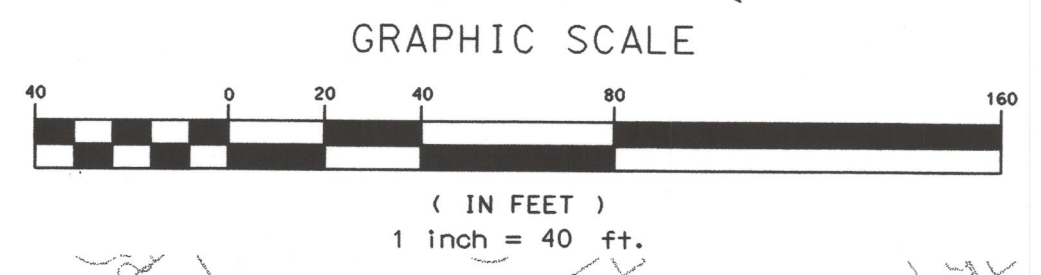


NOTE:
All bearings are based upon the Texas State Plane Coordinate System, NAD 83, North Central Zone. Scale factor: 1.000146135


FED. NO.	STATE	FEDERAL AID PROJECT NO.	HIGHWAY NO.
6	TEXAS		SH 205
STATE DISTRICT NO.	COUNTY	CONTROL NO.	SECTION NO.
18	ROCKWALL	0451	01

LEGEND

PROPOSED ROW	EASEMENT
EXISTING ROW	RAILROADS
PROPERTY LINE	STRUCTURE
COUNTY LINE	P.O.C.
CONTROL OF ACCESS LINE	P.O.B.
SURVEY LINE	POINT OF COMMENCING
FENCE LINE	POINT OF BEGINNING
CITY LIMITS	FOUND CONC. MONUMENT
	SET 5/8" STEEL ROD WITH ALUMINUM TXDOT CAP
	SET OR FOUND MONUMENTATION

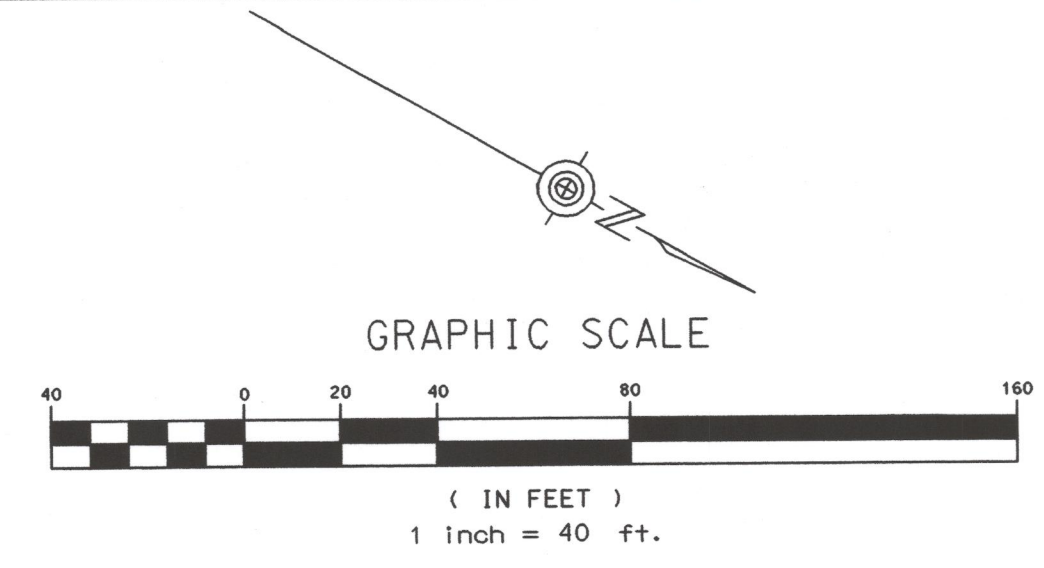


COLORED BURIAL CLUB
NO RECORDING INFORMATION FOUND
D.R.R.C.T.

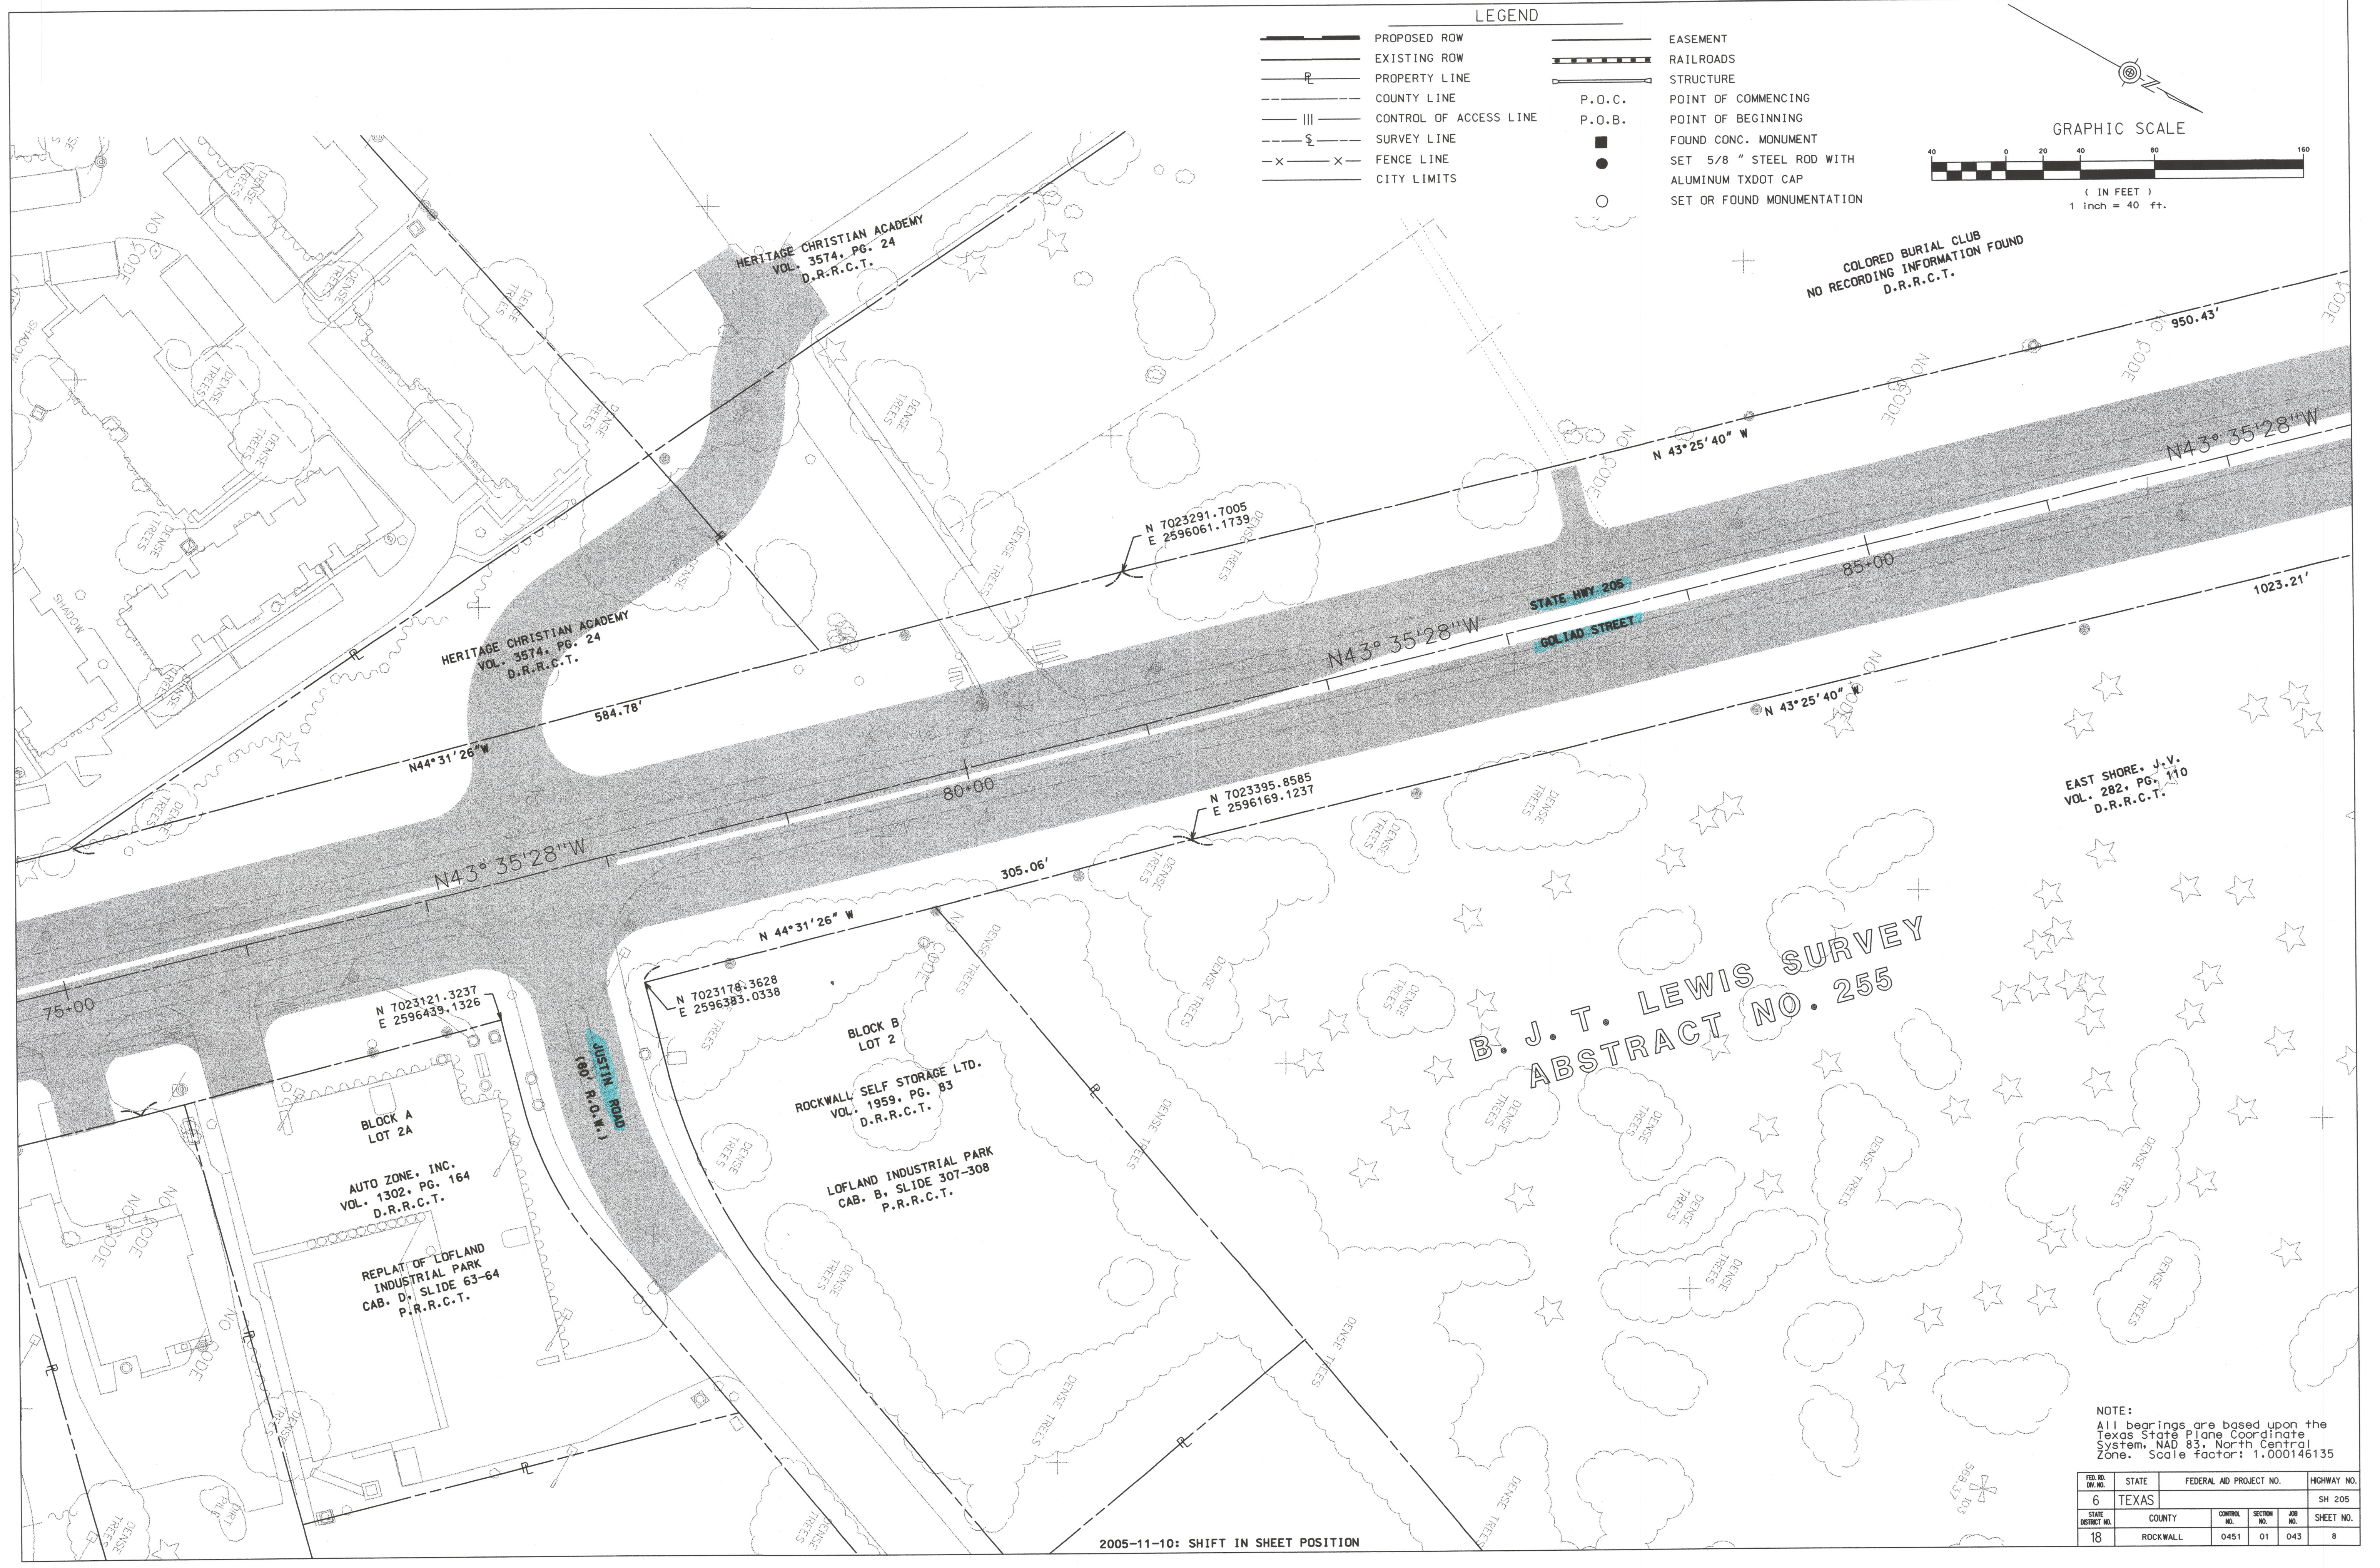

2005-11-10: SHIFT IN SHEET POSITION

NOTE:
All bearings are based upon the Texas State Plane Coordinate System, NAD 83, North Central Zone. Scale factor: 1.000146135

FED. RD. DIST. NO.	STATE	FEDERAL AID PROJECT NO.	HIGHWAY NO.
6	TEXAS		SH 205
DISTRICT NO.	COUNTY	CONTROL NO.	SECTION NO.
18	ROCKWALL	0451	01

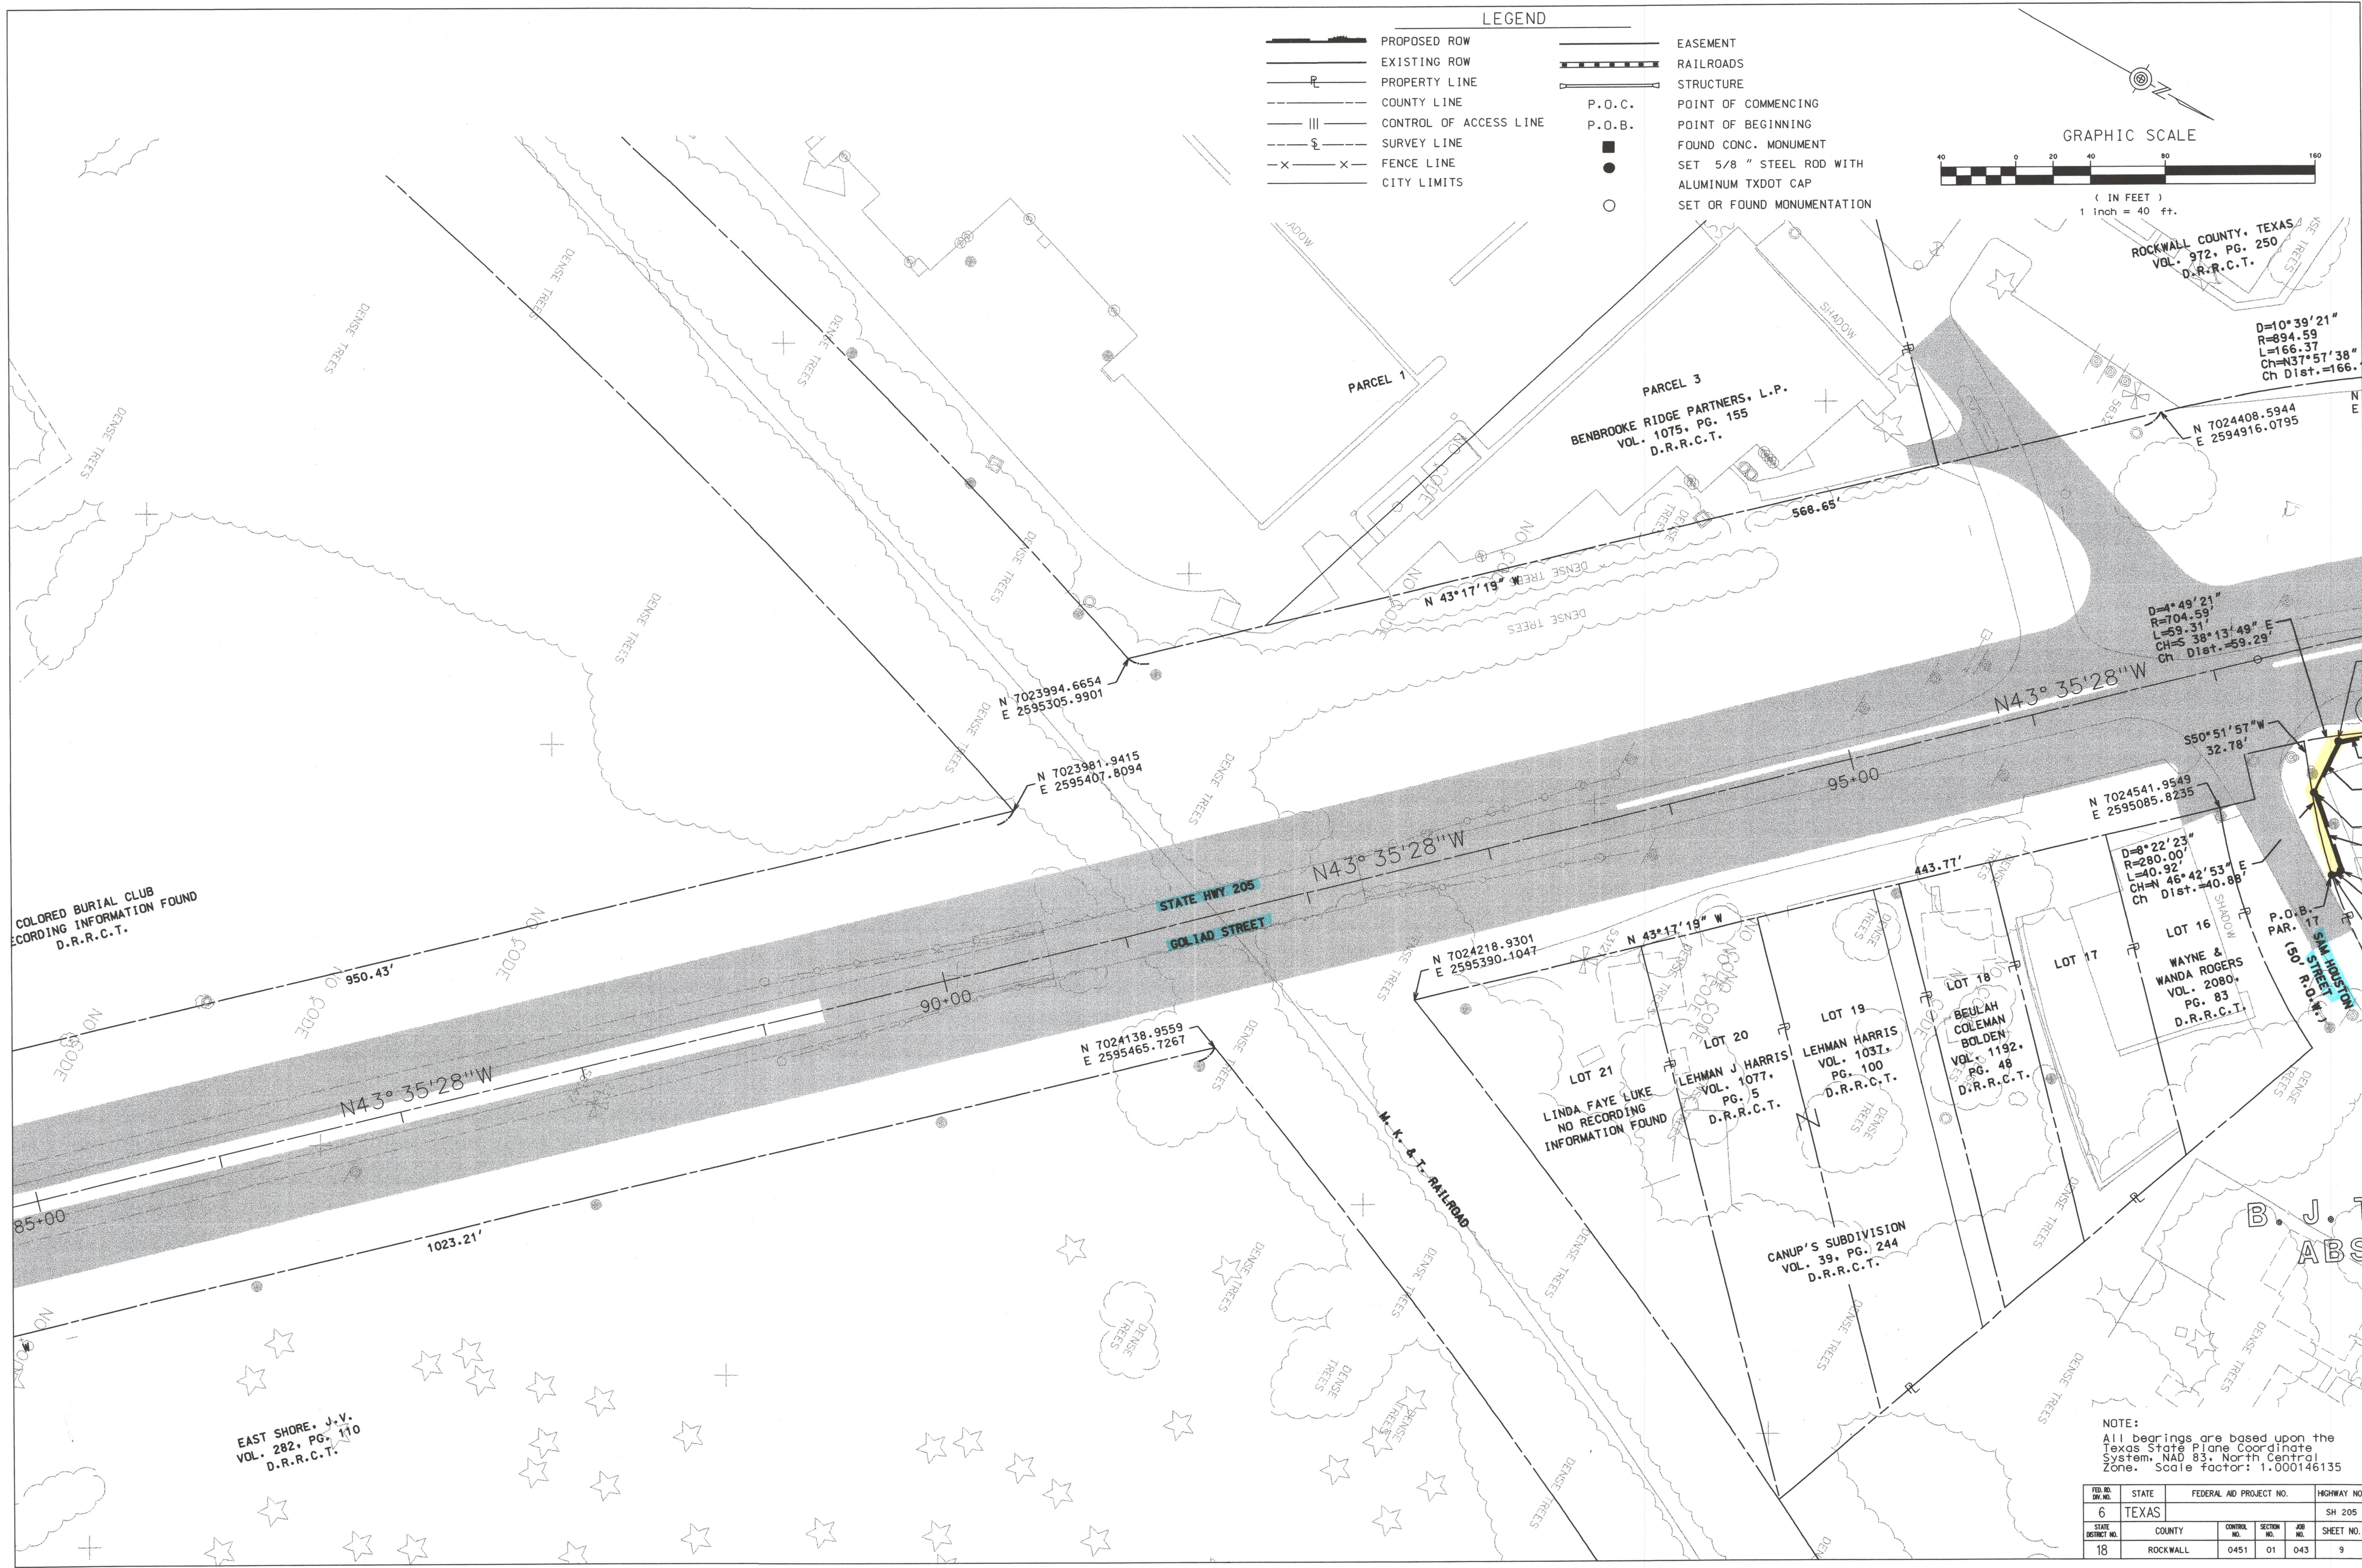

COLORED BURIAL CLUB
RECORDING INFORMATION FOUND
D.R.R.C.T.

EAST SHORE, J.V.
VOL. 282, PG. 110
D.R.R.C.T.

N 7023994.6654
E 2595305.9901

N 7023981.9415
E 2595407.8094

N 7024138.9559
E 2595465.7267

N 7024218.9301
E 2595390.1047

LOT 21
LINDA FAYE LUKE
NO RECORDING
INFORMATION FOUND

LOT 20
LEHMAN J. HARRIS
VOL. 1077,
PG. 5
D.R.R.C.T.

LOT 19
LEHMAN HARRIS
VOL. 1037,
PG. 100
D.R.R.C.T.

LOT 18
BEULAH COLEMAN
BOLDEN
VOL. 1192,
PG. 48
D.R.R.C.T.

LOT 17
WAYNE &
WANDA ROGERS
VOL. 2080,
PG. 83
D.R.R.C.T.

N 7024541.9549
E 2595085.8235

D=4°49'21"
R=704.59'
L=59.31'
CH=S 38°13'49" E
Ch Dist.=59.29'


D=10°39'21"
R=894.59'
L=166.37'
CH=N37°57'38"
Ch Dist.=166.

ROCKWALL COUNTY, TEXAS
VOL. 972, PG. 250
D.R.R.C.T.

NOTE:
All bearings are based upon the
Texas State Plane Coordinate
System, NAD 83, North Central
Zone. Scale factor: 1.000146135

FED. RD. DIST. NO.	STATE	FEDERAL AID PROJECT NO.	HIGHWAY NO.
6	TEXAS		SH 205
STATE DISTRICT NO.	COUNTY	CONTROL NO.	SECTION NO.
18	ROCKWALL	0451	01

PAR. NO.	STATION TO STATION	OWNER	TYPE OF CONV.	CONVEYANCE COUNTY CLERK'S NO.	AREA TO BE ACO.	REMAINDER LEFT	REMAINDER RIGHT
17	97+38.01 - 97+99.63	ROGERS & ROGERS	FEE	C.C. NO. 2006-00360639	0.0123 AC.		0.84 AC.
21	103+29.29 - 103+39.89	RICHARD L. ERVIN AND WIFE, TERRI K. ERVIN	FEE	C.C. NO. 2006-00361026	0.0011 AC.		0.34 AC.
22	103+92.87 - 104+16.84	DOSVILLE PEOPLES	FEE	C.C. NO. 2007-00384198	0.0633 AC.		0.11 AC.
26	105+95.33 - 106+90.91	SAMUEL D. CANUP, RANDI DOYLE CANUP	FEE	C.C. NO. 2006-00363001	0.0384 AC.	0.71 AC.	
85	104+68.15 - 105+95.33	SAMUEL D. CANUP, RANDI DOYLE CANUP	FEE	C.C. NO. 2006-00363002	0.0288 AC.	0.30 AC.	
99	104+82.05 - 105+11.76	DOSVILLE PEOPLES	FEE		0.5694 AC.		

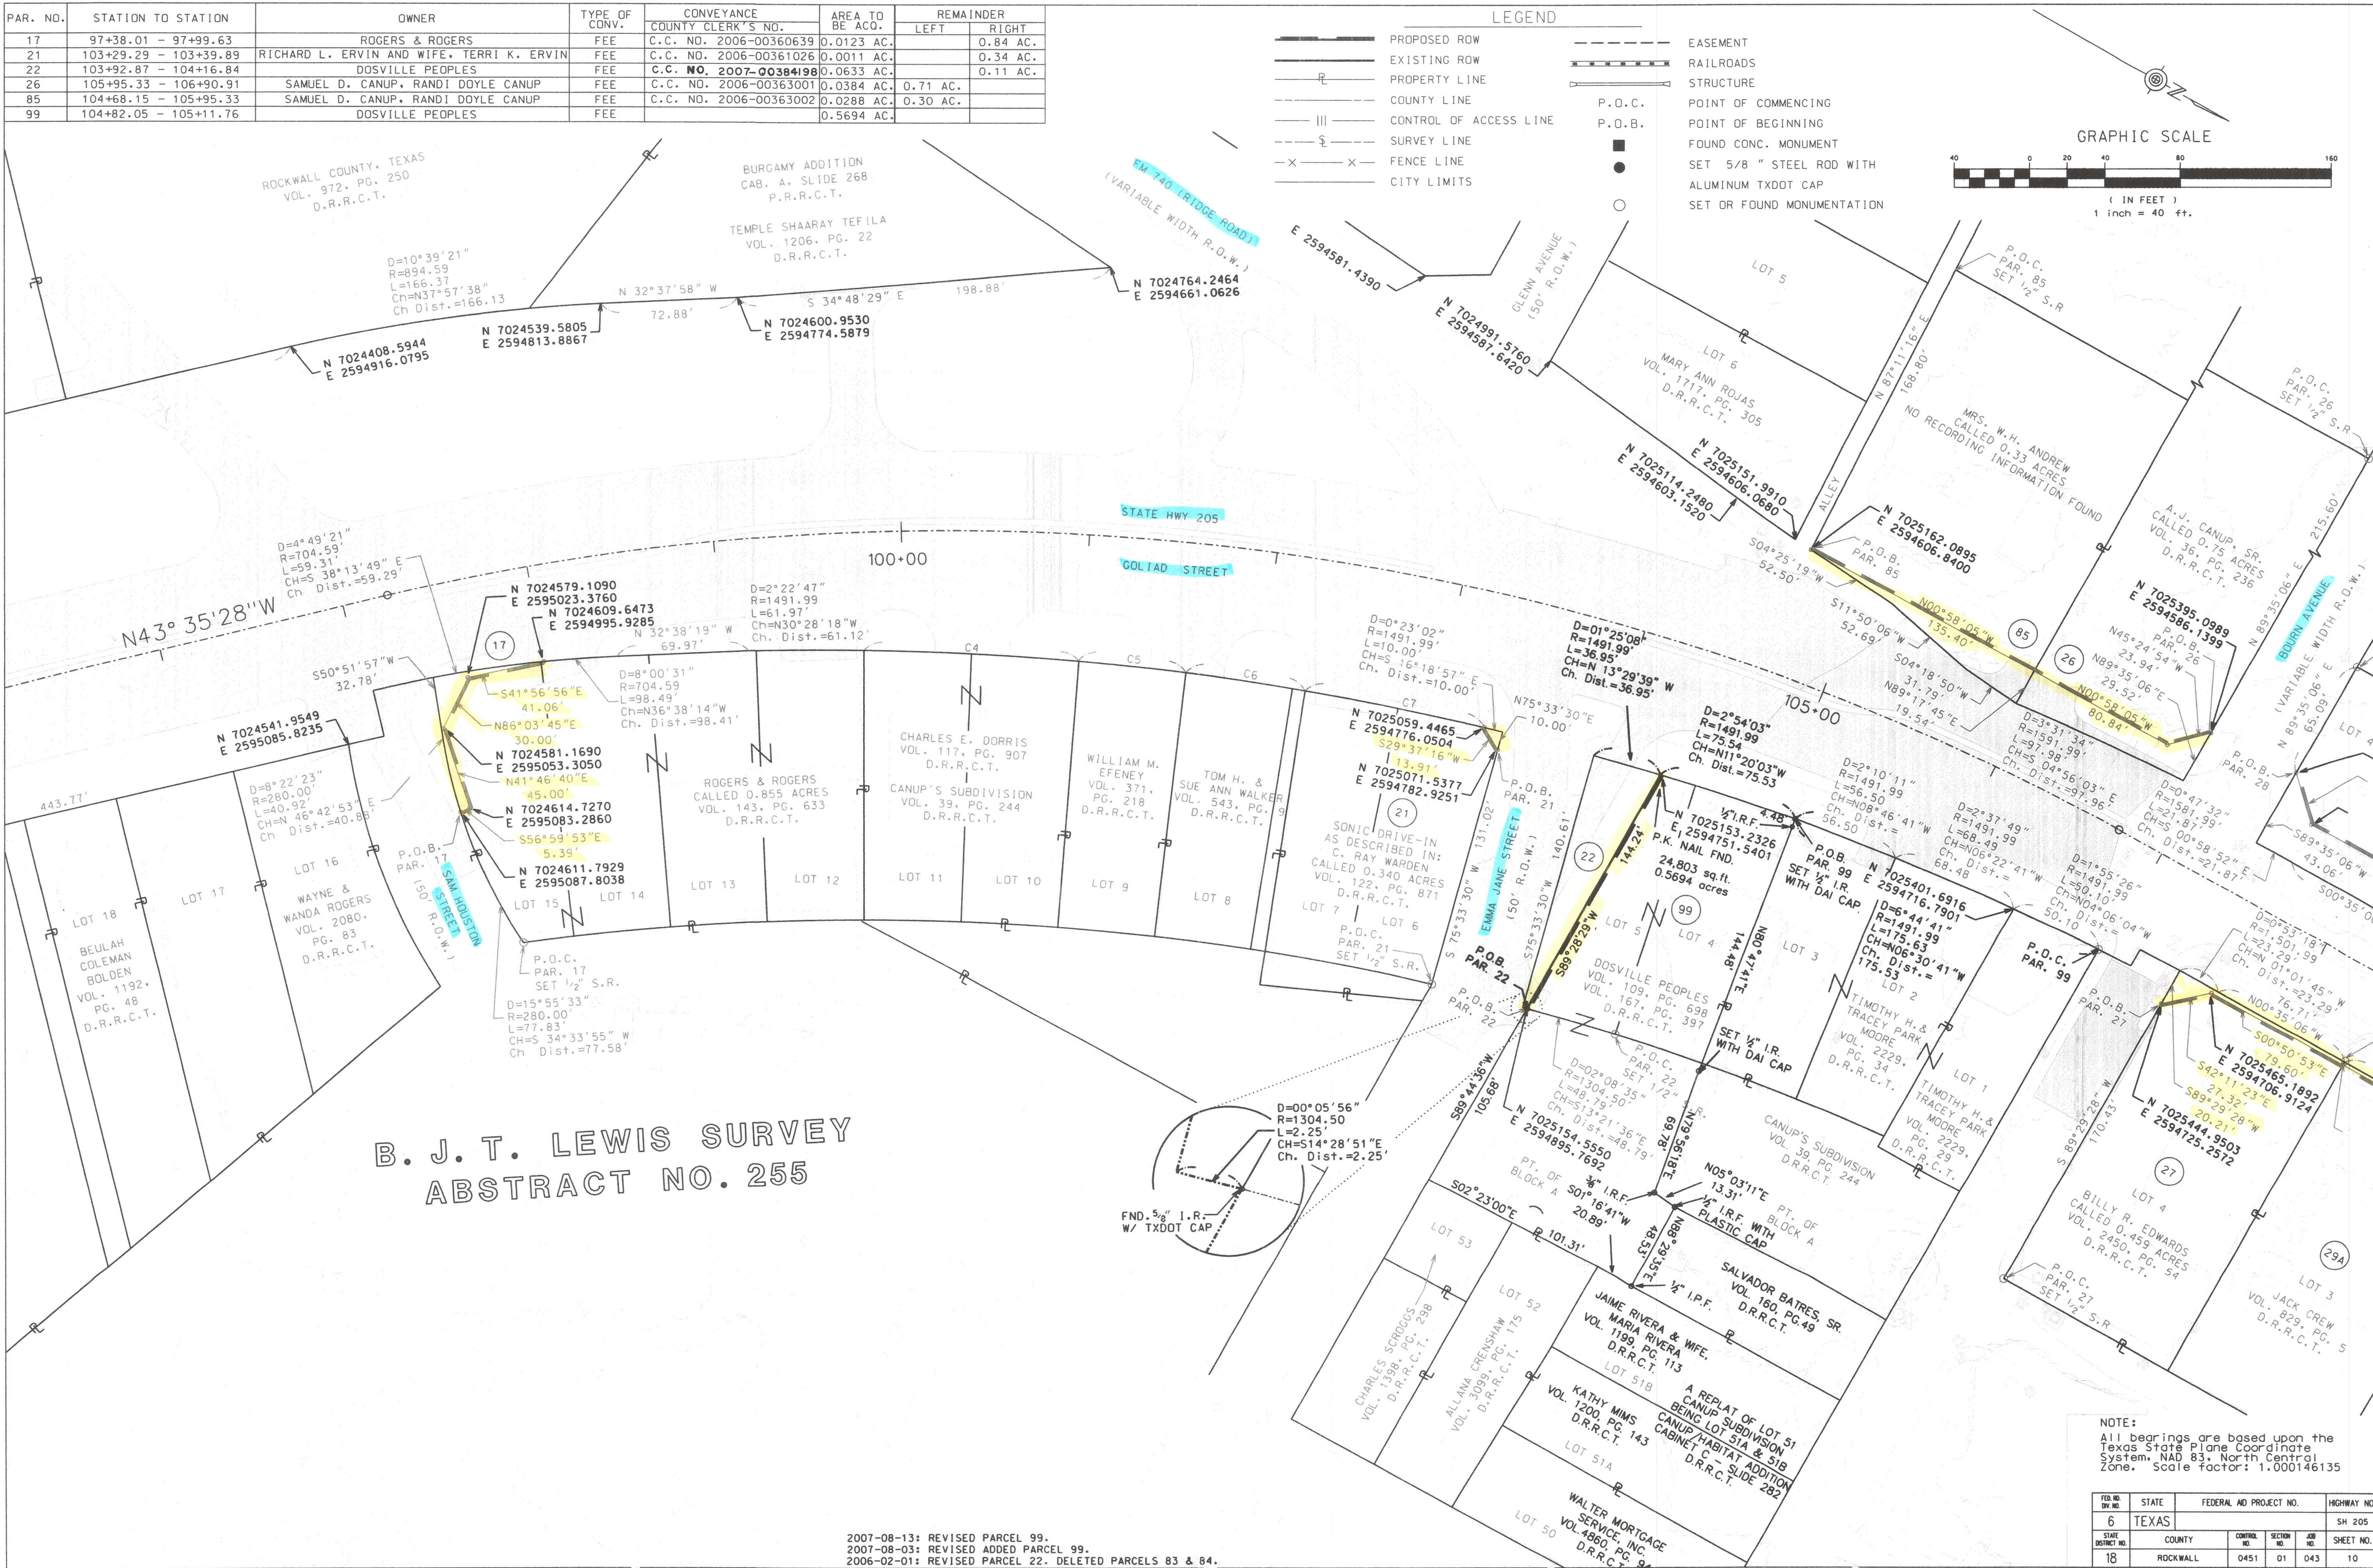

B. J. T. LEWIS SURVEY
ABSTRACT NO. 255



2007-08-13: REVISED PARCEL 99.
2007-08-03: REVISED ADDED PARCEL 99.
2006-02-01: REVISED PARCEL 22. DELETED PARCELS 83 & 84.

PAR. NO.	STATION TO STATION	OWNER	TYPE OF CONV.	CONVEYANCE VOL.	PAGE	AREA TO BE ACQ.	REMAINDER LEFT	RIGHT
27	107-39.04 - 108-39.04	BILLY R. EDWARDS	FEE	4859	48	0.0091 AC.		0.45 AC.
28	107-40.82 - 108-80.82	CAIN FAMILY PARTNERSHIP, LTD.	FEE	4892	287	0.0786 AC.	0.79 AC.	
29A	108-39.04 - 109-40.12	JACK CREW	FEE			0.0038 AC.		0.44 AC.
29B	109-40.12 - 110-39.46	JUDY A. CLARK	FEE			0.0026 AC.		0.43 AC.
30	108-80.82 - 110-41.11	C. W. FALLS	FEE			0.0871 AC.	0.44 AC.	
31	111-19.36 - 111-39.36	RICHARD L. AND DIANE FULLER	FEE			0.0046 AC.		0.20 AC.
32	110-41.11 - 111-40.82	STEVIE FRUITT AND DEBRA ANN HICKS FRUITT	FEE			0.0572 AC.	0.35 AC.	
34	111-90.82 - 115-87.06	FIRST BAPTIST CHURCH OF ROCKWALL	FEE	4842	247	0.2367 AC.	1.92 AC.	

LEGEND

	PROPOSED ROW		EASEMENT
	EXISTING ROW		RAILROADS
	PROPERTY LINE		STRUCTURE
	COUNTY LINE		POINT OF COMMENCING
	CONTROL OF ACCESS LINE		POINT OF BEGINNING
	SURVEY LINE		FOUND CONG. MONUMENT
	FENCE LINE		SET 5/8" STEEL ROD WITH ALUMINUM TxDOT CAP
	CITY LIMITS		SET OR FOUND MONUMENTATION

GRAPHIC SCALE

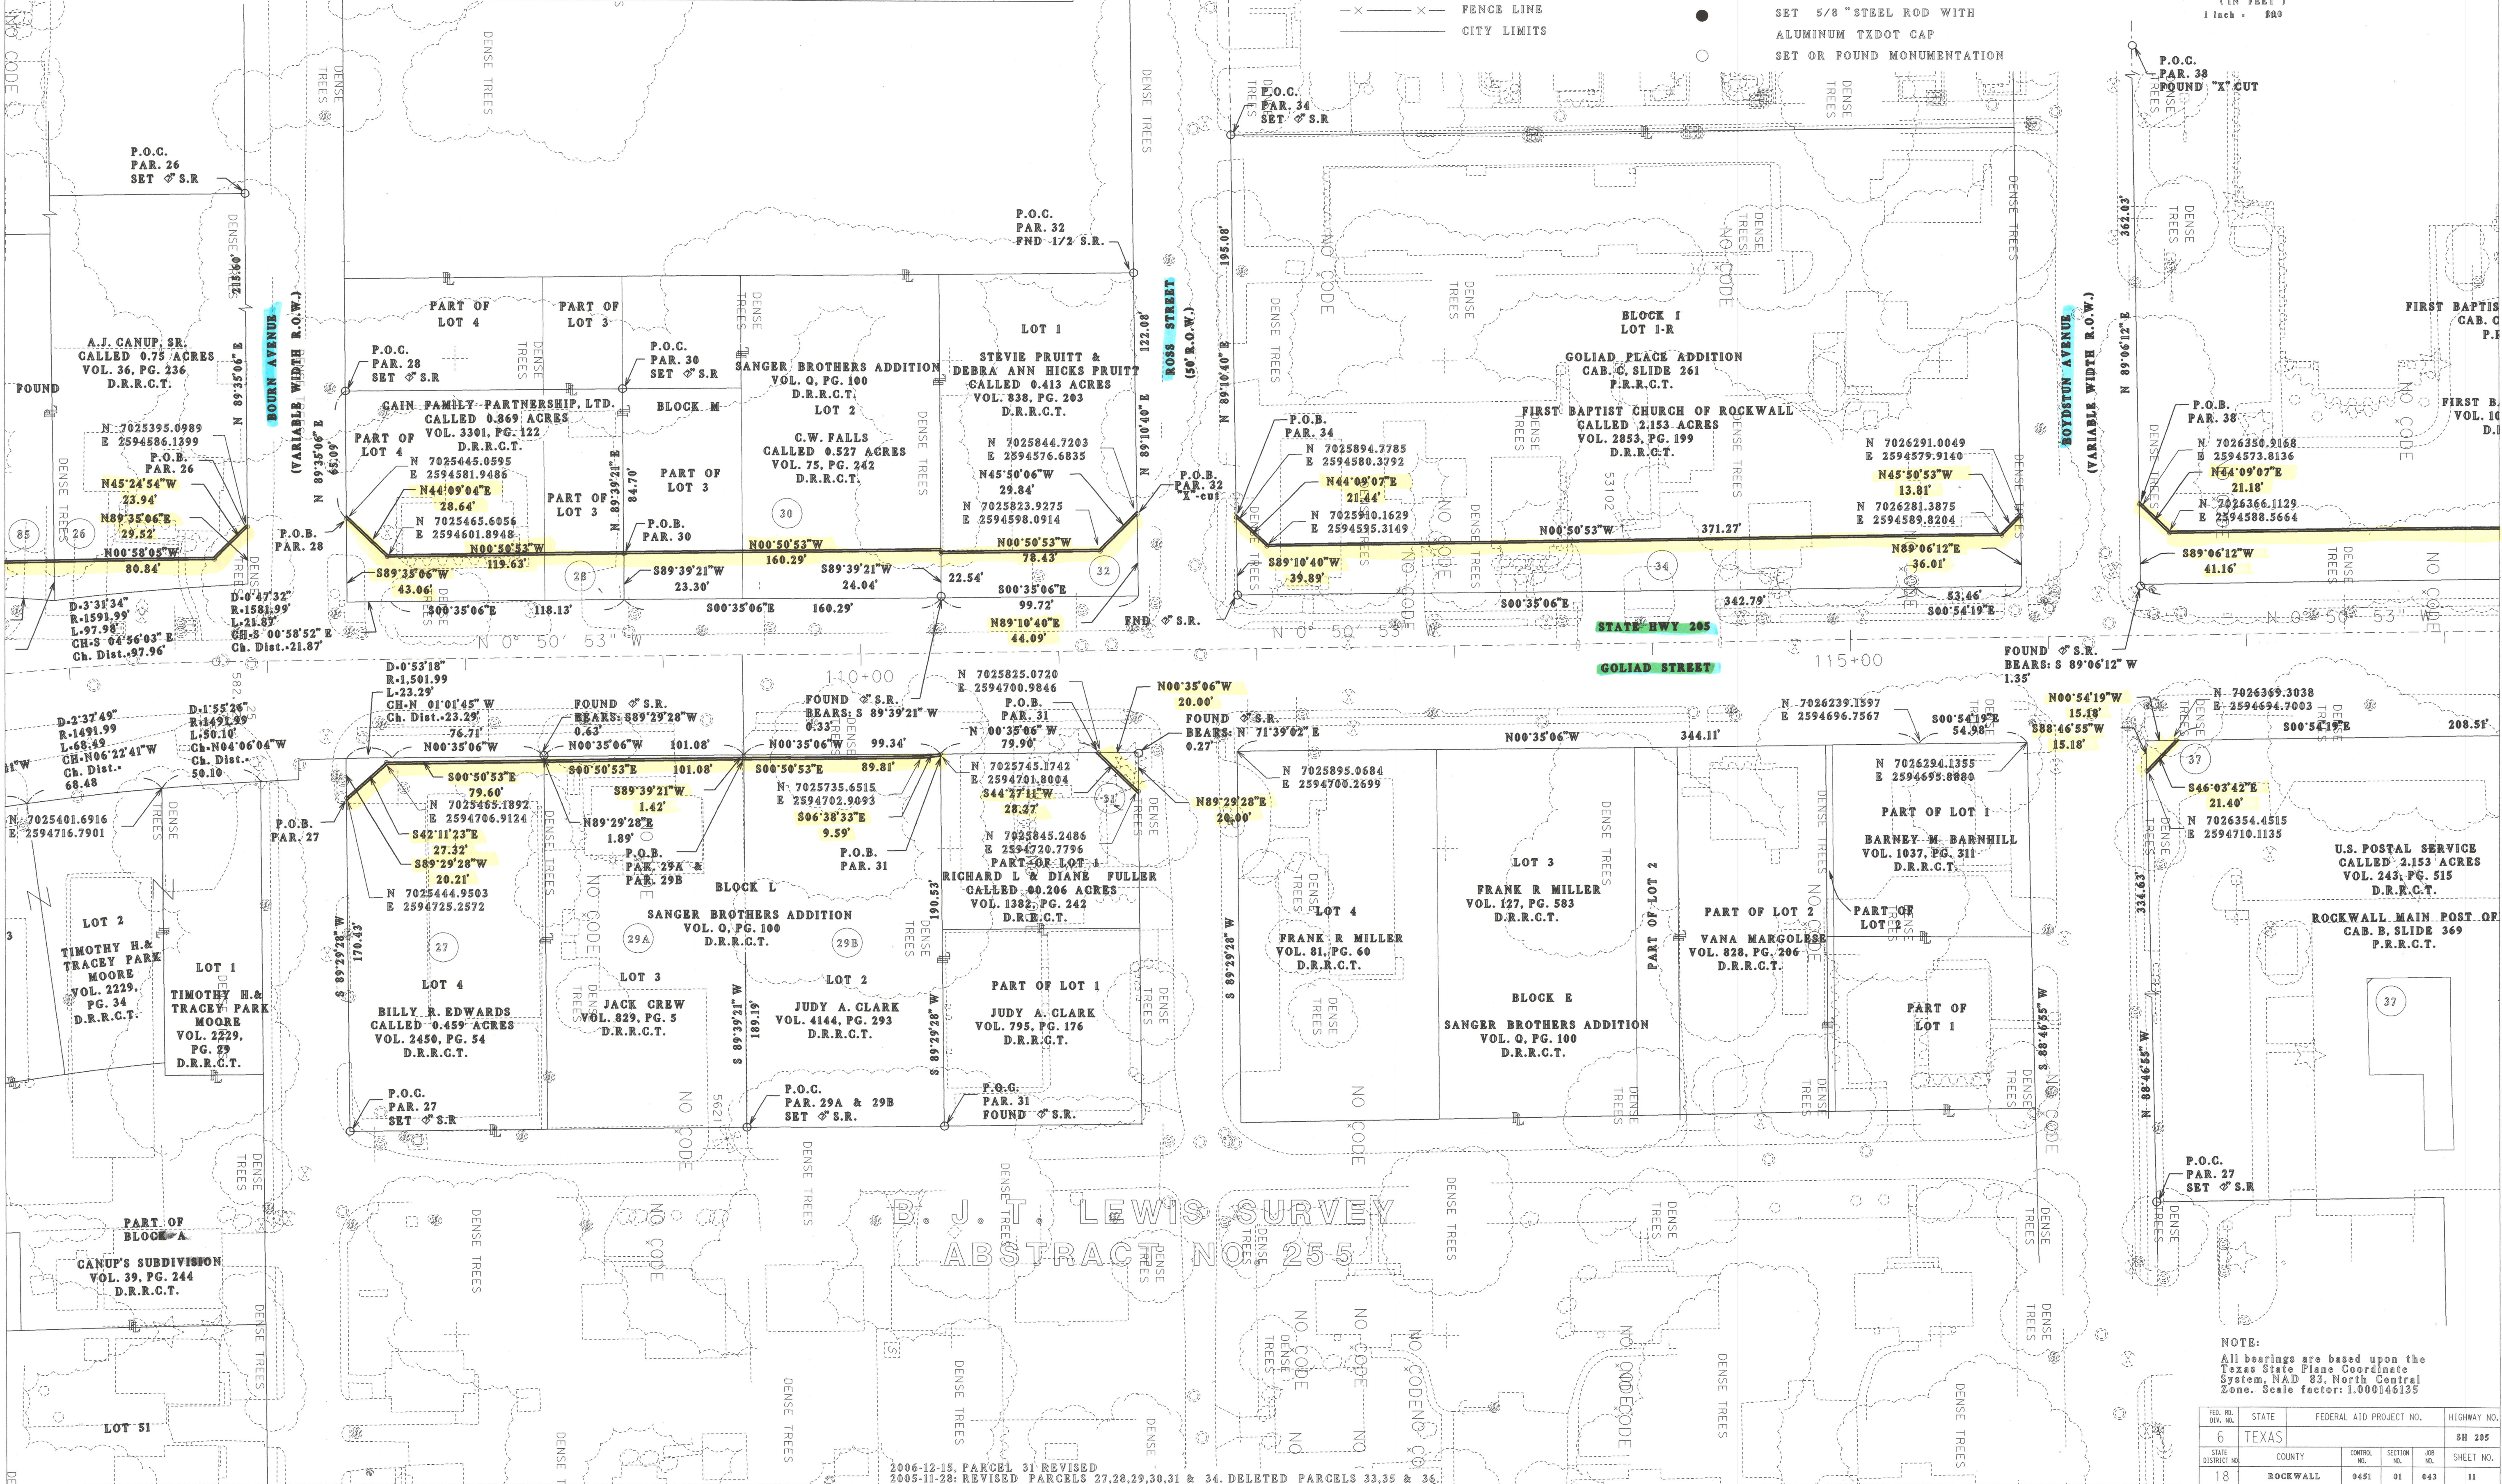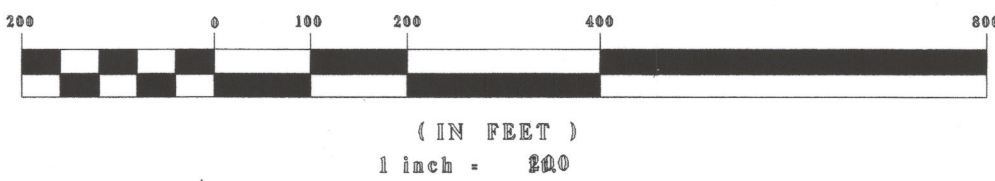


NOTE:
All bearings are based upon the Texas State Plane Coordinate System, NAD 83, North Central Zone. Scale factor: 1.000146135

FED. DIST. NO.	STATE	FEDERAL AID PROJECT NO.	HIGHWAY NO.
6	TEXAS		88 205
STATE DISTRICT NO.	COUNTY	CONTROL NO.	SECTION NO.
18	ROCKWALL	0451	01 043

2006-12-15: PARCEL 31 REVISED
2005-11-28: REVISED PARCELS 27, 28, 29, 30, 31 & 34. DELETED PARCELS 33, 35 & 36.

PAR. NO.	STATION TO STATION	OWNER	TYPE OF CONV.	CONVEYANCE		AREA TO BE ACQ.	REMAINDER	
				VOL.	PAGE		LEFT	RIGHT
94	135+07.43 - 140+93.36	CITY OF ROCKWALL	FEE	4896	44	0.9183 AC.		

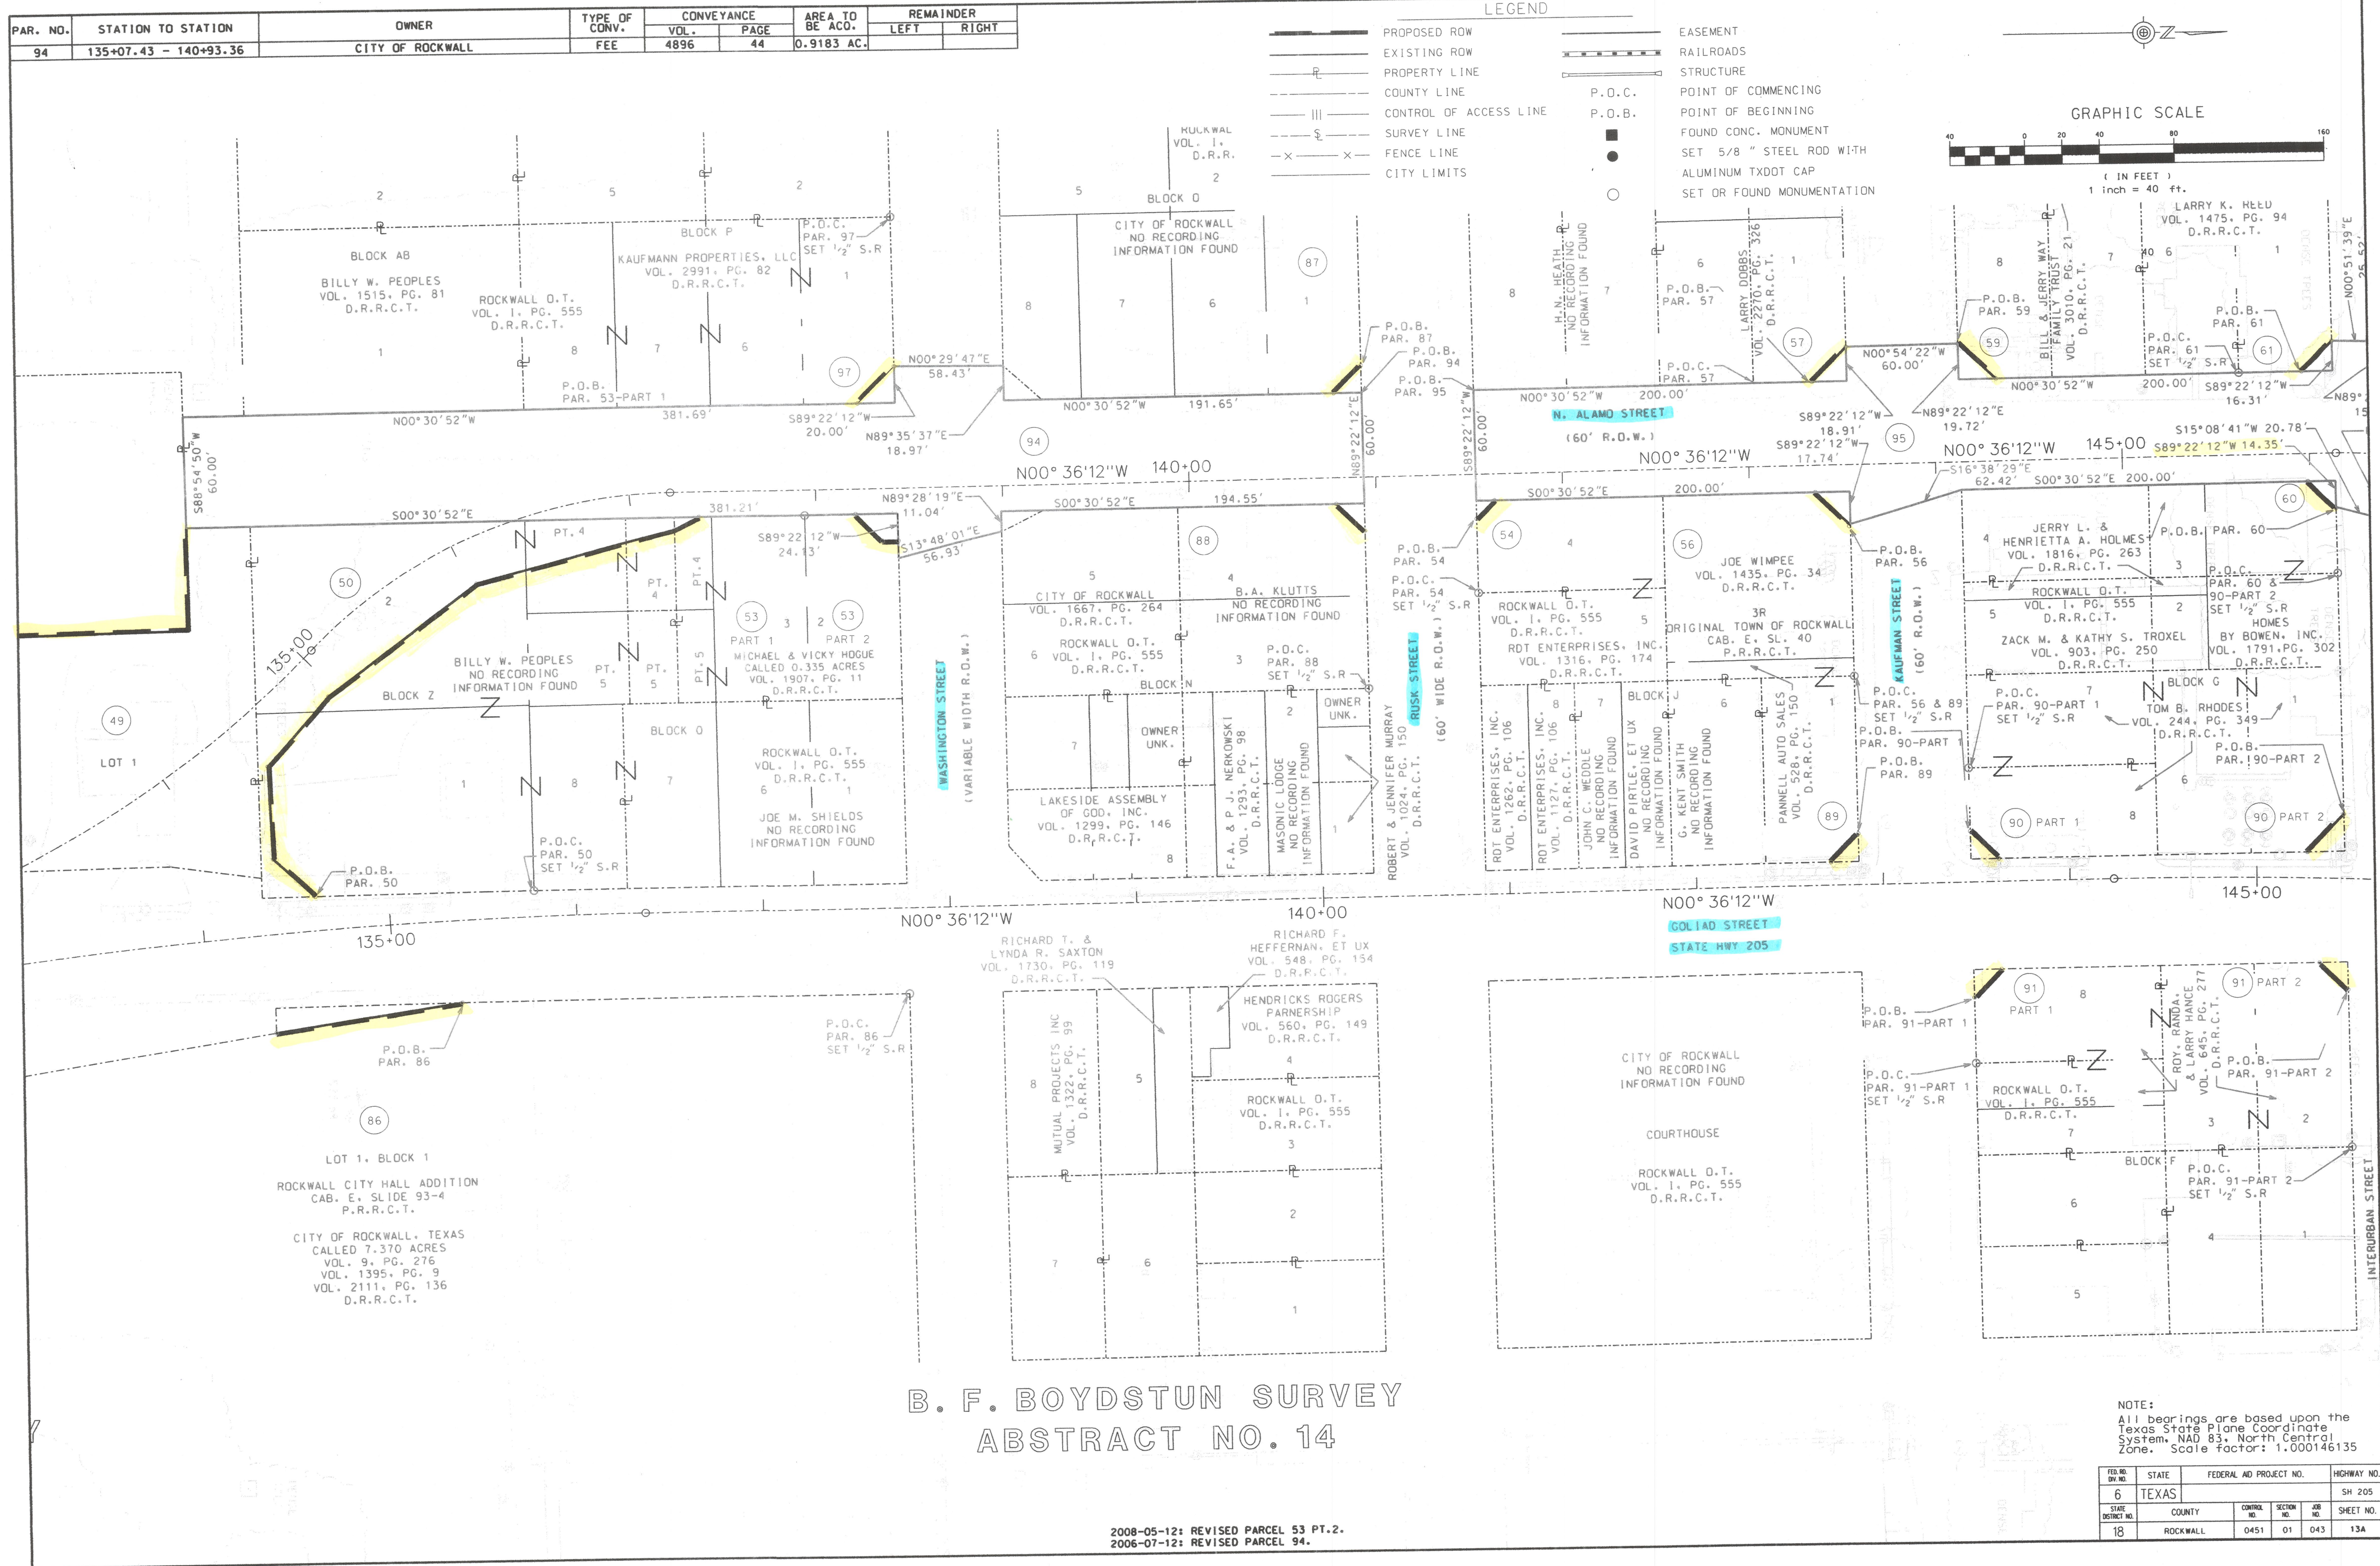

B. F. BOYDSTUN SURVEY ABSTRACT NO. 14



2008-05-12: REVISED PARCEL 53 PT.2.
2006-07-12: REVISED PARCEL 94.

NOTE:
All bearings are based upon the
Texas State Plane Coordinate
System, NAD 83, North Central
Zone. Scale Factor: 1.000146135

FED. NO.	STATE	FEDERAL AID PROJECT NO.	HIGHWAY NO.
6	TEXAS		SH 205
STATE DISTRICT NO.	COUNTY	CONTROL NO.	SECTION NO.
18	ROCKWALL	0451	01
		043	13A

PAR. NO.	STATION TO STATION	OWNER	TYPE OF CONV.	CONVEYANCE		AREA TO BE AC.	REMAINDER	
				VOL.	PAGE		LEFT	RIGHT
54	141+53.36 - 141+63.03	ROD ENTERPRISES, INC.	FEE	4896	44	0.0011 AC.	0.23 AC.	0.23 AC.
56	143+35.44 - 143+53.36	JOE WIMPEE	FEE	4671	18	0.0036 AC.	0.20 AC.	0.20 AC.
57	143+34.86 - 143+53.33	LARRY DOBBS	FEE	4848	151	0.0040 AC.	0.20 AC.	0.20 AC.
59	144+13.33 - 144+33.21	BILL & JERRY WAY FAMILY TRUST	FEE	5017	116	0.0045 AC.	0.23 AC.	0.23 AC.
60	145+99.22 - 146+13.36	HOMES BY BOWEN, INC.	FEE	5076	56	0.0023 AC.	0.16 AC.	0.16 AC.
61	145+97.04 - 146+13.33	LARRY K. REED	FEE	4955	97	0.0030 AC.	0.23 AC.	0.23 AC.
87	140+78.33 - 140+93.33	CITY OF ROCKWALL	FEE			0.0026 AC.	0.87 AC.	0.87 AC.
88	140+78.36 - 140+93.36	B. A. KLUTTS	FEE	4773	13	0.0026 AC.	0.23 AC.	0.23 AC.
89	142+72.19 - 142+87.19	PANNELL AUTO SALES	FEE	4706	101	0.0026 AC.	0.14 AC.	0.14 AC.
90-PT 1	143+47.19 - 143+62.19	TOM B. RHODES	FEE	4679	218	0.0026 AC.	0.45 AC.	0.45 AC.
90-PT 2	145+26.71 - 145+46.60	TOM B. RHODES	FEE	4679	218	0.0046 AC.	0.45 AC.	0.45 AC.
91-PT 1	143+47.22 - 143+62.22	ROY, RANDA & LARRY HANCE	FEE	4751	274	0.0026 AC.	0.40 AC.	0.40 AC.
91-PT 2	145+34.01 - 145+49.24	ROY, RANDA & LARRY HANCE	FEE	4751	274	0.0026 AC.	0.40 AC.	0.40 AC.

LEGEND	
	PROPOSED ROW
	EXISTING ROW
	PROPERTY LINE
	COUNTY LINE
	CONTROL OF ACCESS LINE
	SURVEY LINE
	FENCE LINE
	CITY LIMITS
	EASEMENT
	RAILROADS
	STRUCTURE
	POINT OF COMMENCING
	POINT OF BEGINNING
	FOUND CONC. MONUMENT
	SET 5/8" STEEL ROD WITH ALUMINUM TXDOT CAP
	SET OR FOUND MONUMENTATION

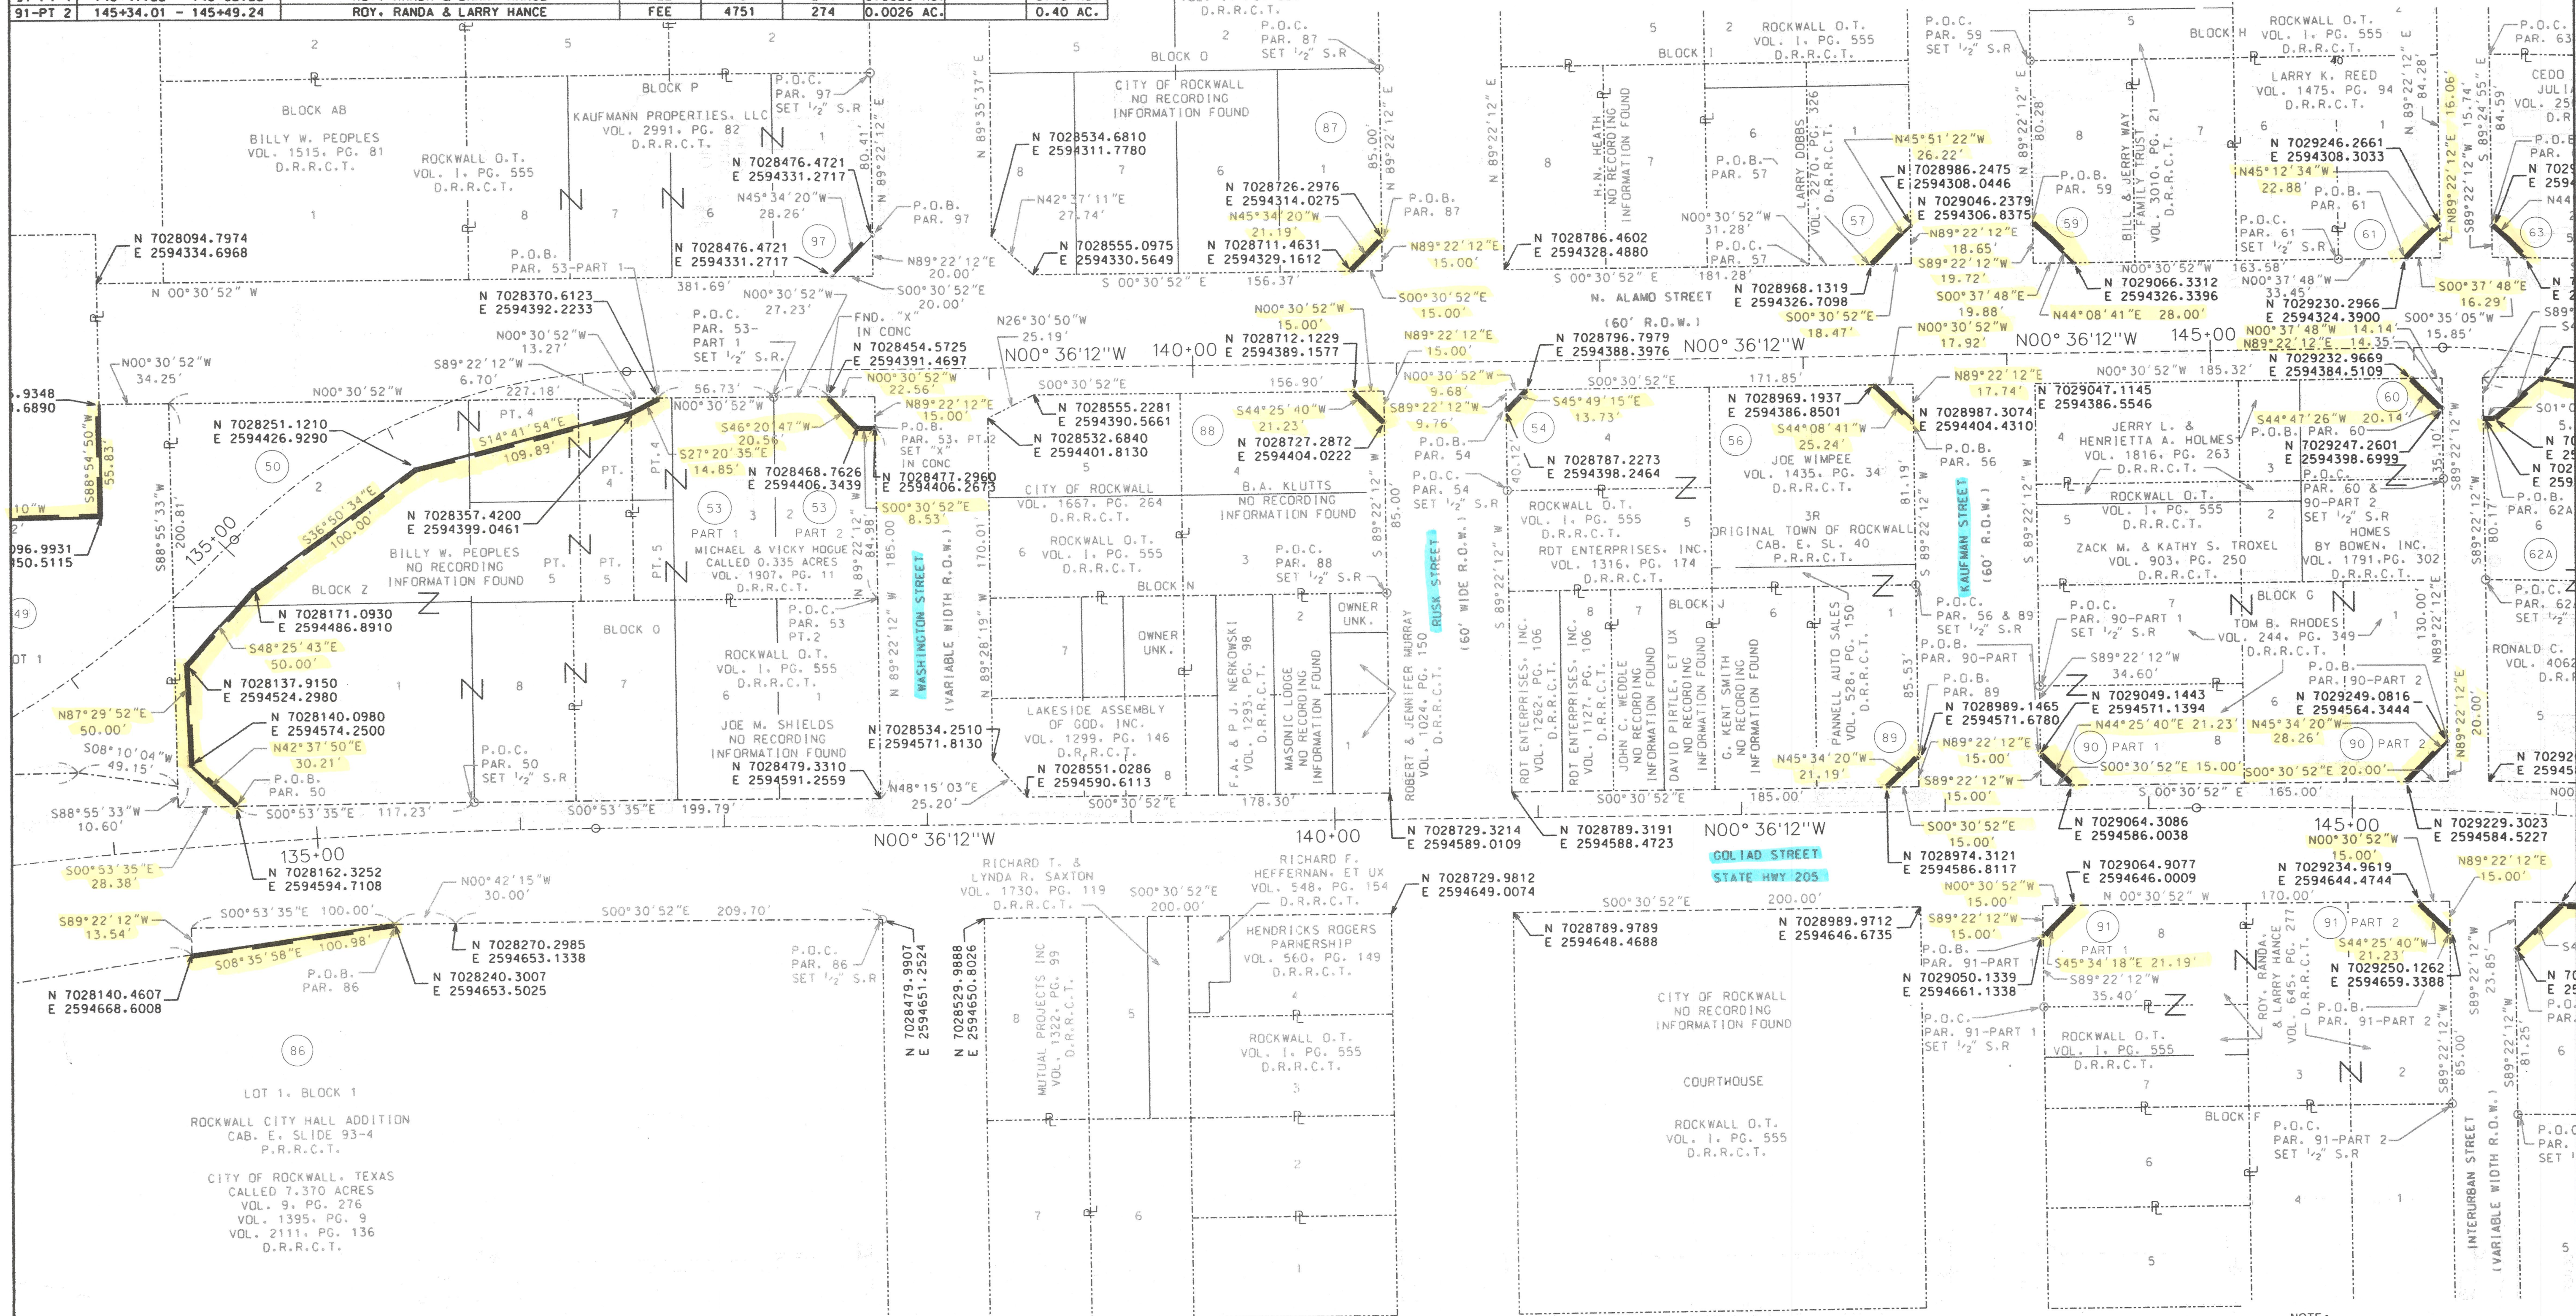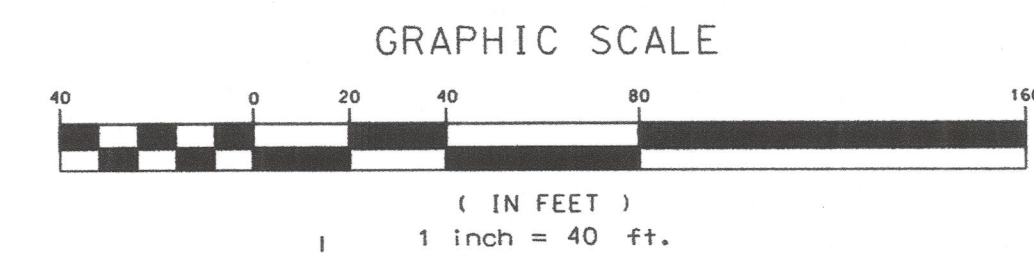

B. F. BOYDSTUN SURVEY ABSTRACT NO. 14

2008-05-12: REVISED PARCEL 53 PT. 2.
2006-07-12: REVISED PARCELS 50, 51-1 & 53-2. ADDED PARCEL 97.
2005-12-23: REVISED PARCEL 59 OWNER. DELETED PARCELS 52-1, 52-2, 55 & 58. ADDED PARCELS 86-89, 90-1, 90-2, 91-1 & 91-2.

NOTE:
All bearings are based upon the Texas State Plane Coordinate system, NAD 83, North Central Zone. Scale Factor: 1.000146135

FED. PROJ. NO.	STATE	FEDERAL AID PROJECT NO.	HIGHWAY NO.
6	TEXAS		SH 205
STATE DISTRICT NO.	COUNTY	CONTROL NO.	SECTION NO.
18	ROCKWALL	0451	01
			043
			14

PAR. NO.	STATION TO STATION	OWNER	TYPE OF CONV.	CONVEYANCE	AREA TO BE ACQ.	REMAINDER
				VOL. PAGE		LEFT RIGHT
95	141+53.36 - 148+33.70	CITY OF ROCKWALL	FEE		1.0393 AC.	

LEGEND

PROPOSED ROW

EXISTING ROW

PROPERTY LINE

COUNTY LINE

CONTROL OF ACCESS LINE

SURVEY LINE

FENCE LINE

CITY LIMITS

P.O.C.

P.O.B.

POINT OF COMMENCING

POINT OF BEGINNING

FOUND CONC. MONUMENT


SET 5/8" STEEL ROD WITH ALUMINUM TXDOT CAP

SET OR FOUND MONUMENTATION

GRAPHIC SCALE

(IN FEET)

1 inch = 40 ft.

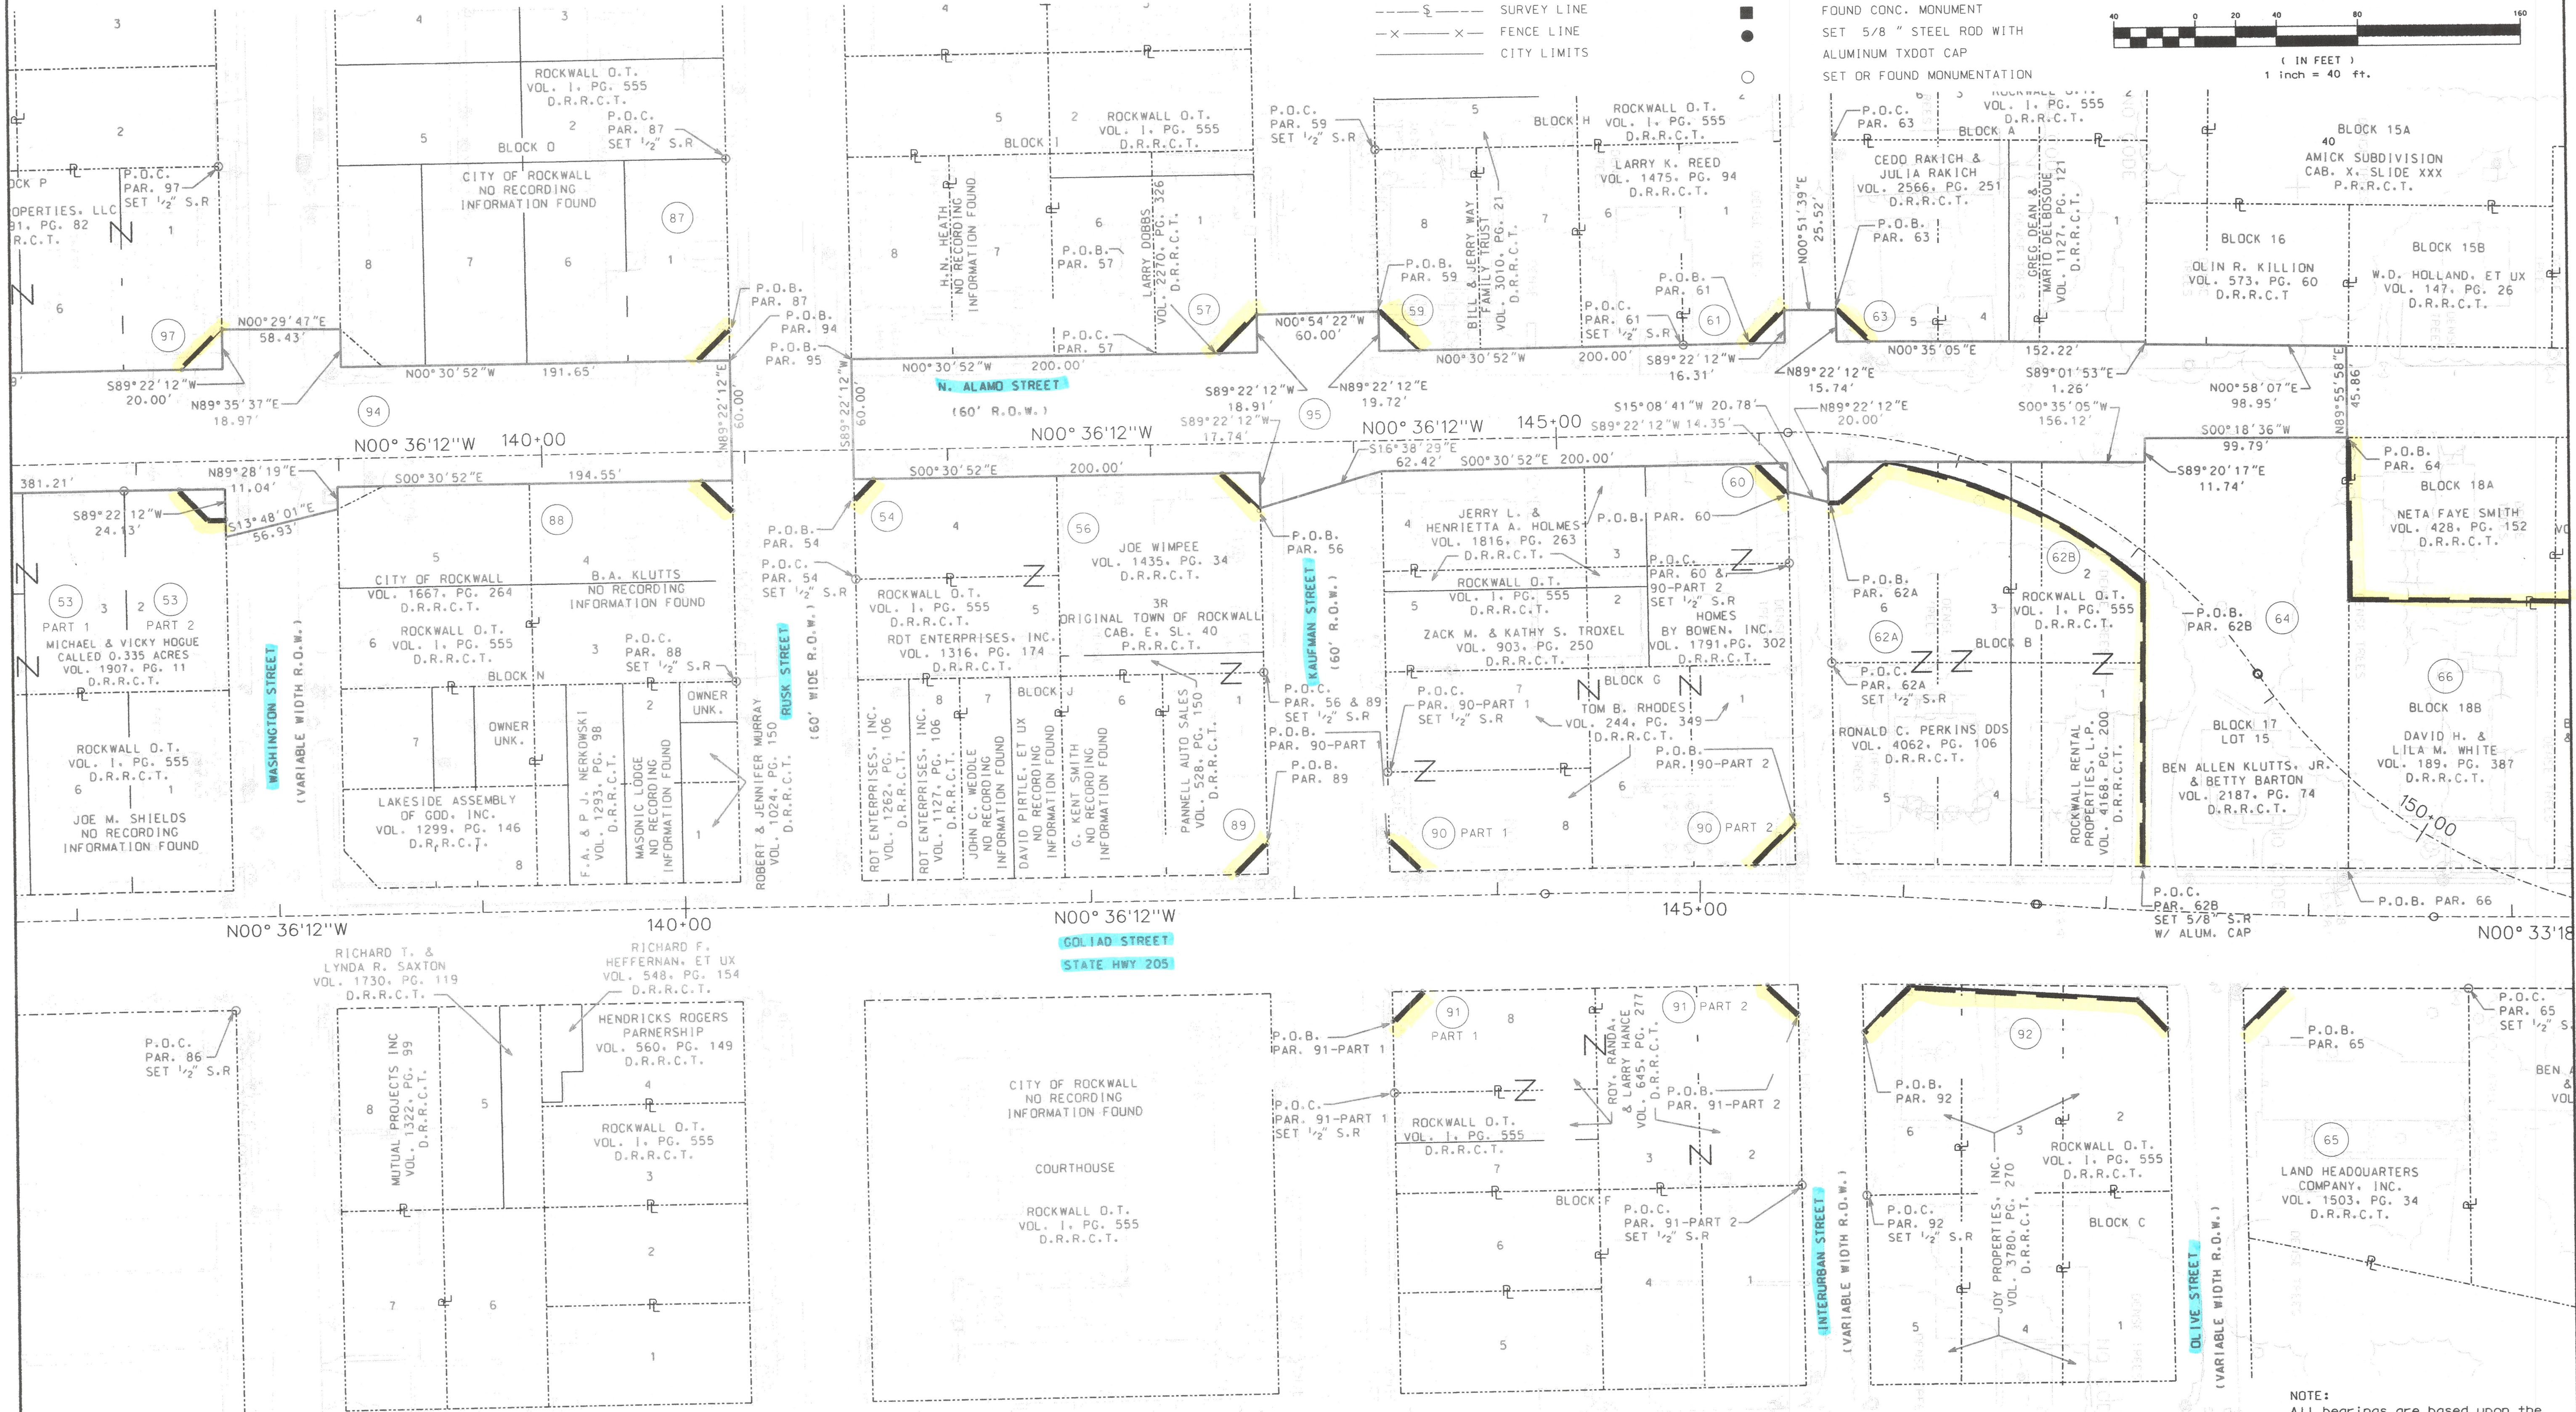

B. F. BOYDSTUN SURVEY
ABSTRACT NO. 14

NOTE:
All bearings are based upon the
Texas State Plane Coordinate
System, NAD 83, North Central
Zone. Scale factor: 1.000146135


2008-05-12: REVISED PARCEL 53 PT.2.
2006-07-12: REVISED PARCEL 94.

FED. RD. DIST. NO.	STATE	FEDERAL AID PROJECT NO.	HIGHWAY NO.
6	TEXAS		SH 205
STATE DISTRICT NO.	COUNTY	CONTRACT NO.	SECTION NO.
18	ROCKWALL	0451	01 043


LEGEND			
	PROPOSED ROW		EASEMENT
	EXISTING ROW		RAILROADS
	PROPERTY LINE		STRUCTURE
	COUNTY LINE		POINT OF COMMENCING
	CONTROL OF ACCESS LINE		POINT OF BEGINNING
	SURVEY LINE		FOUND CONC. MONUMENT
	FENCE LINE		SET 5/8 " STEEL ROD WITH ALUMINUM TXDOT CAP
	CITY LIMITS		SET OR FOUND MONUMENTATION

GRAPHIC SCALE

(IN FEET)
1 inch = 40 ft.

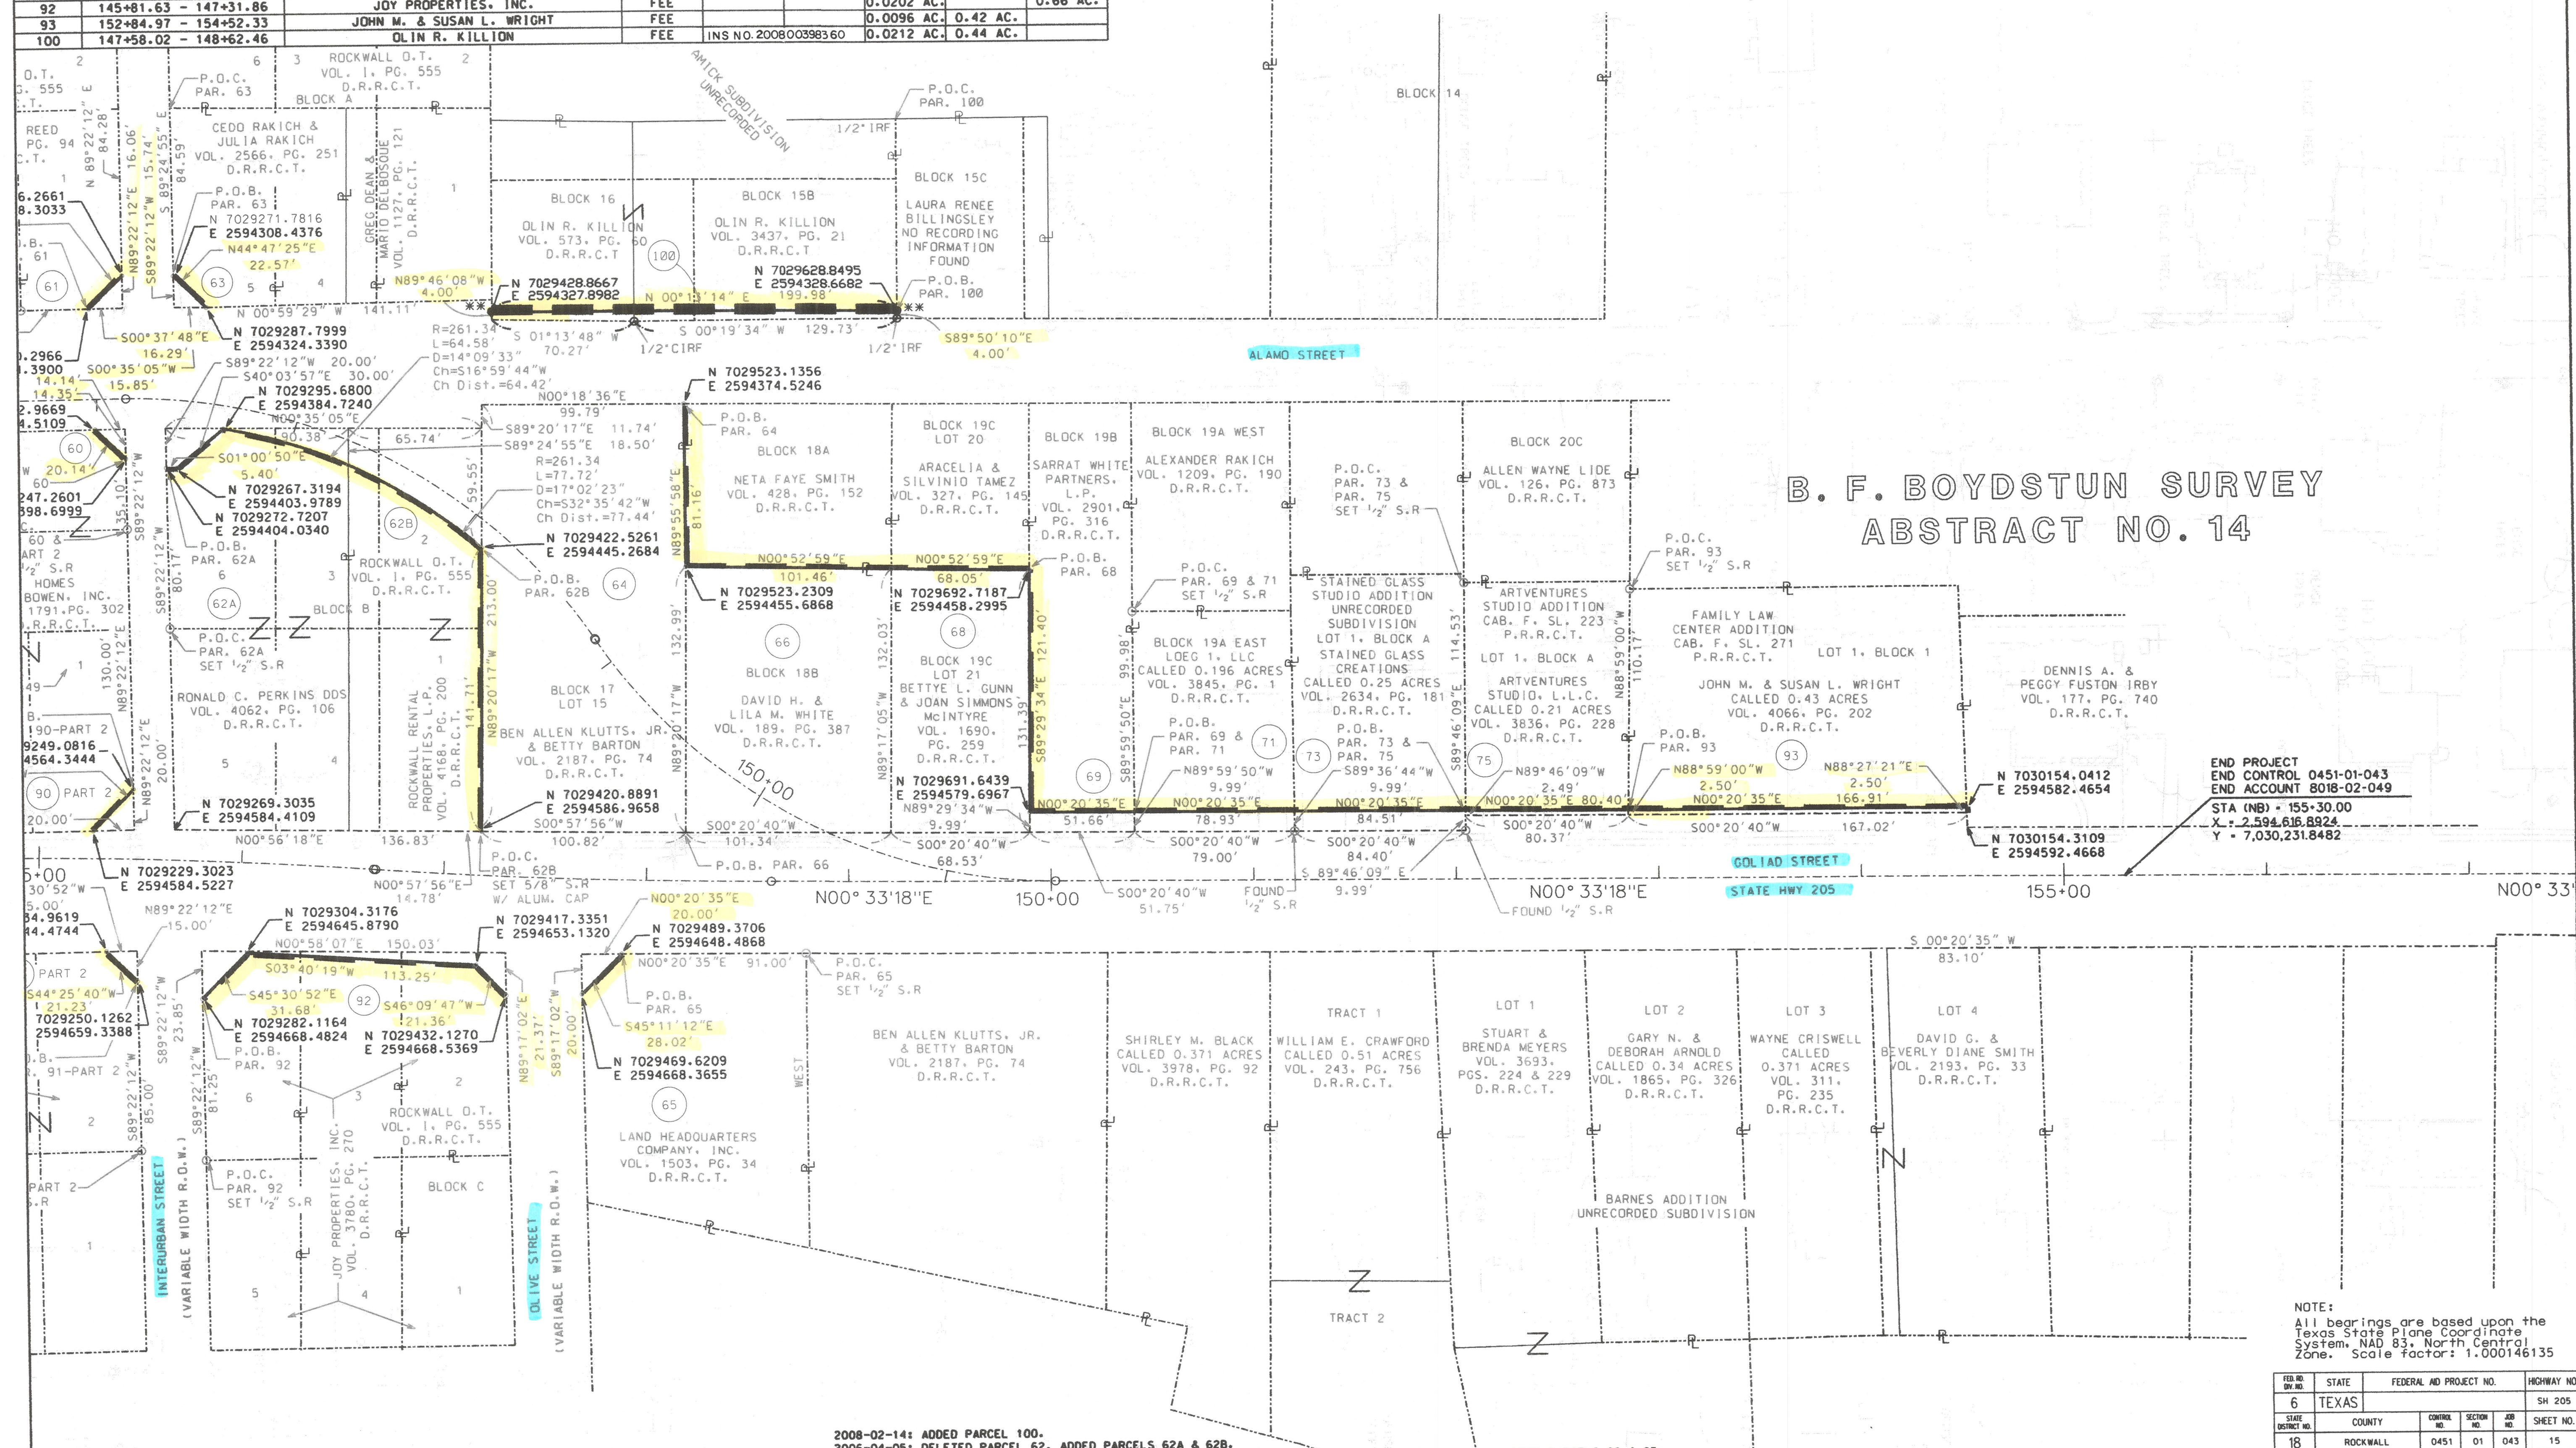

PISTATION = 68+75.87
X = 2,596,972.2990
Y = 7,022,455.1870
DELTA = 12° 31' 28.53" (LT)
LENGTH = 626.23'
RADIUS = 2,864.79'
PC STATION = 65+61.50
PT STATION = 71+87.73

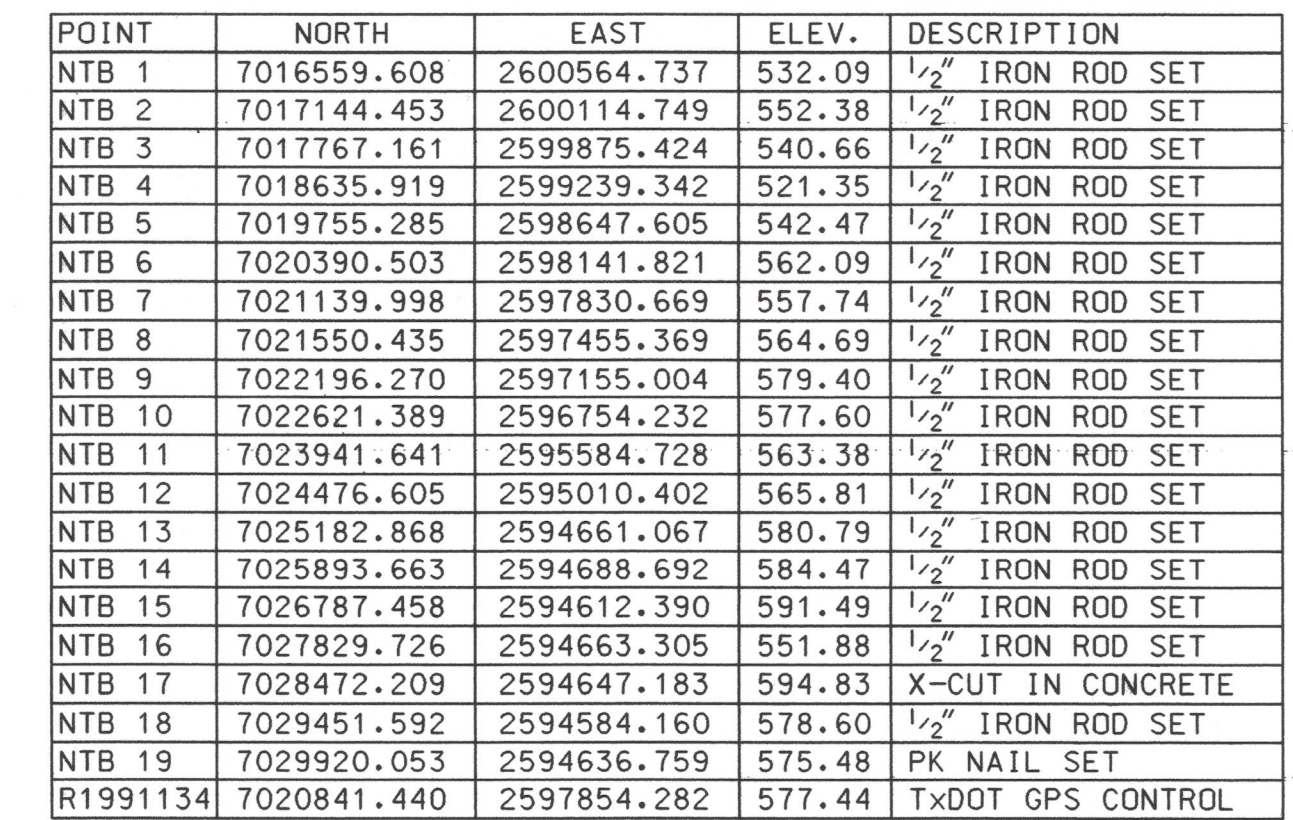

STA = 7+00.00
X = 2,600,159.2572
Y = 7,017,165.1357

POT STATION = 0+00.00
X = 2,600,520.4810
Y = 7,016,565.5380

FED. NO. DW. NO.	STATE	FEDERAL AID PROJECT NO.				HIGHWAY NO.
6	TEXAS					SH 205
STATE DISTRICT NO.	COUNTY	CONTROL NO.	SECTION NO.	JOB NO.	SHEET NO.	
18	ROCKWALL	0451	01	043	16	

B. F. BOYDSTUN SURVEY
ABSTRACT NO. 14

PISTATION (SB) = 150+32.03
X = 2,594,613.0940
Y = 7,029,558.5930
DELTA = 56°06'49.30" (LT)
LENGTH = 267.21'
RADIUS = 272.84'
PC STATION (SB) = 148+86.61
PT STATION (SB) = 151+53.82

PISTATION (SB) = 147+62.53
X = 2,594,367.7762
Y = 7,029,395.8320
DELTA = 57°02'24.92" (RT)
LENGTH = 271.62'
RADIUS = 272.84'
PC STATION (SB) = 146+14.27
PT STATION (SB) = 148+85.89

PISTATION (SB) = 136+20.04
X = 2,594,379.9330
Y = 7,028,241.3960
DELTA = 45°19'33.63" (RT)
LENGTH = 215.84'
RADIUS = 272.84'
PC STATION (SB) = 135+06.11
PT STATION (SB) = 137+21.95

PISTATION (SB) = 133+04.82
X = 2,594,646.6210
Y = 7,028,008.0280
DELTA = 42°17'17.99" (LT)
LENGTH = 422.88'
RADIUS = 572.96'
PC STATION (SB) = 130+83.23
PT STATION (SB) = 135+06.11

PISTATION (SB) = 129+01.82
X = 2,594,646.6210
Y = 7,027,605.3460
DELTA = 7°16'46.66" (LT)
LENGTH = 362.96'
RADIUS = 2,856.79'
PC STATION (SB) = 127+20.09
PT STATION (SB) = 130+83.05

PISTATION (SB) = 124+94.40
X = 2,594,620.7508
Y = 7,027,198.5262
DELTA = 4°29'11.71" (RT)
LENGTH = 449.28'
RADIUS = 5,737.58'
PC STATION (SB) = 122+69.65
PT STATION (SB) = 127+18.93

POT STATION(SB) = 122+69.37
X = 2,594,624.0729
Y = 7,026,974.0708

POT STATION = 122+69.37
X = 2,594,632.0720
Y = 7,026,974.1930

B. J. T. LEWIS SURVEY
ABSTRACT NO. 255

END PROJECT
END CONTROL 0451-01-043
END ACCOUNT 8018-02-049

STA (NB) = 155+30.00
X = 2,594,616.8924
Y = 7,030,231.8482

PISTATION (NB) = 147+64.02
X = 2,594,612.5710
Y = 7,029,465.8080
DELTA = 3°54'32.78" (LT)
LENGTH = 195.46'
RADIUS = 2,864.79'
PC STATION (NB) = 146+66.26
PT STATION (NB) = 148+61.71

PISTATION (NB) = 145+44.49
X = 2,594,596.3585
Y = 7,029,246.7279
DELTA = 4°50'08.34" (RT)
LENGTH = 241.78'
RADIUS = 2,864.79'
PC STATION (NB) = 144+23.52
PT STATION (NB) = 146+65.31


PISTATION (NB) = 134+60.93
X = 2,594,607.7730
Y = 7,028,162.7880
DELTA = 7°02'51.51" (RT)
LENGTH = 352.38'
RADIUS = 2,864.79'
PC STATION (NB) = 132+84.52
PT STATION (NB) = 136+36.90

PISTATION (NB) = 130+02.23
X = 2,594,669.0890
Y = 7,027,706.3440
DELTA = 11°17'47.71" (LT)
LENGTH = 566.41'
RADIUS = 2,872.79'
PC STATION (NB) = 127+18.10
PT STATION (NB) = 132+84.51

PISTATION (NB) = 124+93.85
X = 2,594,636.7490
Y = 7,027,198.7629
DELTA = 4°29'36.89" (RT)
LENGTH = 448.73'
RADIUS = 5,721.58'
PC STATION (NB) = 122+69.37
PT STATION (NB) = 127+18.10

PISTATION (NB) = 124+93.85
X = 2,594,640.0712
Y = 7,026,974.3074

PISTATION = 102+22.48
X = 2,594,663.0550
Y = 7,024,880.8790
DELTA = 42°44'35.59" (RT)
LENGTH = 949.85'
RADIUS = 1,273.24'
PC STATION = 97+24.23
PT STATION = 106+74.08

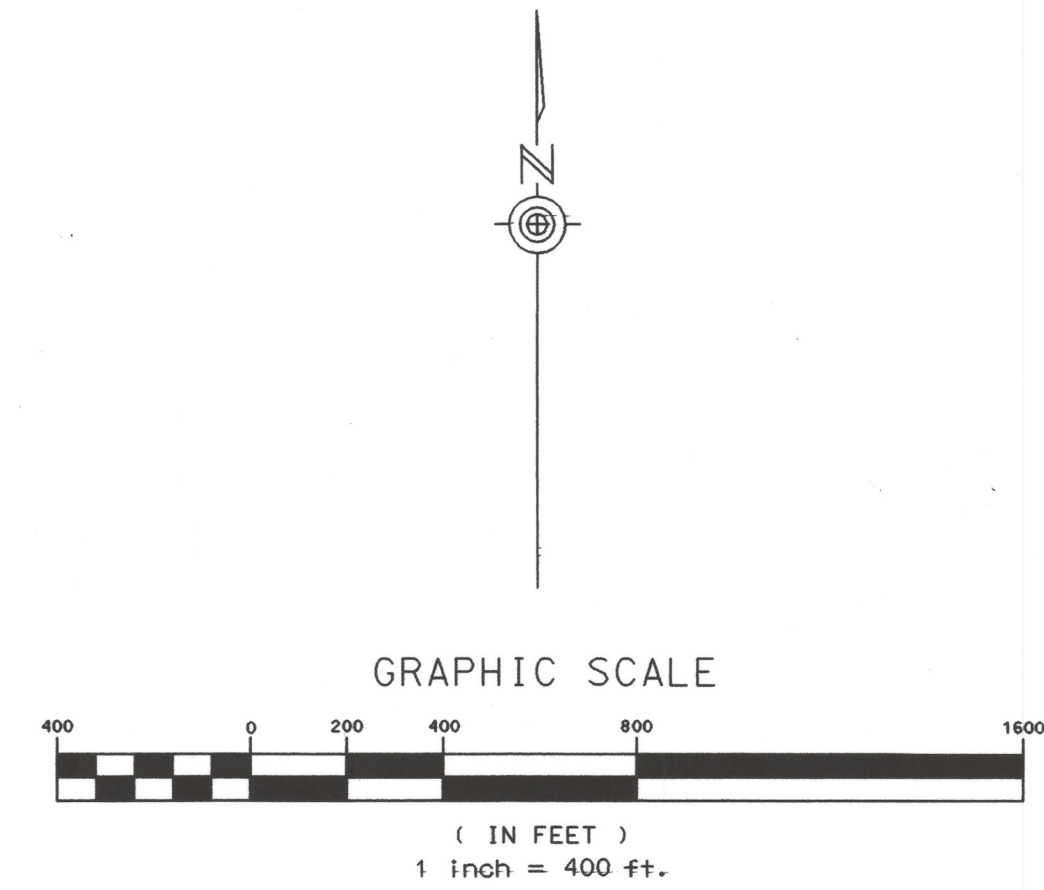

POINT	NORTH	EAST	ELEV.	DESCRIPTION
NTB 1	7016559.608	2600564.737	532.09	1/2" IRON ROD SET
NTB 2	7017144.453	2600114.749	552.38	1/2" IRON ROD SET
NTB 3	7017767.161	2599875.424	540.66	1/2" IRON ROD SET
NTB 4	7018635.919	2599239.342	521.35	1/2" IRON ROD SET
NTB 5	7019755.285	2598647.605	542.47	1/2" IRON ROD SET
NTB 6	7020390.503	2598141.821	562.09	1/2" IRON ROD SET
NTB 7	7021139.998	2597830.669	557.74	1/2" IRON ROD SET
NTB 8	7021550.435	2597455.369	564.69	1/2" IRON ROD SET
NTB 9	7022196.270	2597155.004	579.40	1/2" IRON ROD SET
NTB 10	7022621.389	2596754.232	577.60	1/2" IRON ROD SET
NTB 11	7023941.641	2595584.728	563.38	1/2" IRON ROD SET
NTB 12	7024476.605	2595010.402	565.81	1/2" IRON ROD SET
NTB 13	7025182.868	2594661.067	580.79	1/2" IRON ROD SET
NTB 14	7025893.663	2594688.692	584.47	1/2" IRON ROD SET
NTB 15	7026787.458	2594612.390	591.49	1/2" IRON ROD SET
NTB 16	7027829.726	2594663.305	551.88	1/2" IRON ROD SET
NTB 17	7028472.209	2594647.183	594.83	X-CUT IN CONCRETE
NTB 18	7029451.592	2594584.160	578.60	1/2" IRON ROD SET
NTB 19	7029920.053	2594636.759	575.48	PK NAIL SET
R1991134	7020841.440	2597854.282	577.44	TXDOT GPS CONTROL

NOTE:
All bearings are based upon the
Texas State Plane Coordinate
System, NAD 83, North Central
Zone. Scale factor: 1.000146135

FED. NO.	STATE	FEDERAL AID PROJECT NO.	HIGHWAY NO.
6	TEXAS		SH 205
STATE DISTRICT NO.	COUNTY	CONTROL NO.	SECTION NO.
18	ROCKWALL	0451	01
			043
			17