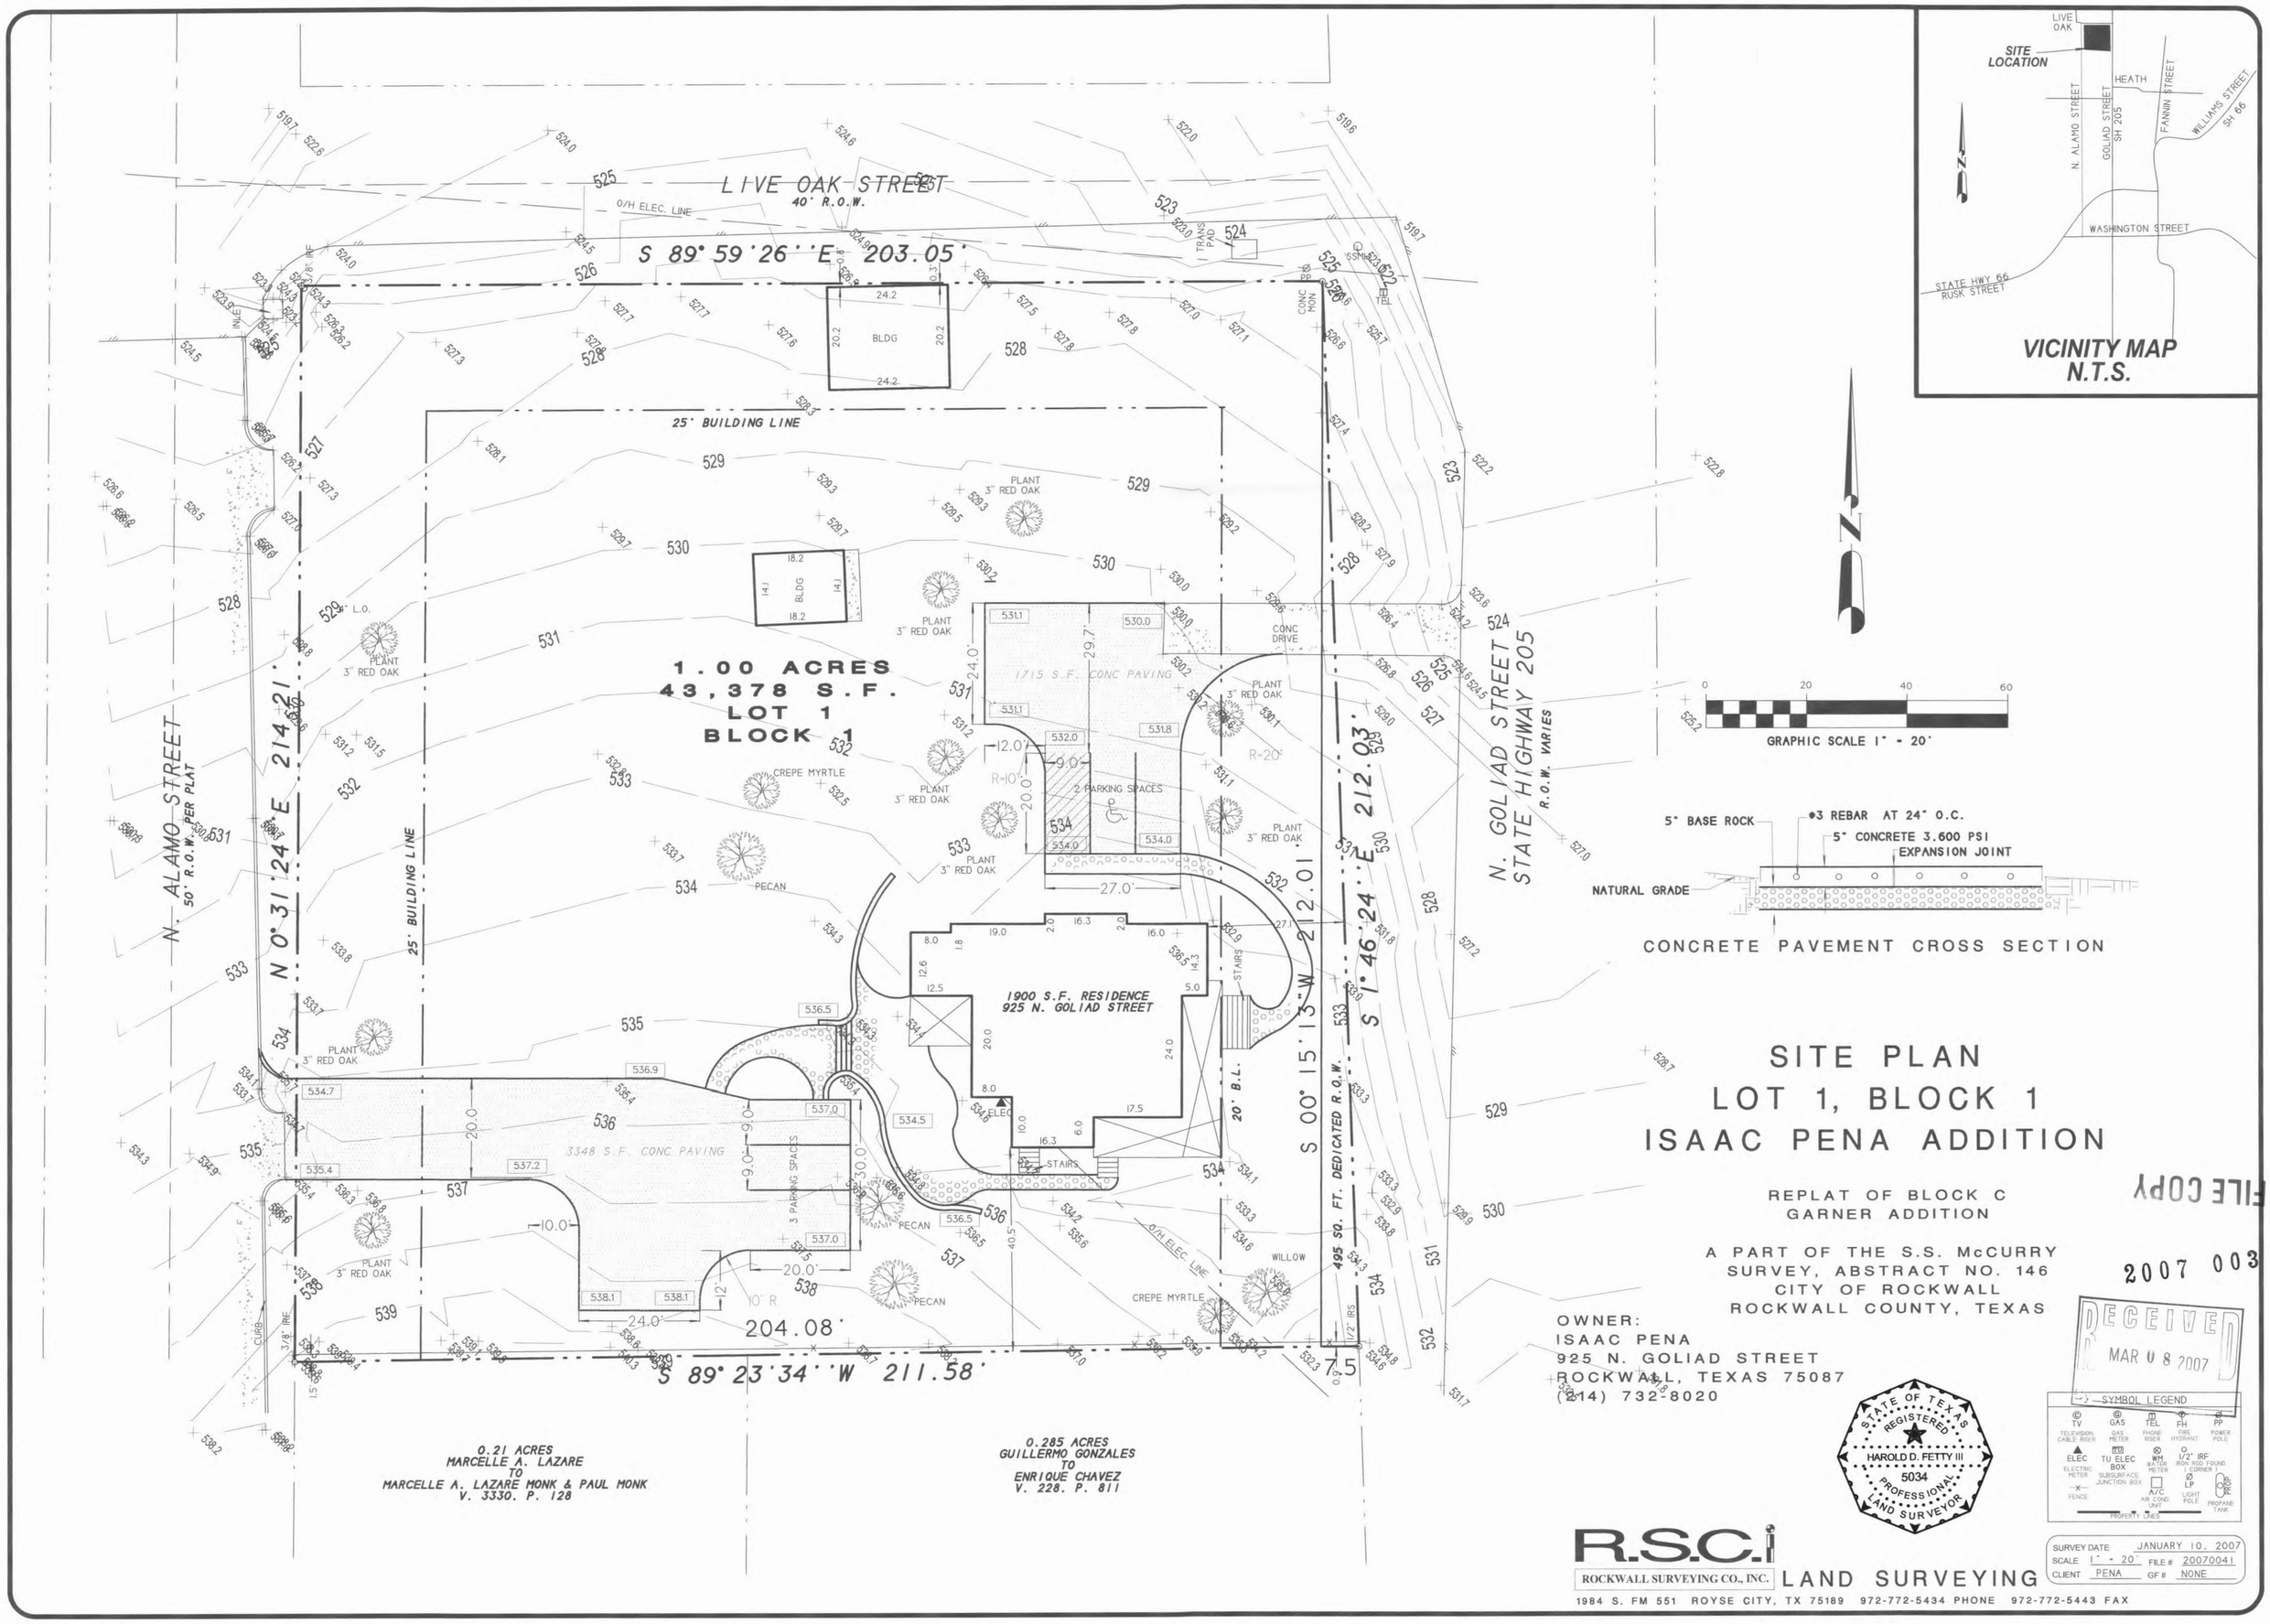

SITE PLAN
LOT 1, BLOCK 1
ISAAC PENA ADDITION

REPLAT OF BLOCK C
GARNER ADDITION

A PART OF THE S.S. McCURRY
SURVEY, ABSTRACT NO. 146
CITY OF ROCKWALL
ROCKWALL COUNTY, TEXAS

OWNER:
ISAAC PENA
925 N. GOLIAD STREET
ROCKWALL, TEXAS 75087
(214) 732-8020

FILE COPY

2007 003

RECEIVED
MAR 08 2007